




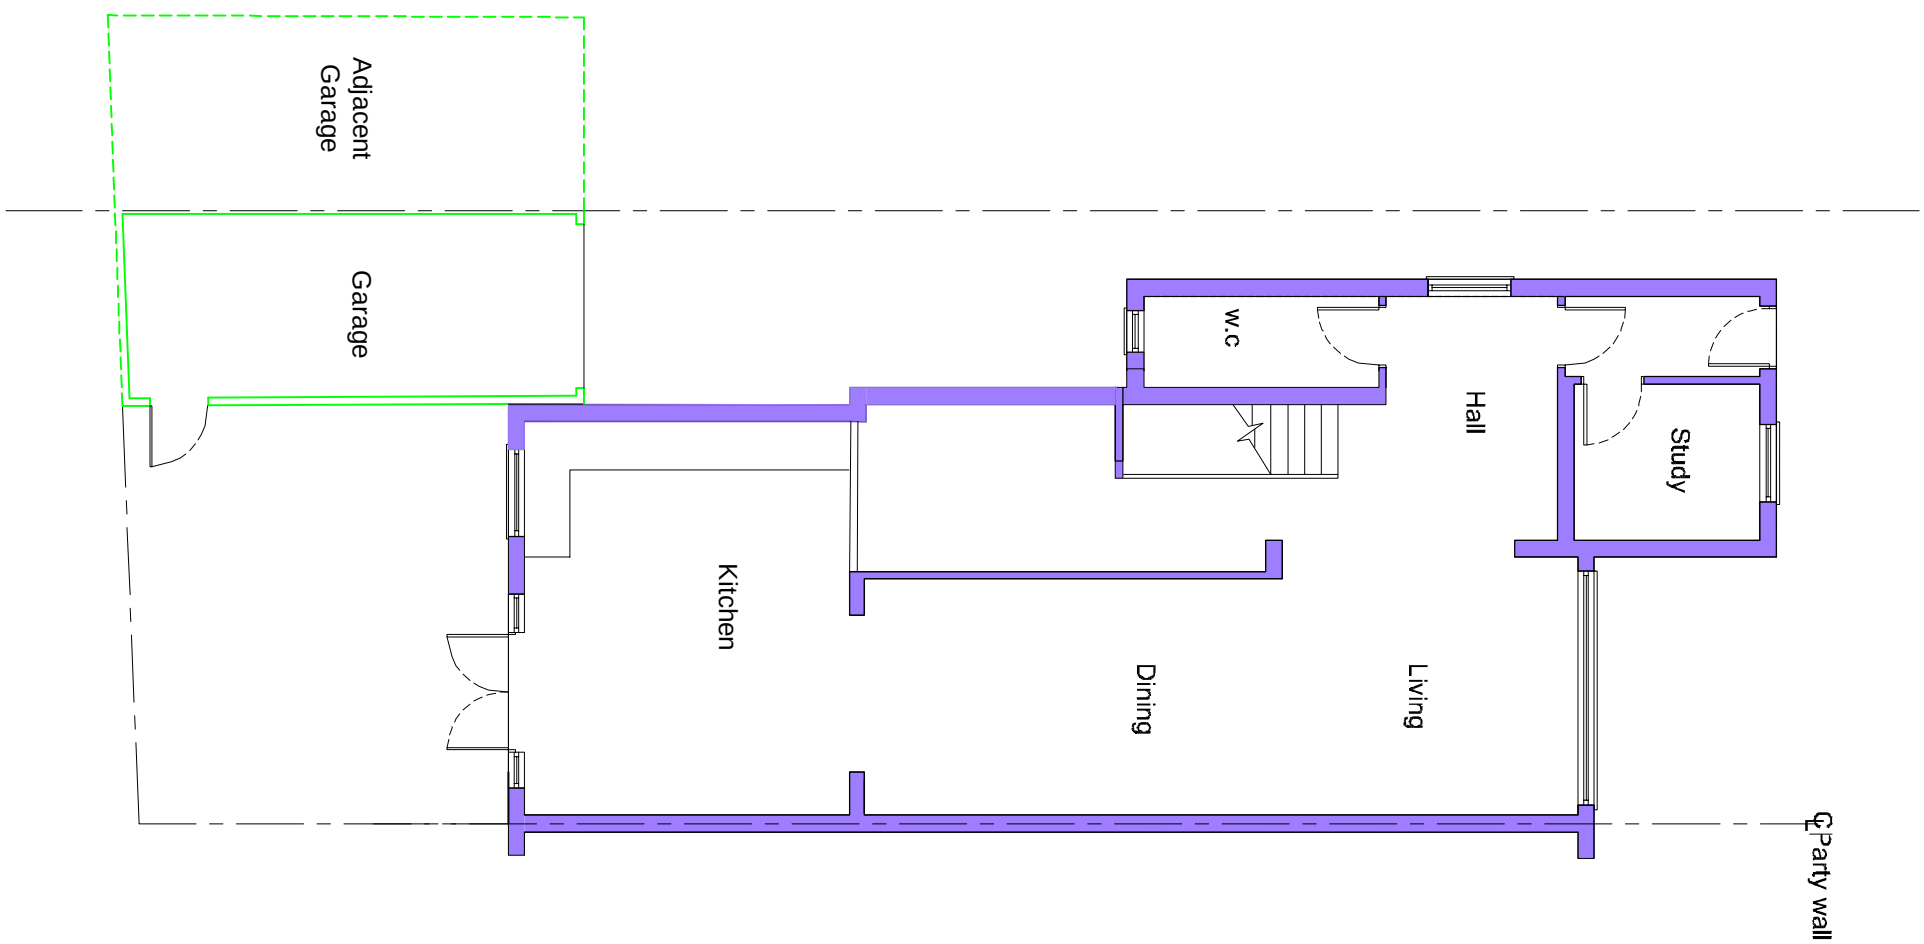


Existing Ground Floor Plan

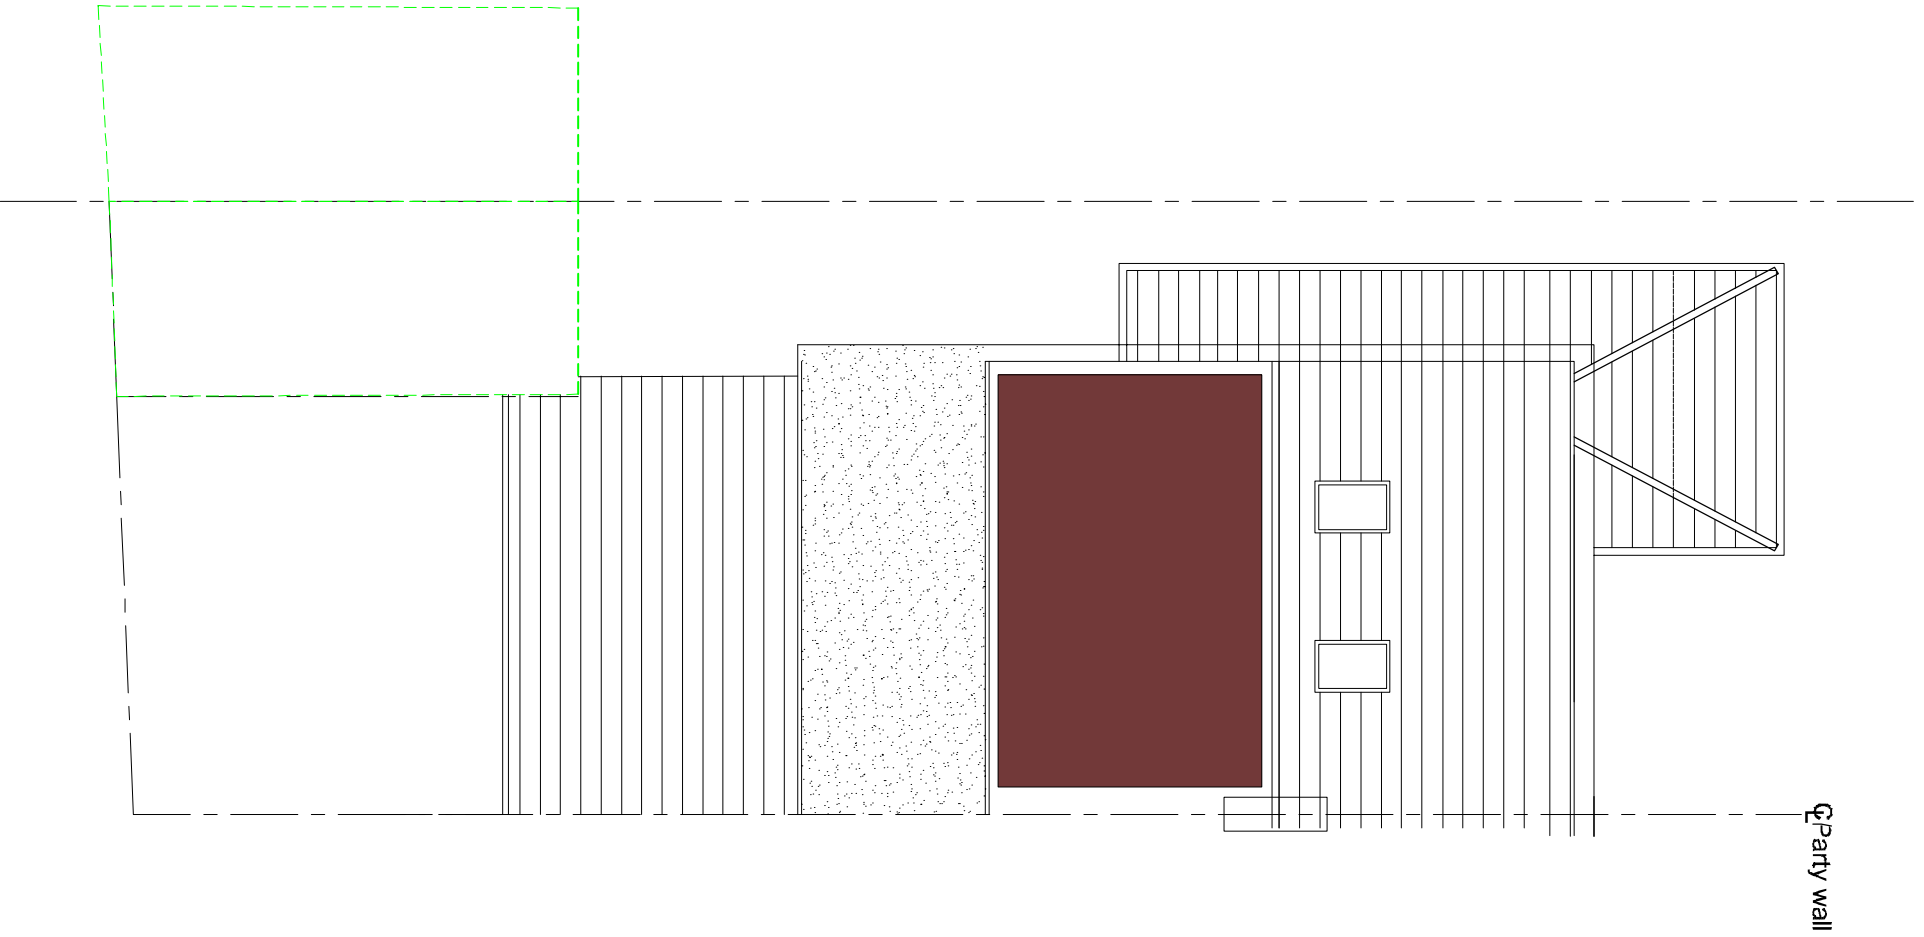


Existing Roof Plan

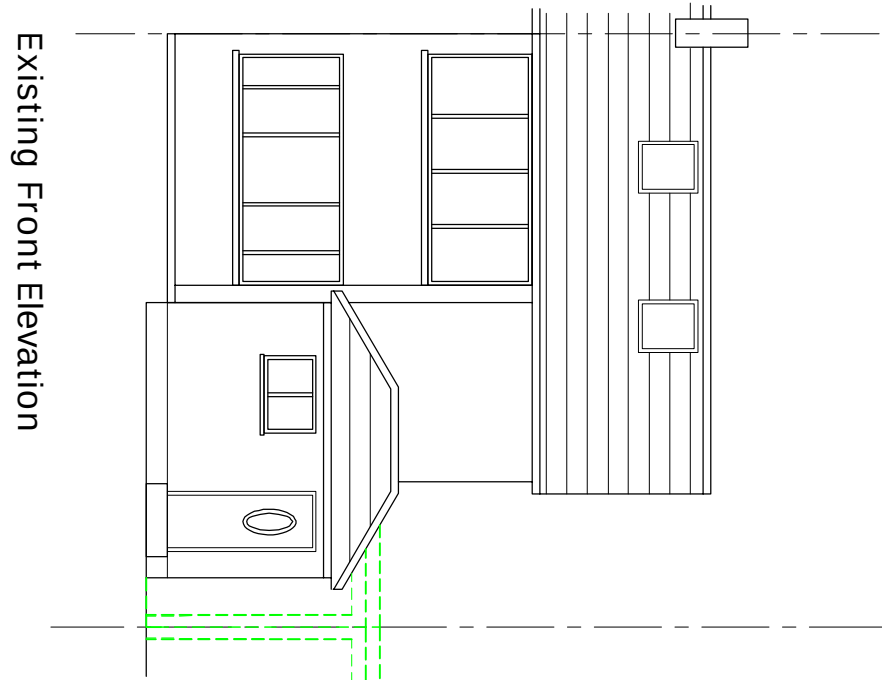


Existing Front Elevation

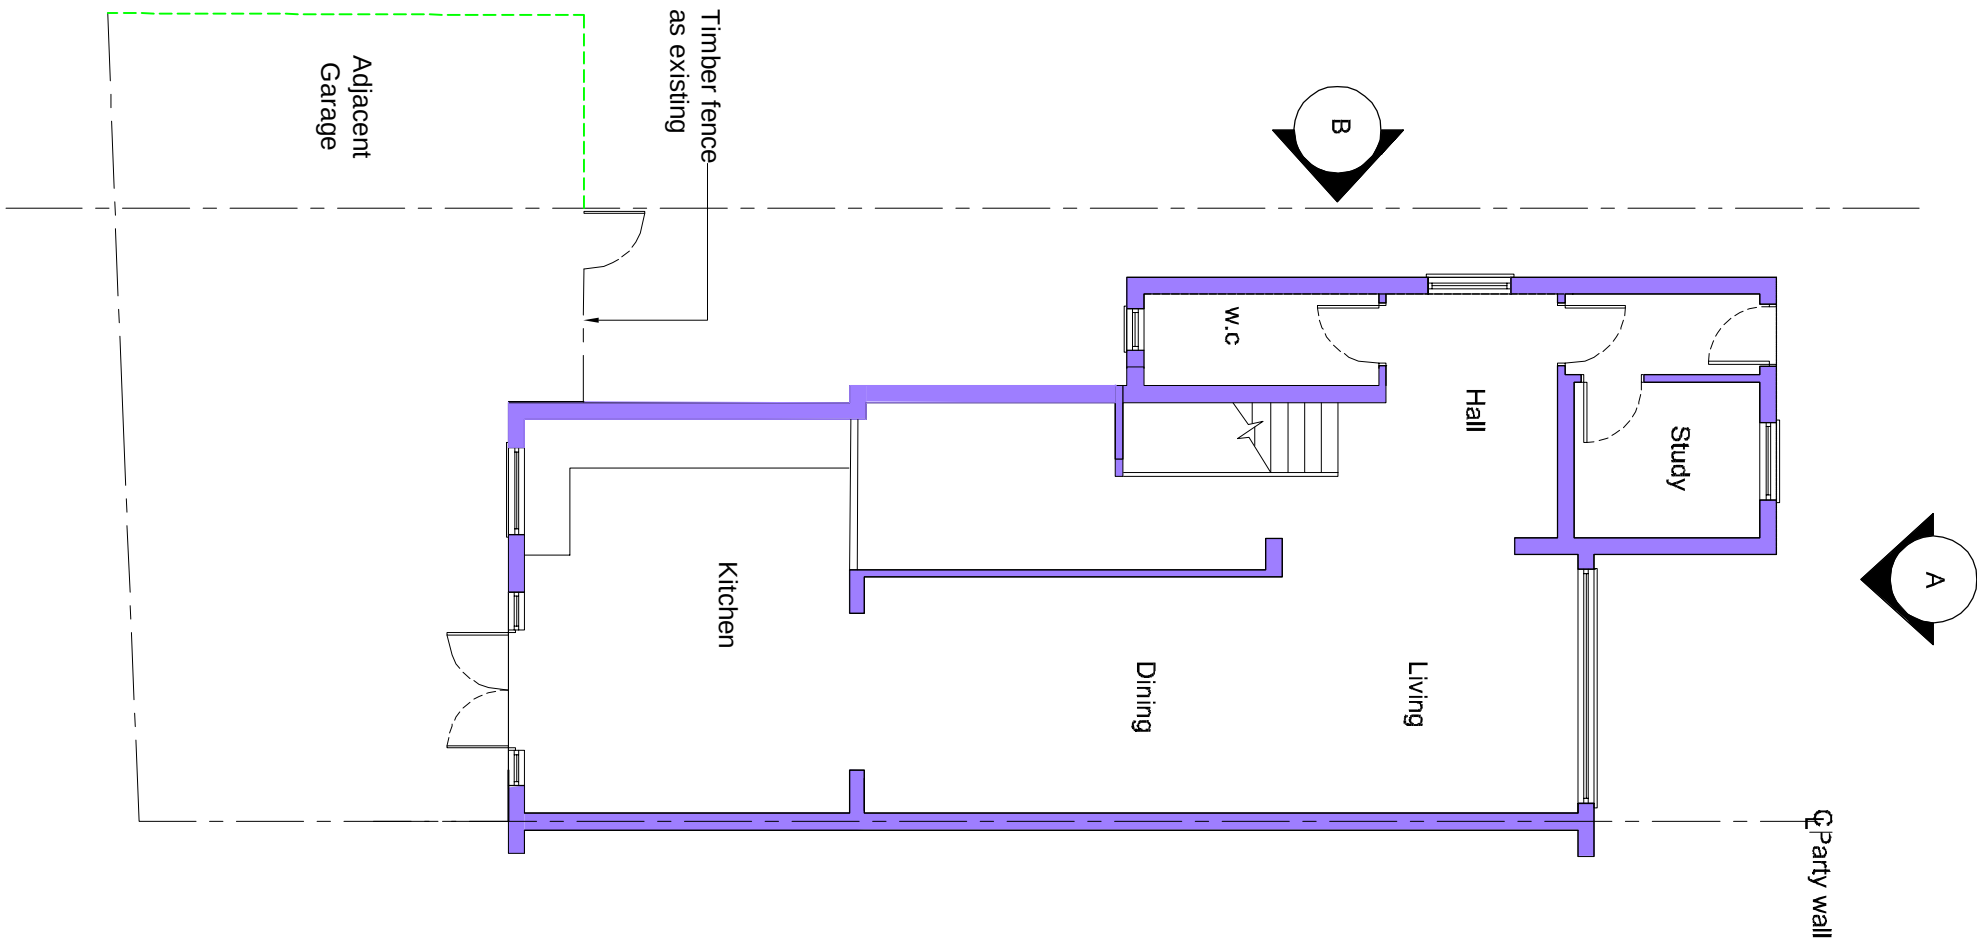


Proposed Ground Floor Plan

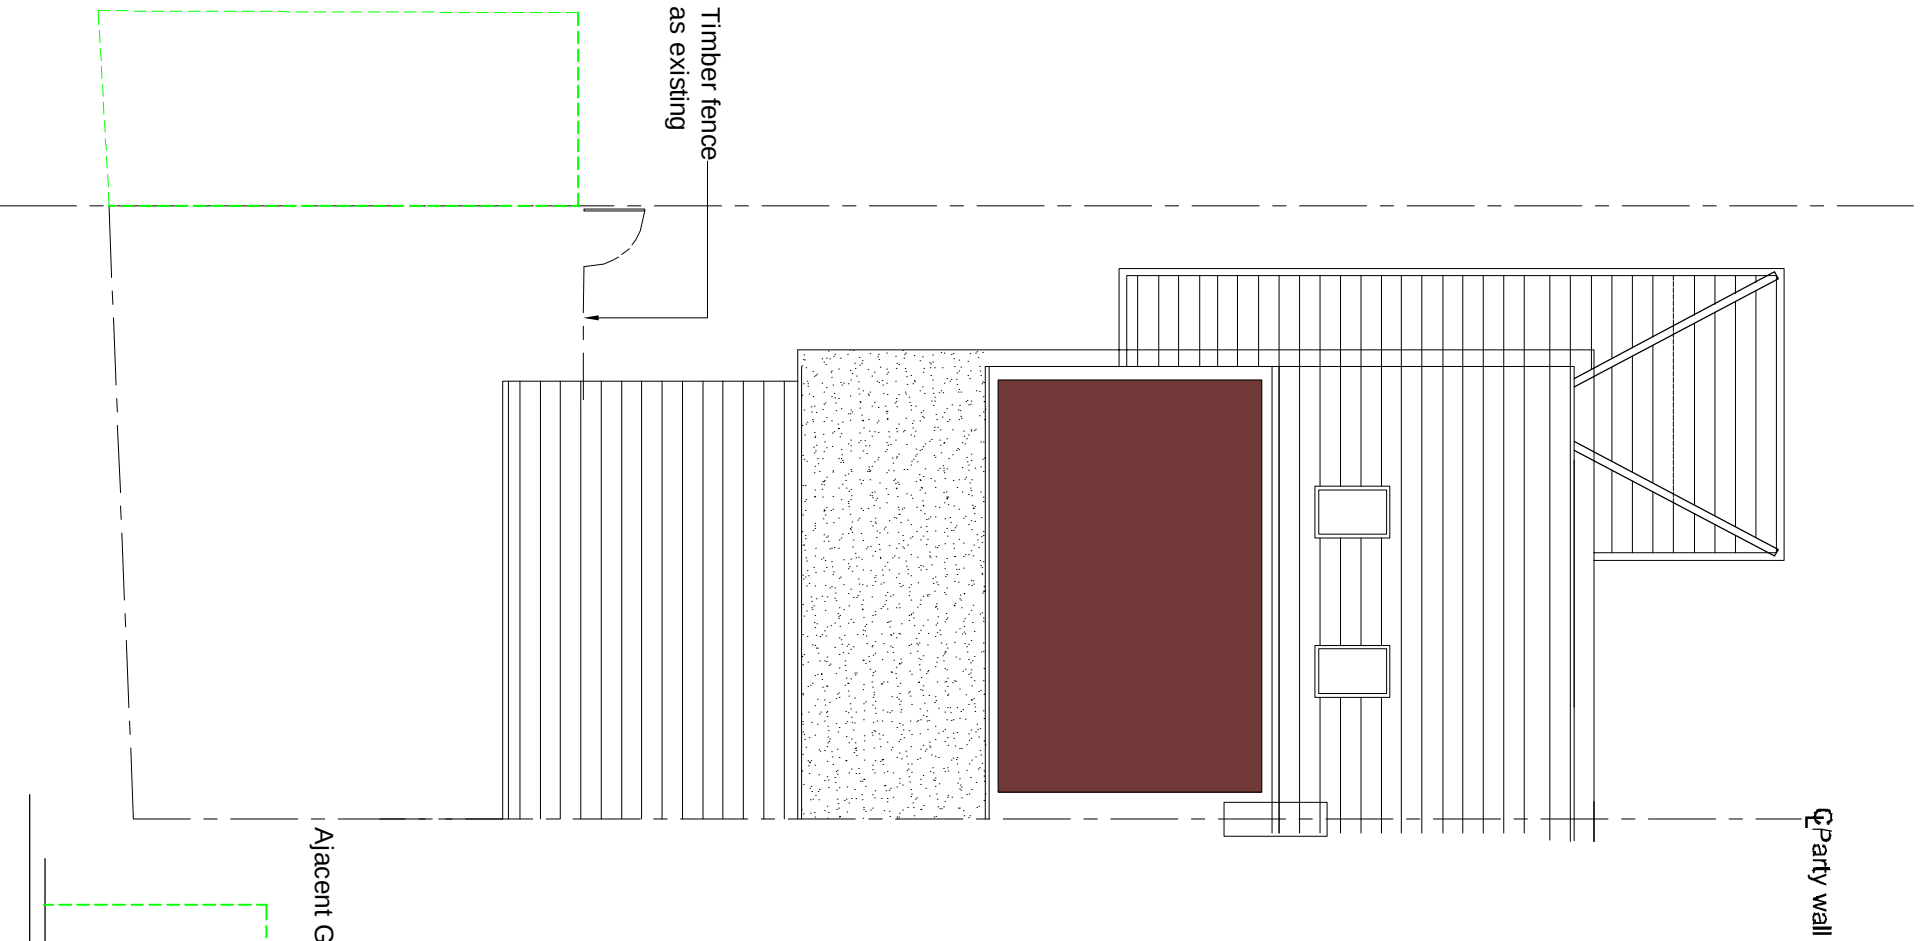


Proposed Roof Plan

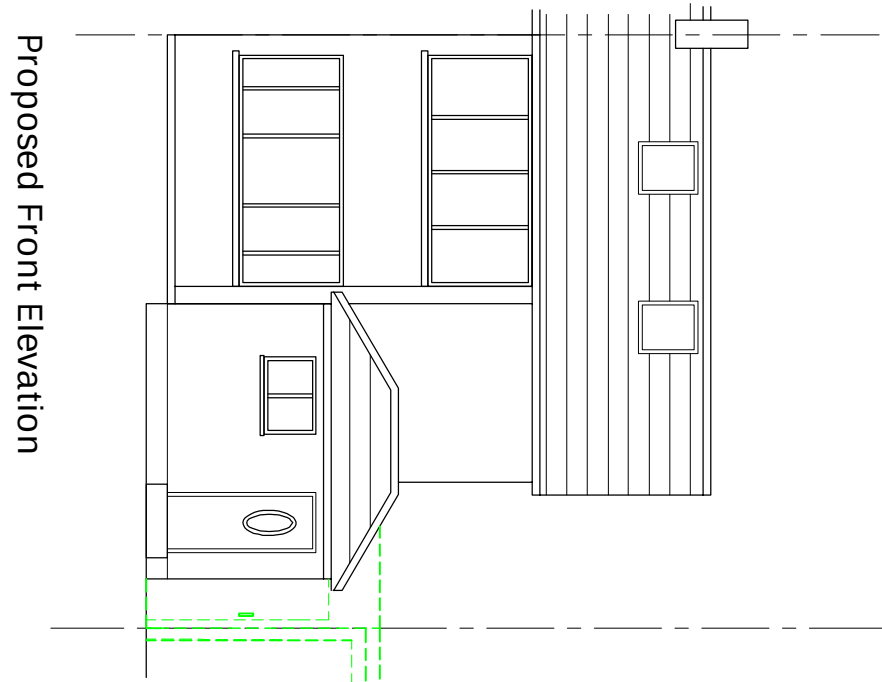


Proposed Front Elevation

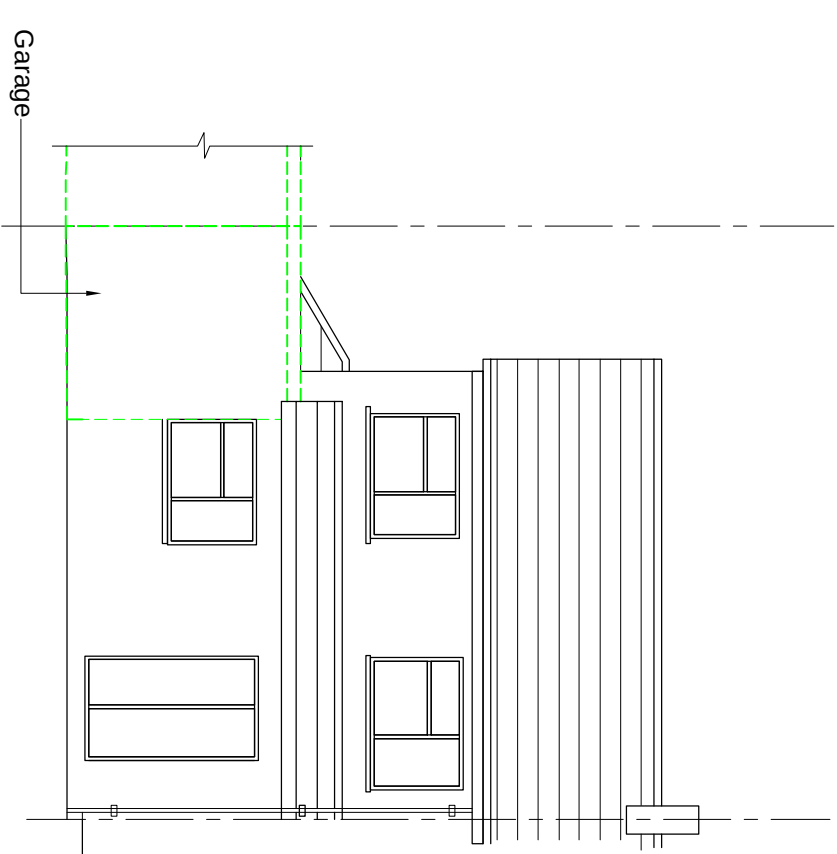


Existing Rear Elevation

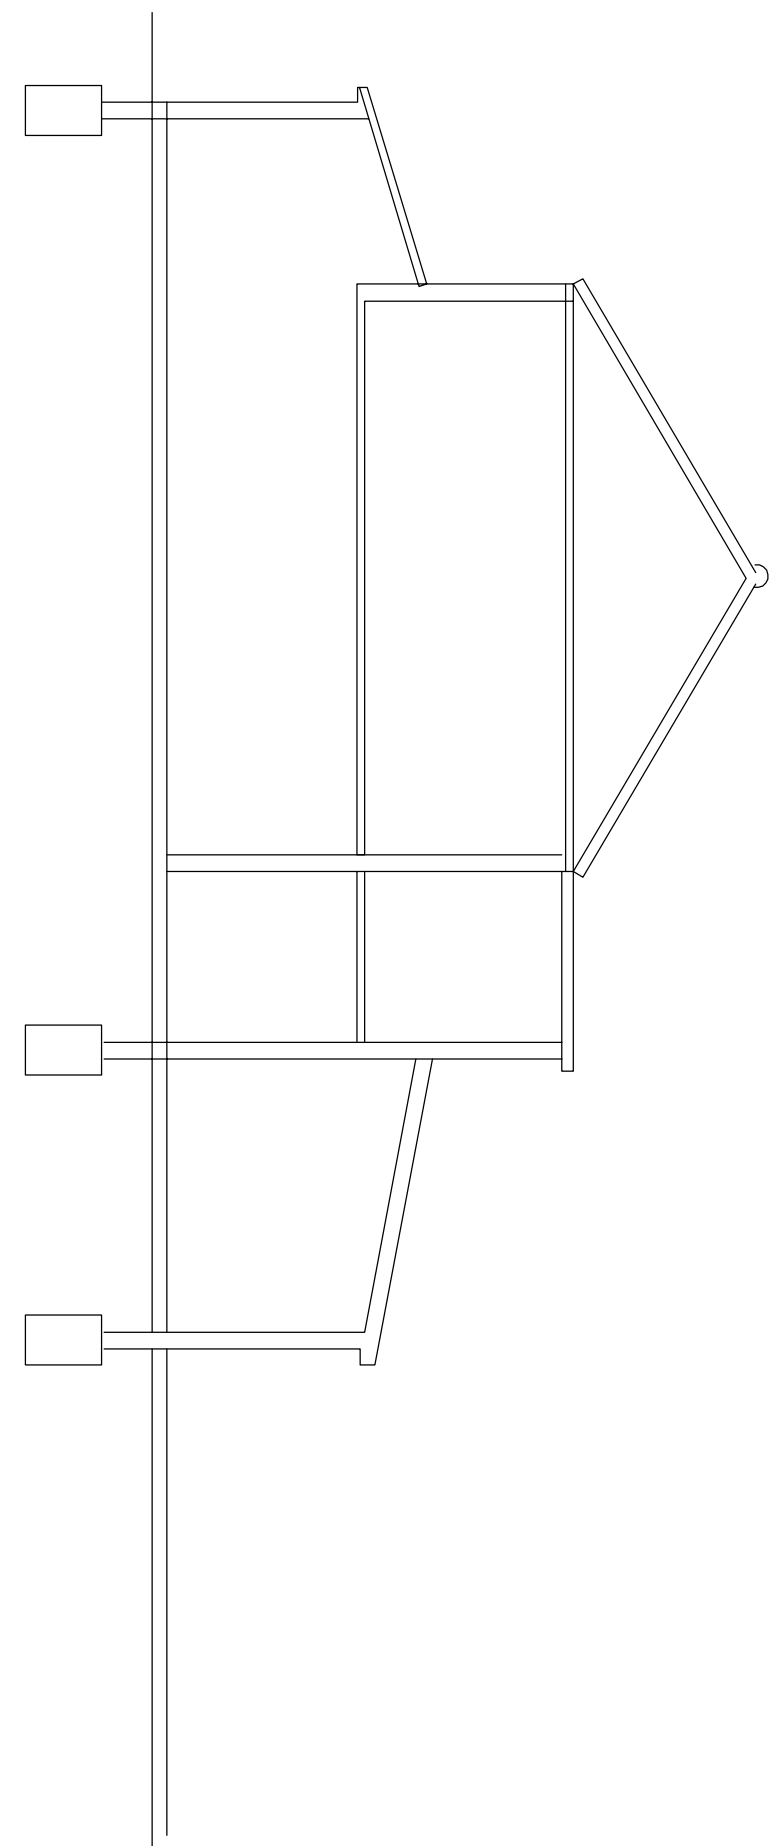


Existing Section

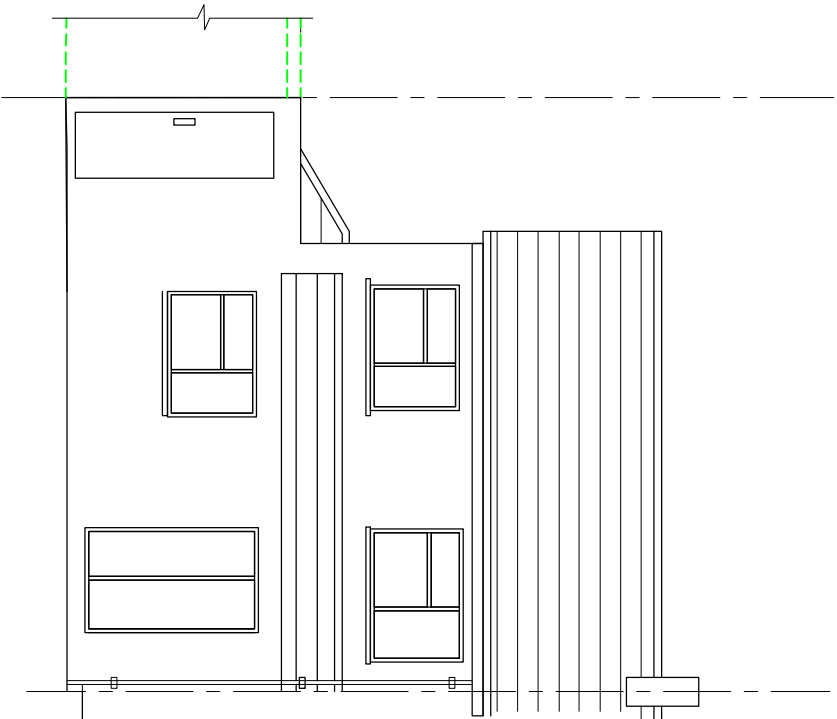


Proposed Rear Elevation

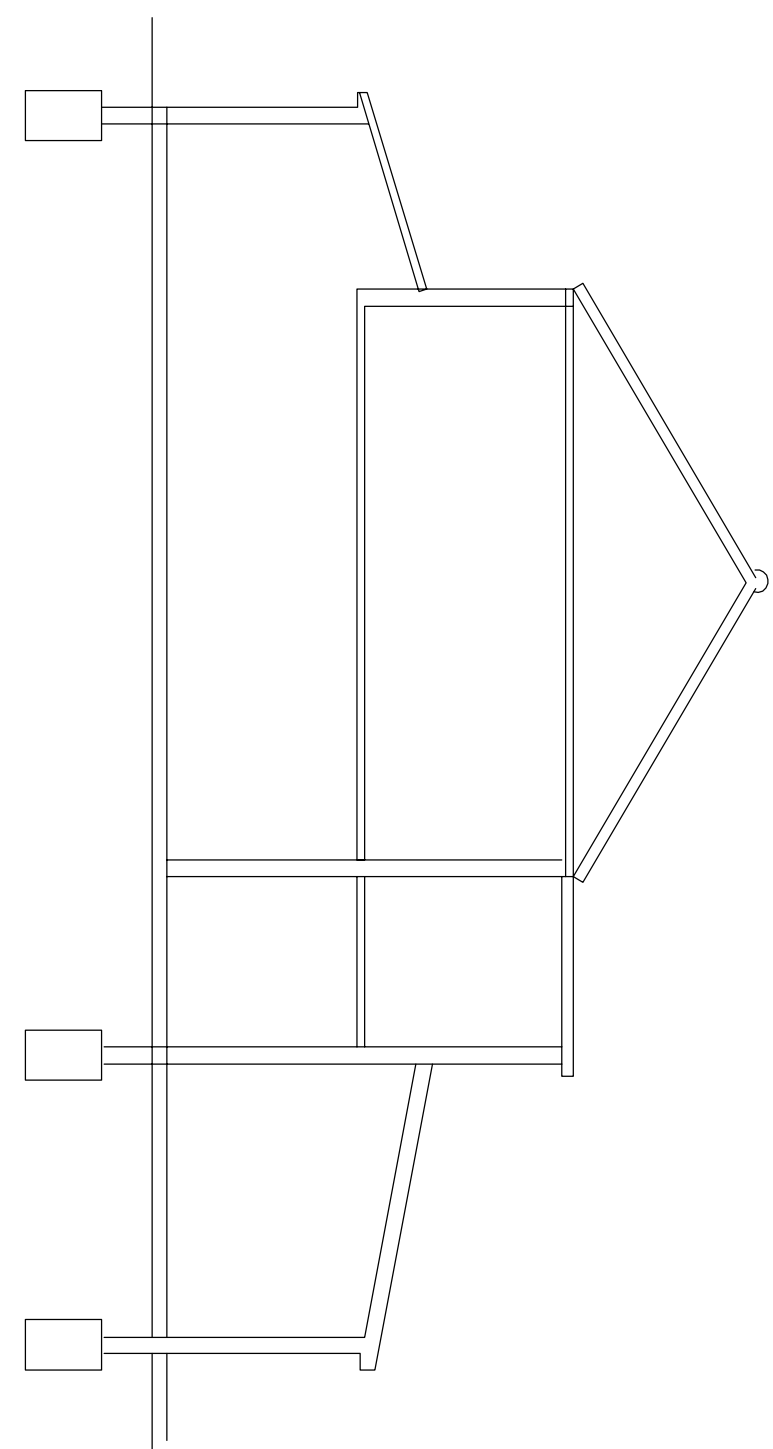


Proposed Section as existing

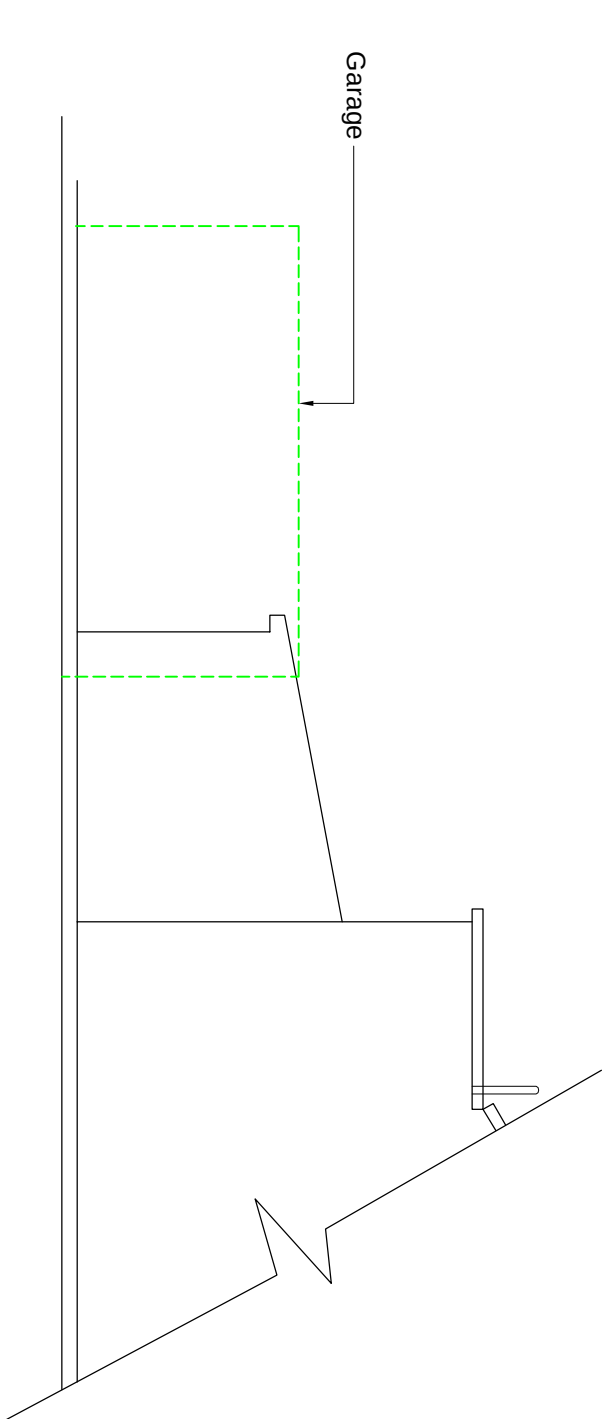


Proposed Other side elevation

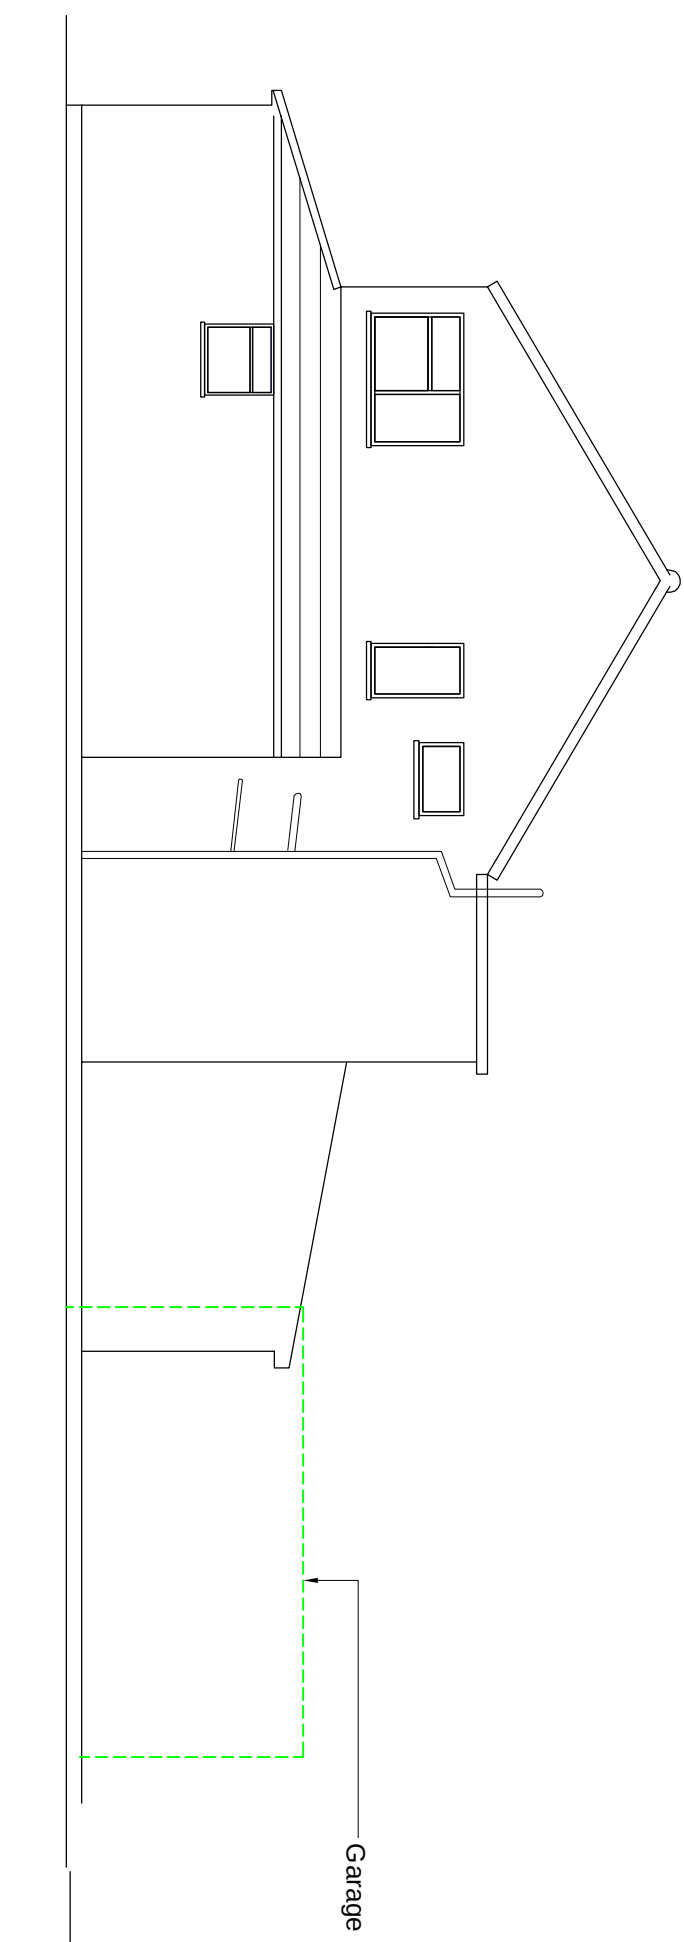

Existing Side Elevation

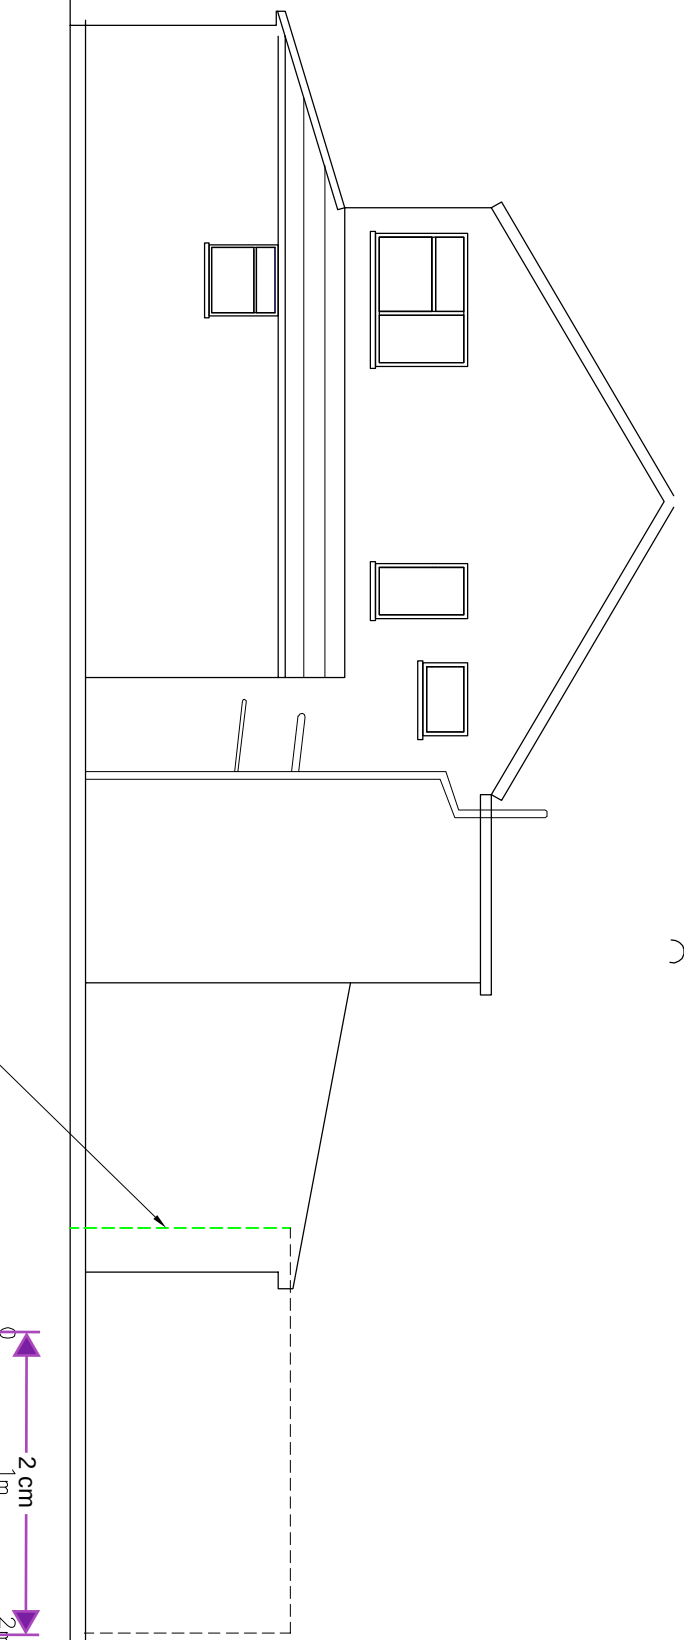

Proposed Side Elevation

 

PI	ISSUED TO PLANNING	06.01.23			
Rev		Date			
IMPERIAL STRUCTURAL PLANNING LTD OFFICE 4B, 95 WILTON ROAD LONDON SW1V 1BZ 079440121222 135 Astra Drive Gravesend DA12 4QF					
Job Title					
Drawing Title					
Plans					
Scale	1:50 @ A1				
Job No.	51-1000-989	Page No.	S03	Rev	P1