



Application: 20240846

**TOWN AND COUNTRY PLANNING ACT 1990: SECTION 192 TOWN AND COUNTRY
PLANNING (DEVELOPMENT MANAGEMENT PROCEDURE) (ENGLAND) ORDER 2015 (AS
AMENDED)**

To: **Mr. Satnam Singh**
C/O Mr Shailender Nagpal, Design And Plan Consultants Ltd
93 Cotmandene Crescent
Orpington
Kent
BR5 2RA

CERTIFICATE OF PROPOSED LAWFUL USE OR DEVELOPMENT

GRAVESHAM BOROUGH COUNCIL hereby certify that on 18th September 2024 the use, operation or matter described in the First Schedule hereto in respect of the land specified in the Second Schedule hereto and edged red on the plan attached to this certificate, **WOULD HAVE BEEN LAWFUL** within the meaning of Section 192 of the Town and Country Planning Act 1990 (as amended), for the following reason(s):-

1. The proposed development complies with Schedule 2, Part 1, Class A and D of THE TOWN AND COUNTRY PLANNING (GENERAL PERMITTED DEVELOPMENT) (ENGLAND) ORDER 2015, AS AMENDED and the LAWFUL DEVELOPMENT CERTIFICATE is GRANTED.

First Schedule

Proposed single storey rear extension and erection of a front porch.

Second Schedule

180 Colyer Road
Northfleet
Gravesend
Kent
DA11 8AS

INFORMATIVES:-

1 DECISION PLANS

For the avoidance of doubt, the forms, plans and documents upon which this decision is made comprise:

Application Form Dated 17/09/2024;
Drawing Number 01 (Floor Plan, Roof Plan and Site Location Plan - Existing);
Drawing Number 02 (Elevations - Existing);
Drawing Number 03 (Block Plan - Existing and Proposed); and
Drawing Number 04 (Floor Plans and Elevations - Proposed).

2 WORKS OF CONSTRUCTION

Hours of work of construction site plant, equipment and machinery, should be restricted to not earlier than 7.00 a.m. and not later than 6.00 p.m. weekdays and Saturday working should be restricted to not earlier than 8.00a.m. and not later than 1.00 p.m. No work shall be carried out on Sundays, Bank or Public Holidays.

i. Suitable sound attenuation shall be used at all times in respect of all plant, machinery and equipment in operation on site in order to aid prevention of noise nuisance. Compliance with BS 5228: Part 1: 1984 and subsequent amendments regarding the use of equipment on site will be required in appropriate cases.

ii. A suitable method of control shall be used in order to aid prevention of dust nuisance arising from work activities on site.

iii. Burning of waste materials shall not be carried out on site. Such materials are to be stored in a suitable receptacle, as far from residential accommodation as reasonably practicable, pending disposal off site.

iv. Adequate arrangements shall be made to remove all waste material from the site on a regular basis and to dispose of it at a suitably licensed waste disposal site.

Dated: 7 November 2024

Civic Centre
Windmill Street
Gravesend
Kent
DA12 1AU

Shazad Ghani
MPhil, MA, BA (Hons)
Head of Planning
Planning Service

NOTES

This certificate is issued solely for the purpose of Section 192 of the Town and Country Planning Act 1990 (as amended).

It certifies that the use, operation or matter specified in the First Schedule taking place on the land described in the Second Schedule would have been lawful, on the specified date and, thus, was would not have been liable to enforcement action under Section 172 of the 1990 Act on that date.


This certificate applies only to the use, operation or matter described in the First Schedule and identified on the attached plan. Any use, operation or matter which is materially different from that described or which relates to other land may render the owner or occupier liable to enforcement action.

The effect of the certificate is also qualified by the proviso in Section 192(4) of the 1990 Act, as amended, which states that the lawfulness of a described use, operation or matter is only conclusively presumed where there has been no material change, before the use is instituted or the operation begun, in any of the other matters relevant to determining such lawfulness.

Gravesham Borough Council

Application	20240846
Site Address	180 Colyer Road Northfleet Gravesend Kent DA11 8AS
Date	7 November 2024
PMSA Number	0100019166

OS Map – Scale 1:1250

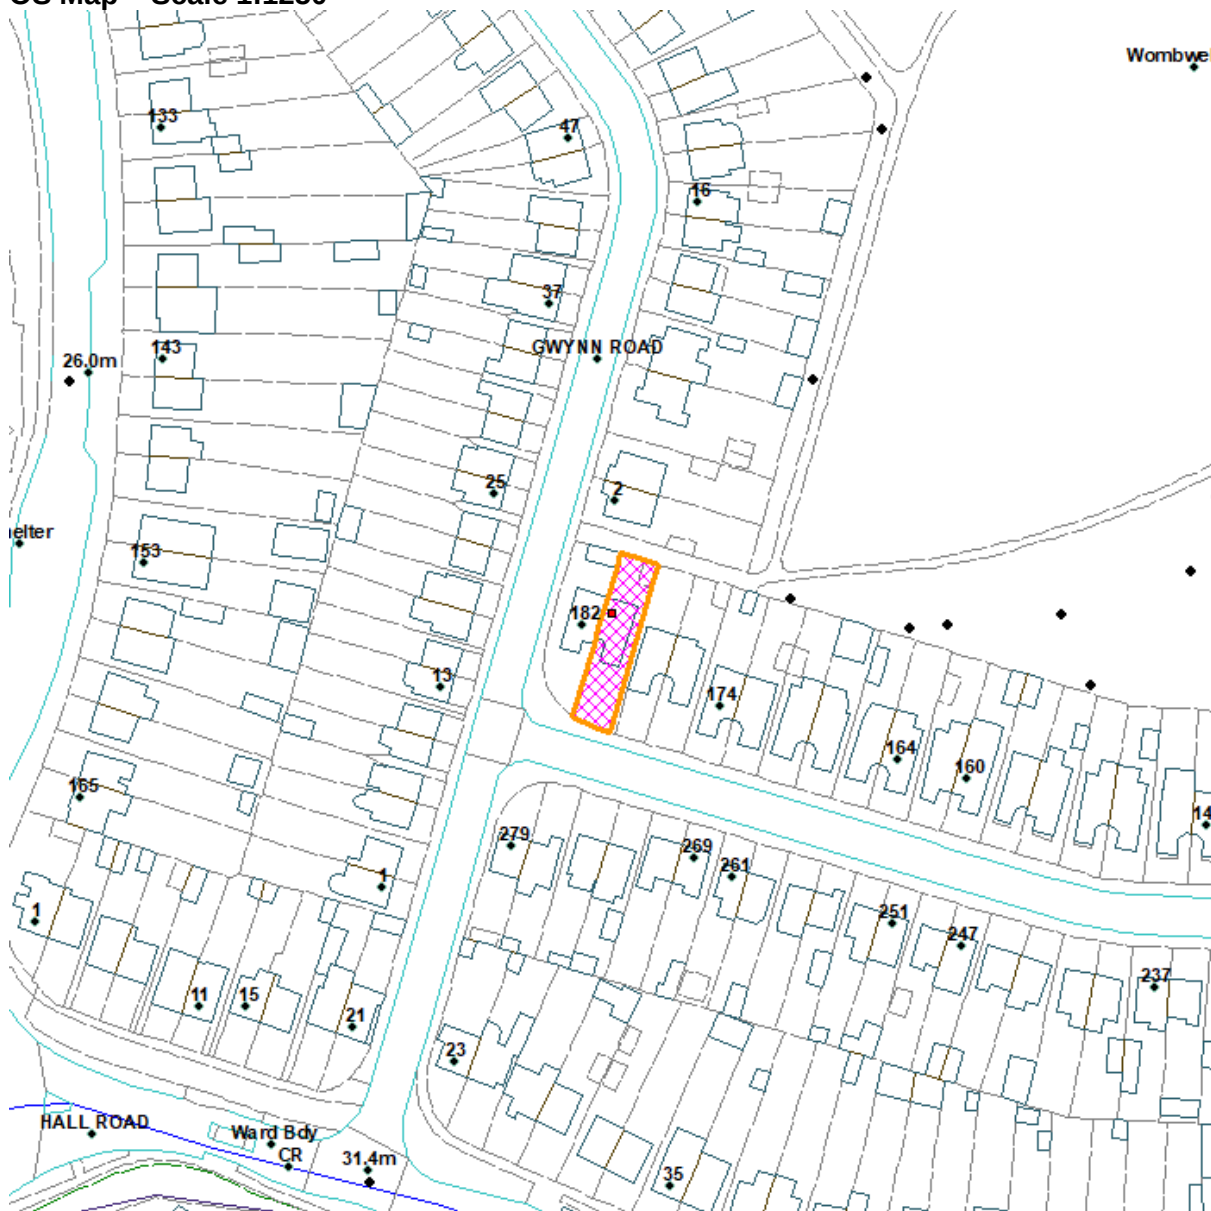

Reproduced from the Ordnance Survey map with permission of the Controller of Her Majesty's Stationery Office © Crown Copyright 2012.

Unauthorised reproduction infringes Crown Copyright and may lead to prosecution or civil proceedings.