

Notes:

Do not scale from this drawing, unless for planning purposes.


All measurements and levels shown are to be checked before work commences.

All building work is to comply with current Building Regulations & British Standards and to manufacturers specifications if noted.

All structural elements shown are a guide only and are to be verified by a Structural Engineer and/or Building Control Authorities prior to construction.















Cadscopes Ltd. accept no responsibility for the structural integrity of the structure before, during and after construction.

Cadscopes Ltd. accept no responsibility for the construction in the vicinity of property boundaries and party walls. Clients should be aware of the principles of the 'Party Wall Act 1996' and undertake relevant agreements before construction commences.

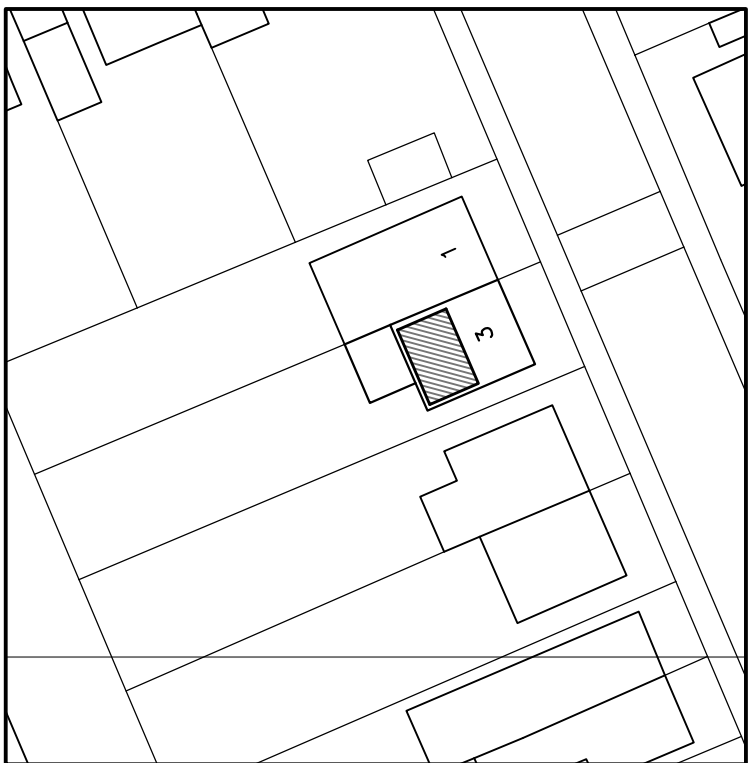

Site Location Plan
scale 1:1250

Block Plan
scale 1:500

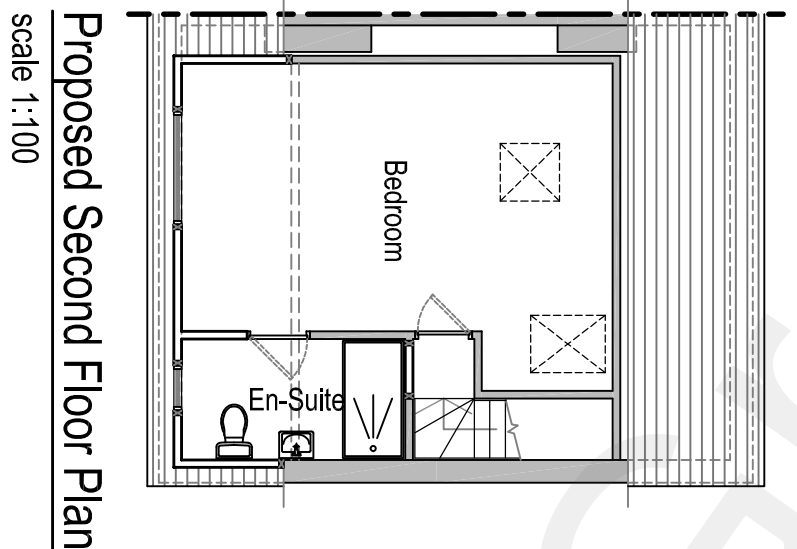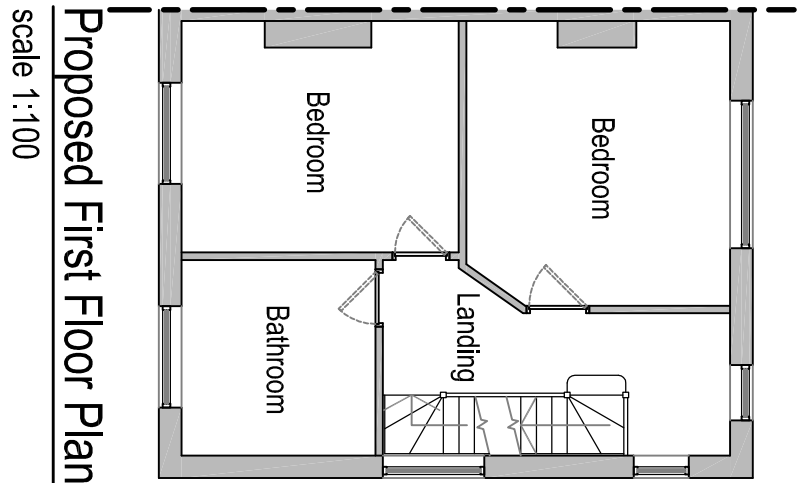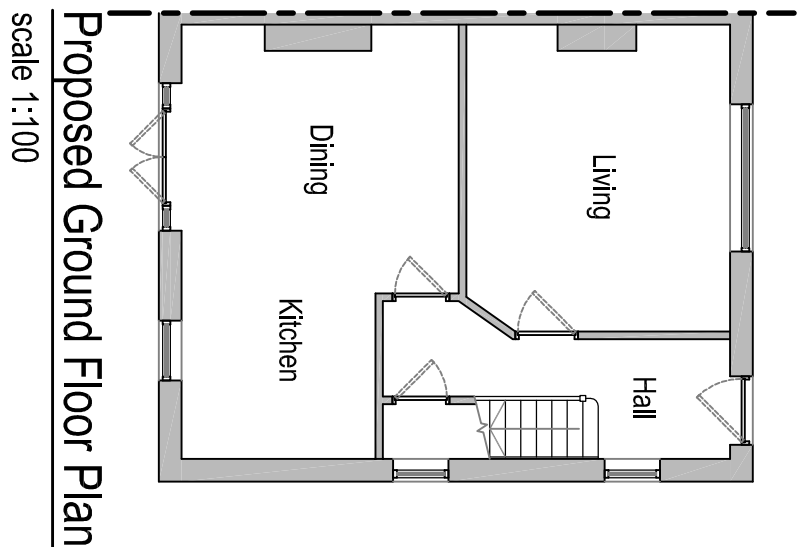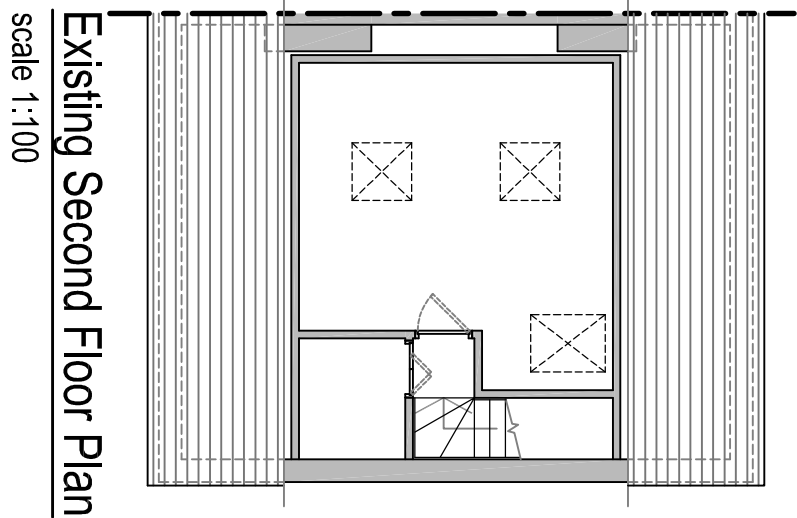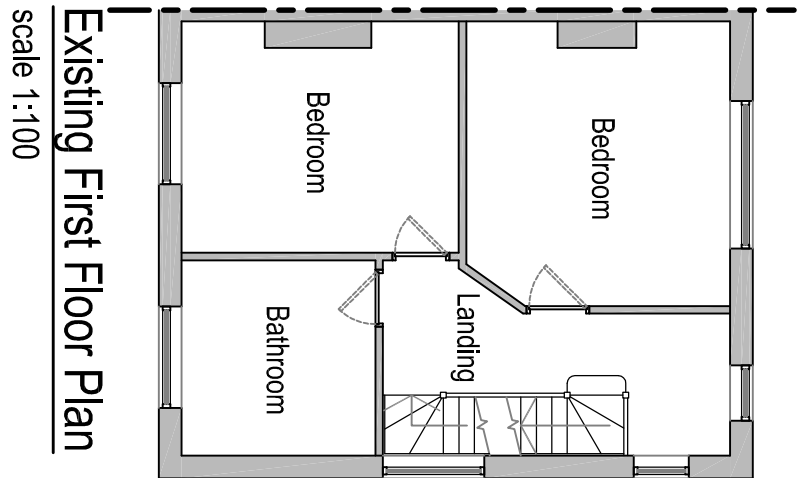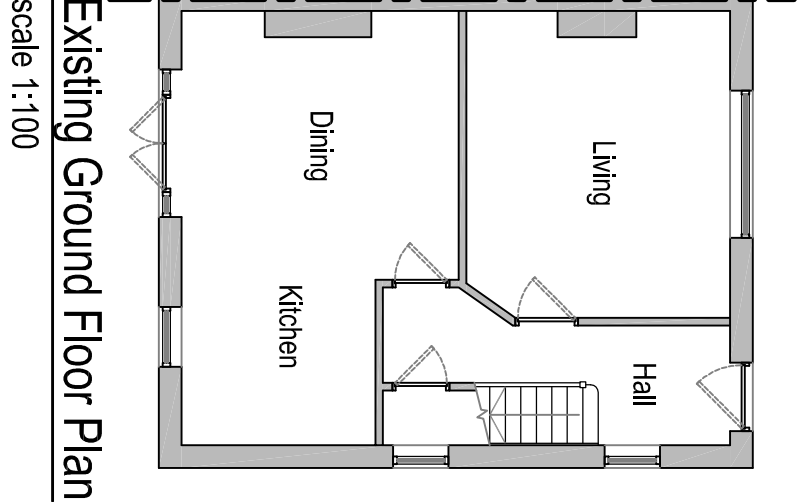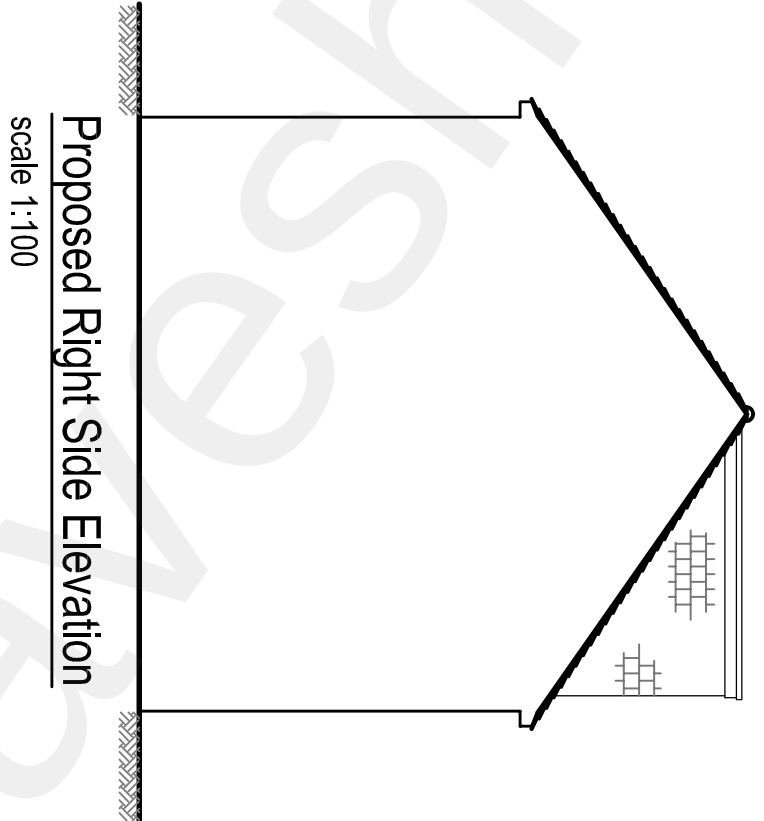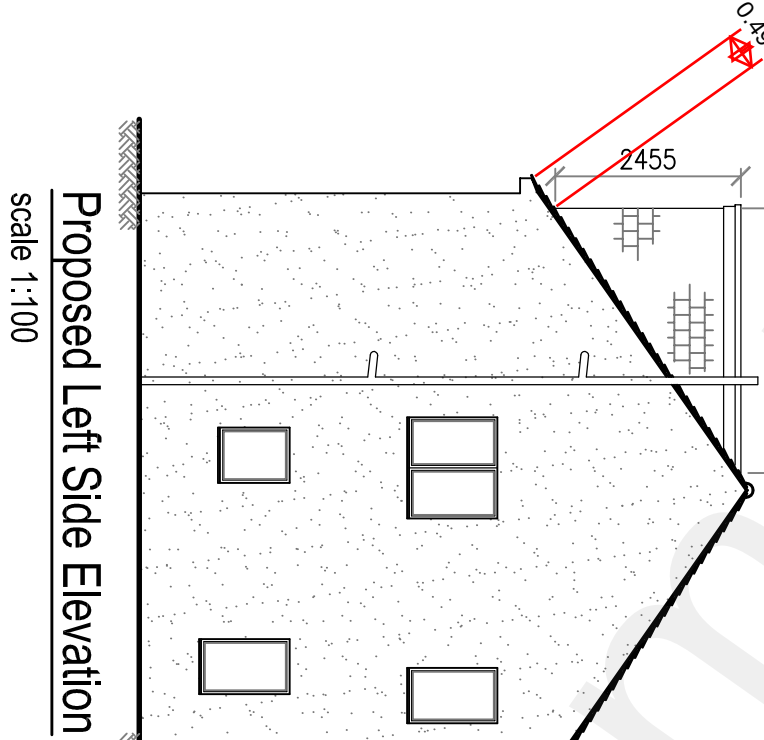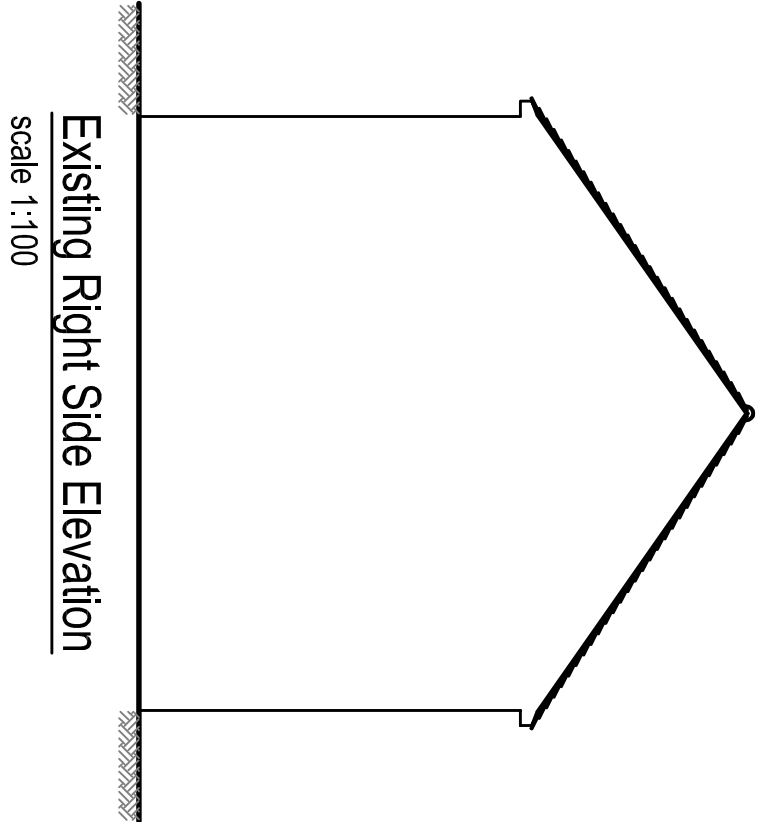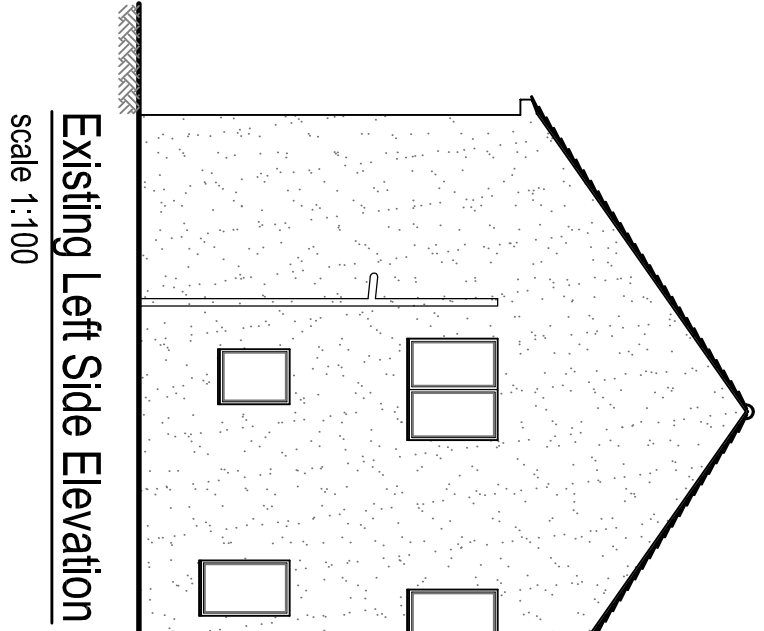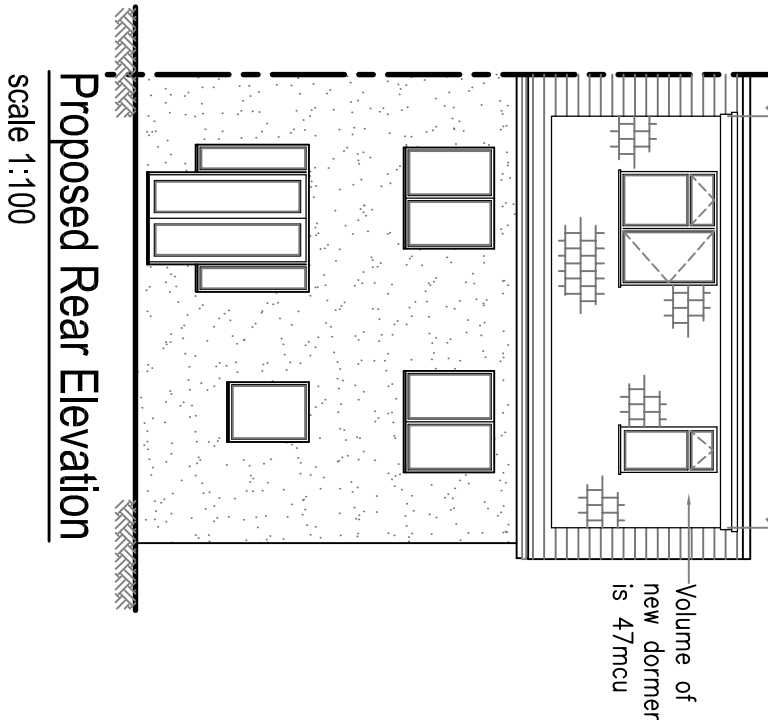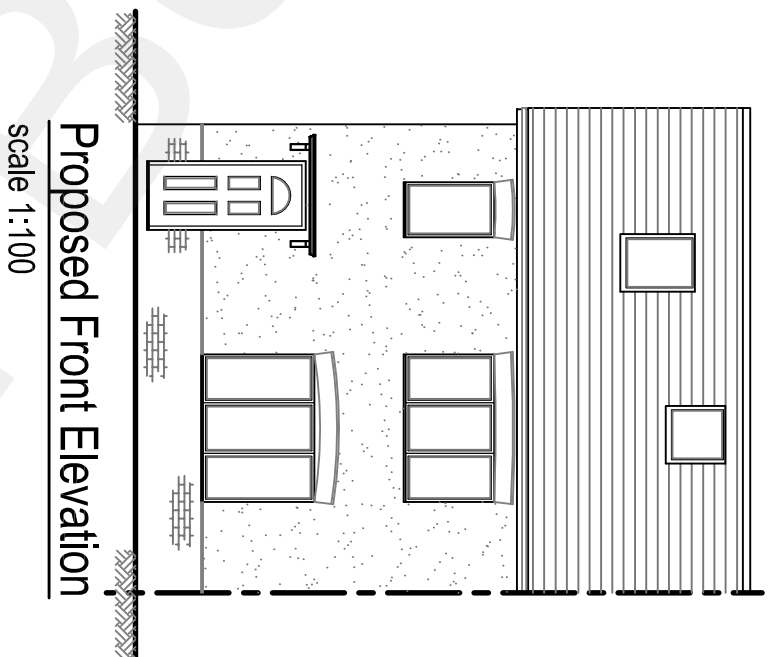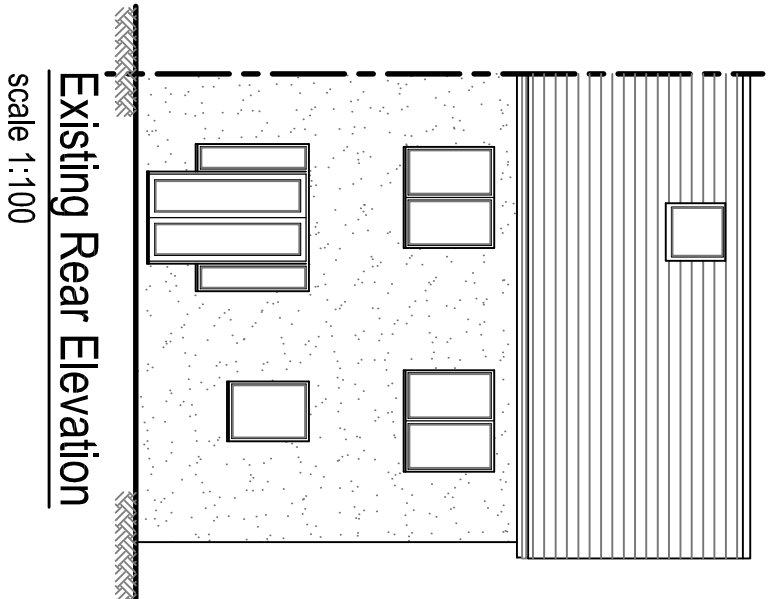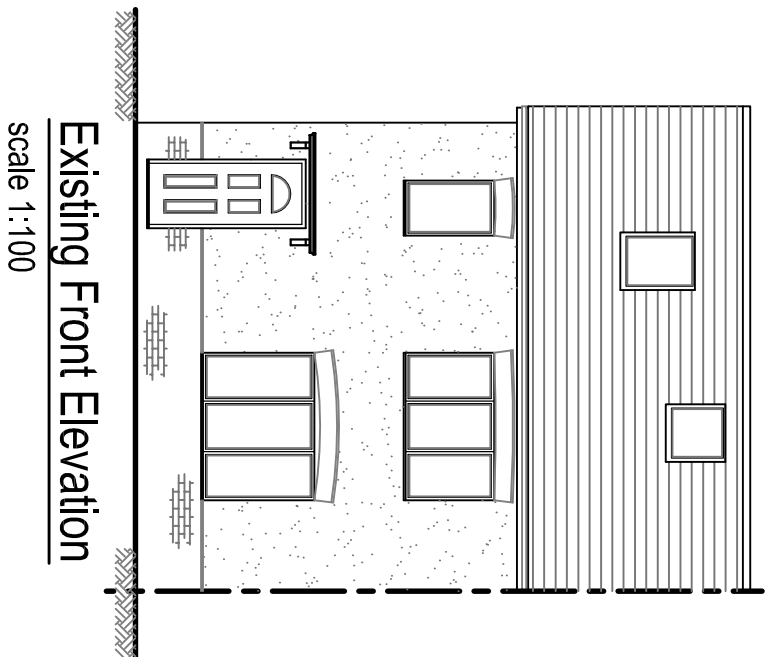

Cadscopes ☐ ☐ ☐ ☐

architectural design

40 Rowle Road, Penenden Heath, Maidstone, Kent ME14 2BS
Tel: 01622 863512
enquiries@cadscopes.co.uk
www.cadscopes.co.uk

Copyright in this drawing and any associated text, property of Cadscopes Limited. Permission to produce copies or modify drawings is a whole or in part for any purpose, should be obtained from Cadscopes Limited and any such reproduction should include this and the copyright statement.

Project
Proposed Rear Dormer
3 Hollybush Road
Gravesend
Kent

Drawing Title
Site Location & Block Plans
Proposed Elevations & Floor Plans

Scale as shown A1	Date Sep 21	Drawn SCB	Checked
Drawing No. PA21/071/001			Rev