




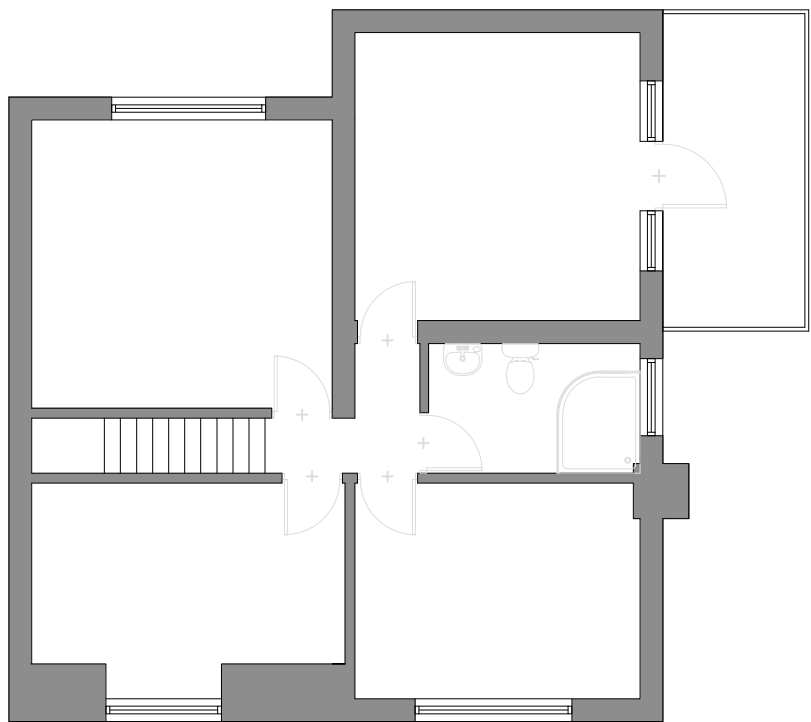

Existing First Floor Plan

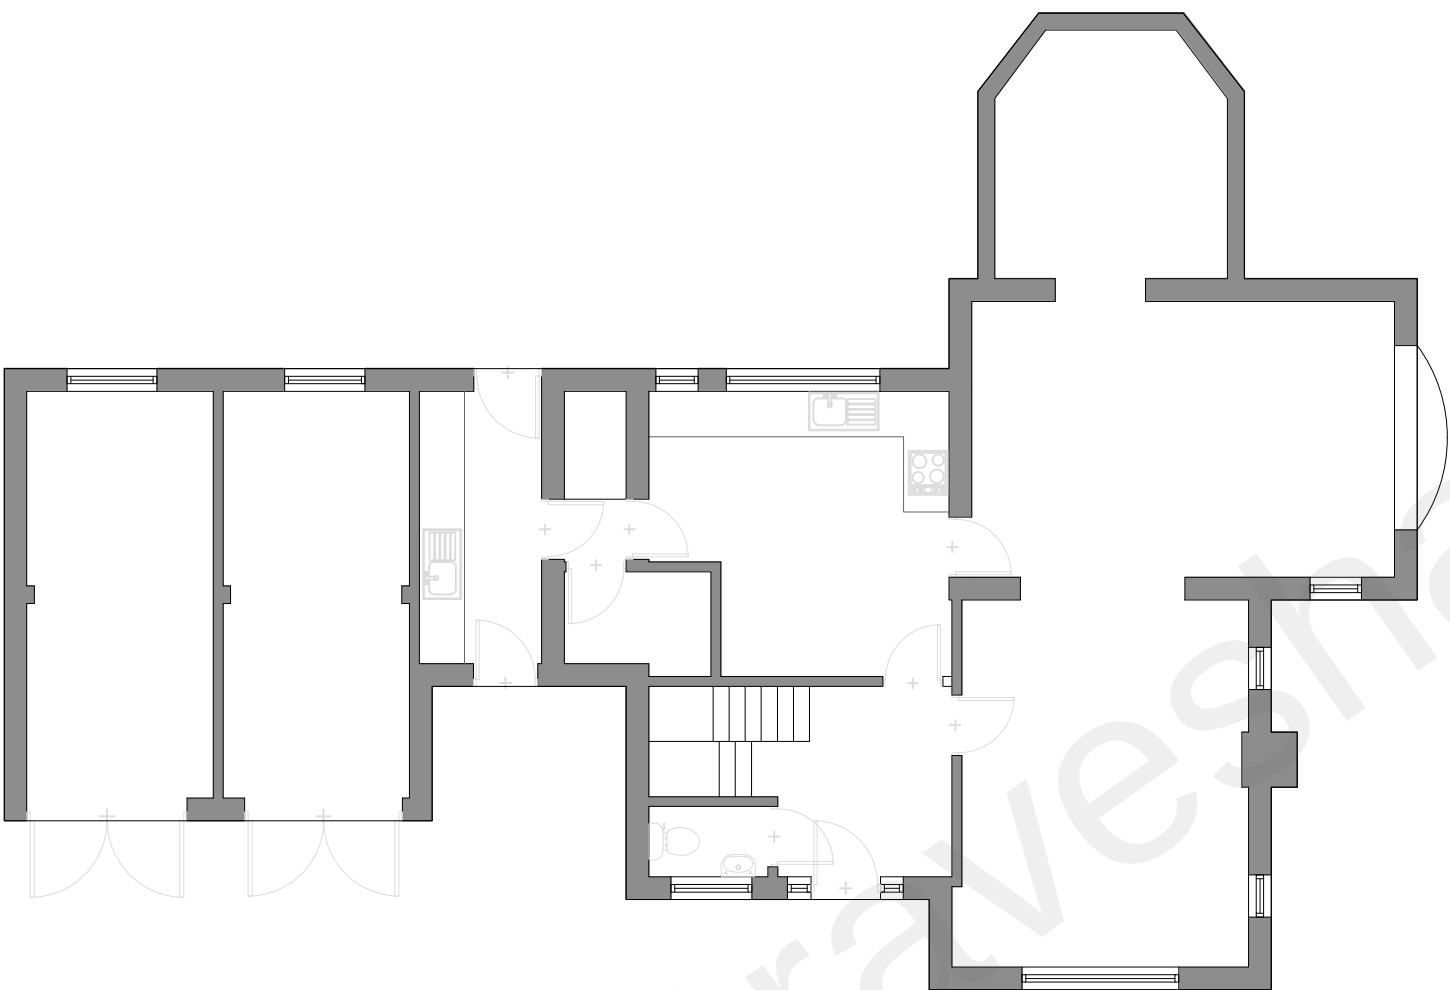

Existing Ground Floor Plan

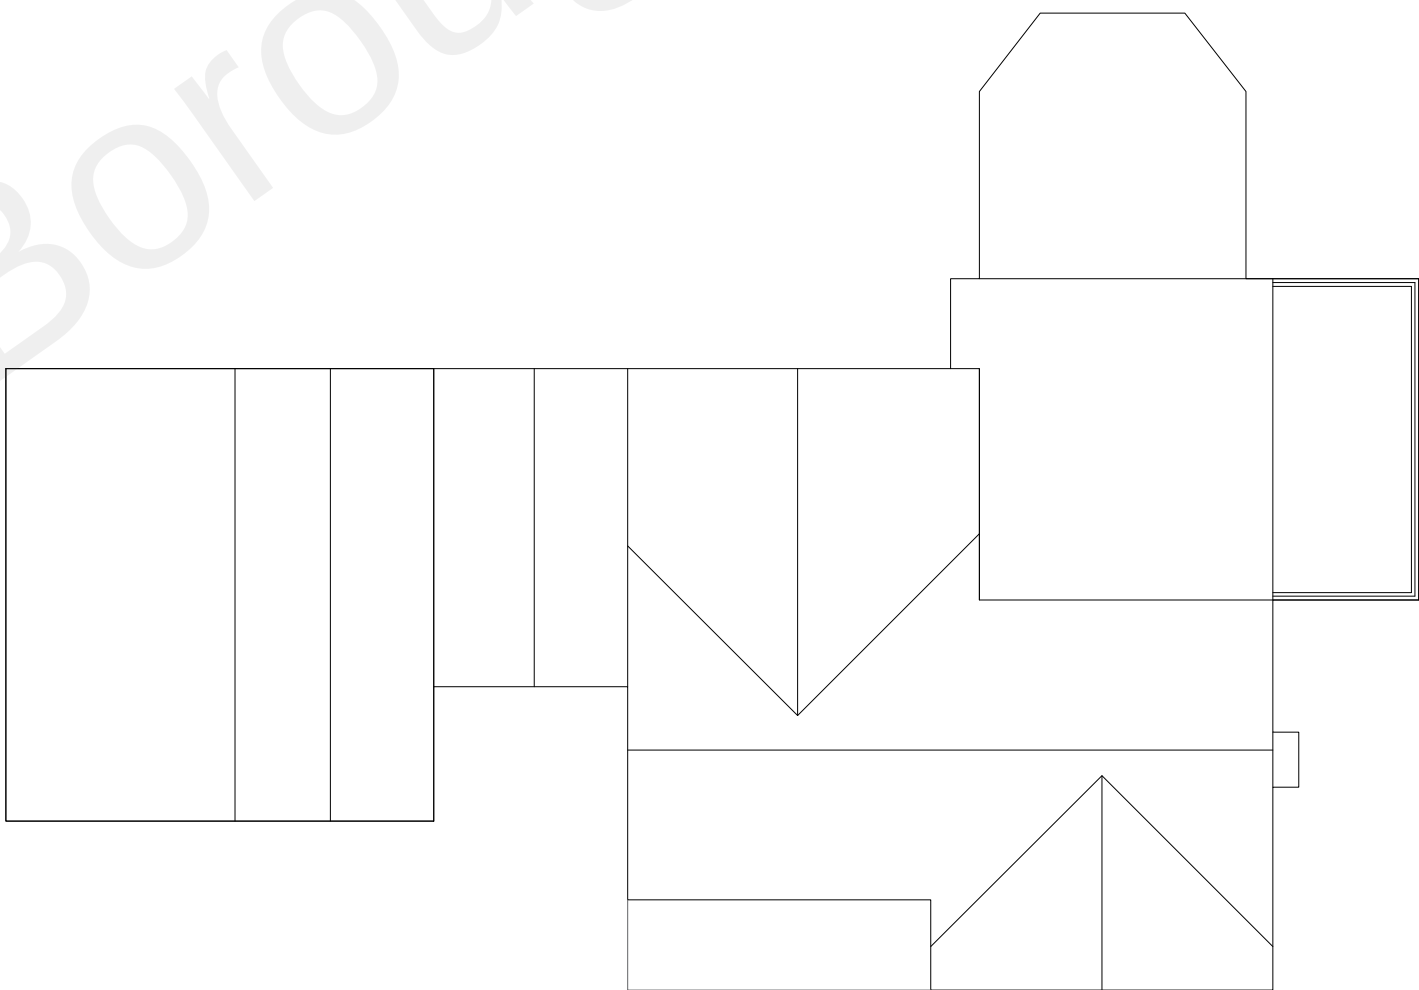

Existing Roof Plan

Scale 1:100



Notes:

- Do not scale from this drawing.
- All dimensions to be verified on site and is in mm.
- Builder to verify all dimensions, heights and levels prior to commencement of work.
- All documents shall be checked to ensure that they are compatible by the contractor before construction commences. In the event of apparent am
- The contractor in preparing his estimate shall visit the site and acquaint himse
- The contrator shall issue all statutory notices to the local Authority during prog

A	-	-	-/-/-
REV:	DESCRIPTION:	BY:	DATE:
STATUS: PLANNING			

Whitehall Place
47 The Terrace,
Gravesend, Kent
DA12 2DL
01474 247 787
info@barronedwards.co.uk
www.barronedwards.co.uk

SITE:	Furzy Lea Bowesden Lane, Shorne, Gravesend DA12 3LA		
TITLE:	Existing Plans		

SCALE AT A2:	DATE:	DRAWN:
1:100	16.08.22	SA
PROJECT NO:	DRAWING NO:	REVISION:
220707	003	A