


Site Plan - Highlighted Red = Area owned by
9 Wheatcroft, including proposed
area for dropped kerb.

Scale 1:1250

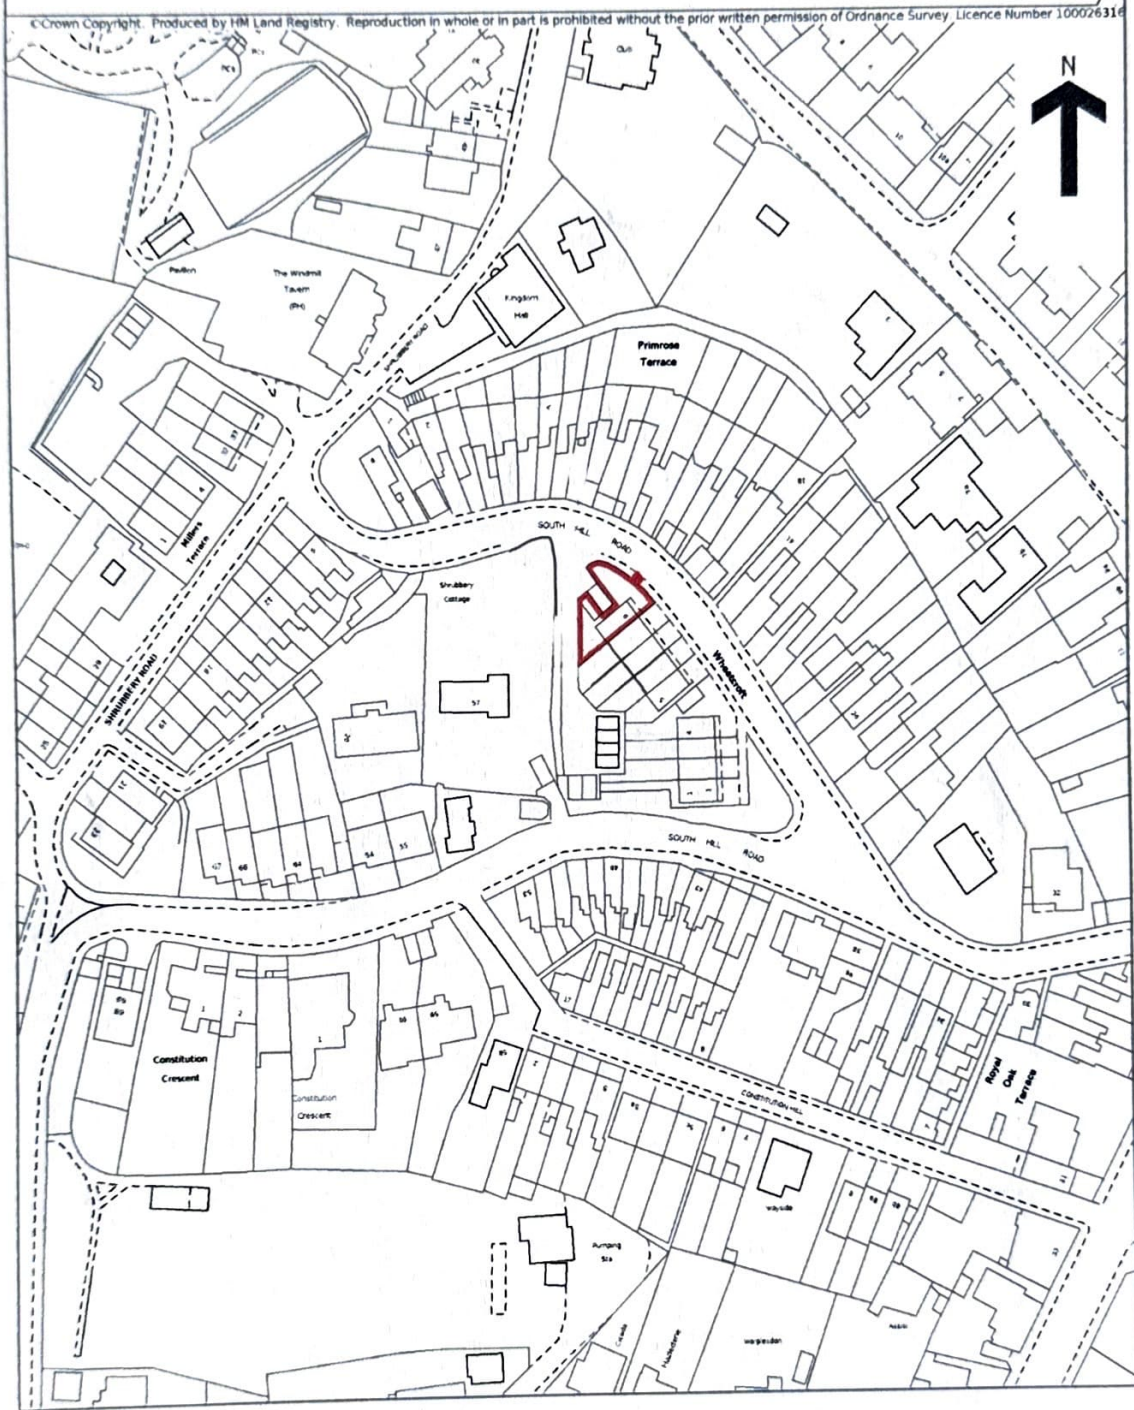

Scale Bar (AS SHOWN ON A4)

1:1250

0 10m 20 30 40 50 60 70 80 90 100