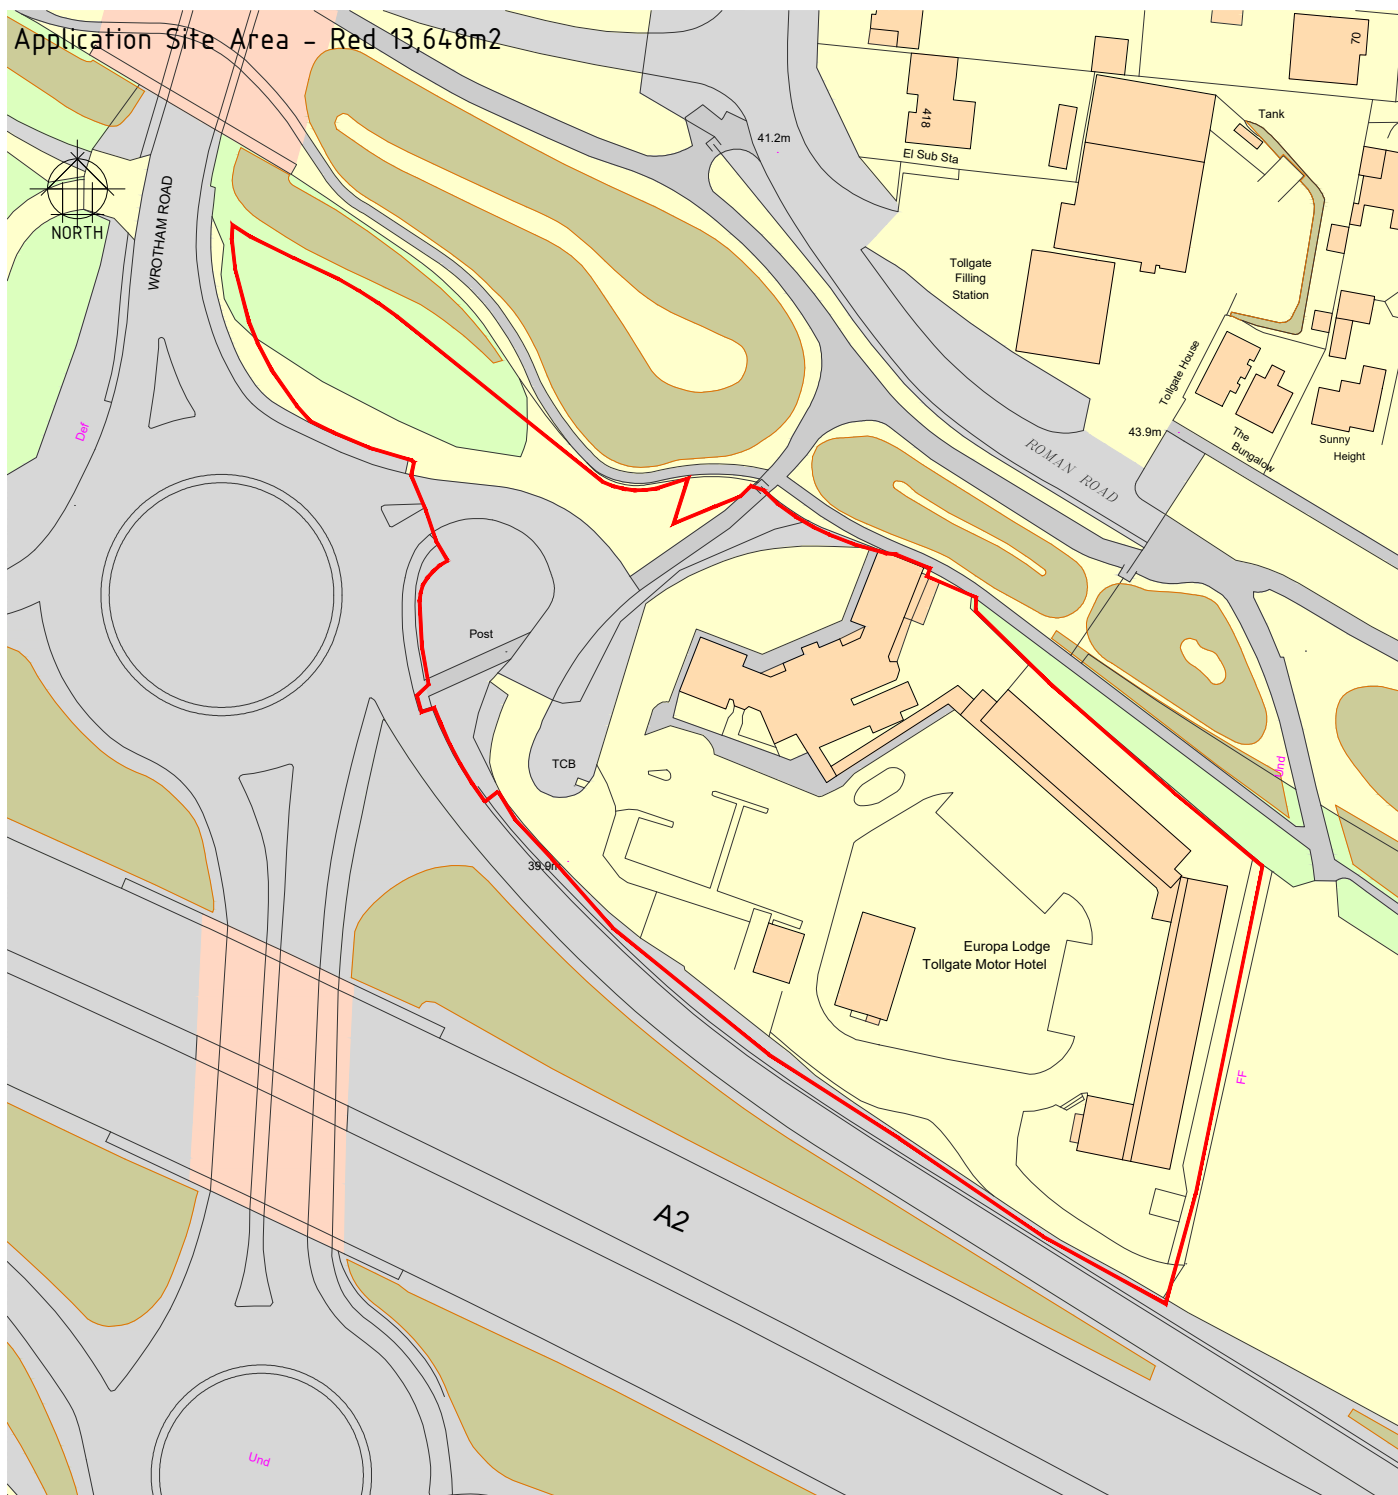


SCALE - METRES - 1:1250

Tollgate Service Area  
 Watling Street  
 Gravesend  
 Kent DA11 7NP

## SITE LOCATION PLAN

SCALE 1:1250 @ A4

DATE MAY 2022



**GENERAL NOTES**

This drawing has been prepared for the sole purpose of obtaining planning permission for a Electric Vehicle Charging Installation

This drawing is to be read in conjunction with drawings numbered:

- 20 - Existing Site Layout
- 21 - Existing Site Elevations
- 22 - Proposed Site Layout
- 22-1 - Proposed Site Layout 1-500 Scale Plan
- 23 - Proposed Site Elevations
- 23-1 - Proposed Shopfront Elevations
- 24 - Proposed Equipment Elevations

OS Site Location Plan

Any advertisements are indicative and are subject to a separate advertisement application.

**A1**  
ORIGINAL  
PLOT SIZE

| NR        | DATE | DESCRIPTION |
|-----------|------|-------------|
| REVISIONS |      |             |
| STATUS    |      |             |

PLANNING DRAWING



**BP Pulse**  
Breckland, Linford Wood  
Milton Keynes  
Buckinghamshire  
MK14 6GY

**TOLLGATE SERVICE AREA  
A2 WATLING STREET  
NORTHFLEET, GRAVESEND  
KENT DA11 7NP**

DRAWN: PSB  
DATE: 17.05.22  
DESIGN CHECKED: -  
DATE: -  
APPROVED: -  
DATE: -  
ATRACK CHECKED: -  
DATE: -  
SCALE: 1:200@A1


**EXISTING SITE LAYOUT**

DRAWING NUMBER  
**13979-20**


ARCHITECT: MBH

SCALED DIMENSIONS SHOULD NOT BE TAKEN FROM THIS DRAWING (APPROPRIATE FOR A1 ONLY)

This drawing has been produced in accordance with BP Chargemaster design standards & current legal requirements. Copyright of BP Chargemaster. Illegal use is prohibited. Reproduction only with permission of BP Chargemaster

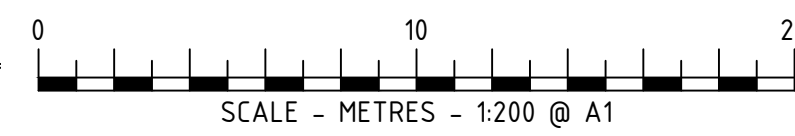

Application Site Area - red - 1.04 hectares.

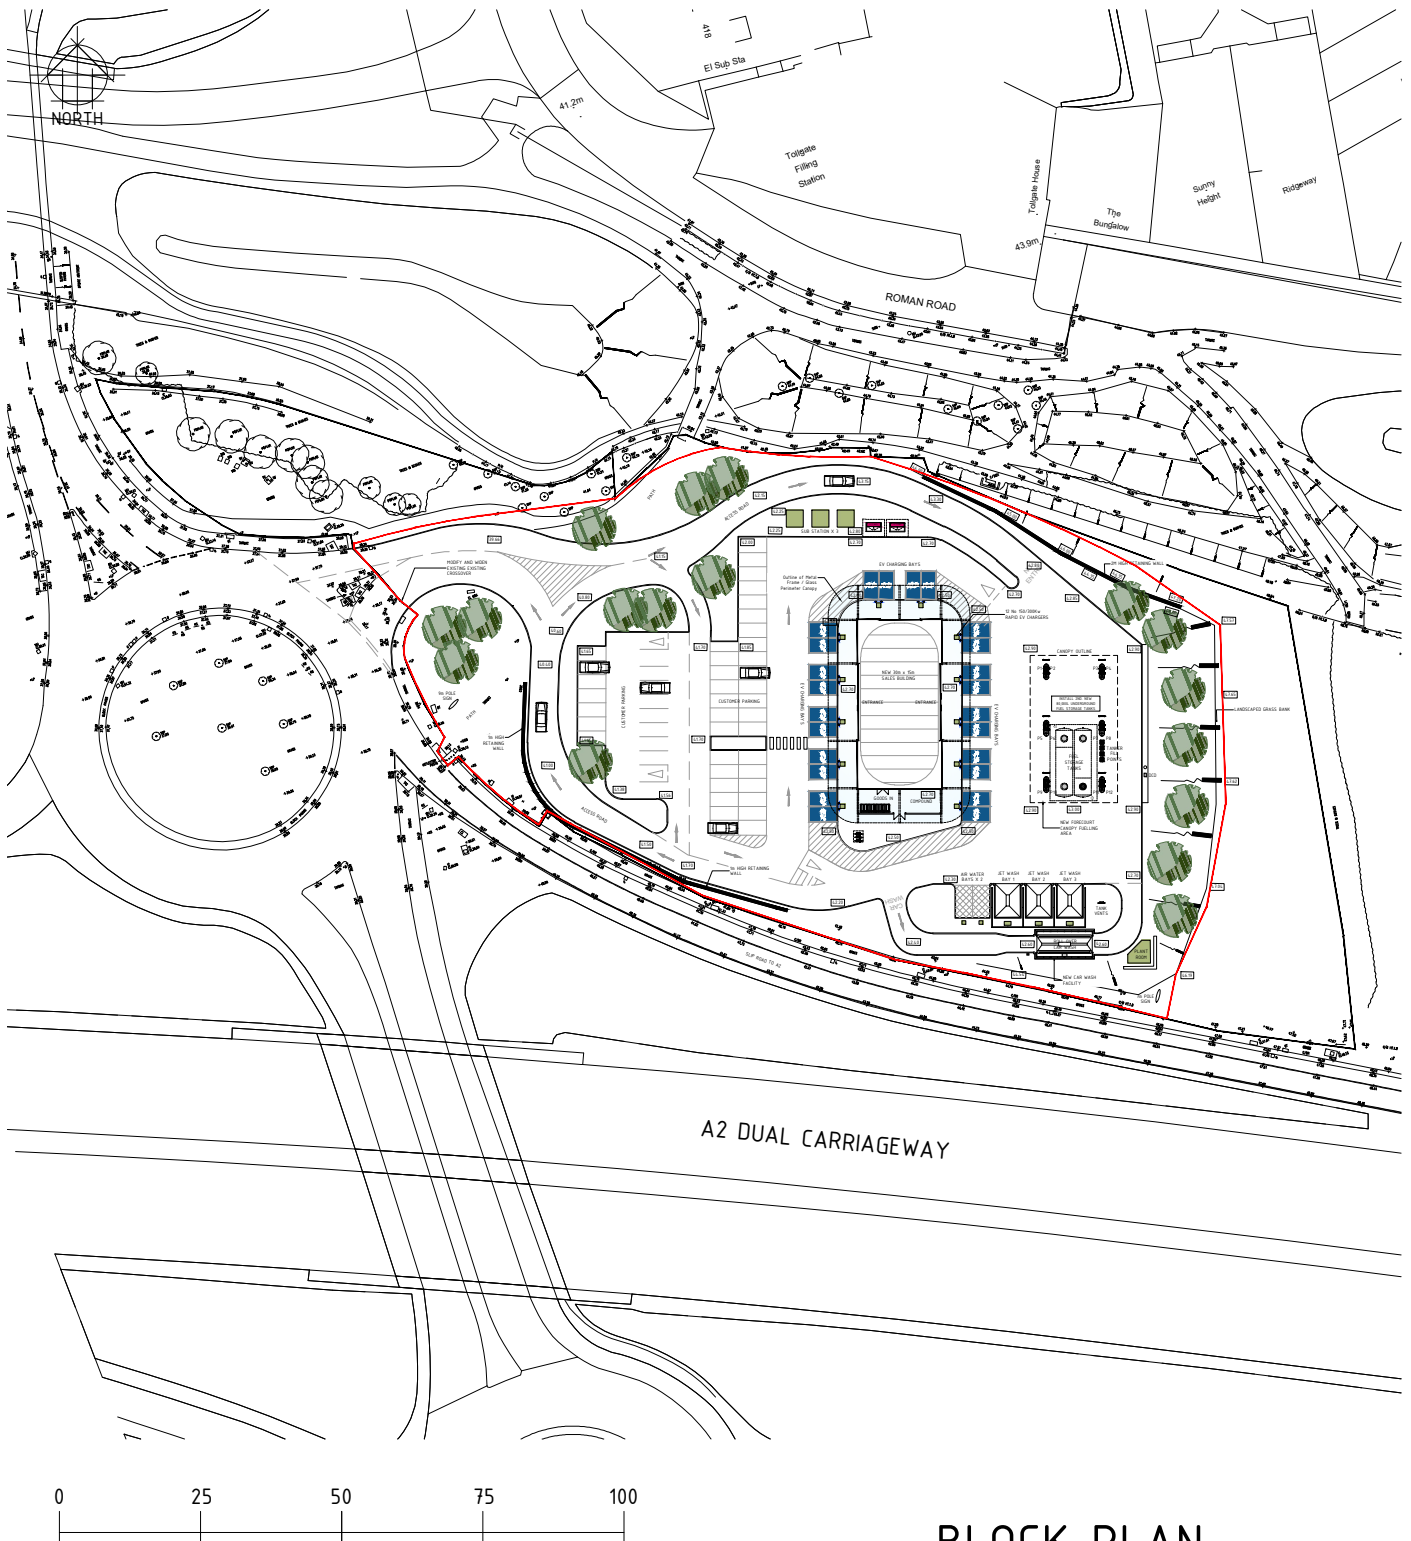


TOLLGATE SERVICE AREA  
A2 WATLING STREET  
NORTHFLEET, GRAVESEND  
KENT - DA11 7NP

## BLOCK PLAN

SCALE 1:1250 @ A4

DATE MAY 2022

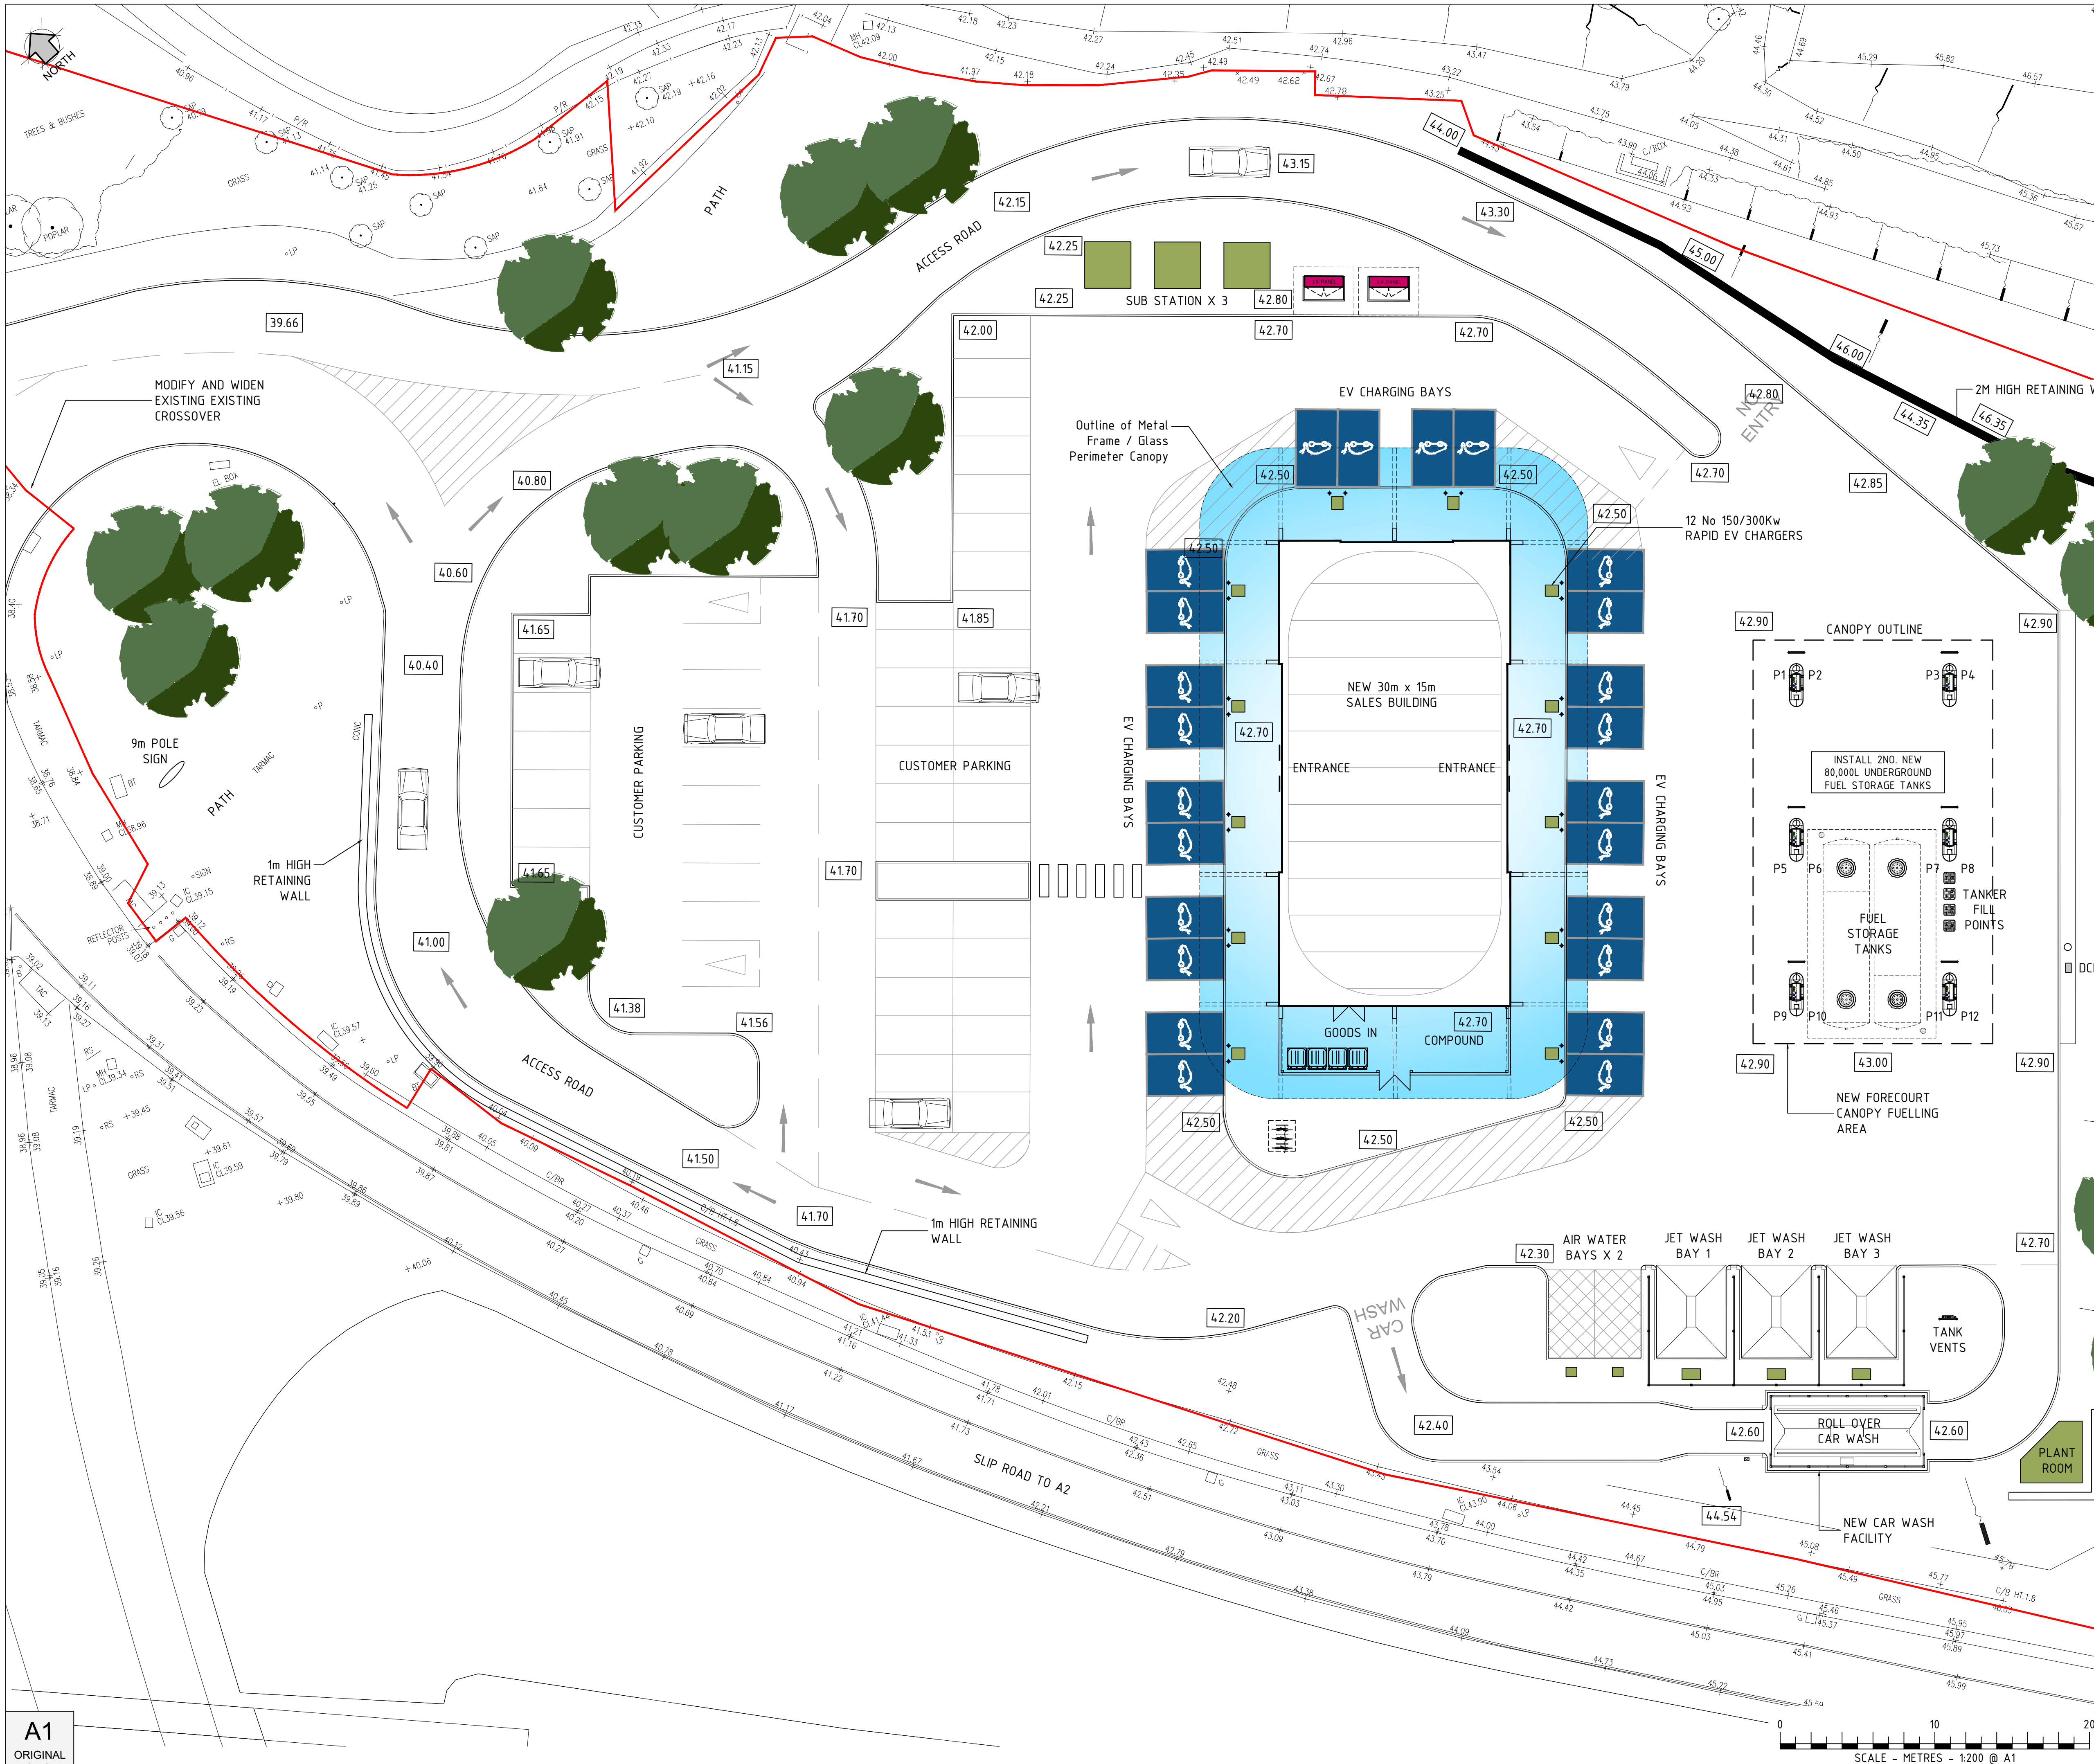

**GENERAL NOTES**

This drawing has been prepared for the sole purpose of obtaining planning permission for a Electric Vehicle Charging Installation


This drawing is to be read in conjunction with drawings numbered:

- 20 - Existing Site Layout
- 21 - Existing Site Elevations
- 22 - Proposed Site Layout
- 22-1 - Proposed Site Layout 1:500 Scale Plan
- 23 - Proposed Site Elevations
- 23-1 - Proposed Shopfront Elevations
- 24 - Proposed Equipment Elevations

05 Site Location Plan

Any advertisements are indicative and are subject to a separate advertisement application.

| NR        | DATE | DESCRIPTION      |
|-----------|------|------------------|
| REVISIONS |      |                  |
| STATUS    |      | PLANNING DRAWING |

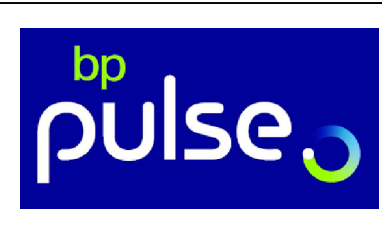

**BP Pulse**  
Breckland, Linford Wood  
Milton Keynes  
Buckinghamshire  
MK14 6GY

DRAWN: PSB  
DATE: 17.05.22  
DESIGN CHECKED: -  
DATE: -  
APPROVED: -  
DATE: -  
A/TRACK CHECKED: -  
DATE: -  
SCALE: 1:200@A1

SCALED DIMENSIONS SHOULD NOT BE TAKEN FROM THIS DRAWING (APPROPRIATE FOR A1 ONLY)

**TOLLGATE SERVICE AREA  
A2 WATLING STREET  
NORTHFLEET, GRAVESEND  
KENT DA11 7NP**


**PROPOSED SITE LAYOUT**


| DRAWING NUMBER | REV |
|----------------|-----|
| 13979-22       |     |

ARCHITECT: MBH

This drawing has been produced in accordance with BP Chargemaster design standards & current legal requirements.  
Copyright of BP Chargemaster. Illegal use is prohibited. Reproduction only with permission of BP Chargemaster


**A1**  
ORIGINAL  
PLOT SIZE

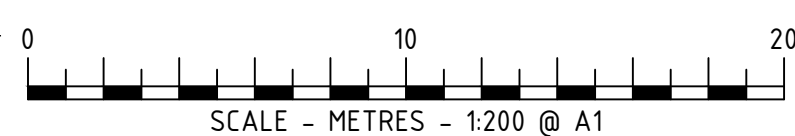

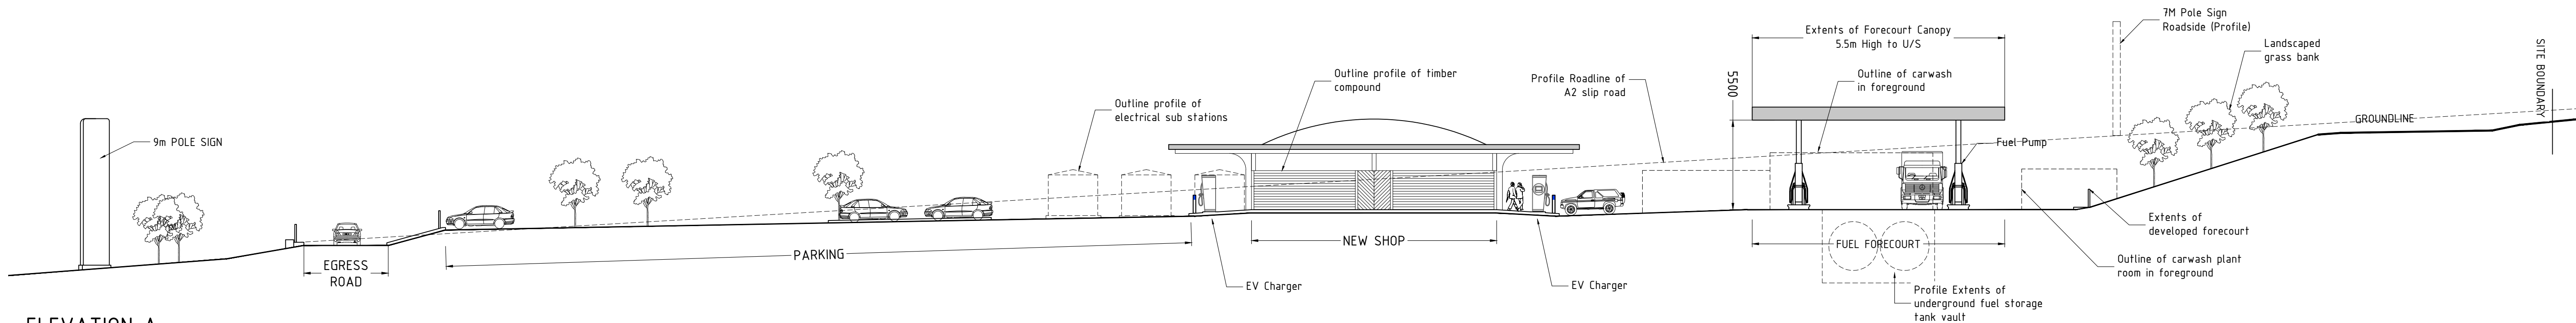


ELEVATION A

SCALE 1:200

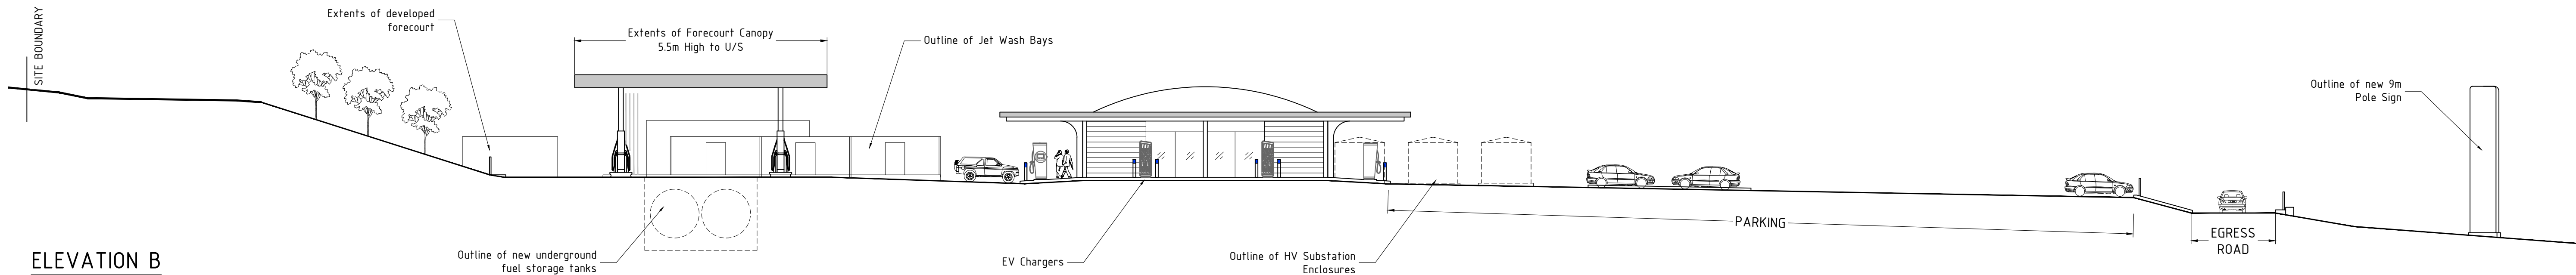


ELEVATION B

SCALE 1:200

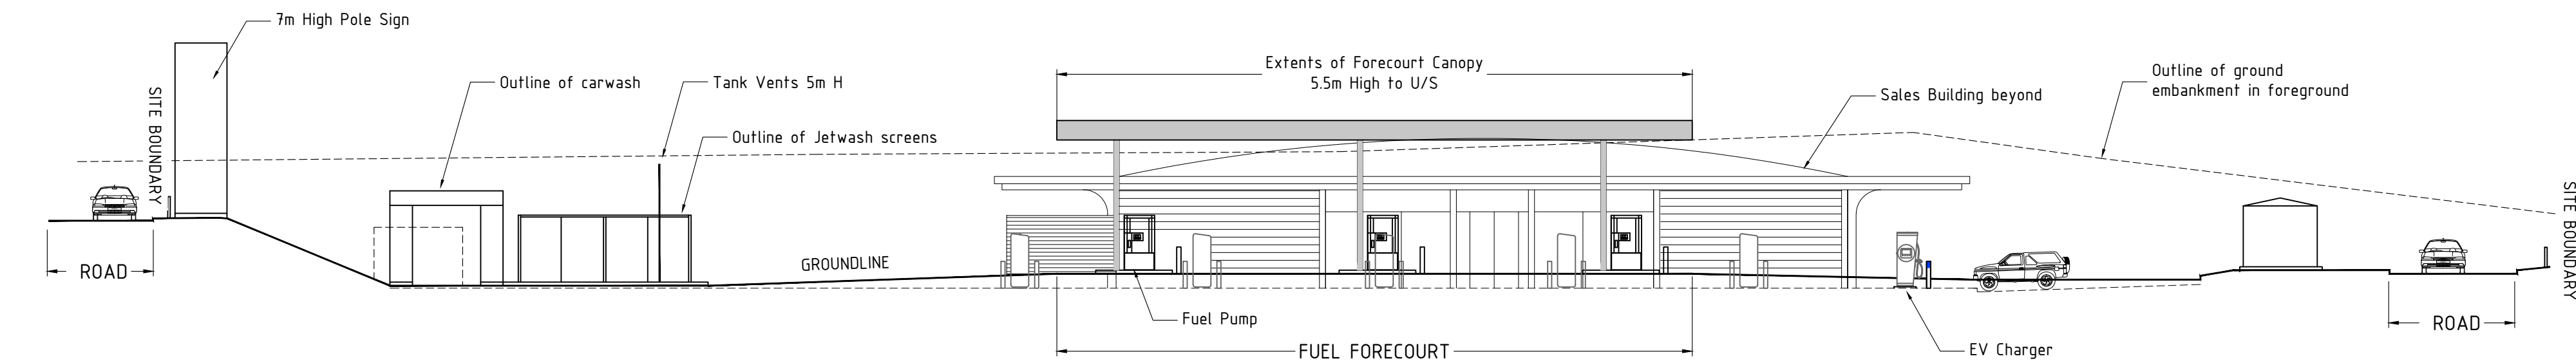


ELEVATION C

SCALE 1:200

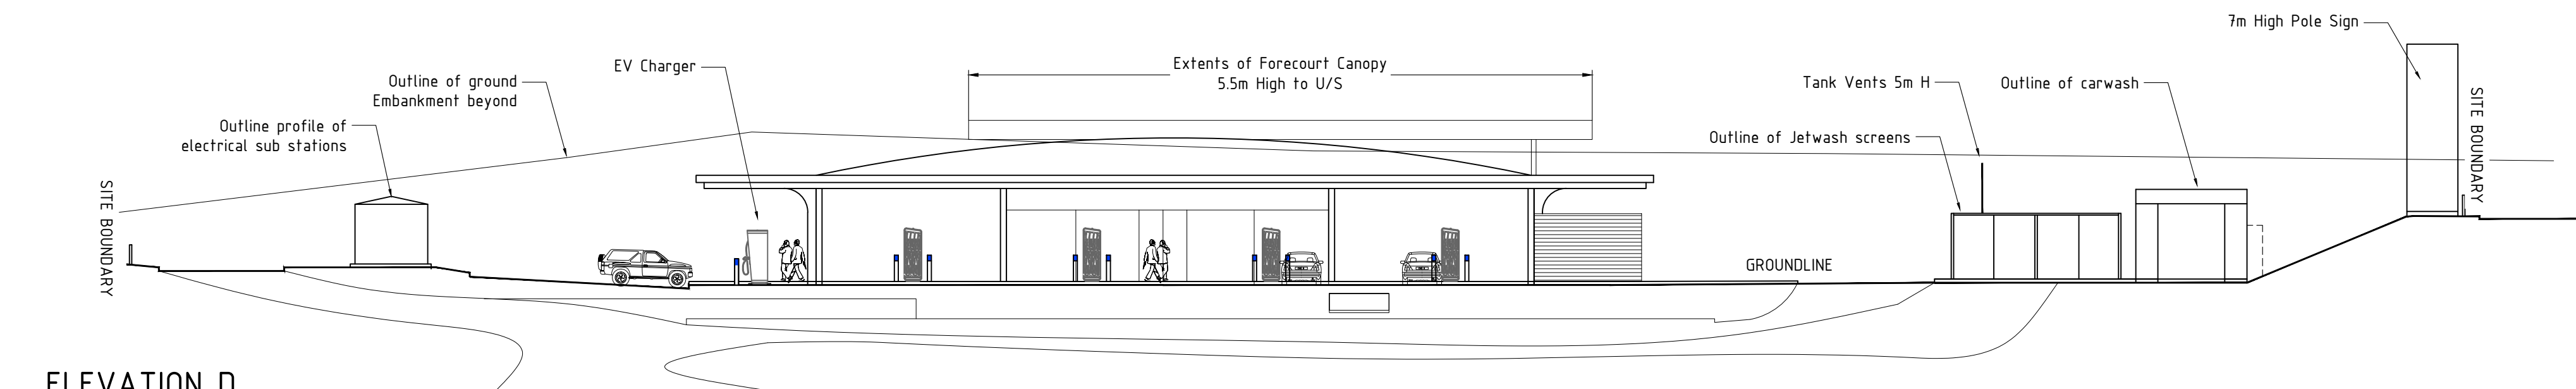

ELEVATION D

SCALE 1:200

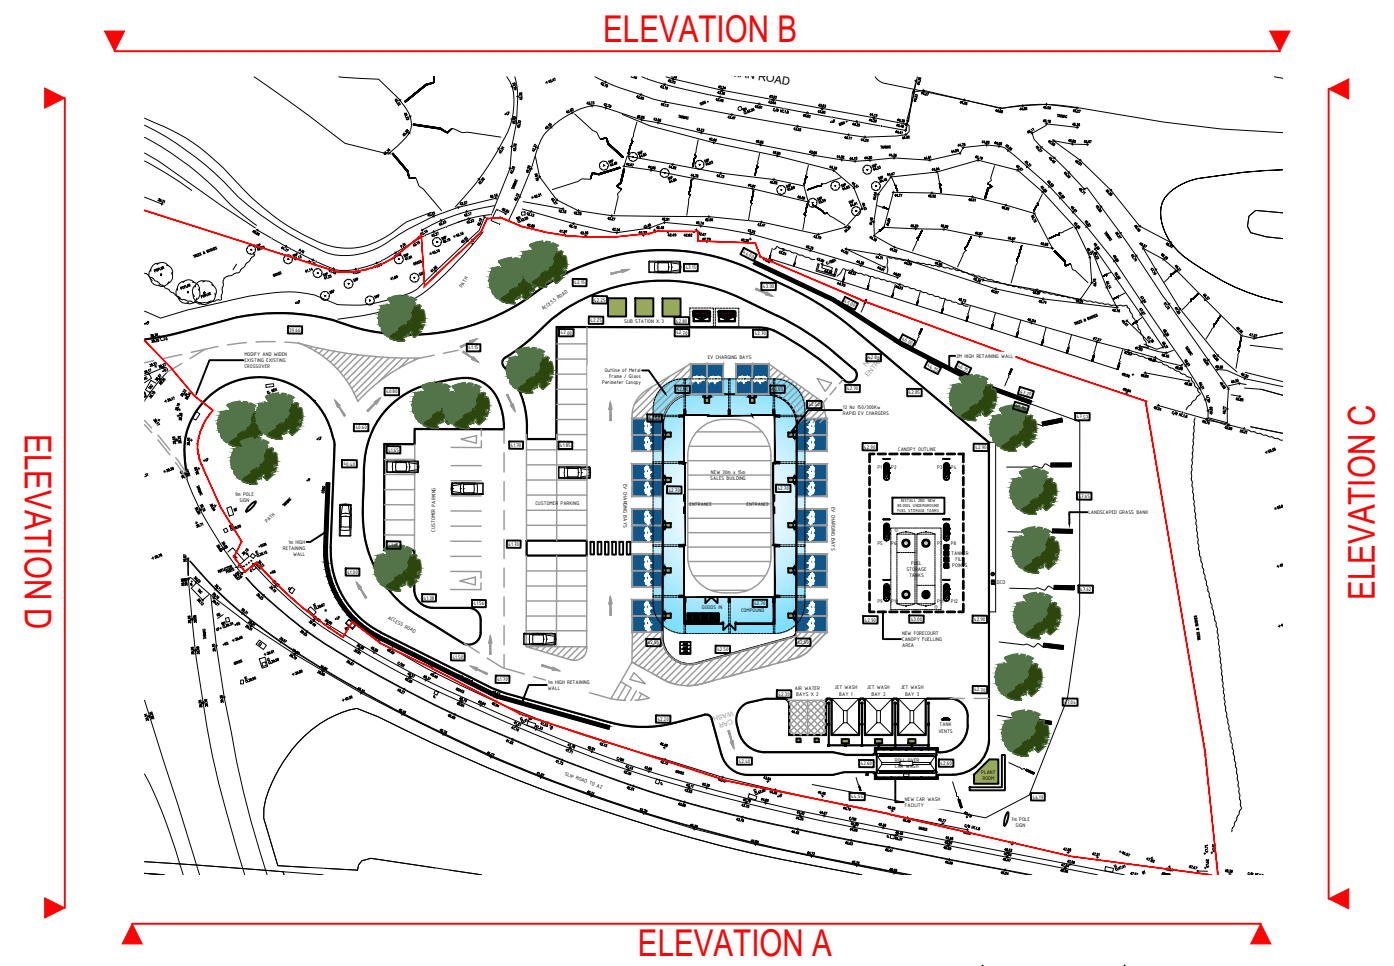

KEY PLAN  
NTS

GENERAL NOTES

This drawing has been prepared for the sole purpose of obtaining planning permission for a Electric Vehicle Charging Installation


This drawing is to be read in conjunction with drawings numbered;

- 20 - Existing Site Layout
- 21 - Existing Site Elevations
- 22 - Proposed Site Layout
- 22-1 - Proposed Site Layout 1-500 Scale Plan
- 23 - Proposed Site Elevations
- 23-1 - Proposed Shopfront Elevations
- 24 - Proposed Equipment Elevations


05 - Site Location Plan

Any advertisements are indicative and are subject to a separate advertisement application.

A1  
ORIGINAL  
PLOT SIZE

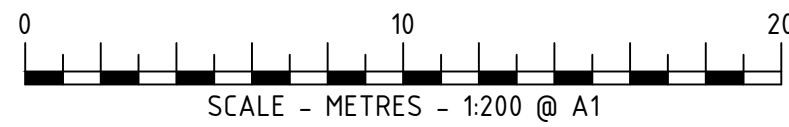


| NR   | DATE     | DESCRIPTION |
|---|----------|-------------|
| REVISIONS   |          |             |
| STATUS   |          |             |
| PLANNING DRAWING   |          |             |
|   |          |             |
| <b>BP Pulse</b><br>Breckland, Linstead Wood<br>Milton Keynes<br>Buckinghamshire<br>MK14 6GY   |          |             |
| <b>TOLLGATE SERVICE AREA</b><br>A2 WATLING STREET<br>NORTHFLEET, GRAVESEND<br>KENT DA11 7NP   |          |             |
| <b>PROPOSED SITE ELEVATIONS</b>   |          |             |
| DRAWN:   | PSB      |             |
| DATE:   | 17.05.22 |             |
| DESIGN CHECKED:   | -        |             |
| DATE:   | -        |             |
| APPROVED:   | -        |             |
| DATE:   | -        |             |
| ATRAK CHECKED:   | -        |             |
| DATE:   | -        |             |
| SCALE:   | 1:200@A1 |             |
| SCALED DIMENSIONS SHOULD NOT BE TAKEN FROM THIS DRAWING (APPROPRIATE FOR A1 ONLY)   |          |             |
| ARCHITECT: MBH   |          |             |
| This drawing has been produced in accordance with BP Chargemaster design standards & current legal requirements. Copyright of BP Chargemaster. Illegal use is prohibited. Reproduction only with permission of BP Chargemaster |          |             |

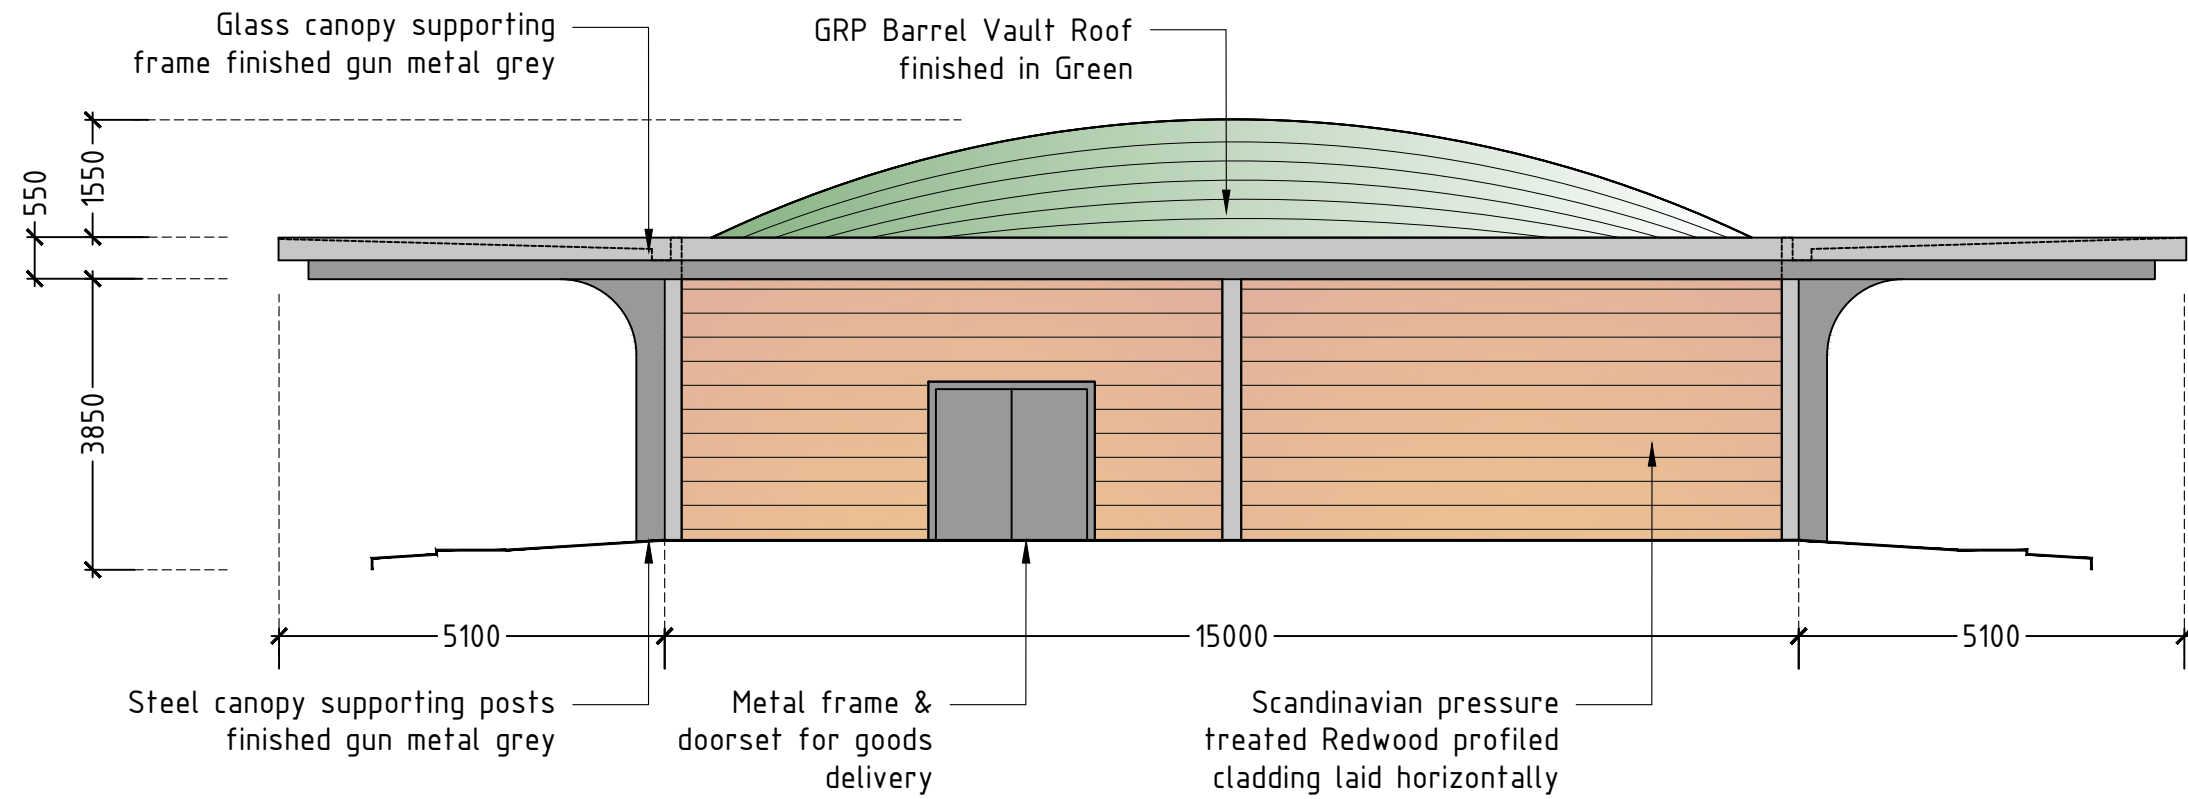


PROPOSED SHOPFRONT ELEVATION A

Scale 1:100

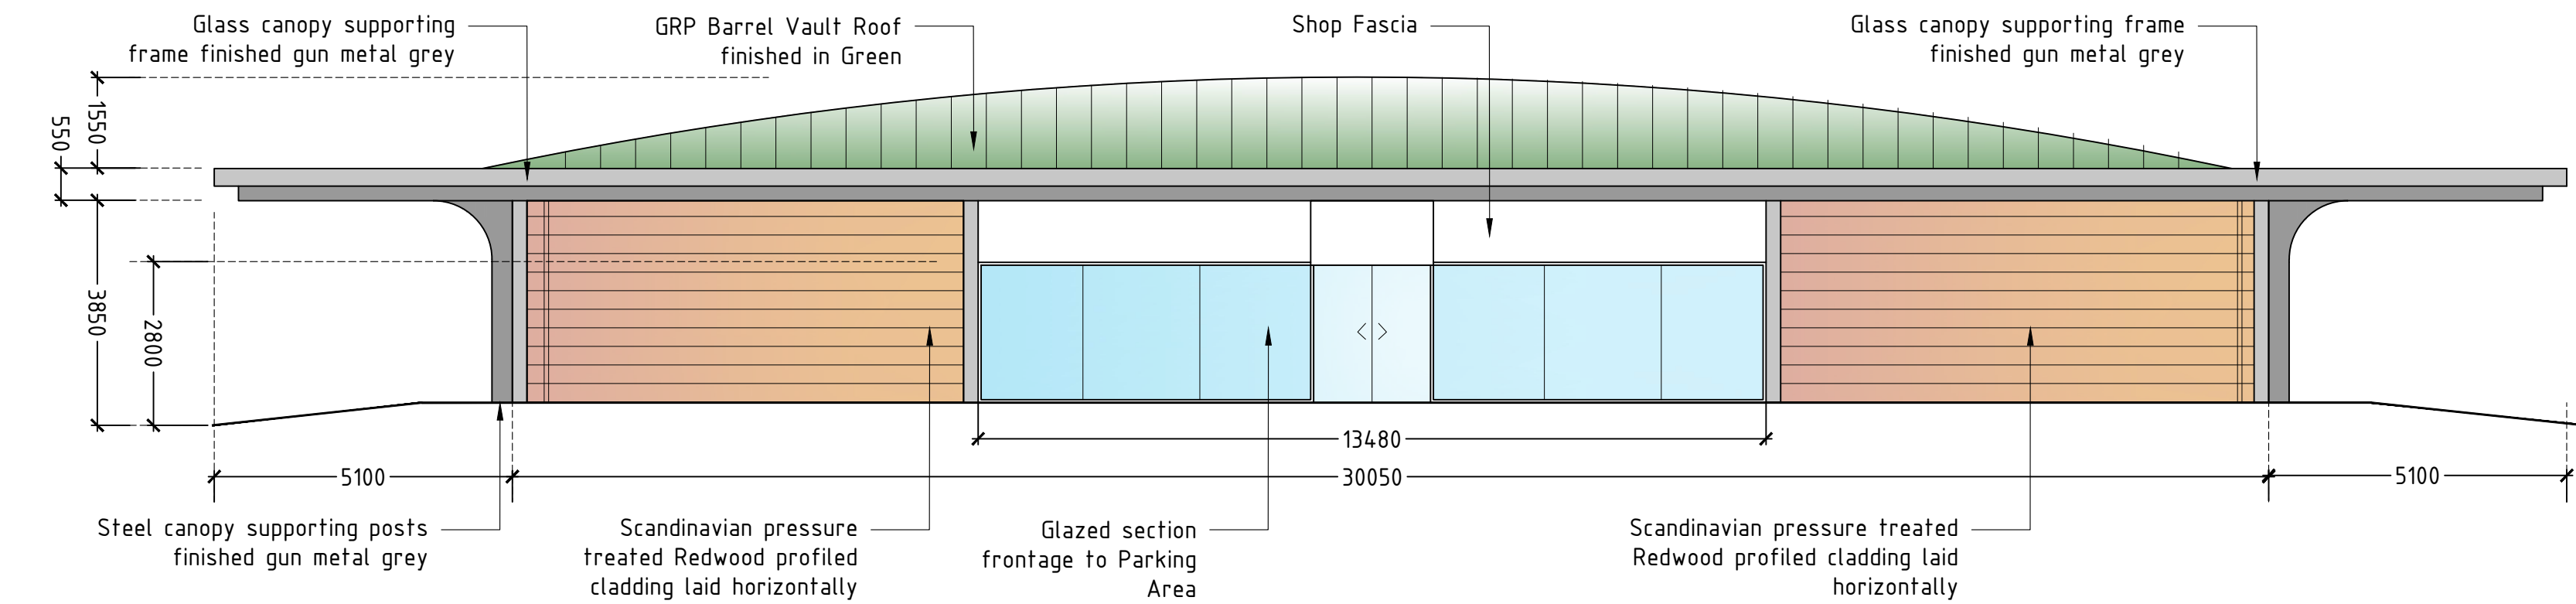


PROPOSED SHOPFRONT ELEVATION B

Scale 1:100

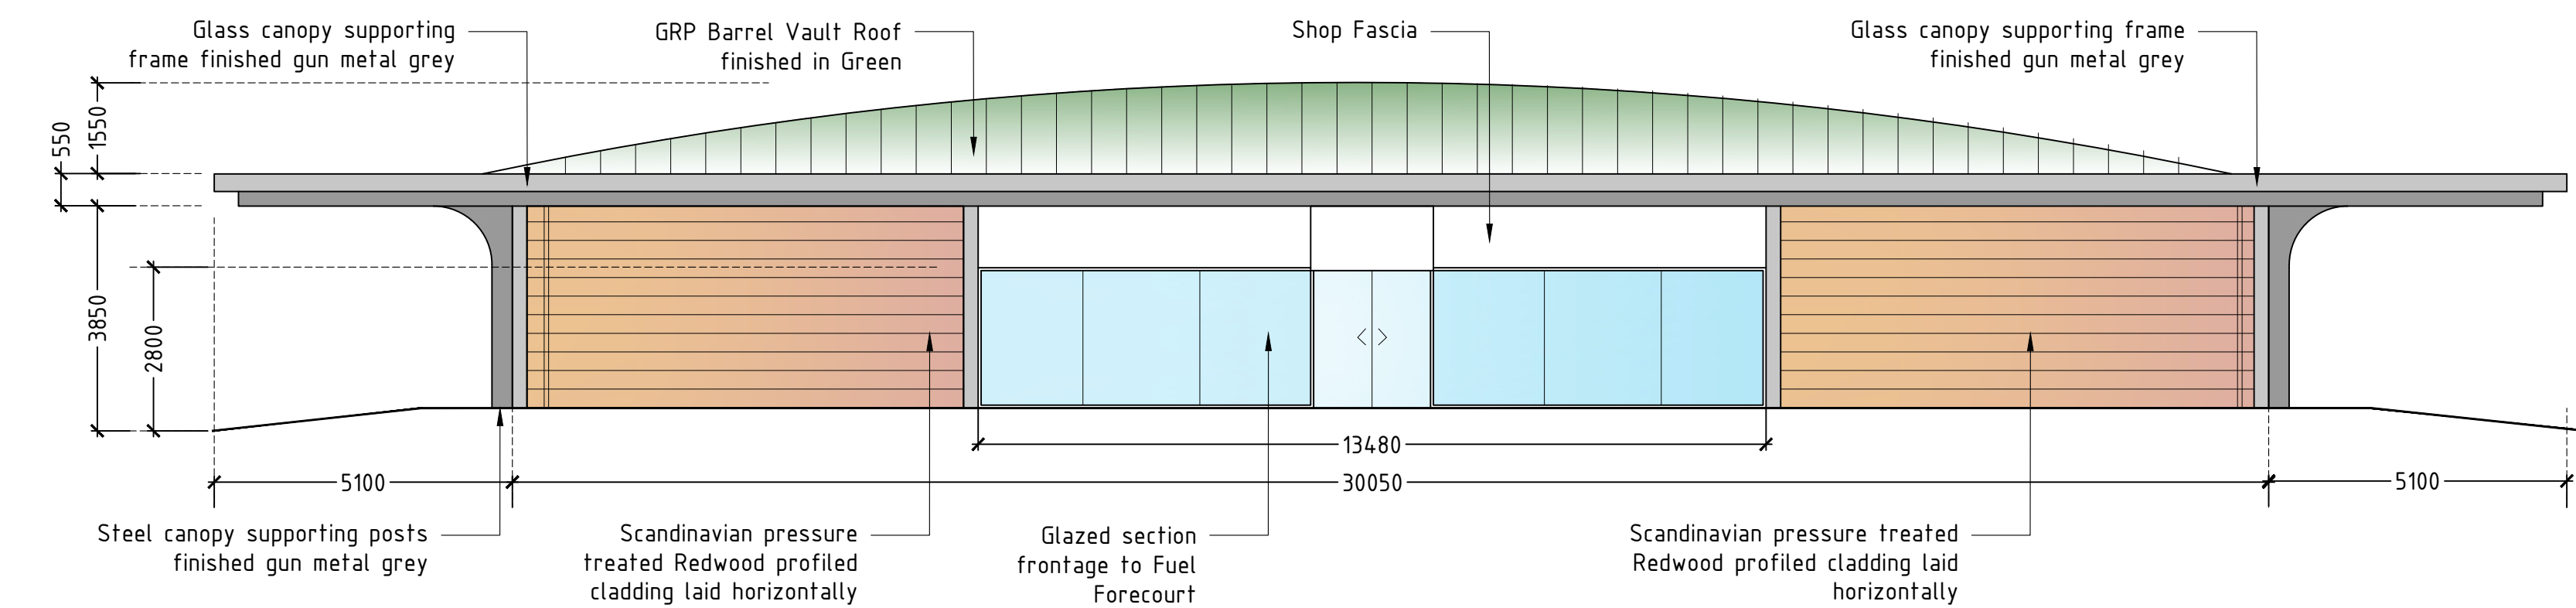

PROPOSED SHOPFRONT ELEVATION C

Scale 1:100

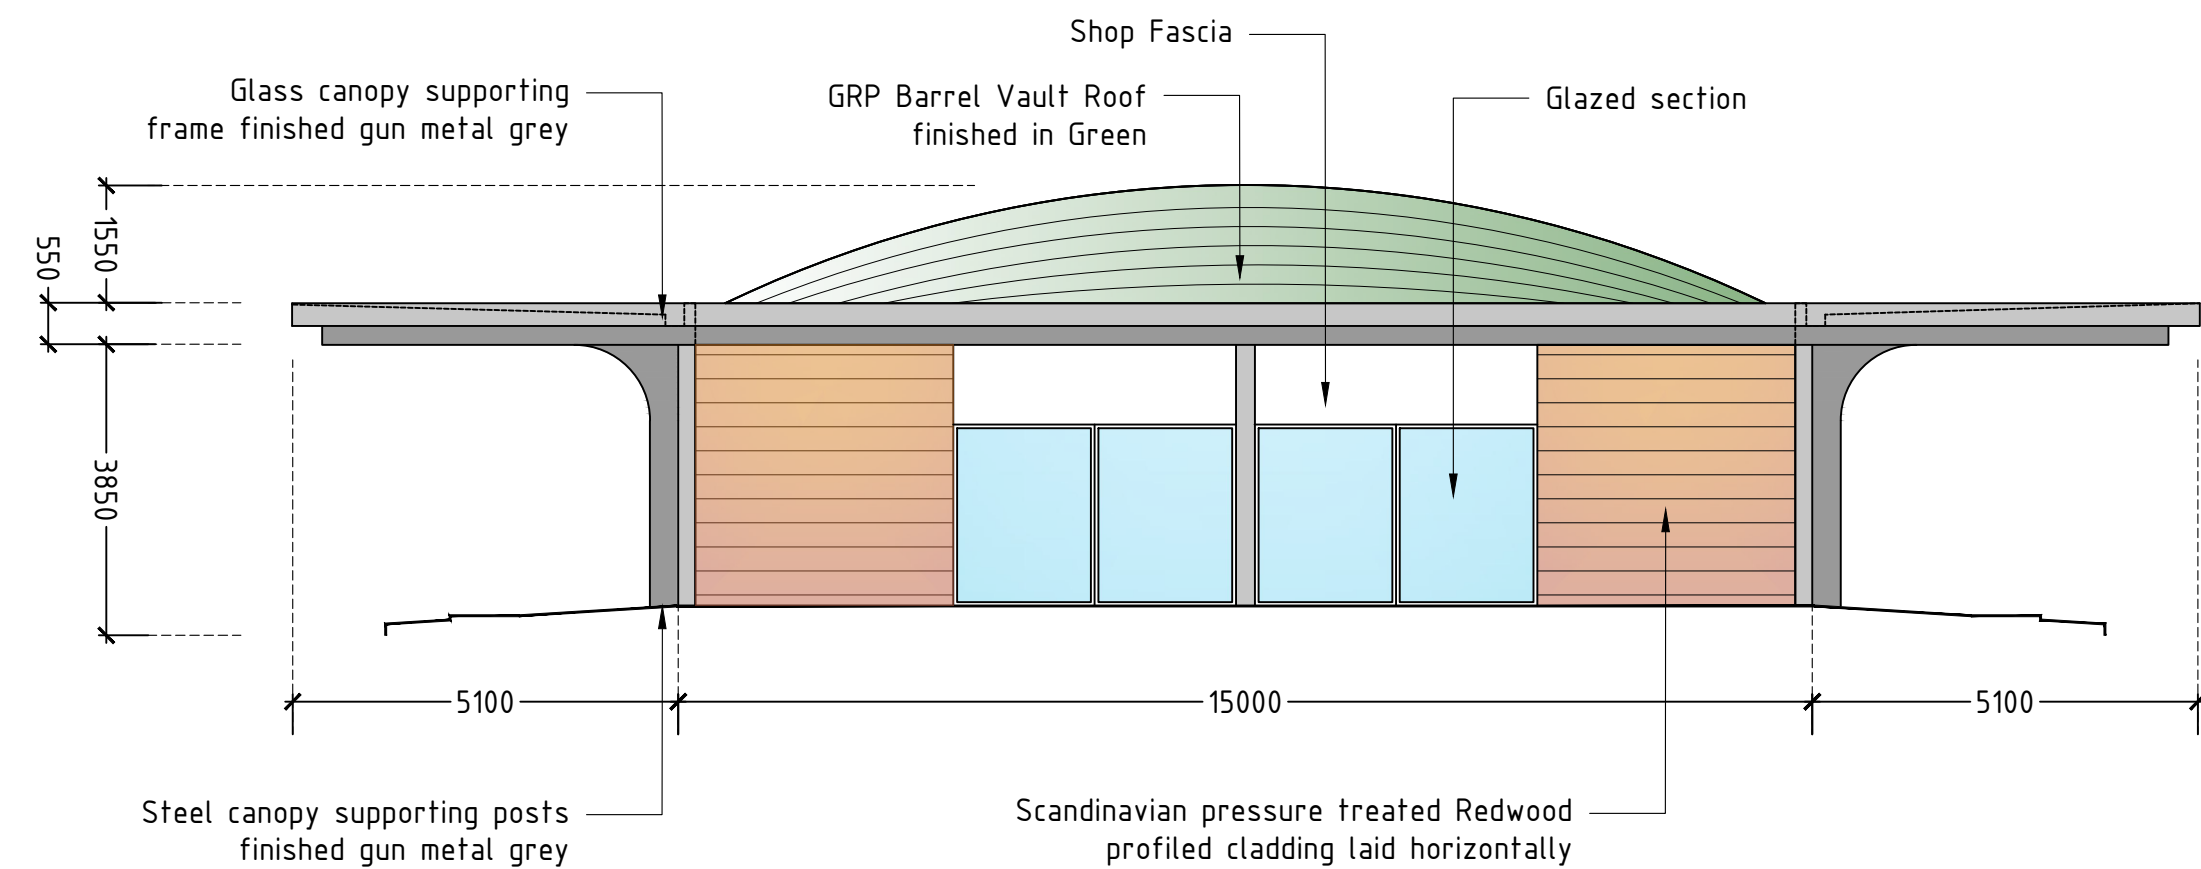

PROPOSED SHOPFRONT ELEVATION D

Scale 1:100


GENERAL NOTES

This drawing has been prepared for the sole purpose of obtaining planning permission for a Electric Vehicle Charging Installation

This drawing is to be read in conjunction with drawings numbered;  
20 - Existing Site Layout  
21 - Existing Site Elevations  
22 - Proposed Site Layout  
22-1 - Proposed Site Layout 1:500 Scale Plan  
23 - Proposed Site Elevations  
23-1 - Proposed Shopfront Elevations  
24 - Proposed Equipment Elevations

05 Site Location Plan

Any advertisements are indicative and are subject to a separate advertisement application.

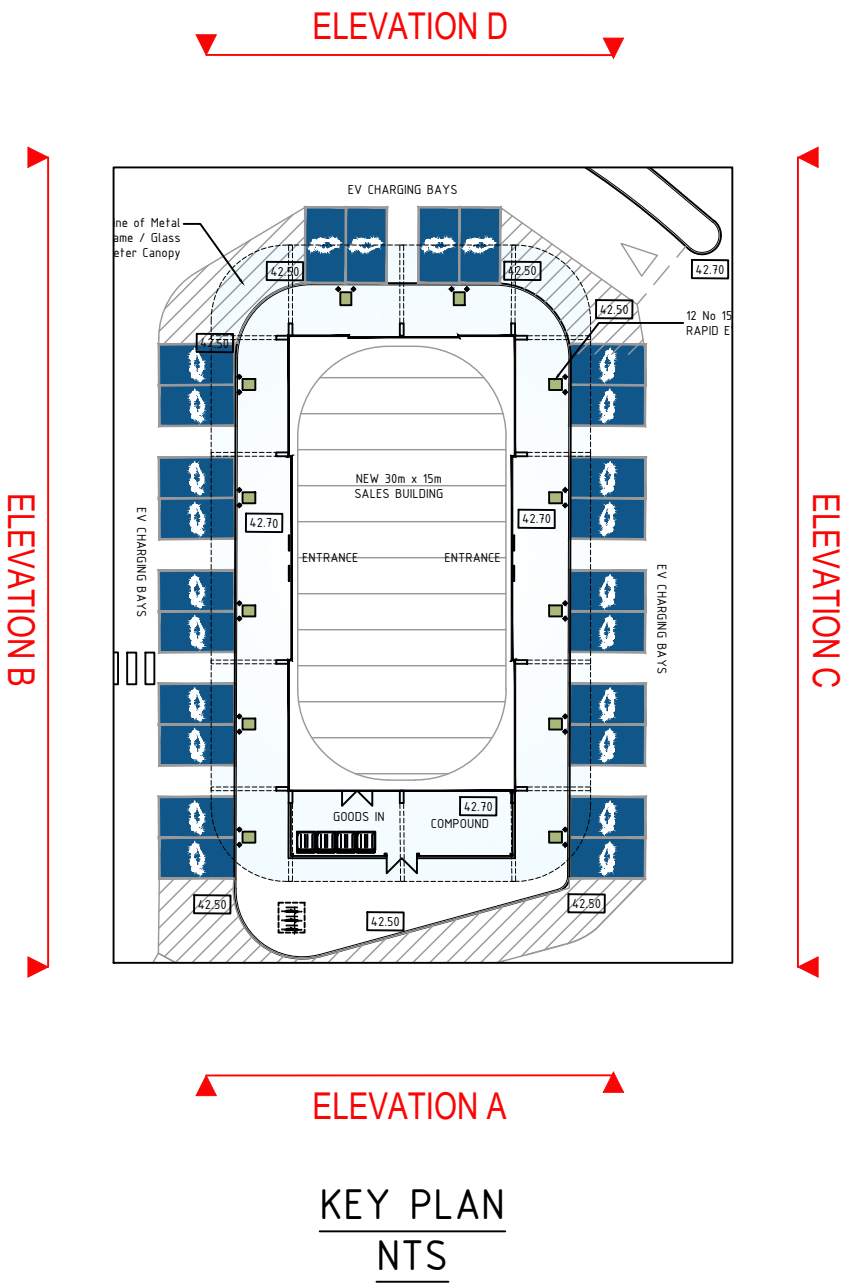






ELEVATION A

KEY PLAN  
NTS



|   |      |                  |
|---|------|------------------|
|   |      |                  |
| NR   | DATE | DESCRIPTION      |
| REVISIONS   |      |                  |
| STATUS   |      | PLANNING DRAWING |
|   |      |                  |
| <b>BP Pulse</b><br>Breckland, Linford Wood<br>Milton Keynes<br>Buckinghamshire<br>MK14 6GY   |      |                  |
| TOLLGATE SERVICE AREA<br>A2 WATLING STREET<br>NORTHFLEET, GRAVESEND<br>KENT DA11 7NP   |      |                  |
| DRAWN: PSB<br>DATE: 17.05.22<br>DESIGN CHECKED: -<br>DATE: -<br>APPROVED: -<br>DATE: -<br>A/TRACK CHECKED: -<br>DATE: -<br>SCALE: 1:100@A1                                                                                     |      |                  |
| SCALED DIMENSIONS SHOULD NOT BE TAKEN FROM THIS DRAWING (APPROPRIATE FOR A1 ONLY)   |      |                  |
| PROPOSED SHOP ELEVATIONS   |      |                  |
| DRAWING NUMBER   |      | REV              |
| 13979-23-1   |      |                  |
| ARCHITECT: MBH   |      |                  |
| This drawing has been produced in accordance with BP Chargemaster design standards & current legal requirements. Copyright of BP Chargemaster. Illegal use is prohibited. Reproduction only with permission of BP Chargemaster |      |                  |

A1  
ORIGINAL  
PLOT SIZE

 

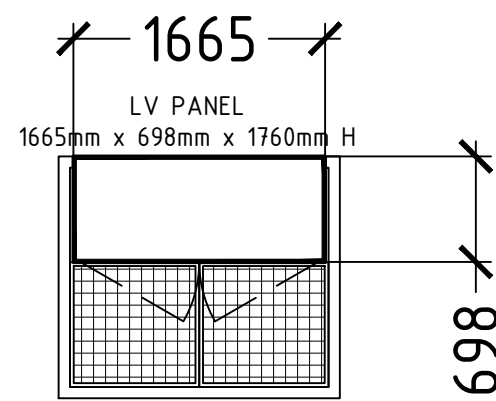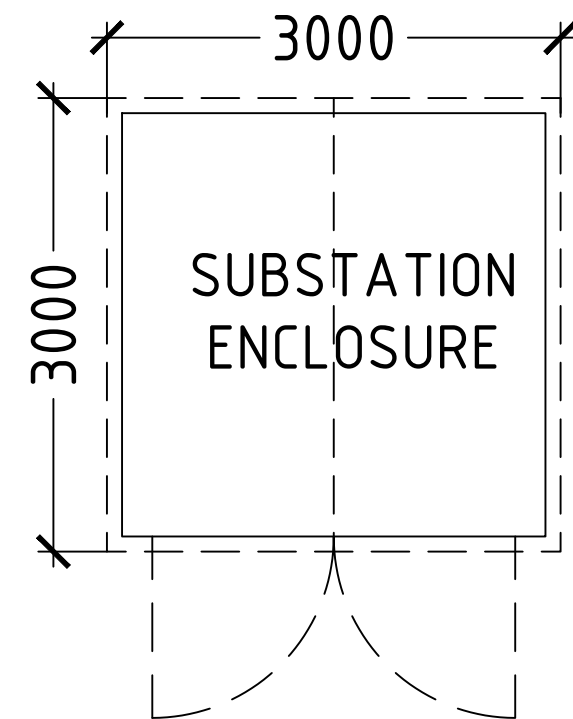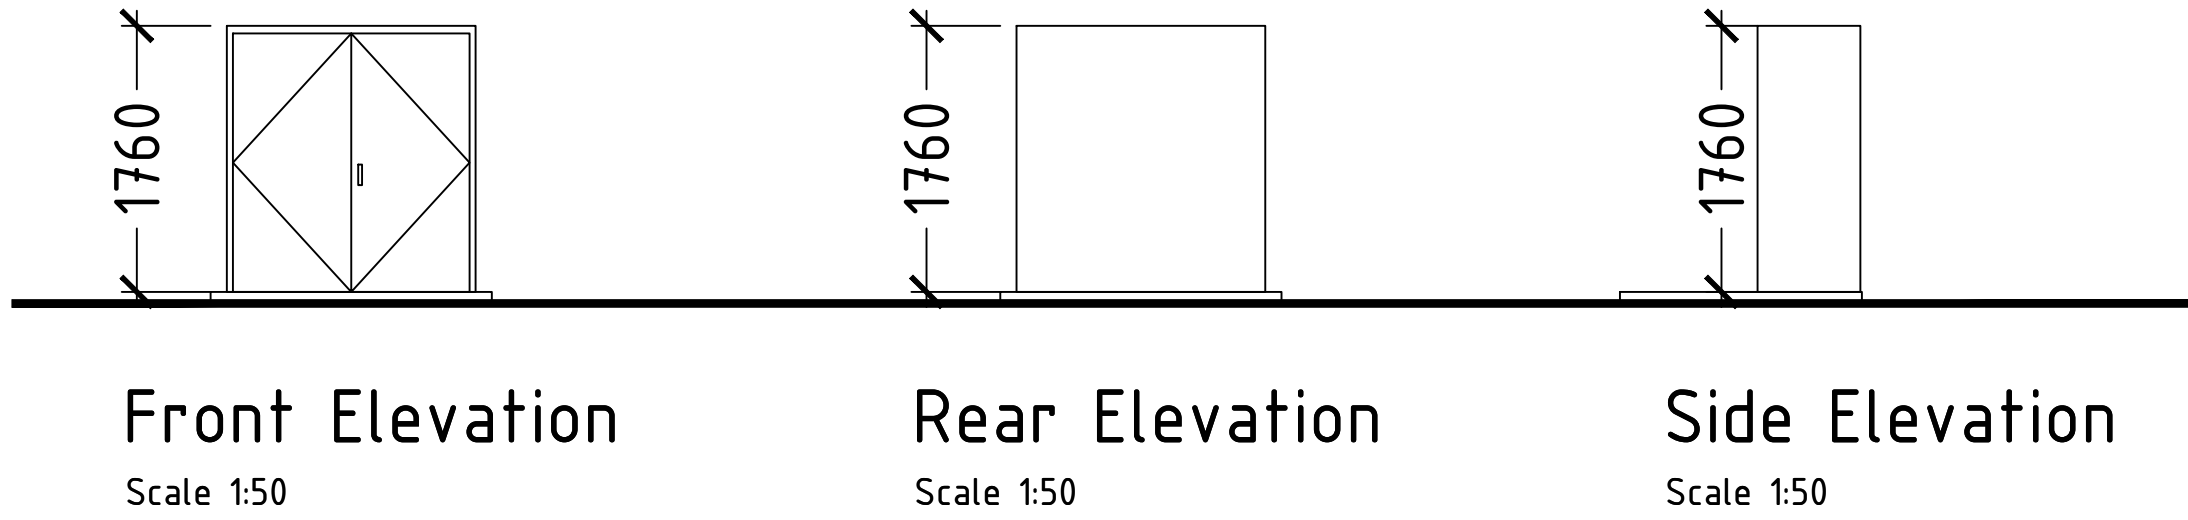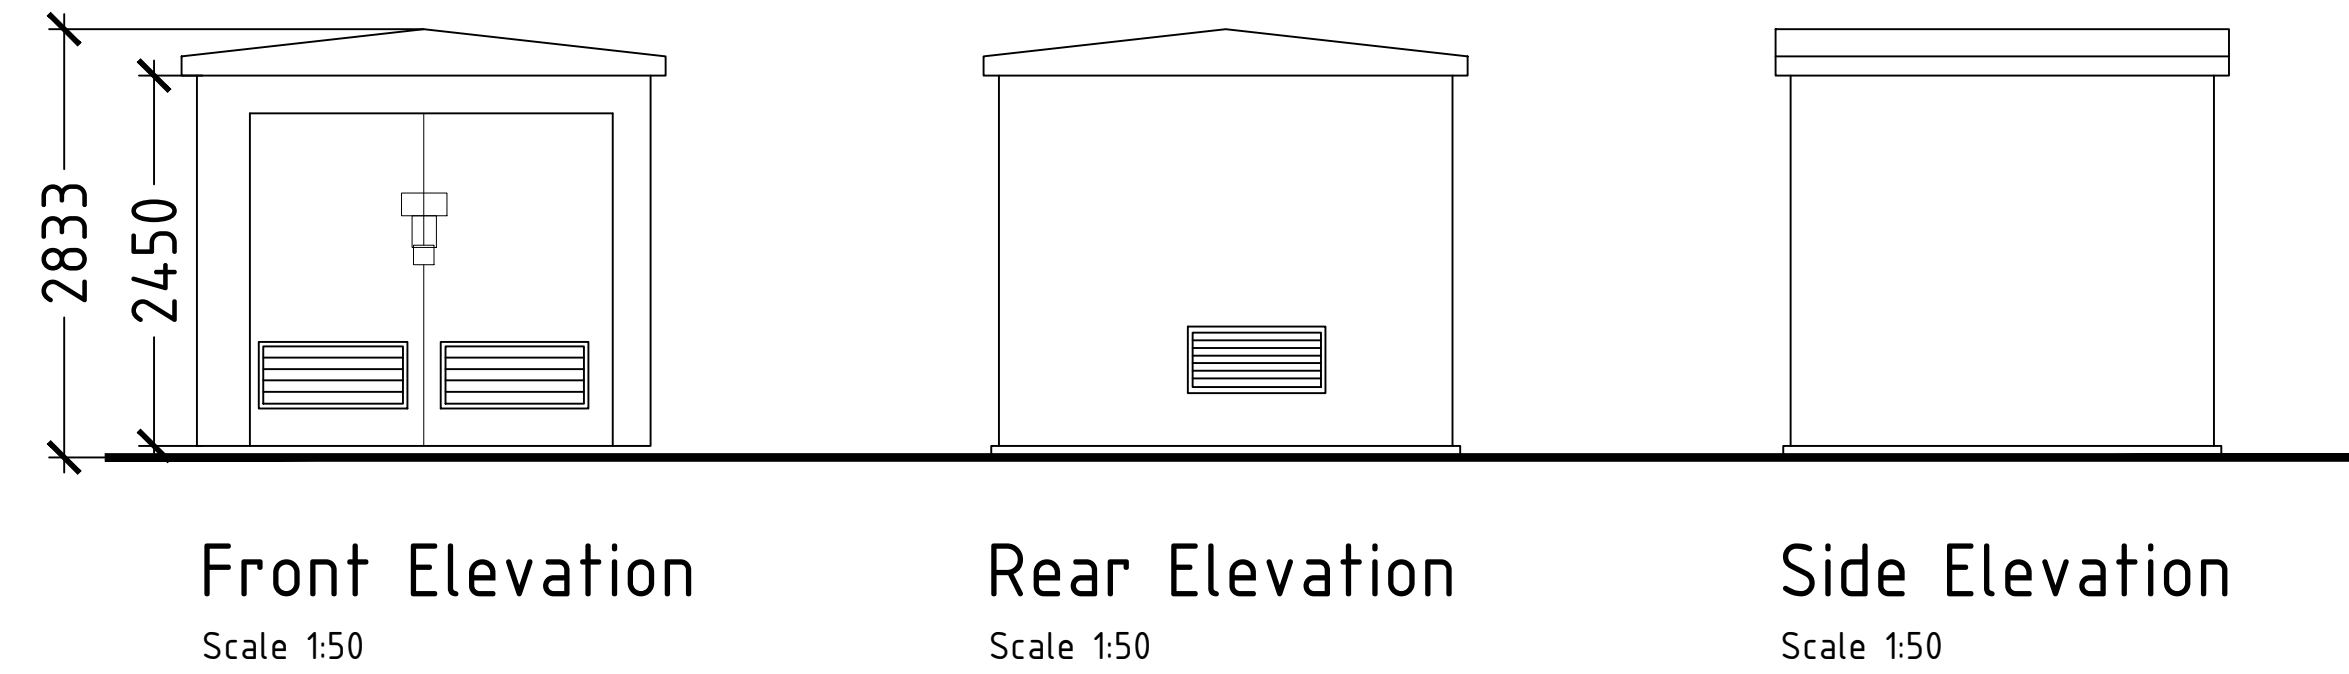

Low Voltage (LV) Feeder Pillar  
Floor Plan  
Scale 1:50

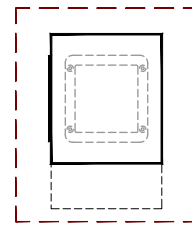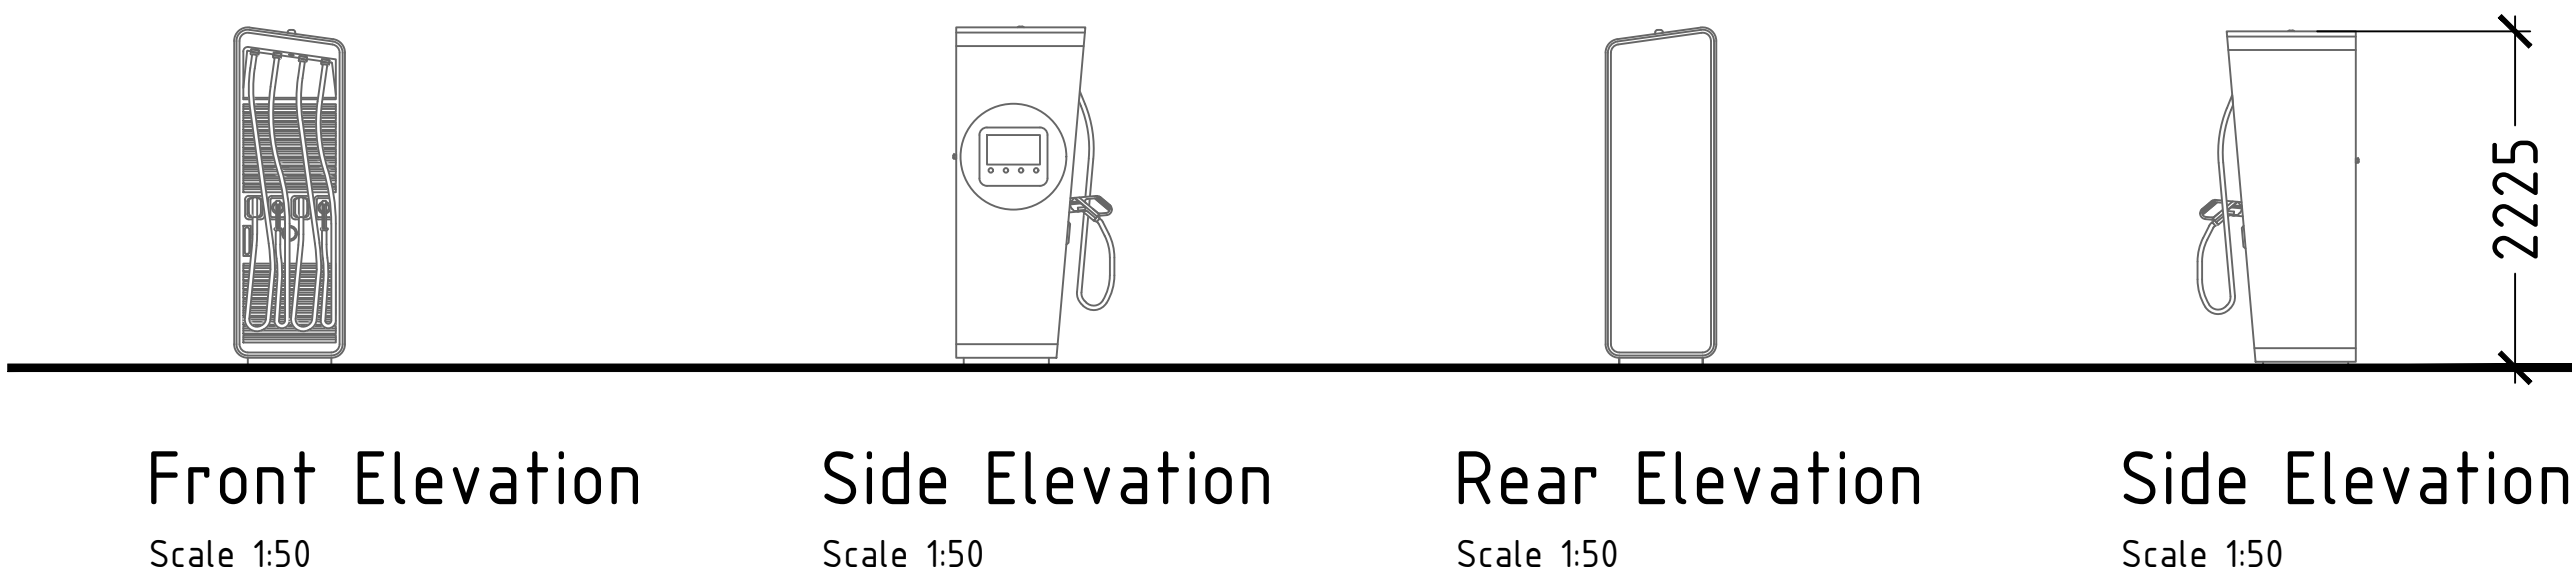

Alpitronic HYC 300 POWER CABINET & CHARGER  
Floor Plan  
Scale 1:50

**GENERAL NOTES**

This drawing has been prepared for the sole purpose of obtaining planning permission for a Electric Vehicle Charging Installation

This drawing is to be read in conjunction with drawings numbered:

- 20 - Existing Site Layout
- 21 - Existing Site Elevations
- 22 - Proposed Site Layout
- 22-1 - Proposed Site Layout 1:500 Scale Plan
- 23 - Proposed Site Elevations
- 23-1 - Proposed Shopfront Elevations
- 24 - Proposed Equipment Elevations

05 Site Location Plan

Any advertisements are indicative and are subject to a separate advertisement application.

|   |      |                                                                                                |                |     |          |  |
|---|------|------------------------------------------------------------------------------------------------|----------------|-----|----------|--|
|   |      |                                                                                                |                |     |          |  |
| NR   | DATE | DESCRIPTION                                                                                    |                |     |          |  |
| REVISIONS   |      |                                                                                                |                |     |          |  |
| STATUS   |      | PLANNING DRAWING                                                                               |                |     |          |  |
|   |      |                                                                                                |                |     |          |  |
| <b>BP Pulse</b><br>Breckland, Linford Wood<br>Milton Keynes<br>Buckinghamshire<br>MK14 6GY   |      | TOLLGATE SERVICE AREA<br>A2 WATLING STREET<br>NORTHFLEET, GRAVESEND<br>KENT DA11 7NP           |                |     |          |  |
| DRAWN: PSB<br>DATE: 17.05.22<br>DESIGN CHECKED: -<br>DATE: -<br>APPROVED: -<br>DATE: -<br>ATRACK CHECKED: -<br>DATE: -<br>SCALE: 1:200@A1                                                                                      |      | PROPOSED EQUIPMENT ELEVATIONS                                                                  |                |     |          |  |
| SCALED DIMENSIONS SHOULD NOT BE TAKEN FROM THIS DRAWING (APPROPRIATE FOR A1 ONLY)   |      | <table><tr><td>DRAWING NUMBER</td><td>REV</td></tr><tr><td>13979-24</td><td></td></tr></table> | DRAWING NUMBER | REV | 13979-24 |  |
| DRAWING NUMBER   | REV  |                                                                                                |                |     |          |  |
| 13979-24   |      |                                                                                                |                |     |          |  |
| ARCHITECT: MBH   |      |                                                                                                |                |     |          |  |
| This drawing has been produced in accordance with BP Chargemaster design standards & current legal requirements. Copyright of BP Chargemaster. Illegal use is prohibited. Reproduction only with permission of BP Chargemaster |      |                                                                                                |                |     |          |  |