



ELEVATION A

SCALE 1:200

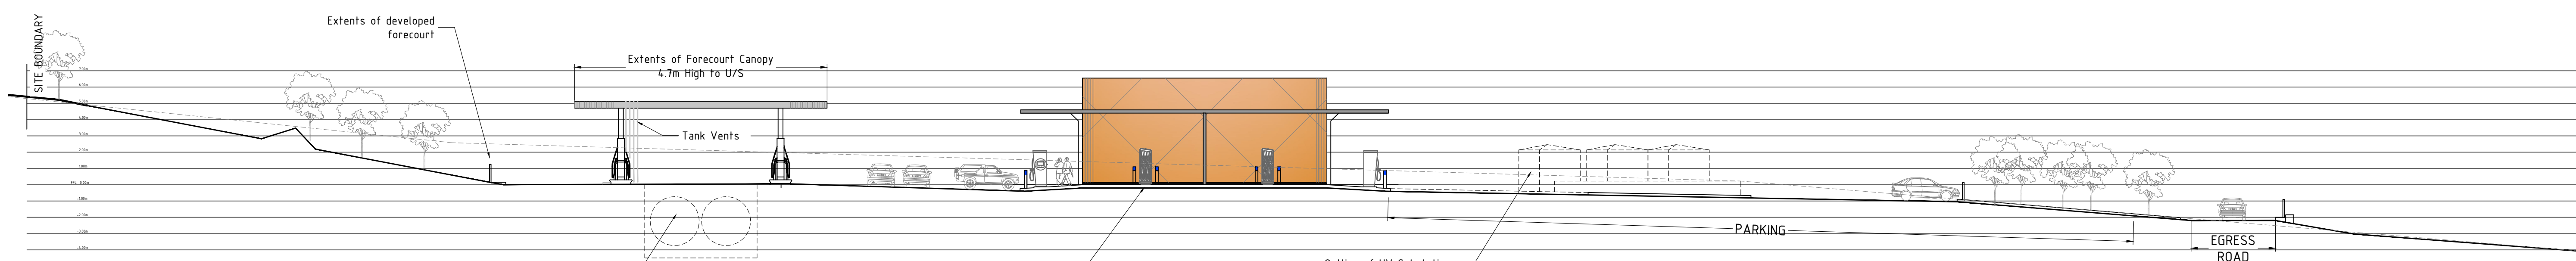


ELEVATION B

SCALE 1:200

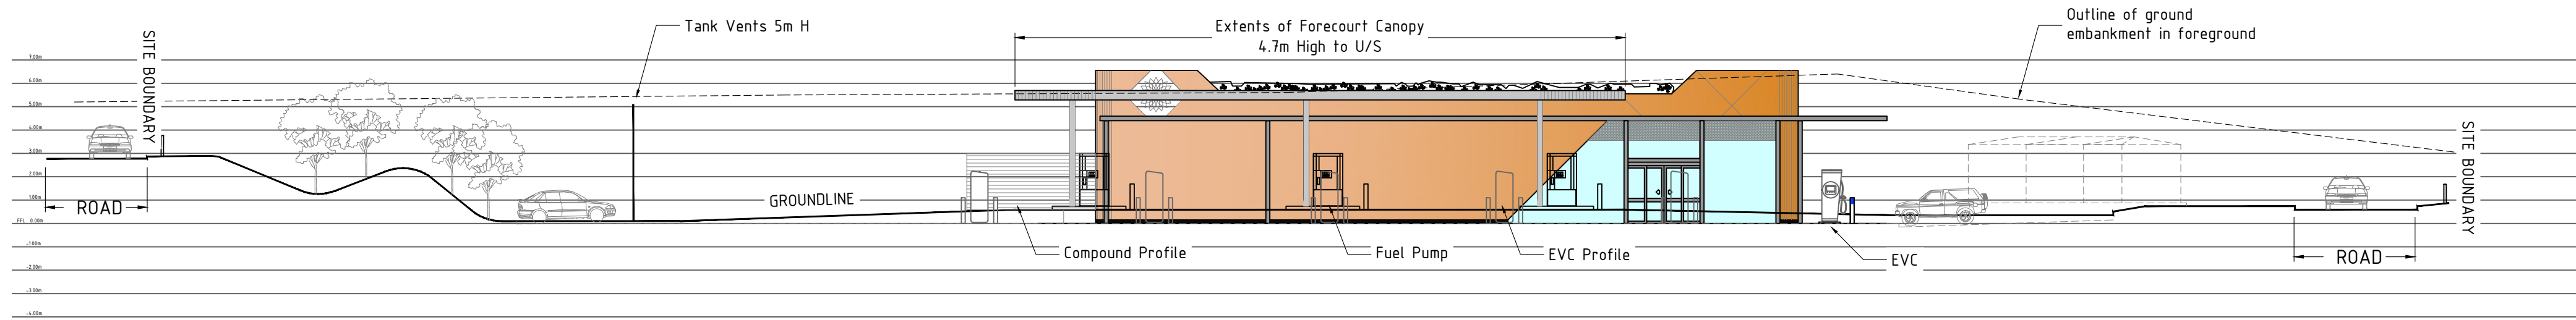

ELEVATION C

SCALE 1:200

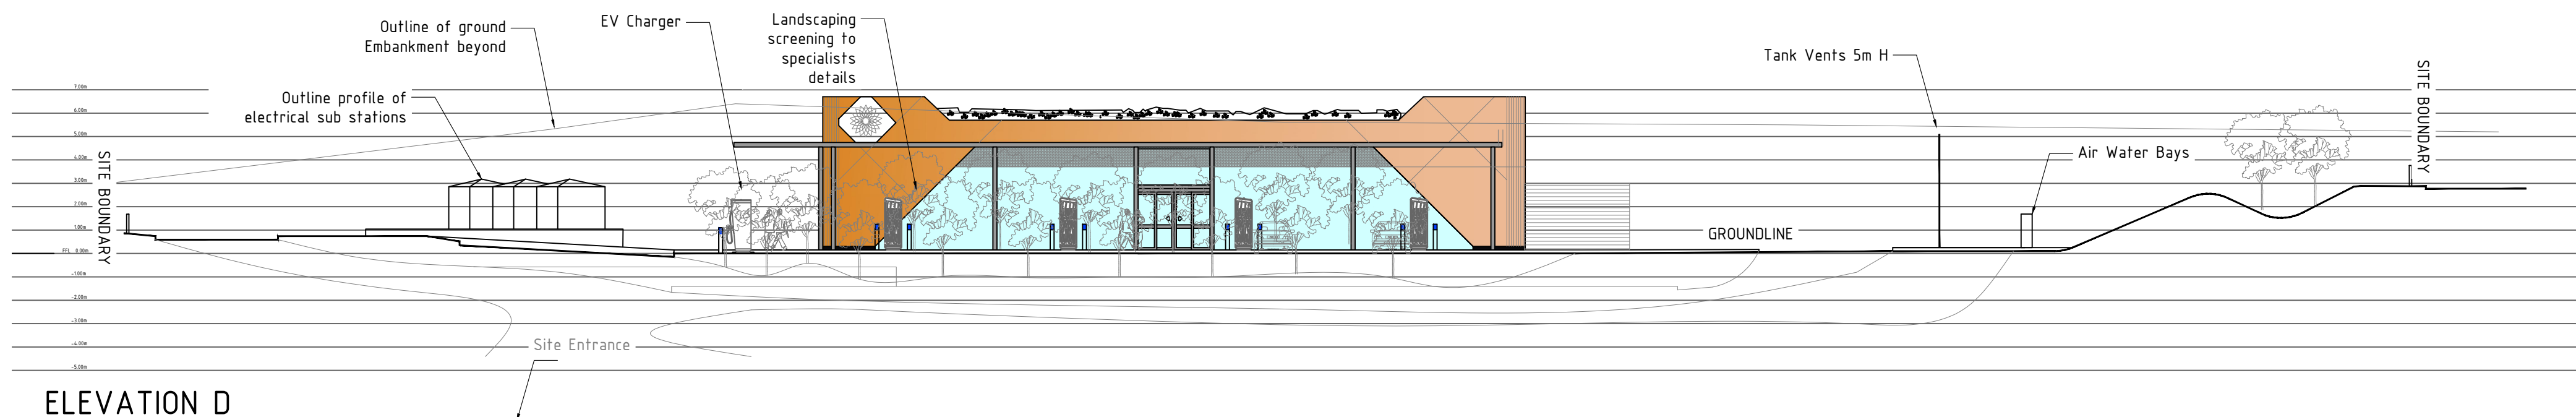

ELEVATION D

**GENERAL NOTES**


This drawing has been prepared for the sole purpose of obtaining planning permission for a Electric Vehicle Charging Installation

This drawing is to be read in conjunction with drawings numbered;


- 20 - Existing Site Layout
- 21 - Existing Site Elevations
- 22 - Proposed Site Layout
- 22-1 - Proposed Site Layout 1-500 Scale Plan
- 23 - Proposed Site Elevations
- 23-1 - Proposed Shopfront Elevations
- 24 - Proposed Equipment Elevations

05 - Site Location Plan

Any advertisements are indicative and are subject to a separate advertisement application.

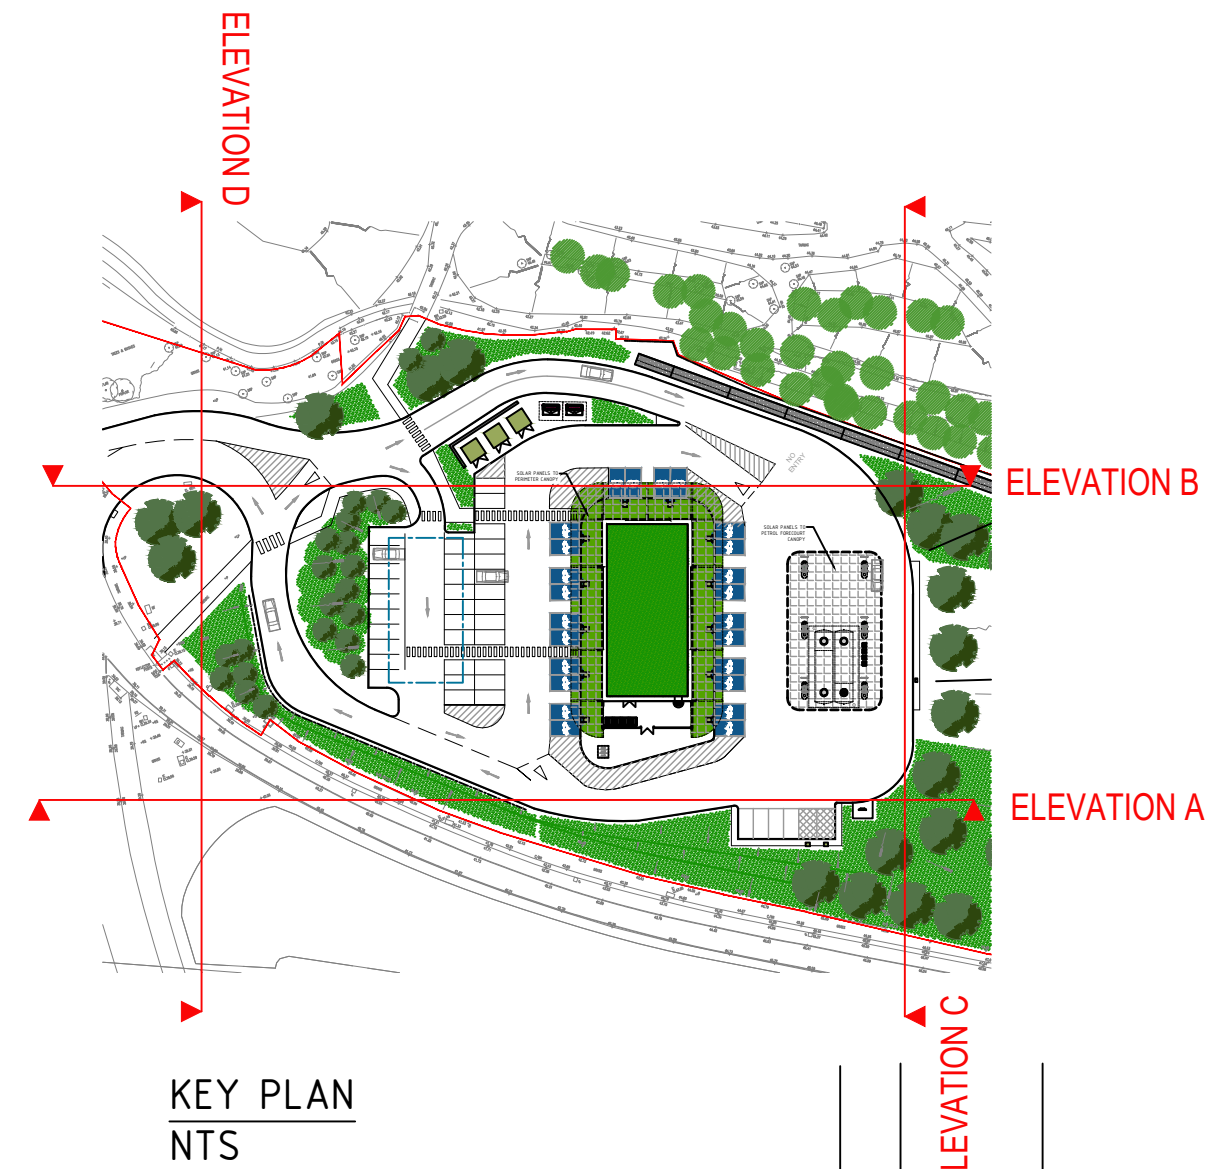

WORK IN PROGRESS

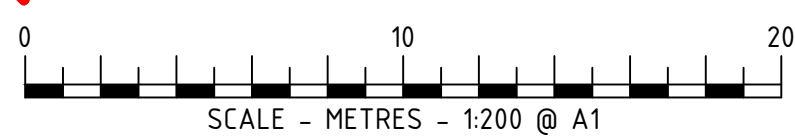

|   |      |   |  |
|---|------|---|--|
| B 18.10.22<br>A 05.09.22   |      | Elevation markers amended PSB<br>Revised to PC comments PSB   |  |
| NR   | DATE | DESCRIPTION   |  |
| REVISIONS   |      |   |  |
| STATUS   |      | PLANNING DRAWING   |  |
|   |      |   |  |
| <b>BP Pulse</b><br>Breckland, Linfood Wood<br>Milton Keynes<br>Buckinghamshire<br>MK14 6GY                                                |      | TOLLGATE SERVICE AREA<br>A2 WATLING STREET<br>NORTHFLEET, GRAVESEND<br>KENT DA11 7NP   |  |
| DRAWN: PSB<br>DATE: 17.05.22<br>DESIGN CHECKED: -<br>DATE: -<br>APPROVED: -<br>DATE: -<br>ATRACK CHECKED: -<br>DATE: -<br>SCALE: 1:200@A1 |      | PROPOSED SITE ELEVATIONS   |  |
| SCALED DIMENSIONS SHOULD NOT BE TAKEN FROM THIS DRAWING (APPROPRIATE FOR A1 ONLY)                                                         |      | ARCHITECT: MBH   |  |
|   |      | This drawing has been produced in accordance with BP Chargemaster design standards & current legal requirements. Copyright of BP Chargemaster. Illegal use is prohibited. Reproduction only with permission of BP Chargemaster |  |