



DO NOT SCALE FROM THIS DRAWING  
ALL DIMENSIONS TO BE VERIFIED BY THE CONTRACTOR ON SITE


1:100 2 4 6 8 10m

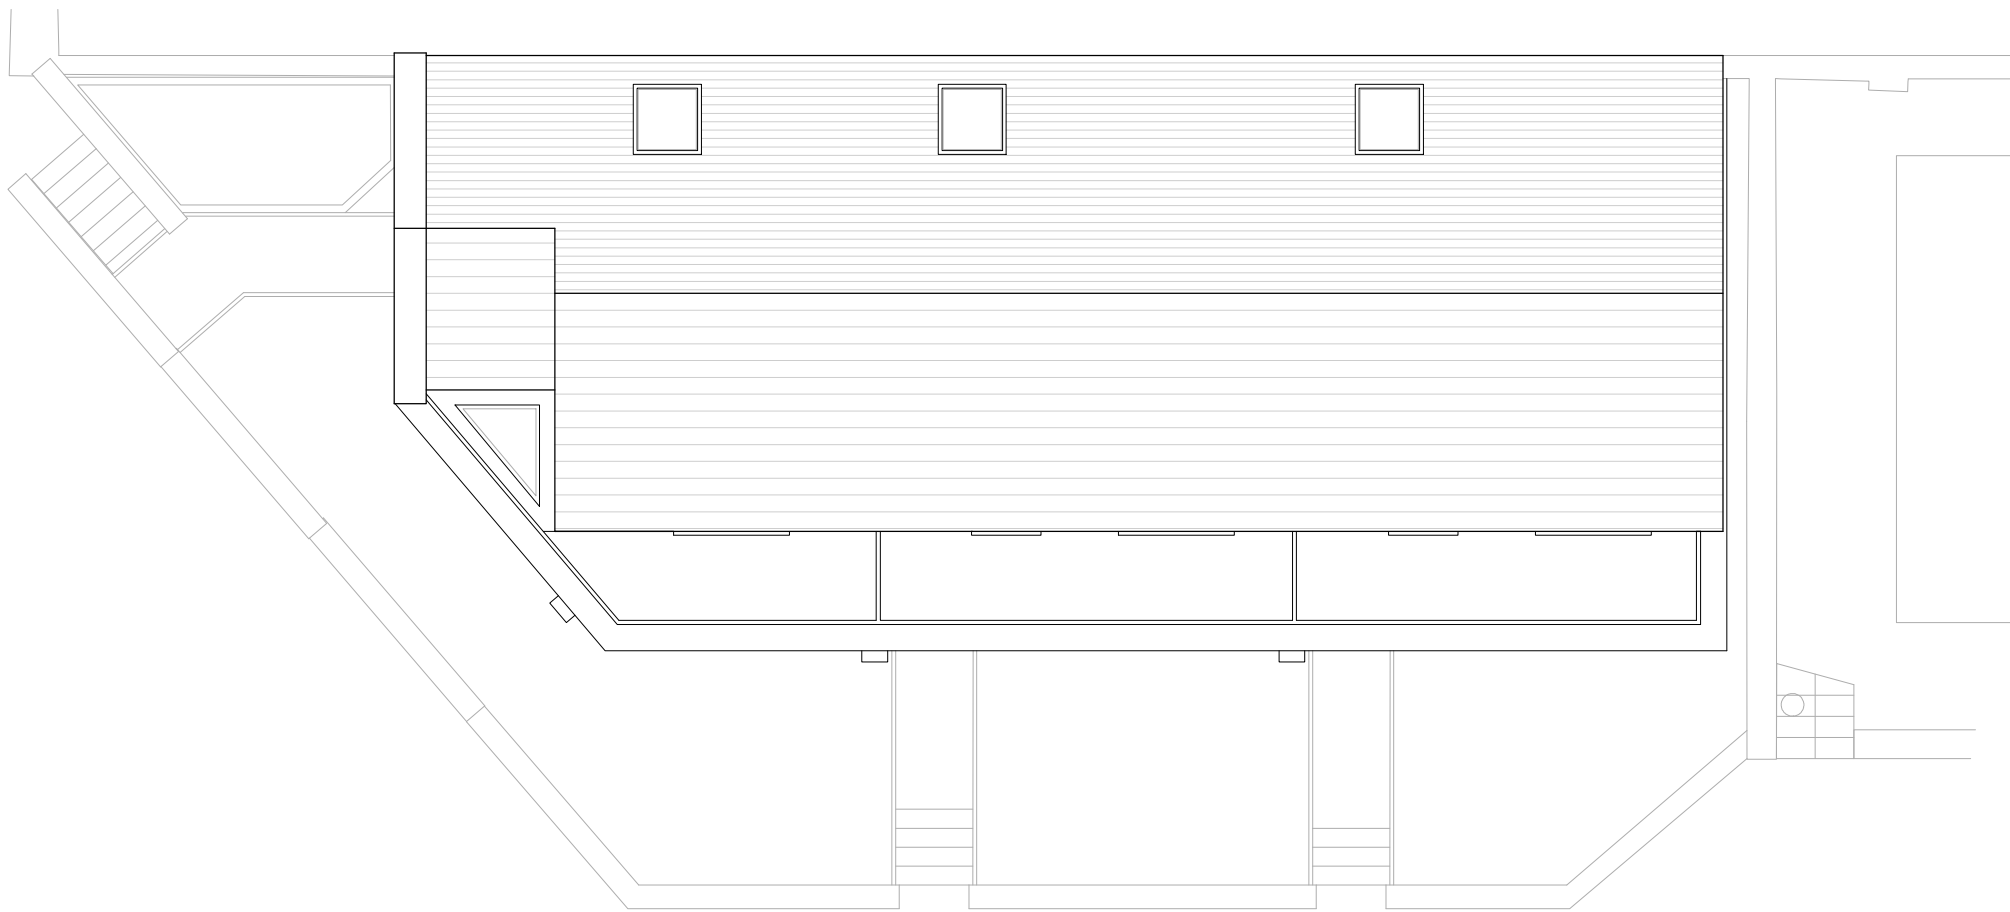


Roof plan

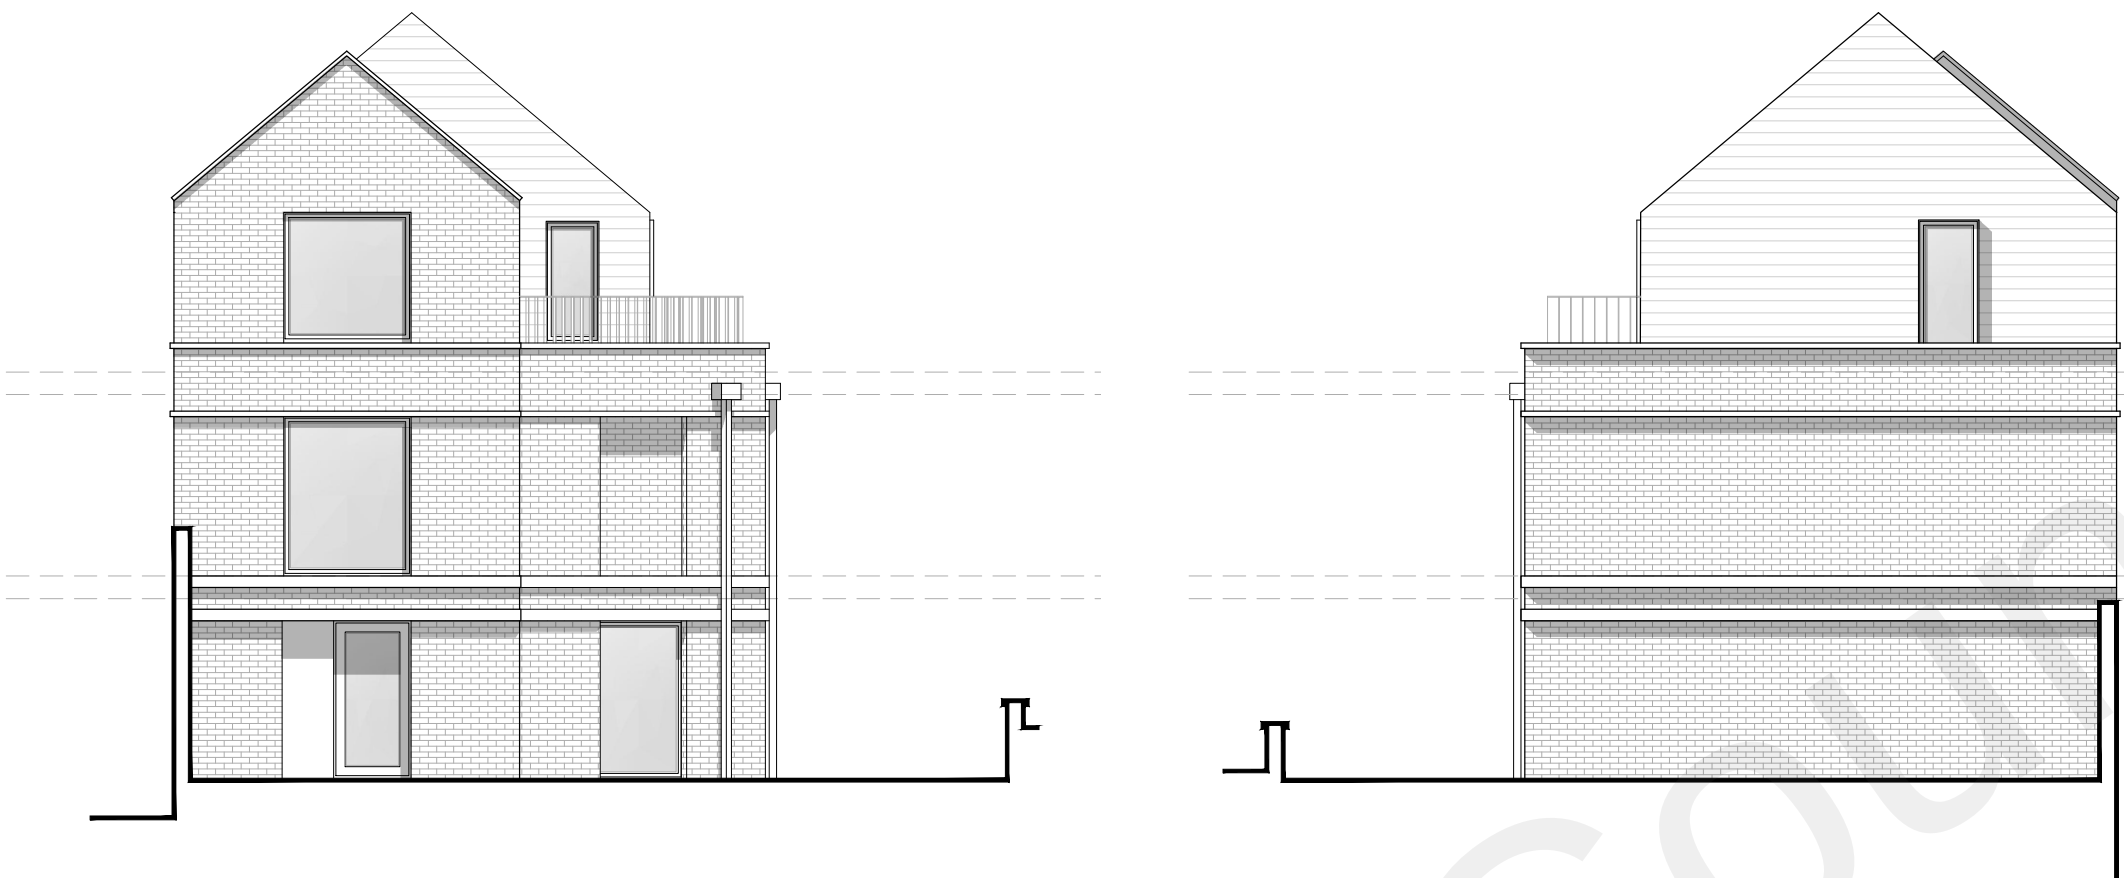

Left flank elevation

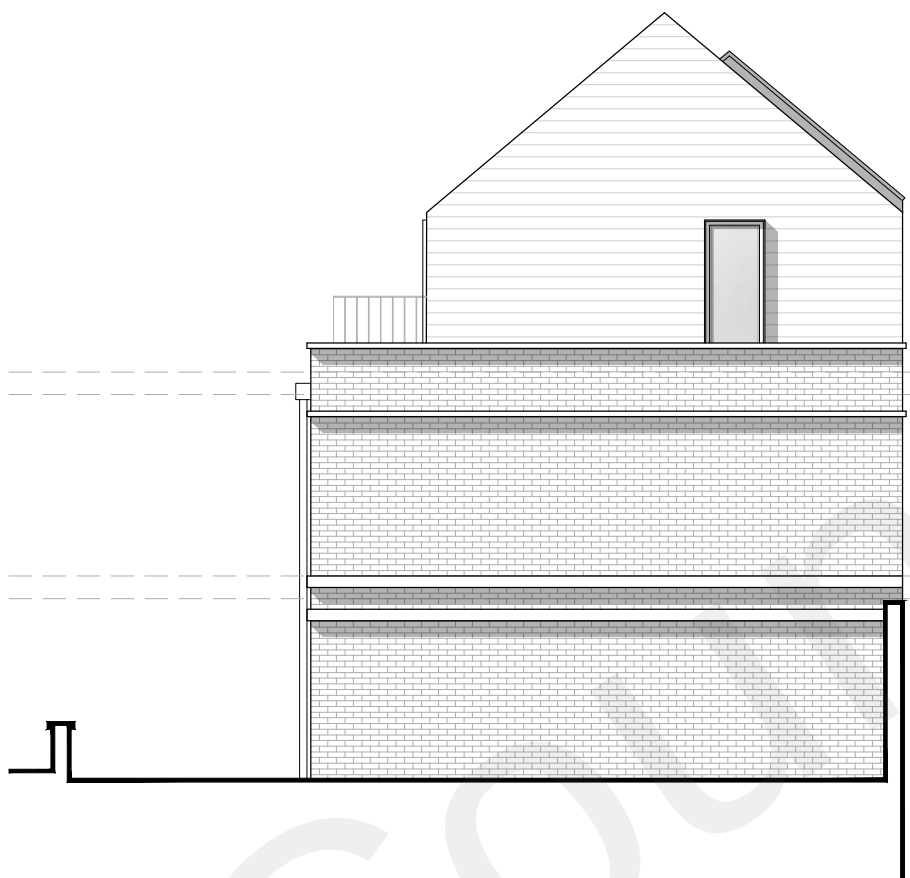


Right flank elevation

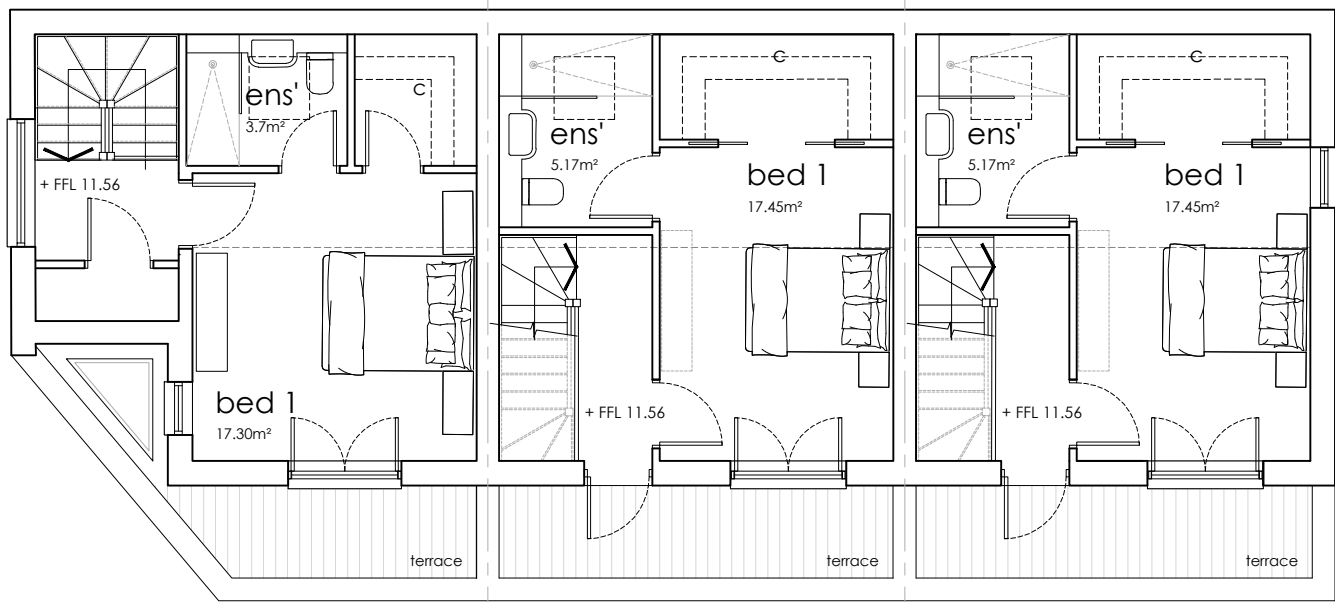


Second floor plan




Front elevation

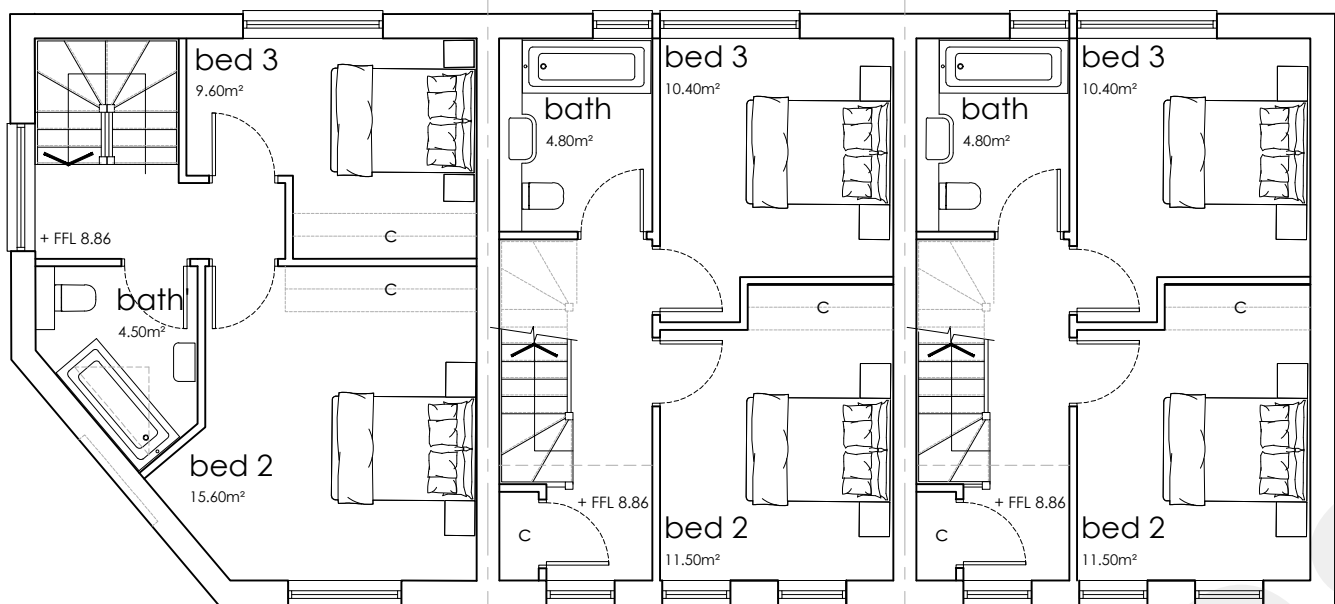


First floor plan

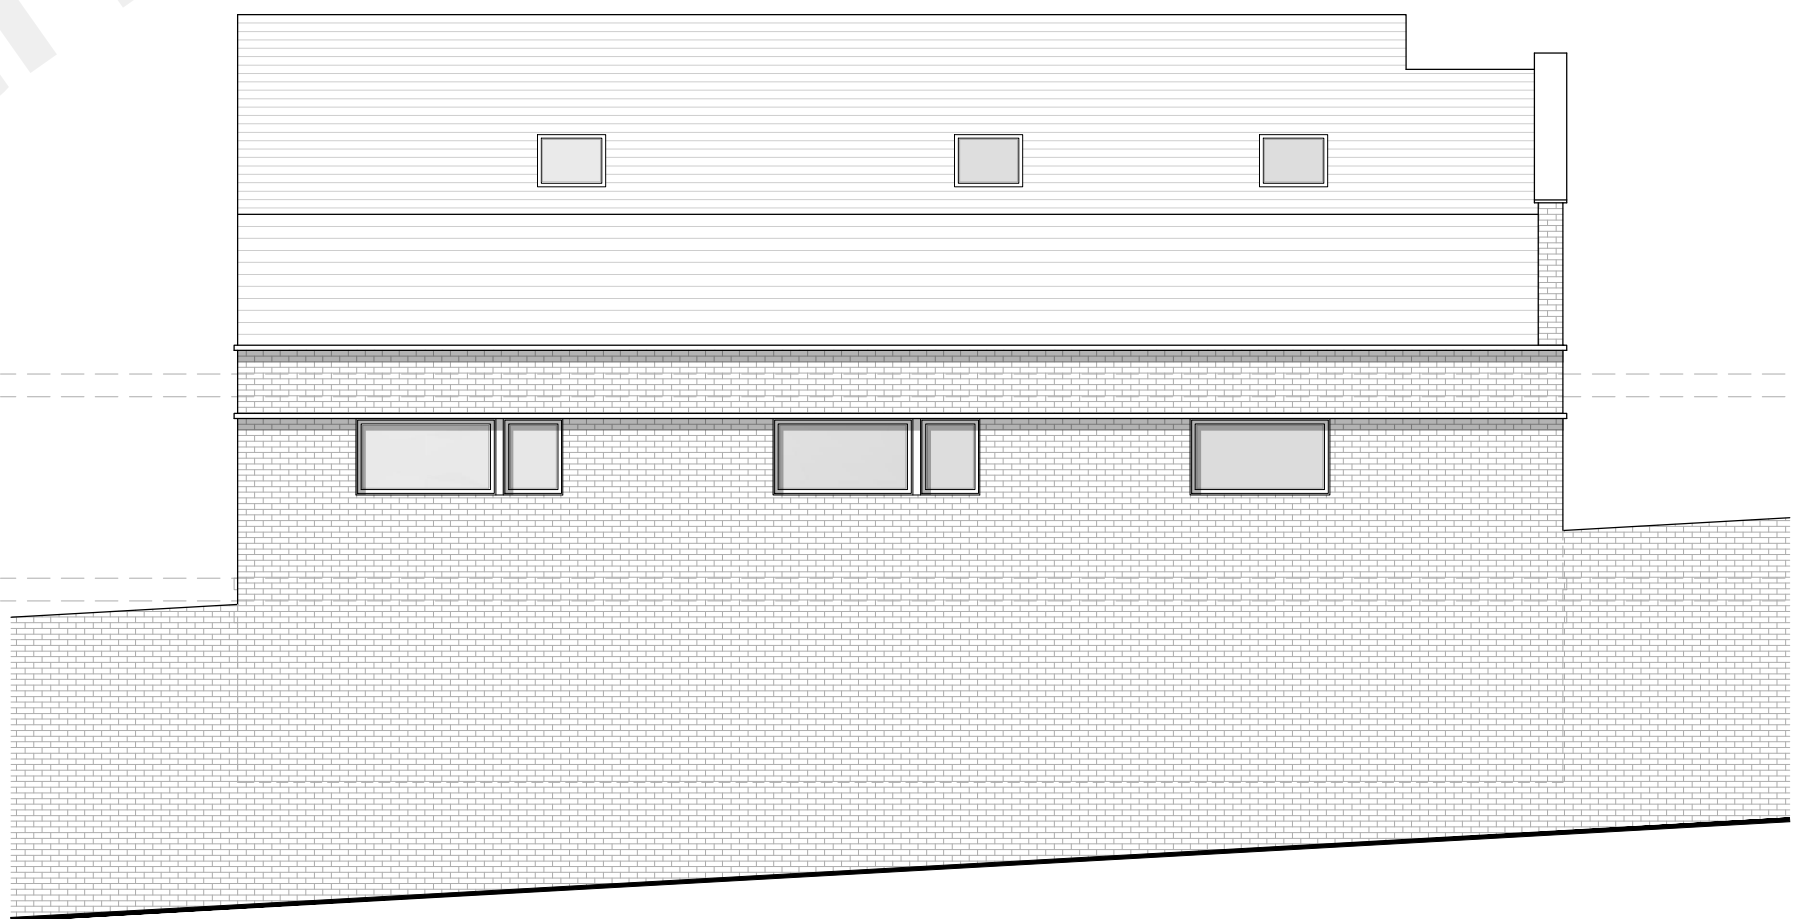

Rear elevation

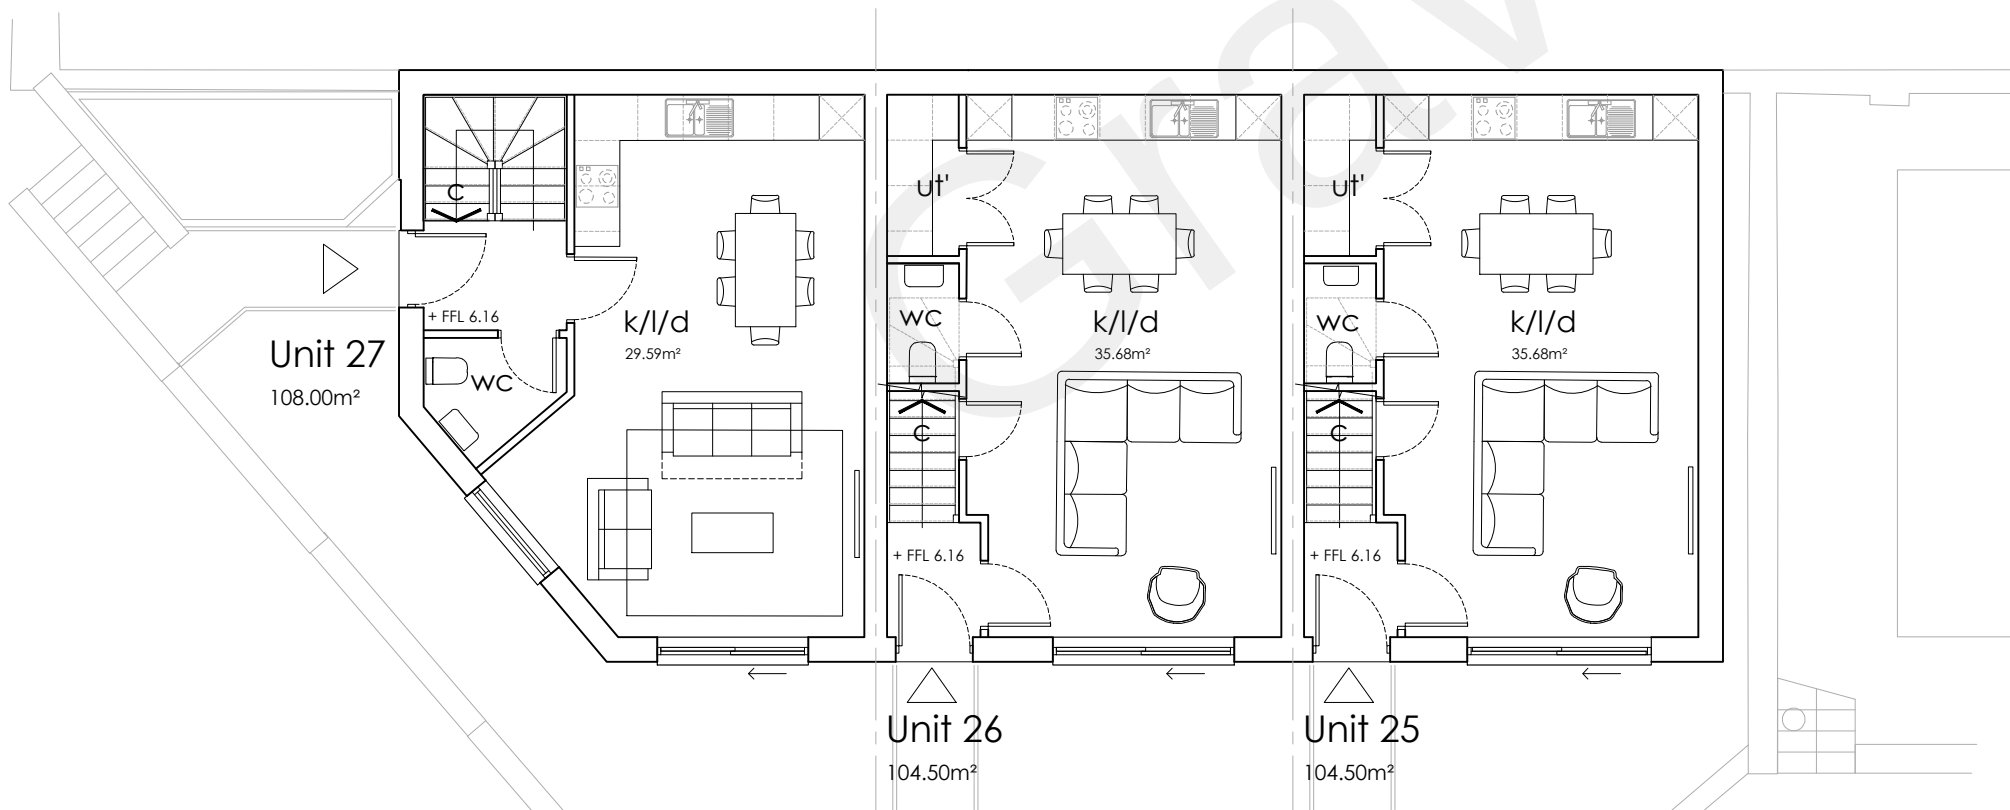

Ground floor plan

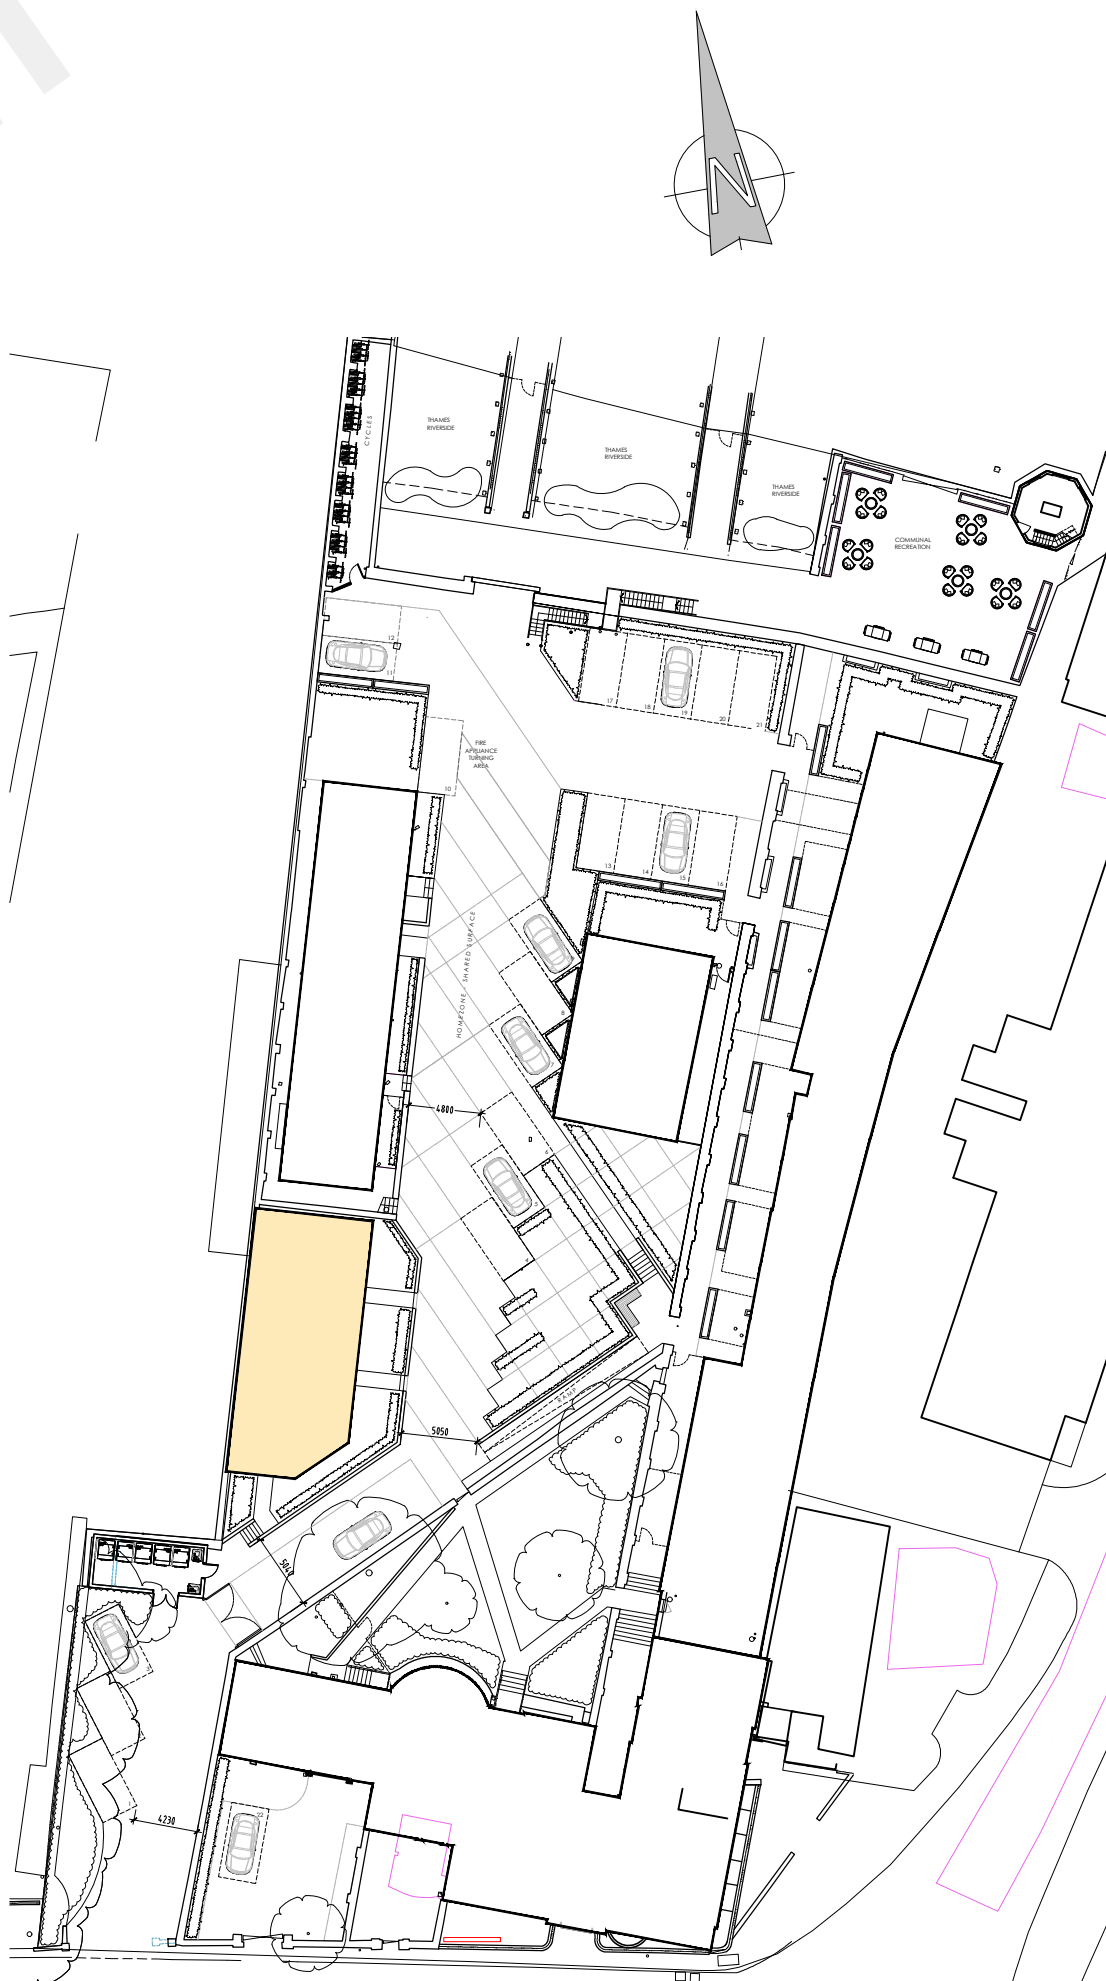

Key plan

| REV | DESCRIPTION | DATE | BY | CHKD |
|-----|-------------|------|----|------|
|-----|-------------|------|----|------|

Radio House  
Thanet Way, Whitstable  
Kent CT5 3QX

t: 01227 261453  
e: enquiries@tjda.co.uk  
www.turnerjacksonday.co.uk

client details  
Mile Property Group Ltd

project details  
Custom House  
The Terrace, Gravesend, DA12 2DE

drawing title  
Units 26, 27 & 28  
New Build Proposed Plans

date scale drawn by checked by  
Mar'21 1:100@A1 AJ

|             |             |          |
|-------------|-------------|----------|
| project no: | drawing no: | revision |
| 1735        | 032         |          |