




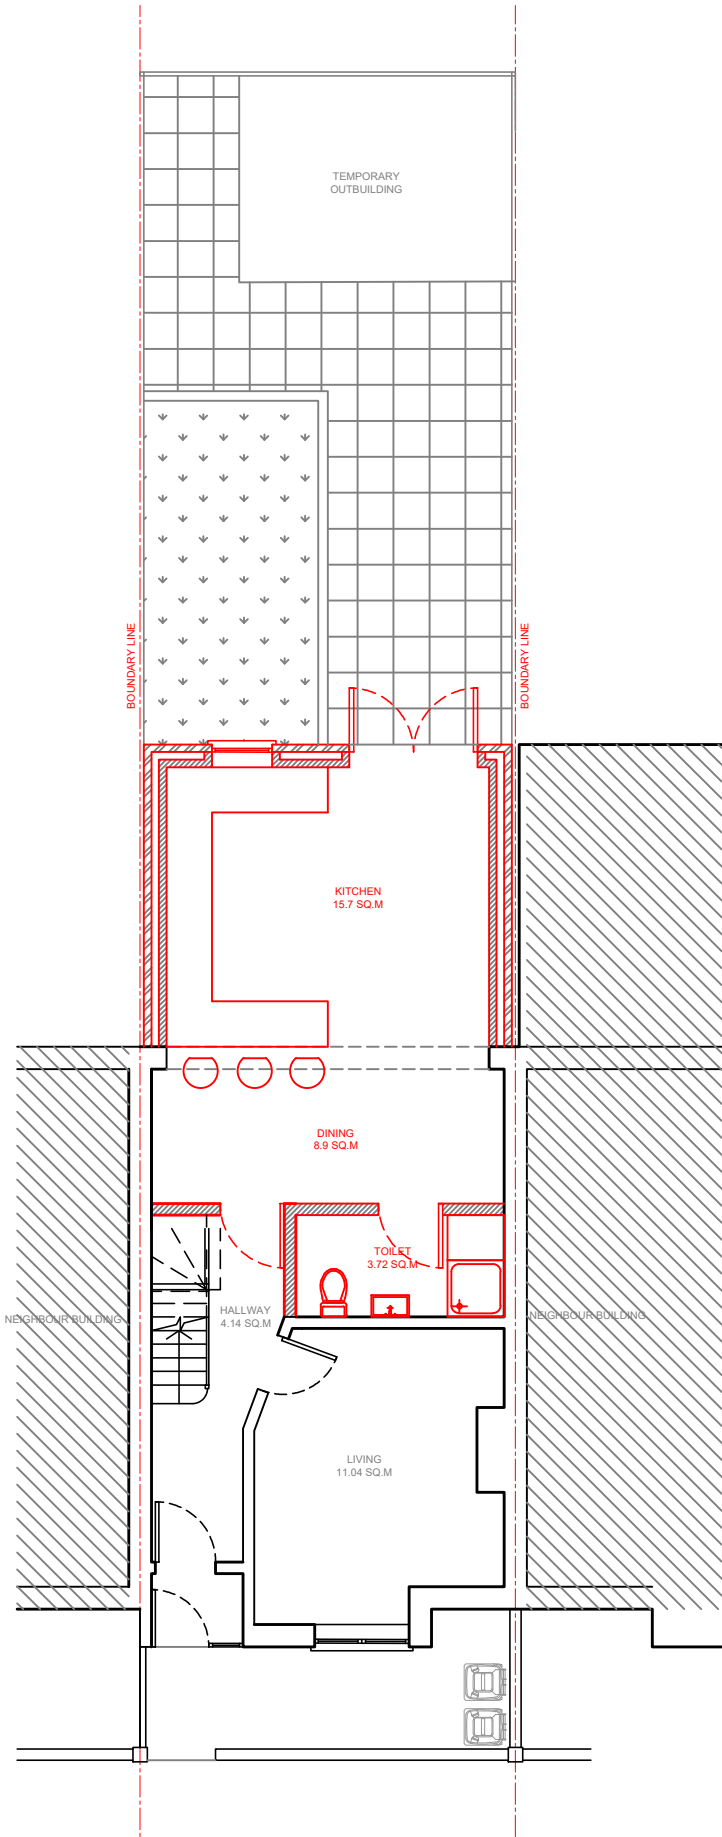


PROPOSED GROUND FLOOR

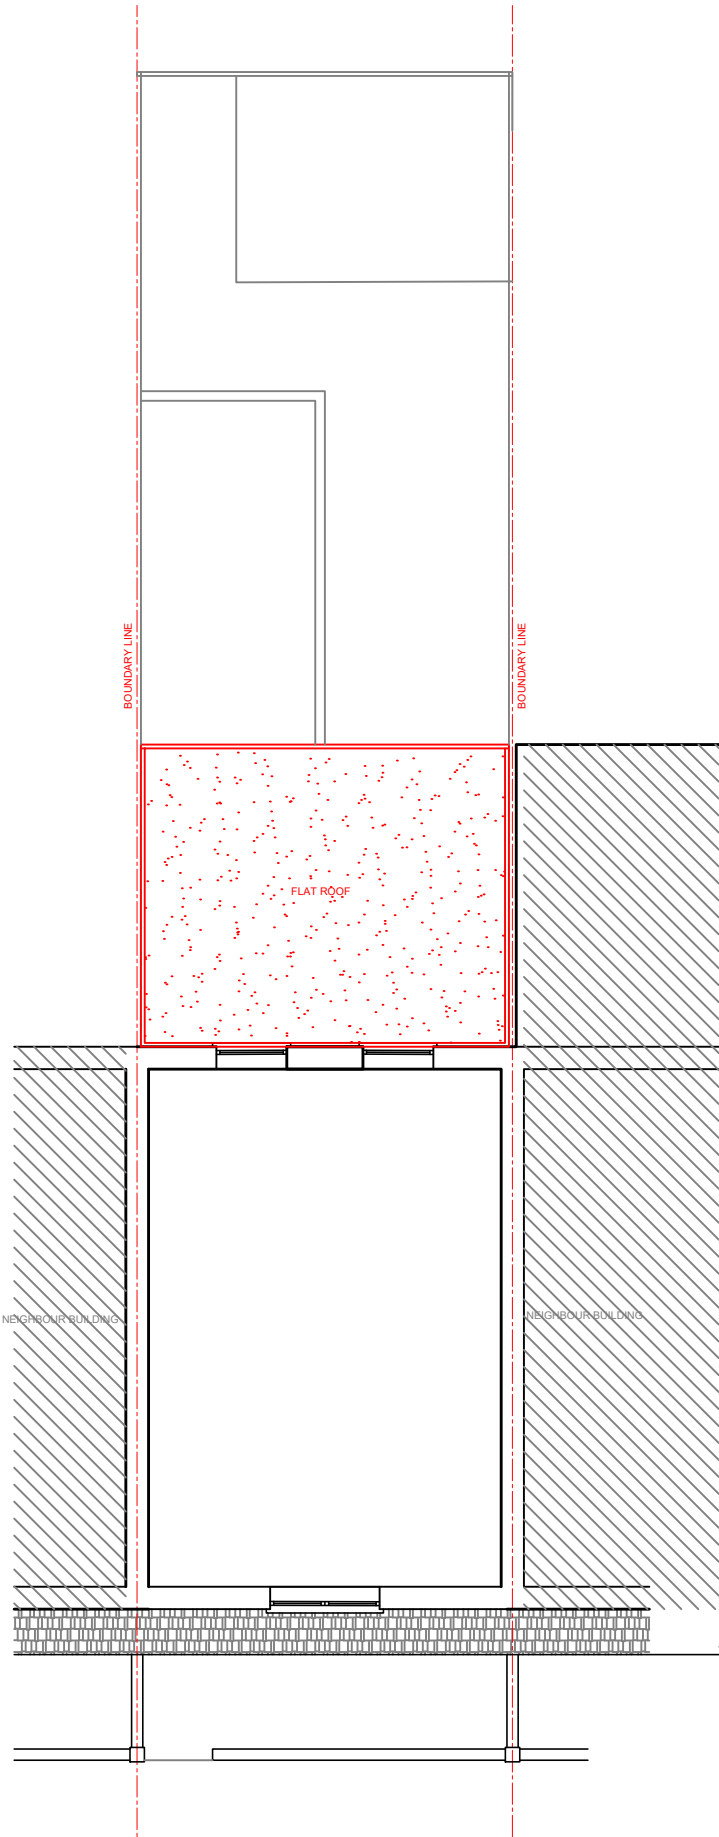

PROPOSED FIRST FLOOR

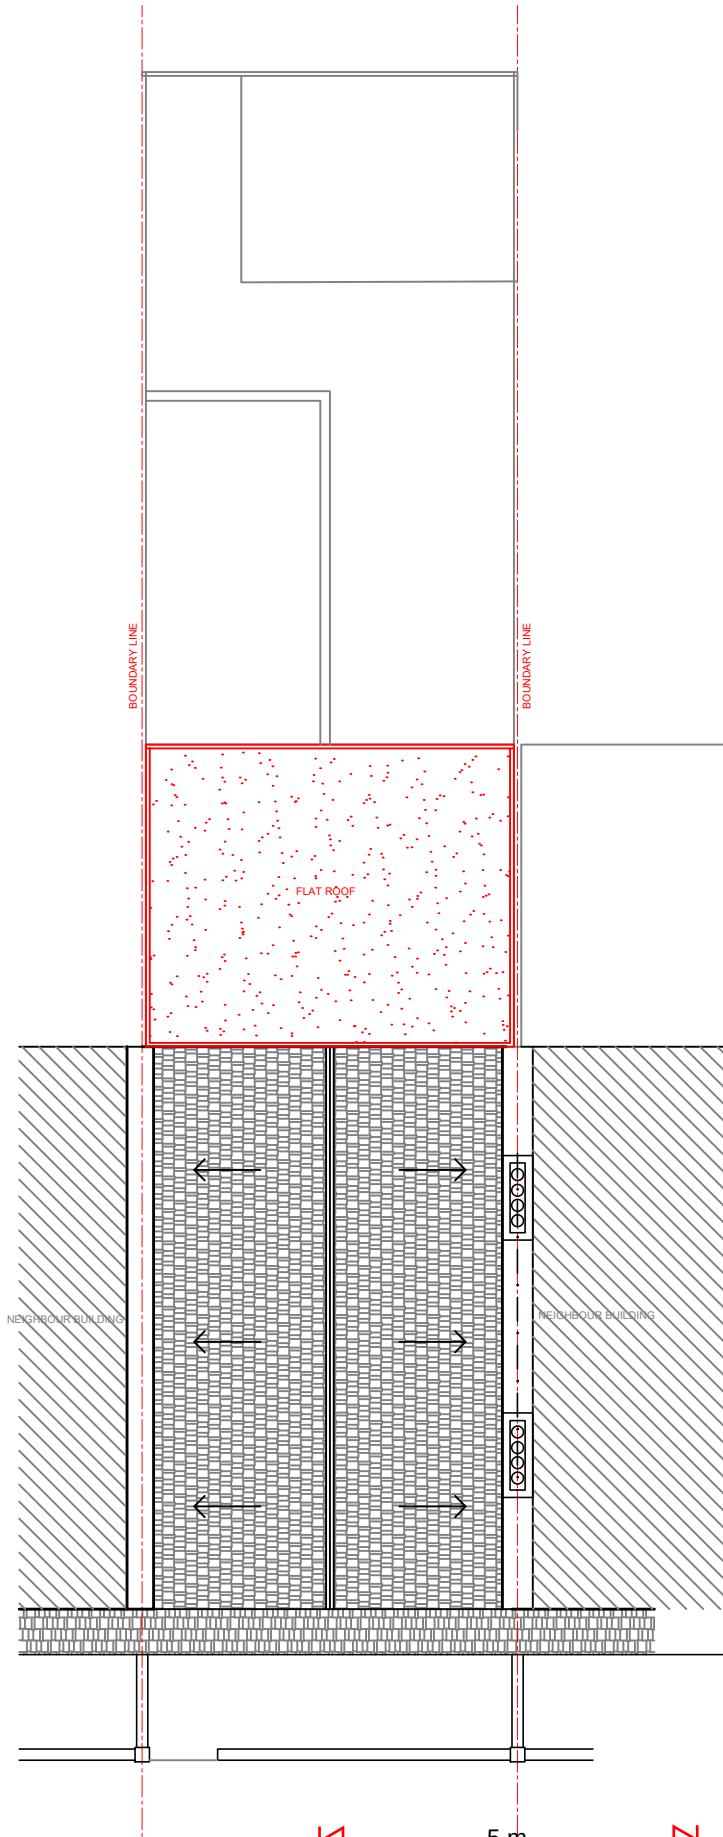

PROPOSED ROOF

 

SCALE BAR 1:100

FOR PLANNING

© G3JK copyright
G3JK company proprietary.
NOTE: All dimensions must be checked and confirmed on-site prior to commencement of construction and any inconsistencies to drawings discovered on site must be immediately brought to the attention of the project leader, do not scale this drawing.

Key Plan



G3JK

G3JK Architecture & Interiors
30 Wagtail Crescent
CM17 0SQ
Harlow
t: 07943630969
m: 07943630969
email: jaiyakumarqdc@yahoo.com



Project Name
MR NIVETHITHAN KARUNANITHY
04 BURNABY ROAD
GRAVESEND
DA11 9JT

File
PROPOSED FLOOR PLAN

CLIENT NAME:
MR NIVETHITHAN KARUNANITHY

Drawing Originator
G3JK

Checked By
AM

Approved By
AM

Checked Date
08/05/2024

Approval Date
08/05/2024

Scale
1:50:100

Reference / Drawing No.
AR-2024-1002

Status
A

Version
1.0

Project No.
240508

Drawn By
MG

Drawn Date
08/05/2024

Version
A

Status
A

Version
1.0

Version
1.0

Version
1.0

Version
1.0