



boundary line

boundary line

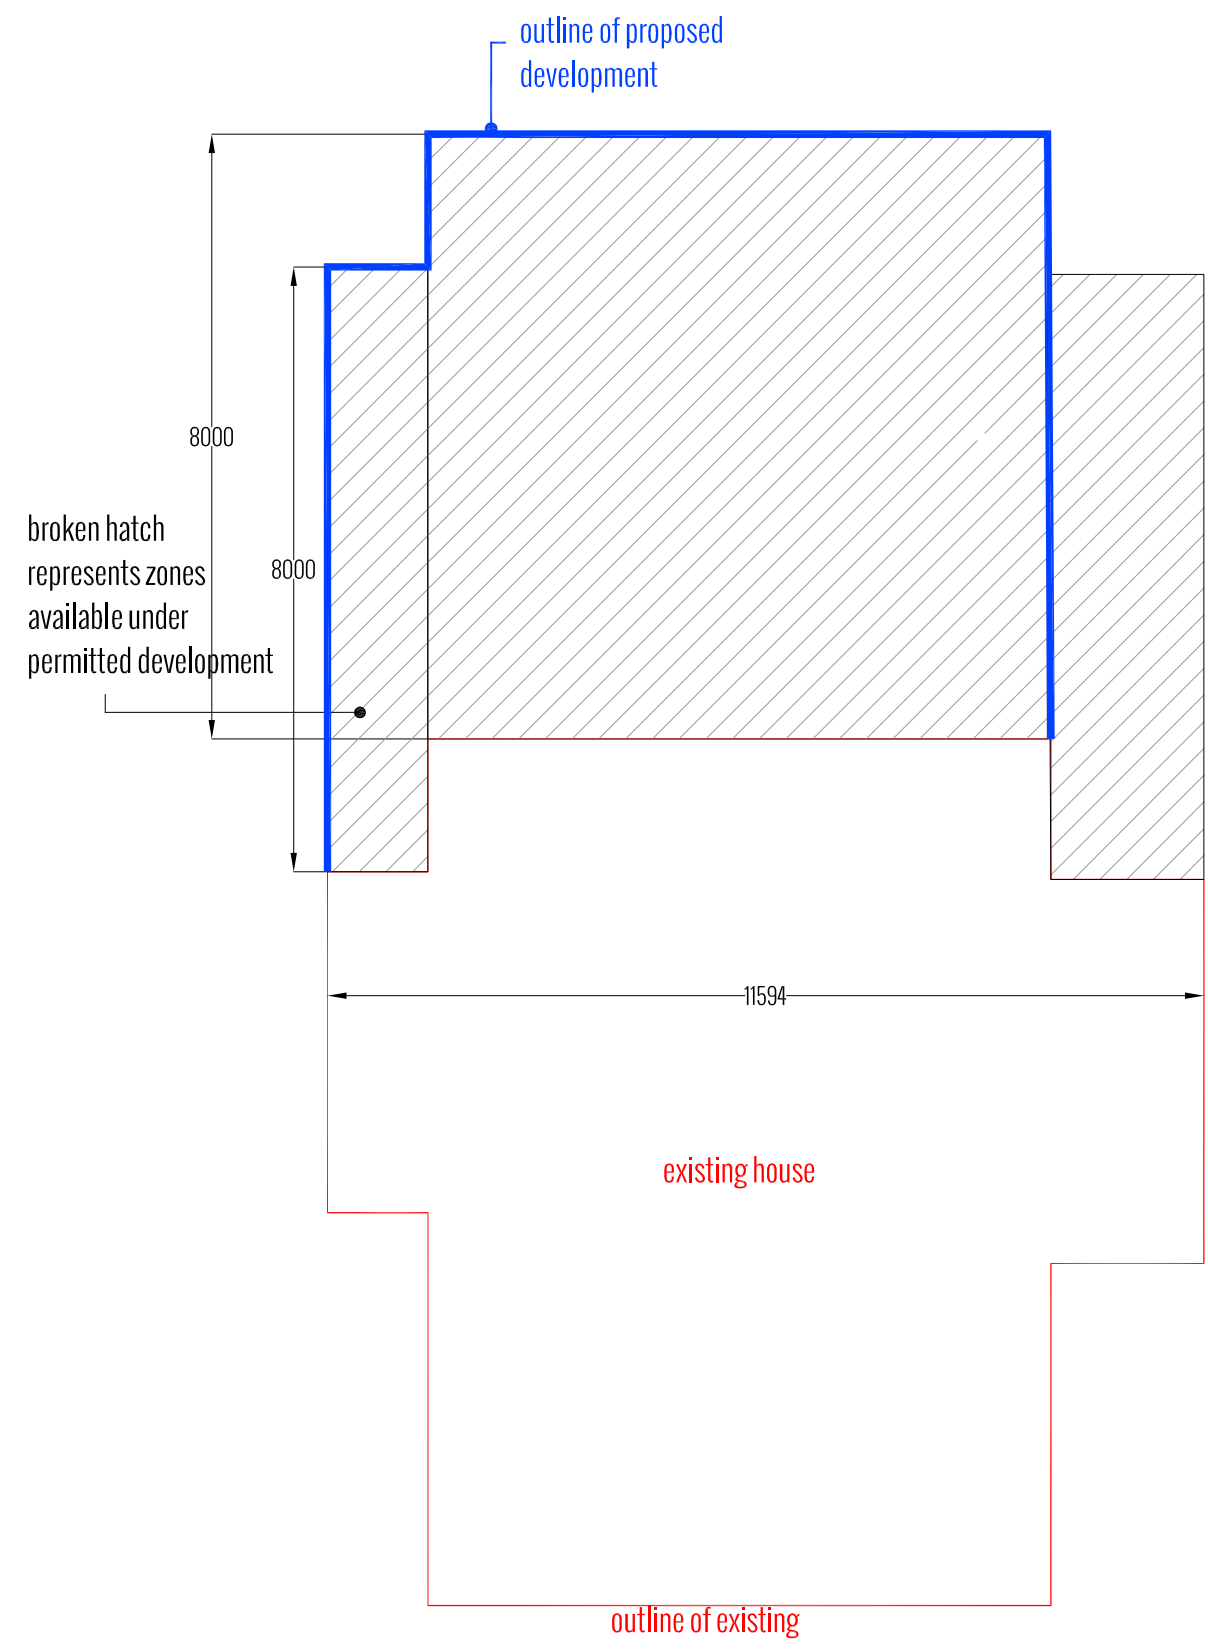

Ground Floor PDR Zones

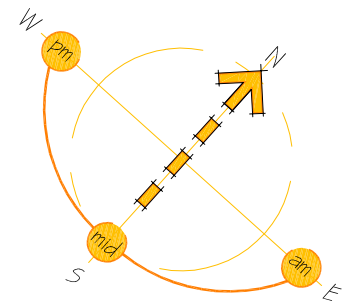

GWENDON, PEAR TREE LANE, SHORNE
EXISTING FLOOR PLANS
DWG NO. 004
SHEET SIZE: A3
DATE: 03.12.13

TONY HOLT
BESPOKE PROPERTY DESIGNER

LONDON: 02035 981665
BOURNEMOUTH: 01202 208331

WWW.TONYHOLT-DESIGN.CO.UK
TONY@TONYHOLT-DESIGN.CO.UK