




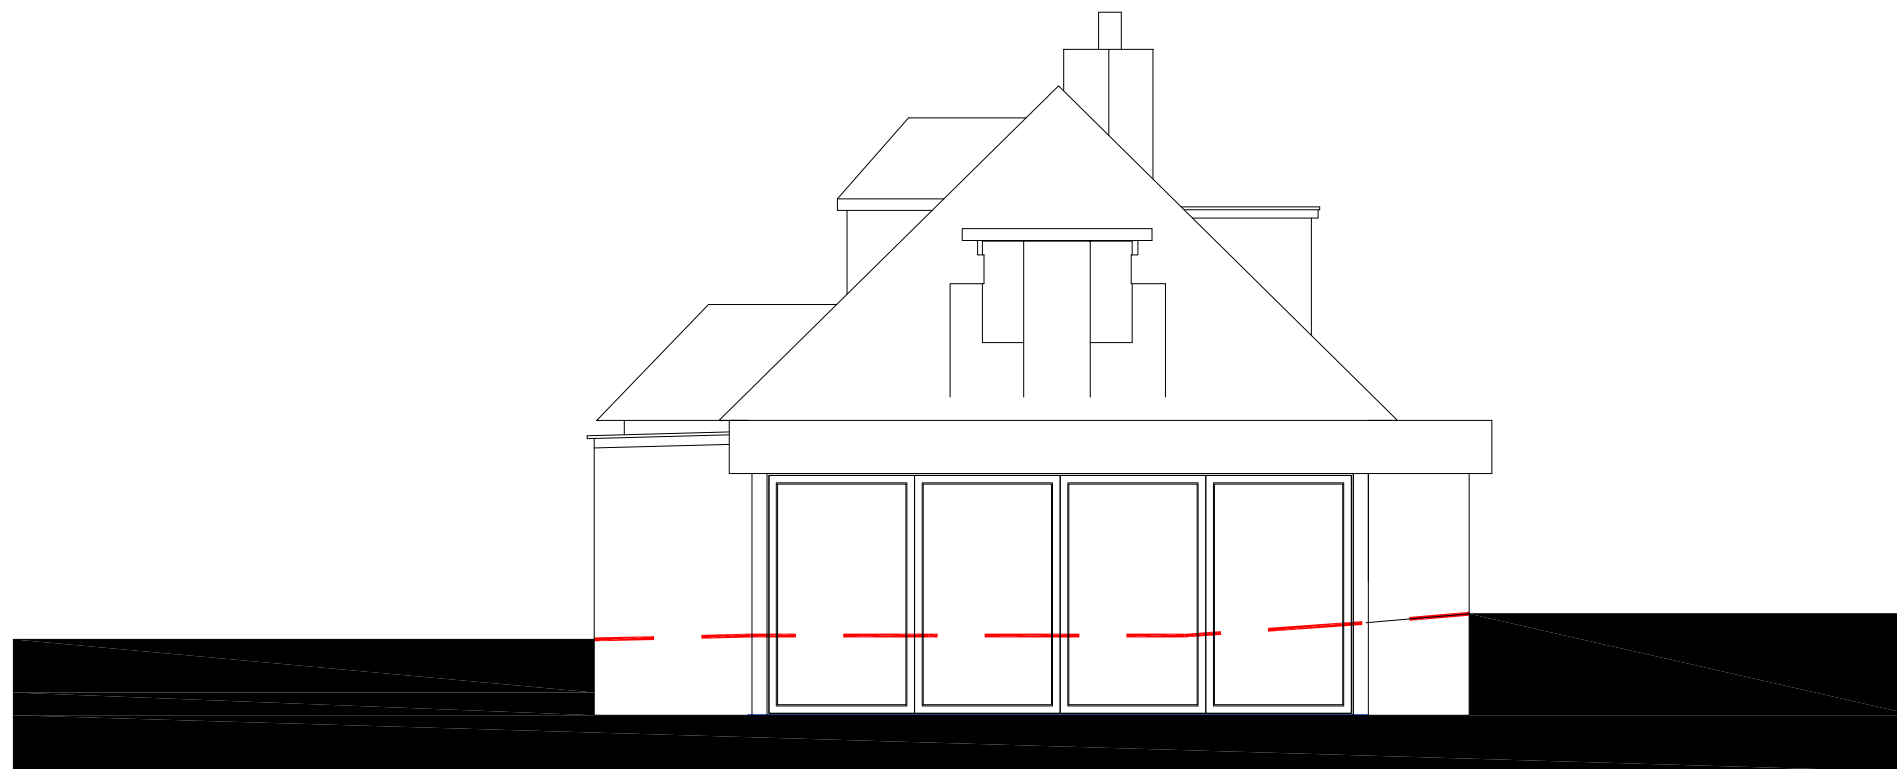

South Elevation | Proposed (no change)

 

North Elevation | Proposed

 

GWENDON, PEAR TREE LANE, SHORNE

PROPOSED ELEVATIONS 1

DWG NO. 006

SHEET SIZE: A3

DATE: 03.12.13

TONY HOLT

BESPOKE PROPERTY DESIGNER

LONDON: 02035 981665

BOURNEMOUTH: 01202 208331

WWW.**TONYHOLT-DESIGN**.CO.UK

TONY@**TONYHOLT-DESIGN**.CO.UK