



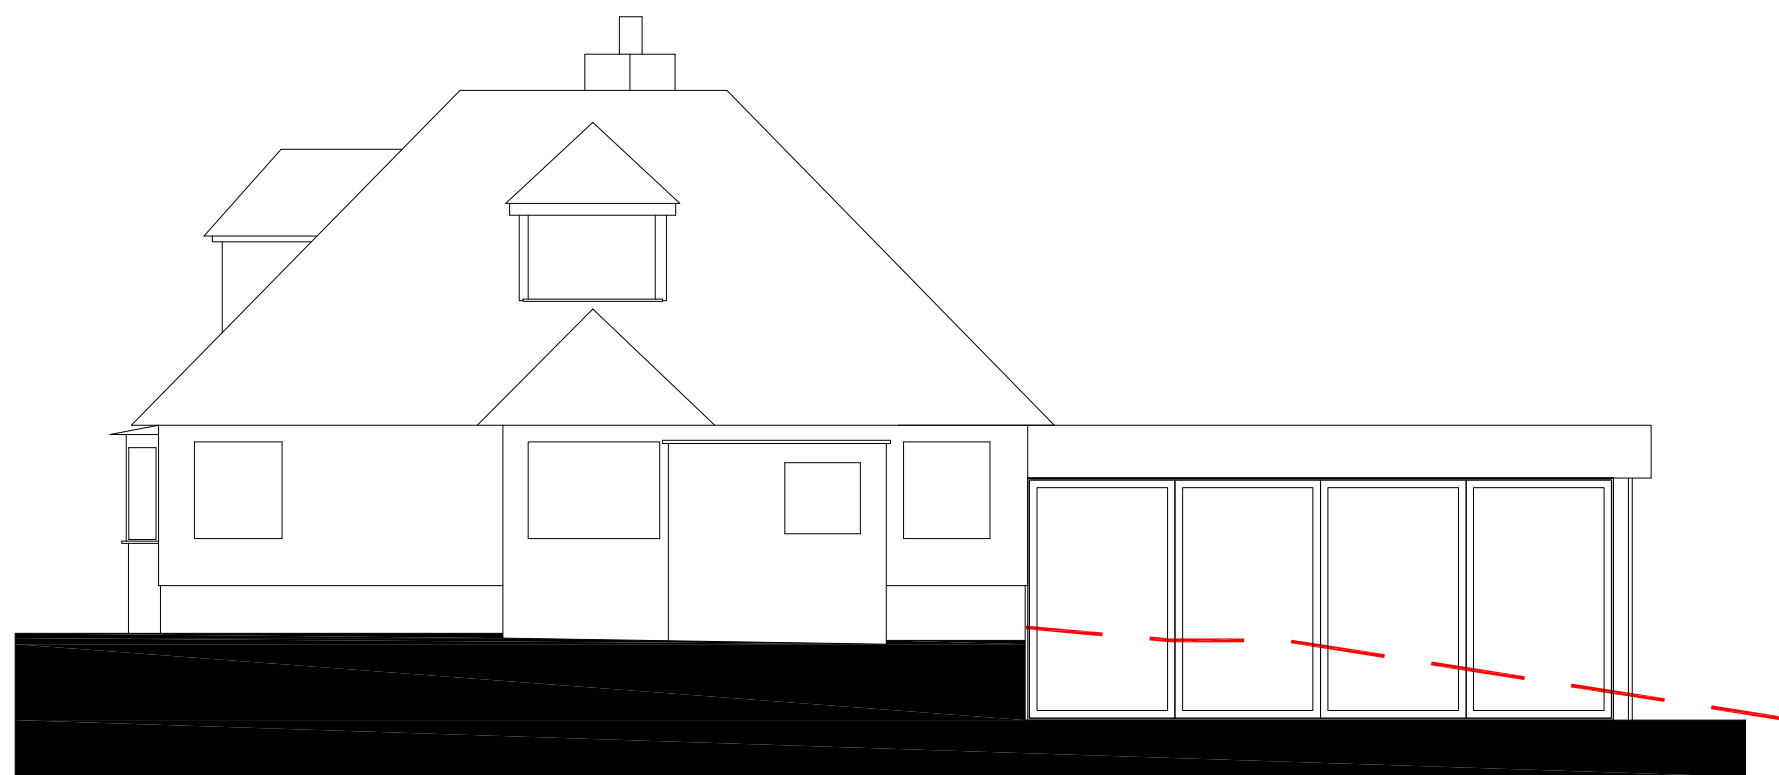

East Elevation | Proposed

0m 1.0m 2.5m 5.0m
1:100

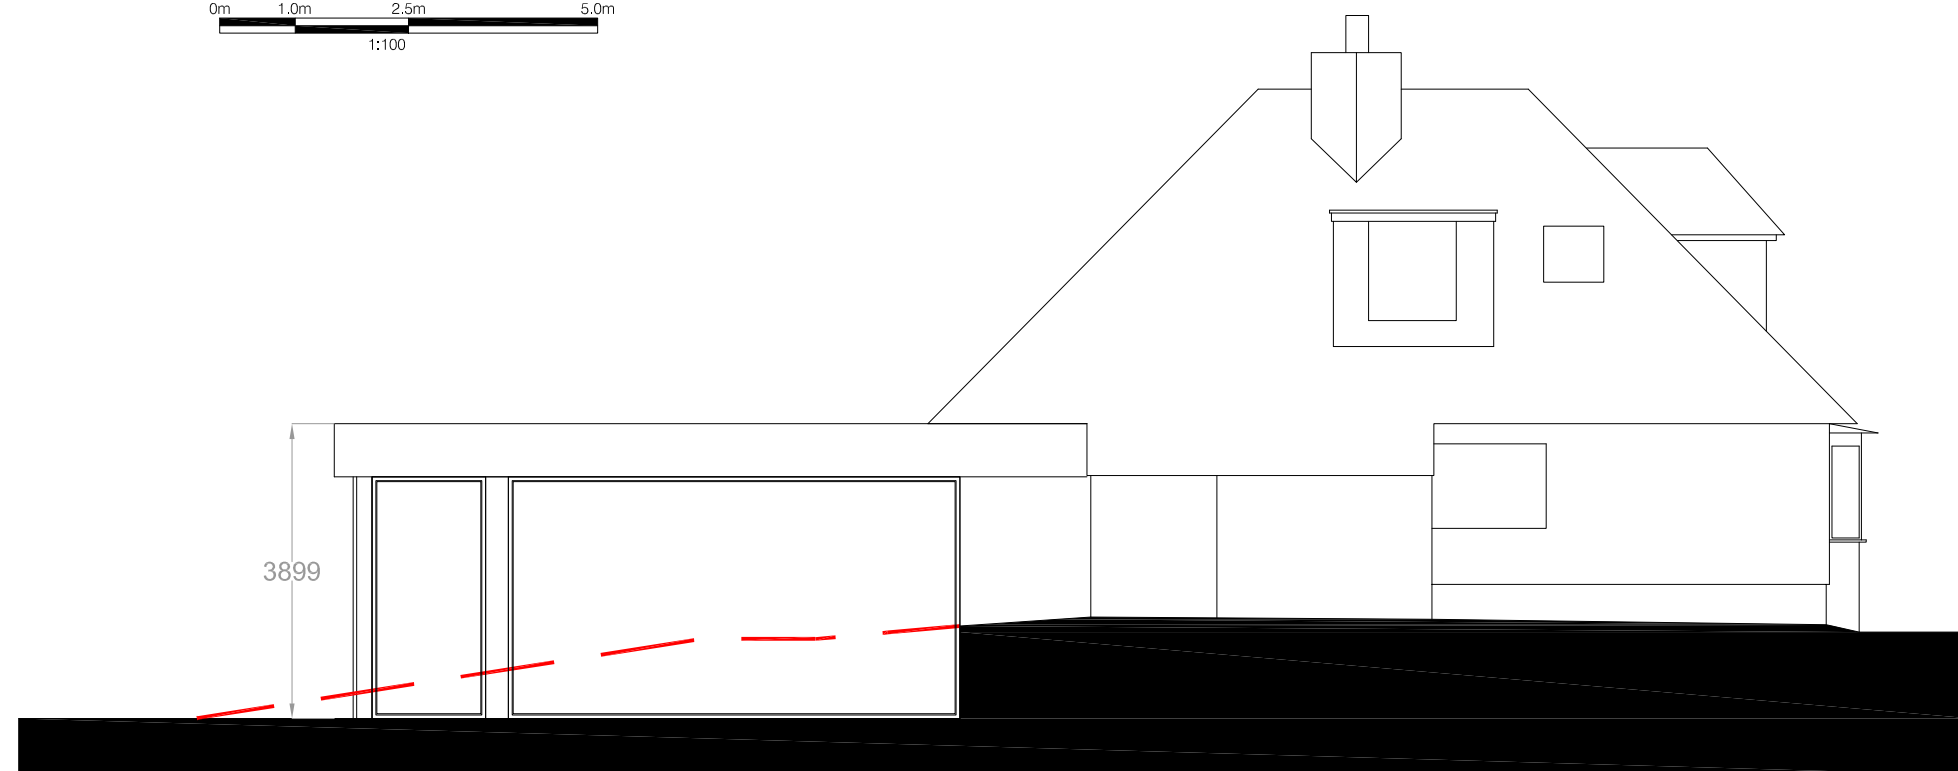

West Elevation | Proposed

0m 1.0m 2.5m 5.0m
1:100



GWENDON, PEAR TREE LANE, SHORNE
PROPOSED ELEVATIONS 2
DWG NO. 007
SHEET SIZE: A3
DATE: 03.12.13

TONY HOLT
BESPOKE PROPERTY DESIGNER

LONDON: 02035 981665
BOURNEMOUTH: 01202 208331

WWW.TONYHOLT-DESIGN.CO.UK
TONY@TONYHOLT-DESIGN.CO.UK