



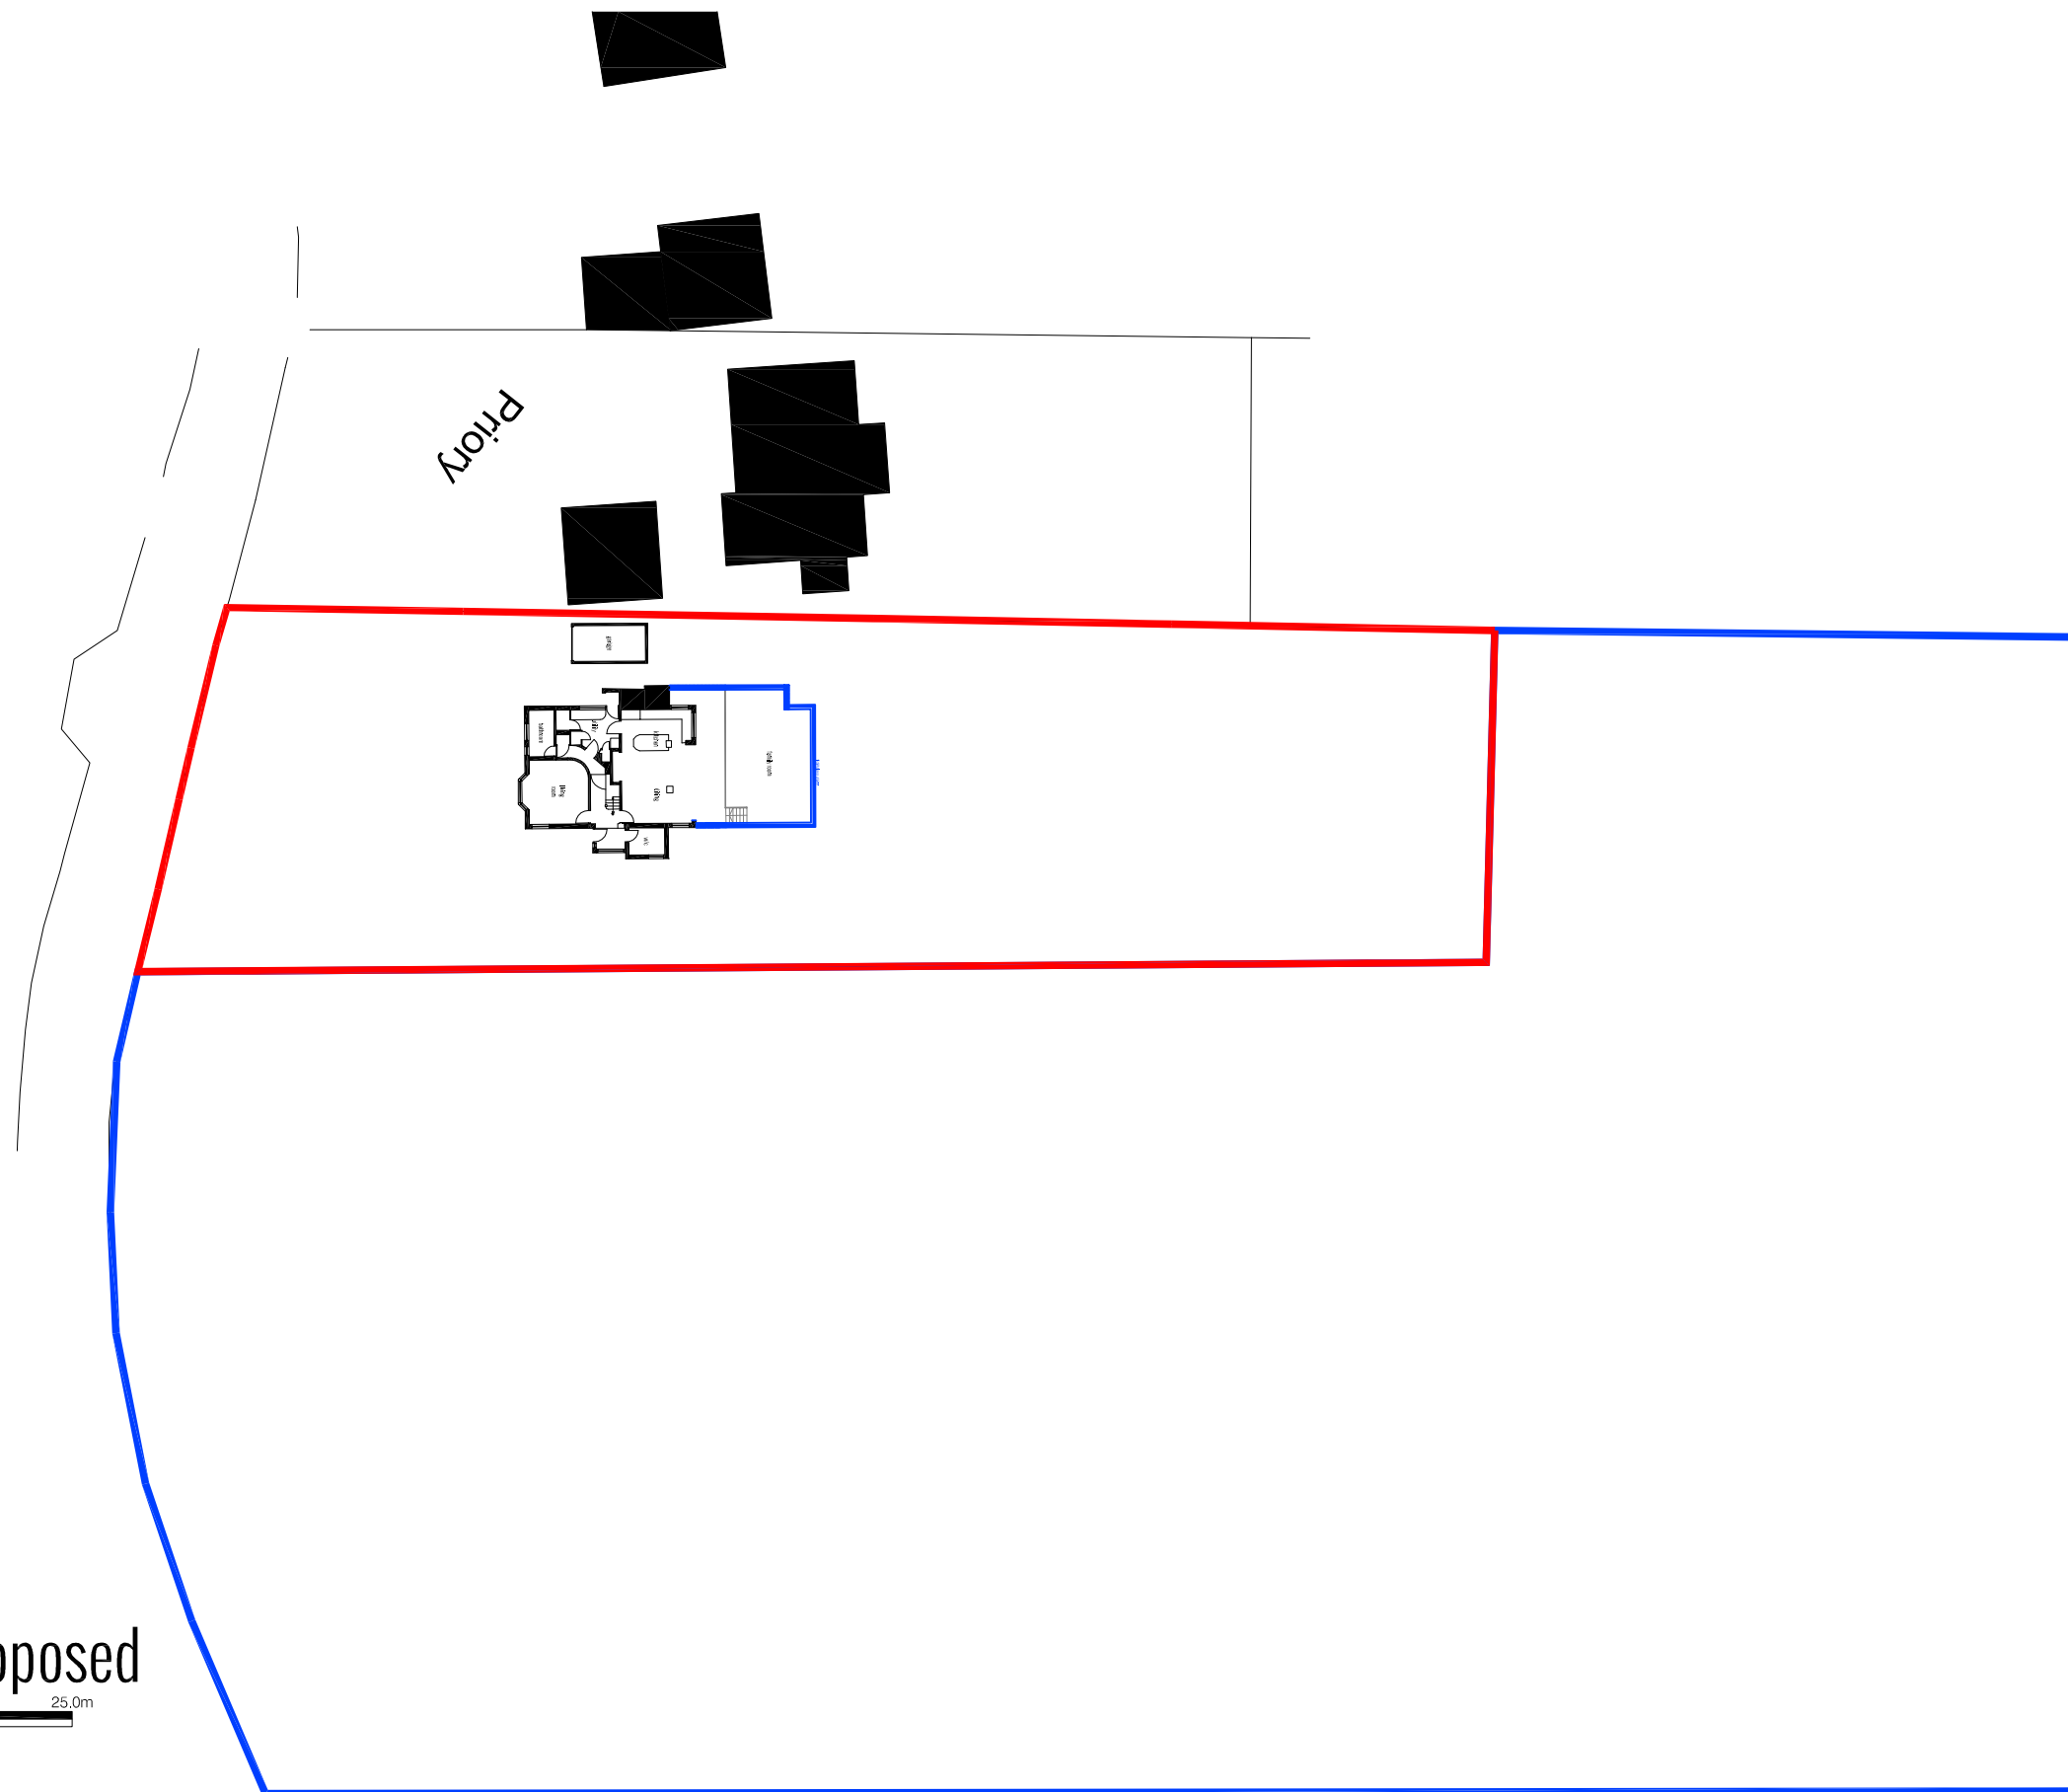

Site Plan | Proposed

0m 5.0m 12.5m 25.0m
1:500

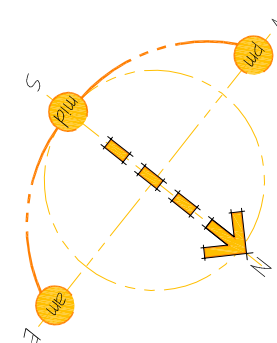

GWENDON, PEAR TREE LANE, SHORNE
PROPOSED SITE PLAN
DWG NO. 008
SHEET SIZE: A3
DATE: 03.12.13

TONY HOLT
BESPOKE PROPERTY DESIGNER

LONDON: 02035 981665
BOURNEMOUTH: 01202 208331

WWW.TONYHOLT-DESIGN.CO.UK
TONY@TONYHOLT-DESIGN.CO.UK