



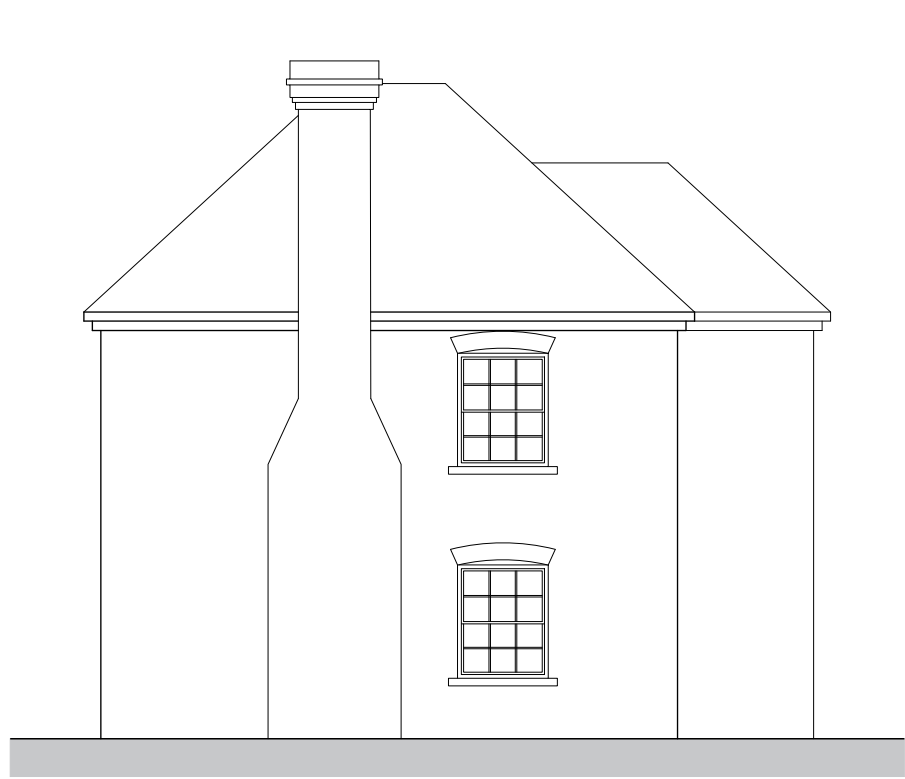


West Elevation

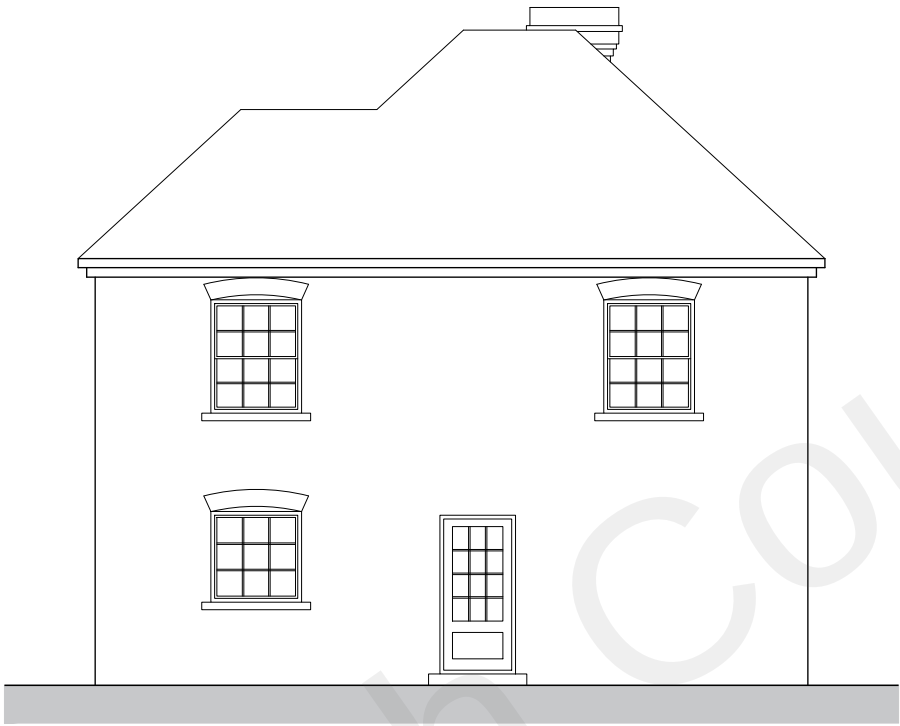

East Elevation



South Elevation

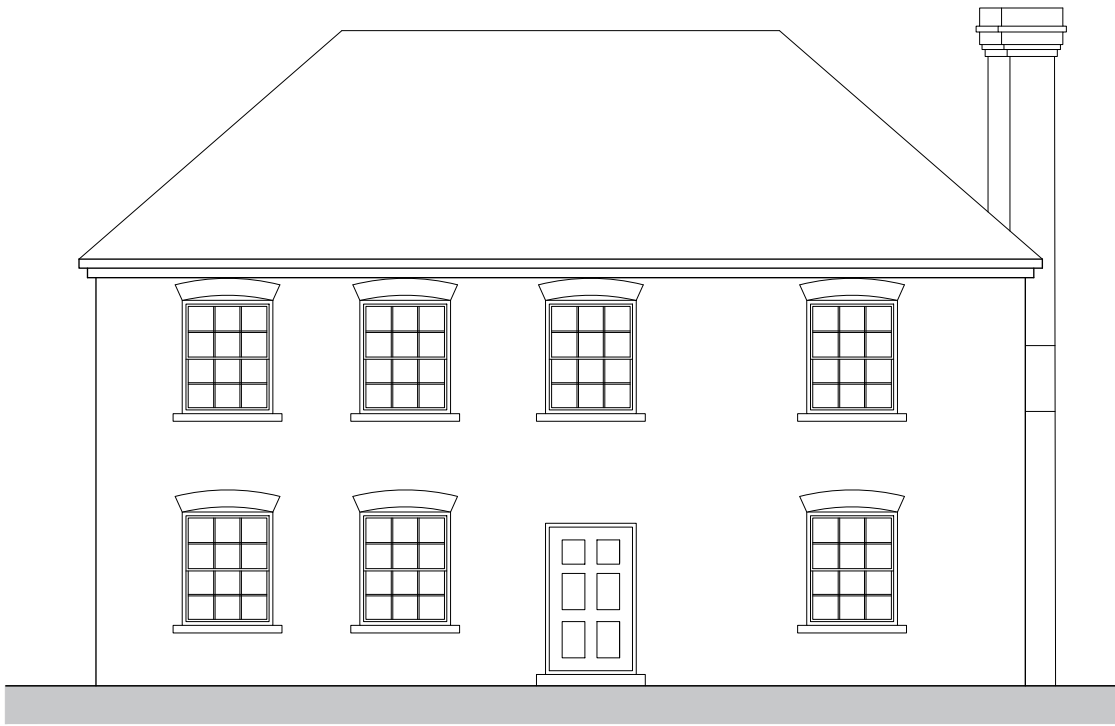

North Elevation

Notes:

Issued for Planning

Revision:	Rev By:	Checked By:
A. 15.12.2022	RB	BW


bloomfields
01892 831 600
www.bloomfieldsltd.co.uk
drawing@bloomfieldsltd.co.uk

Client:
AC Goatham

Project:
Proposed Dwelling

Site Address:
New Green Farm
Lower Shorne
Gravesend

Scale: 1:100 @ A2
Drawn By: RB

Date: 15.12.2022
Checked By: TWO

Drawing Title:
Proposed Elevations

St: | Job No: | Drawing No: | Rev:

P.2259.070.A