


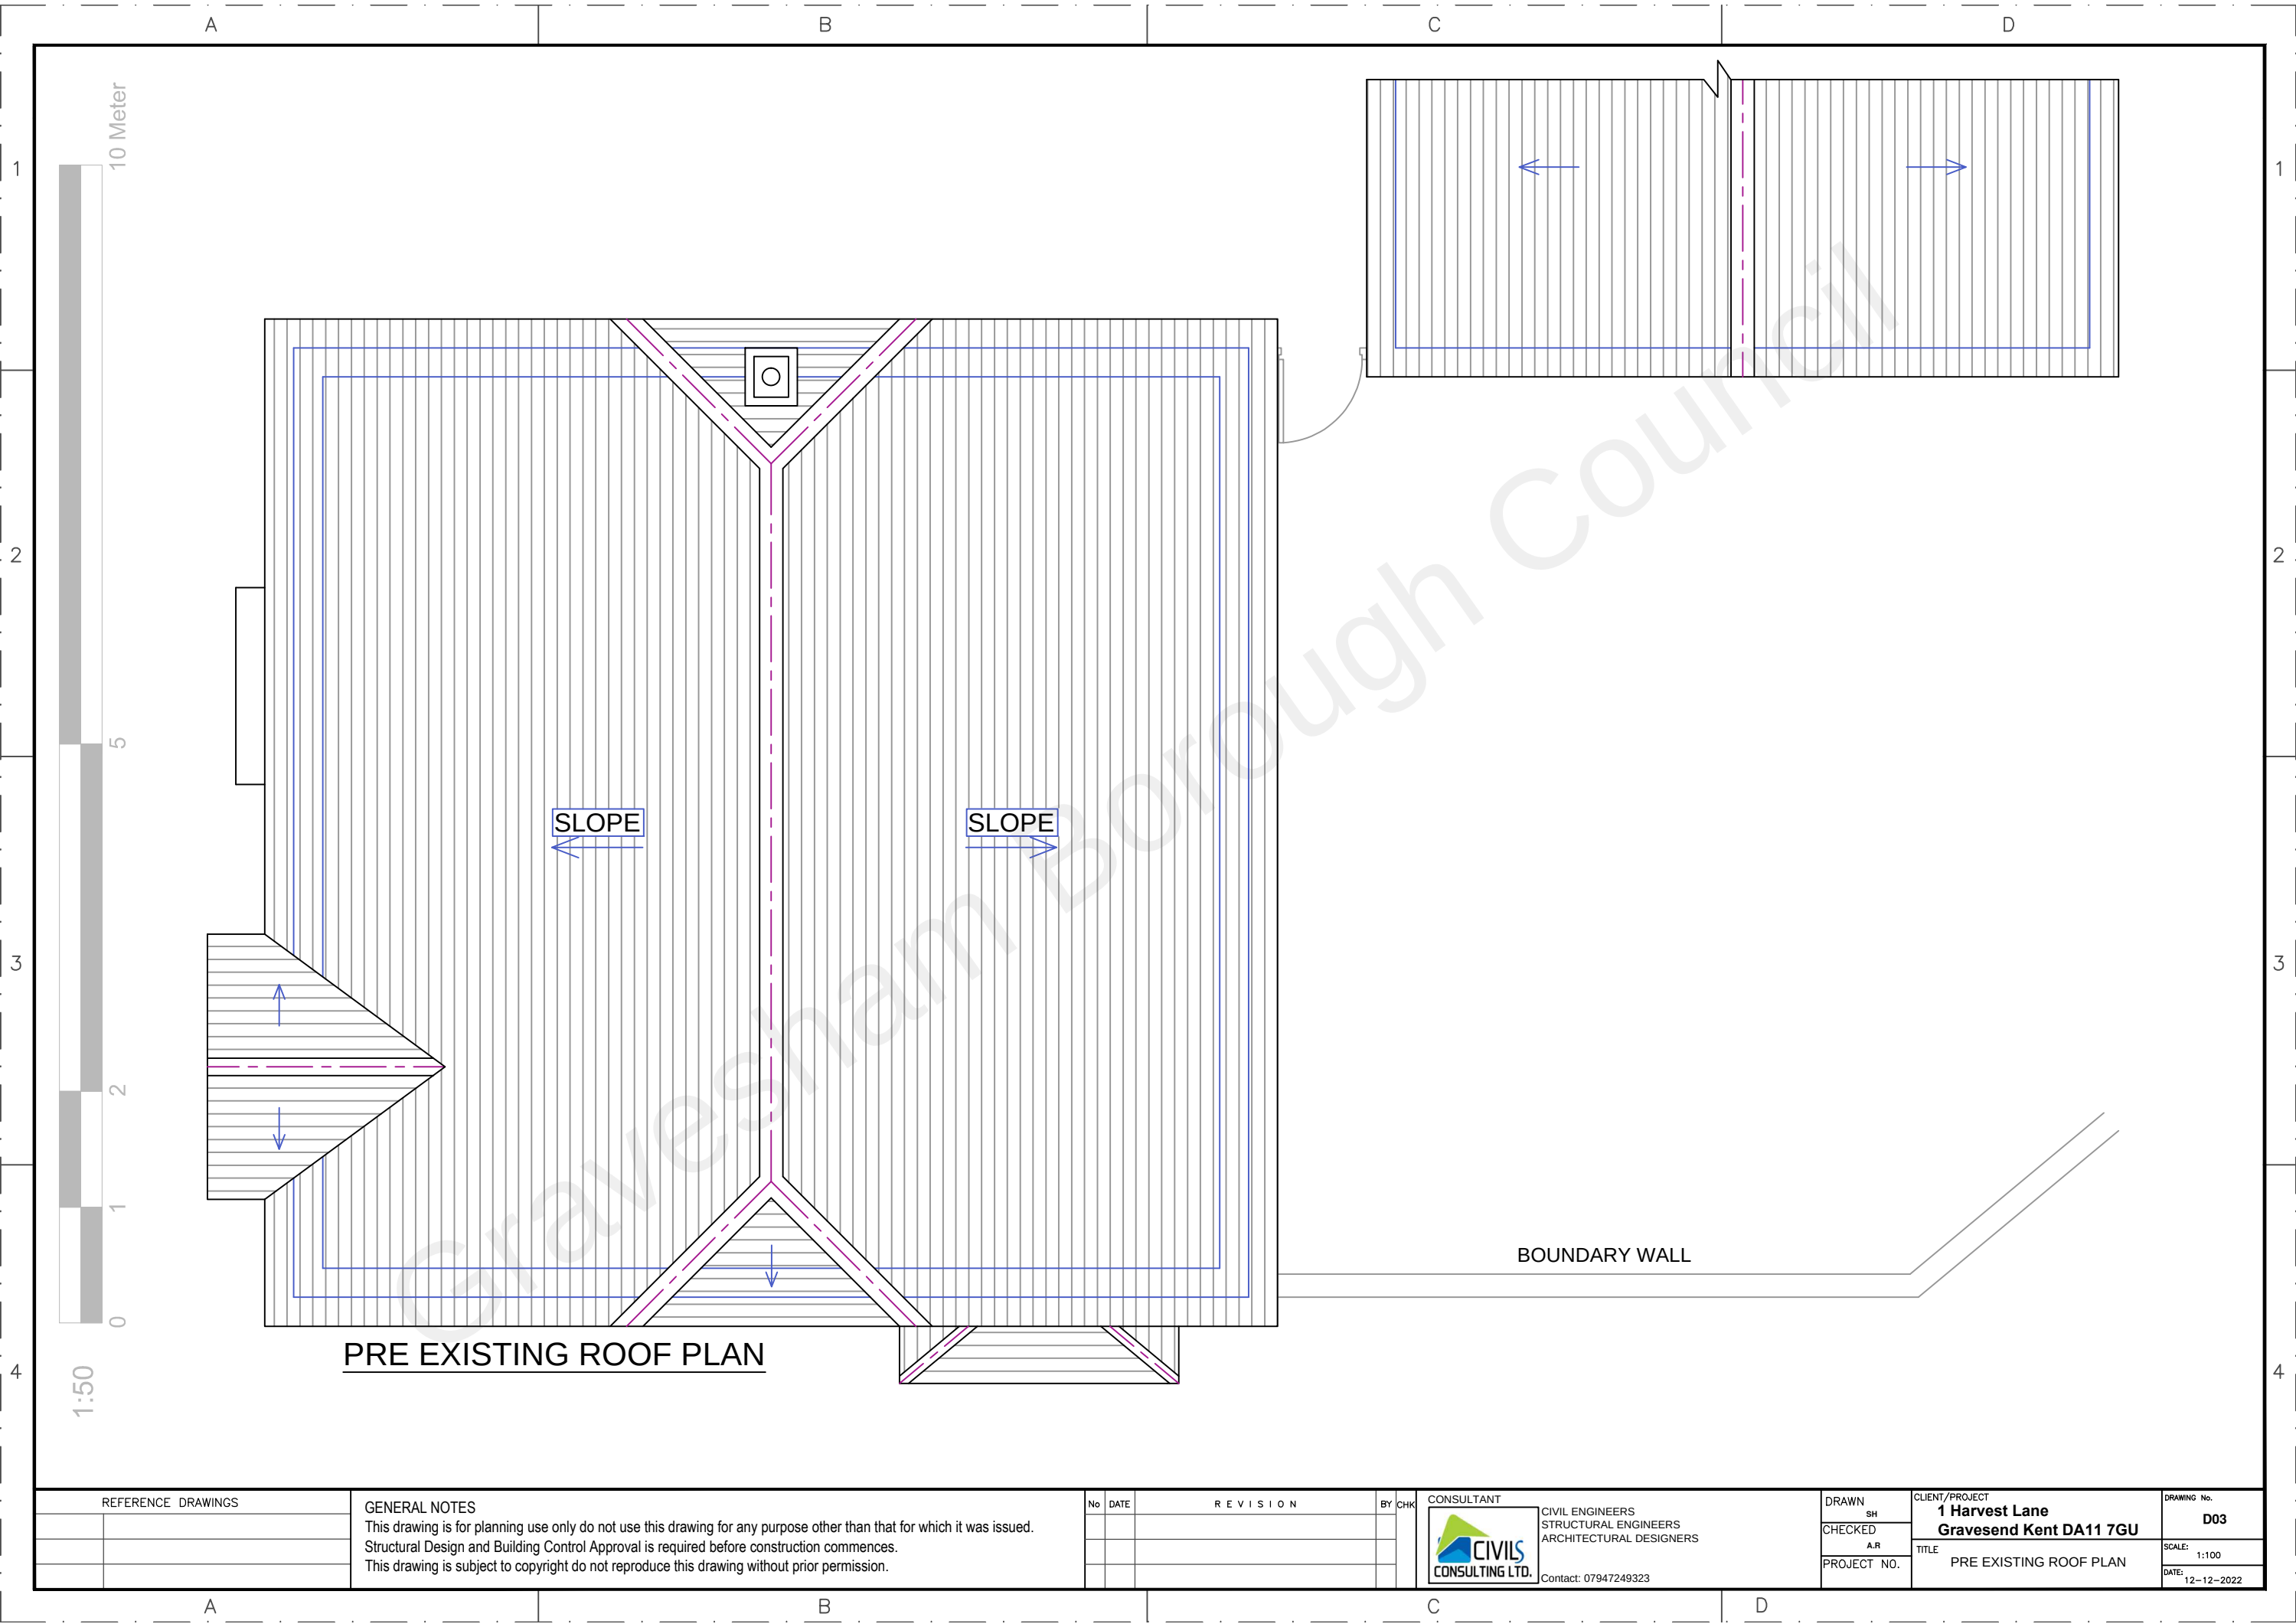

PRE EXISTING ROOF PLAN

REFERENCE DRAWINGS	

GENERAL NOTES
This drawing is for planning use only do not use this drawing for any purpose other than that for which it was issued.
Structural Design and Building Control Approval is required before construction commences.
This drawing is subject to copyright do not reproduce this drawing without prior permission.

No	DATE	REVISION	BY	CHK

CONSULTANT

CIVIL ENGINEERS
STRUCTURAL ENGINEERS
ARCHITECTURAL DESIGNERS

CIVILS
CONSULTING LTD.

Contact: 07947249323

DRAWN SH
CHECKED A.R
PROJECT NO.

CLIENT/PROJECT	
1 Harvest Lane Gravesend Kent DA11 7GU	
TITLE	PRE EXISTING ROOF PLAN

DRAWING No.	D03
SCALE:	1:100
DATE:	12-12-2022