

A

B

C

D

1

1



PRE EXISTING FRONT ELEVATION




PRE EXISTING REAR ELEVATION

2

2



PRE EXISTING ELEVATION SIDE A

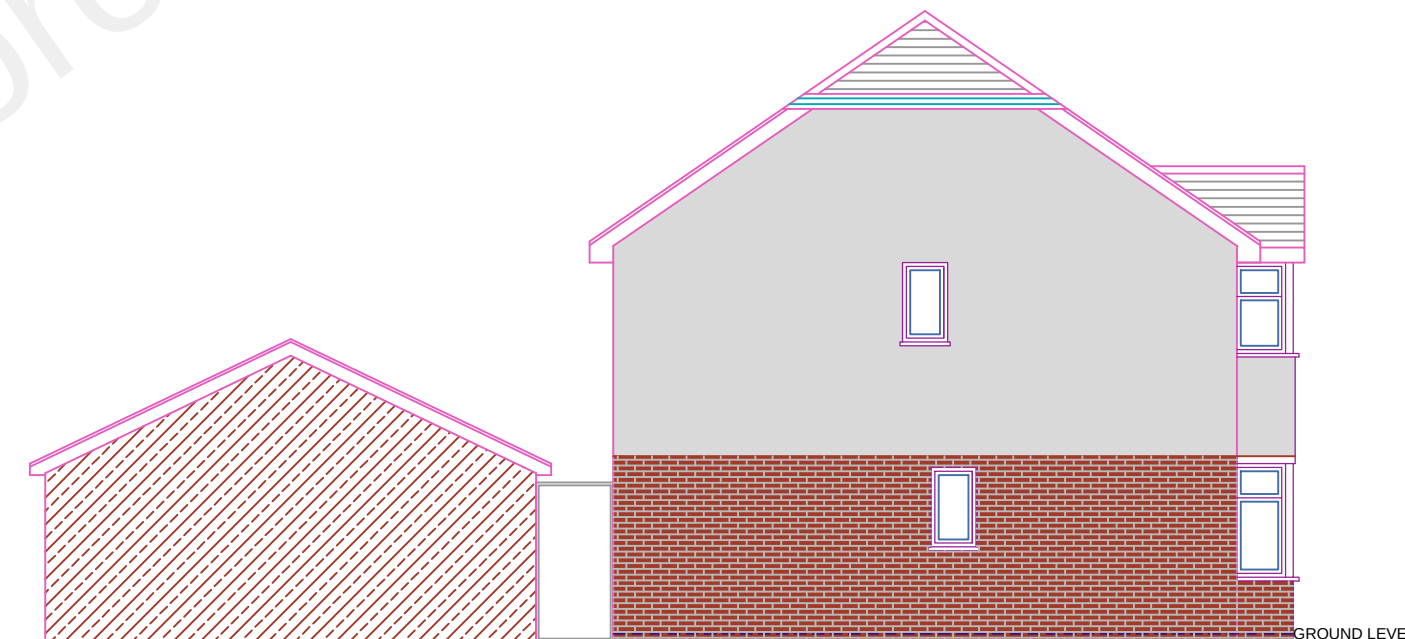

PRE EXISTING ELEVATION SIDE B


3

3

4

4

1:100

 

10 Meter

REFERENCE DRAWINGS

GENERAL NOTES

This drawing is for planning use only do not use this drawing for any purpose other than that for which it was issued.
Structural Design and Building Control Approval is required before construction commences.
This drawing is subject to copyright do not reproduce this drawing without prior permission.

No

DATE

REVISION

BY

CHK

CONSULTANT



CIVIL ENGINEERS
STRUCTURAL ENGINEERS
ARCHITECTURAL DESIGNERS

Contact: 07947249323

DRAWN

SH

CHECKED

A.R

PROJECT NO.

CLIENT/PROJECT

1 Harvest Lane
Gravesend Kent DA11 7GU

TITLE

PRE EXISTING ELEVATIONS

DRAWING No.

D05

SCALE: 1:100

DATE: 12-12-2022

A

B

C

D