



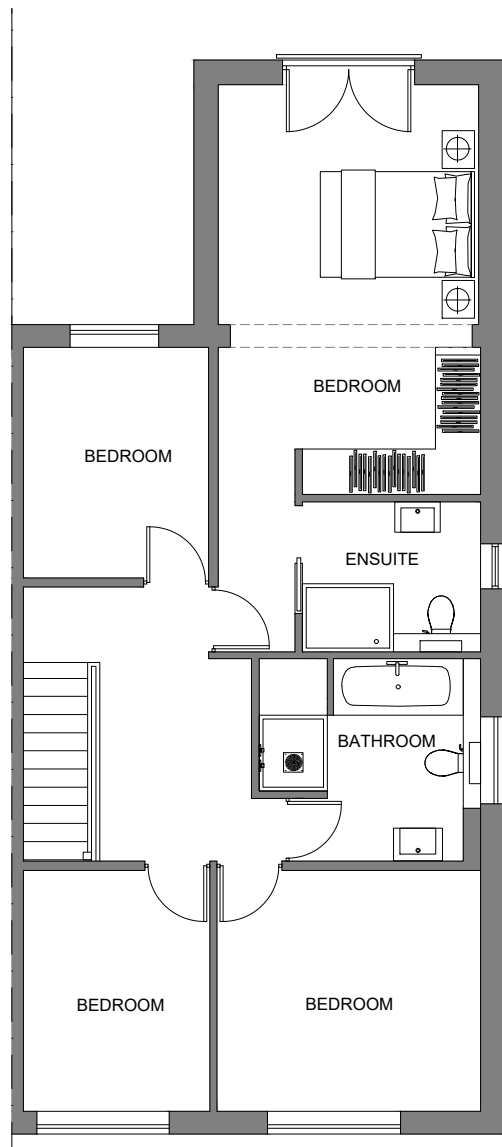


Existing First Floor 72m2

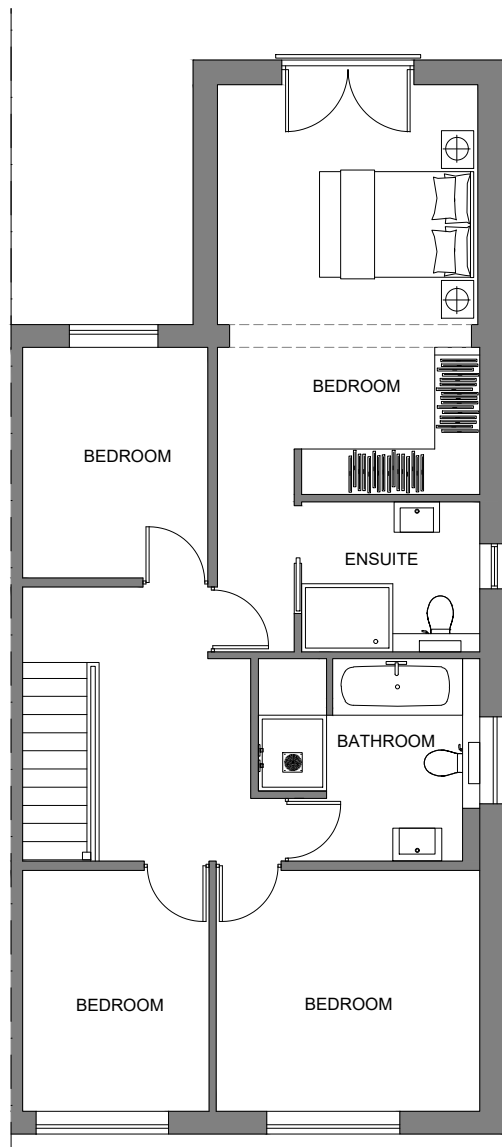

Proposed First Floor 72m2




Proposed Front Elevation.

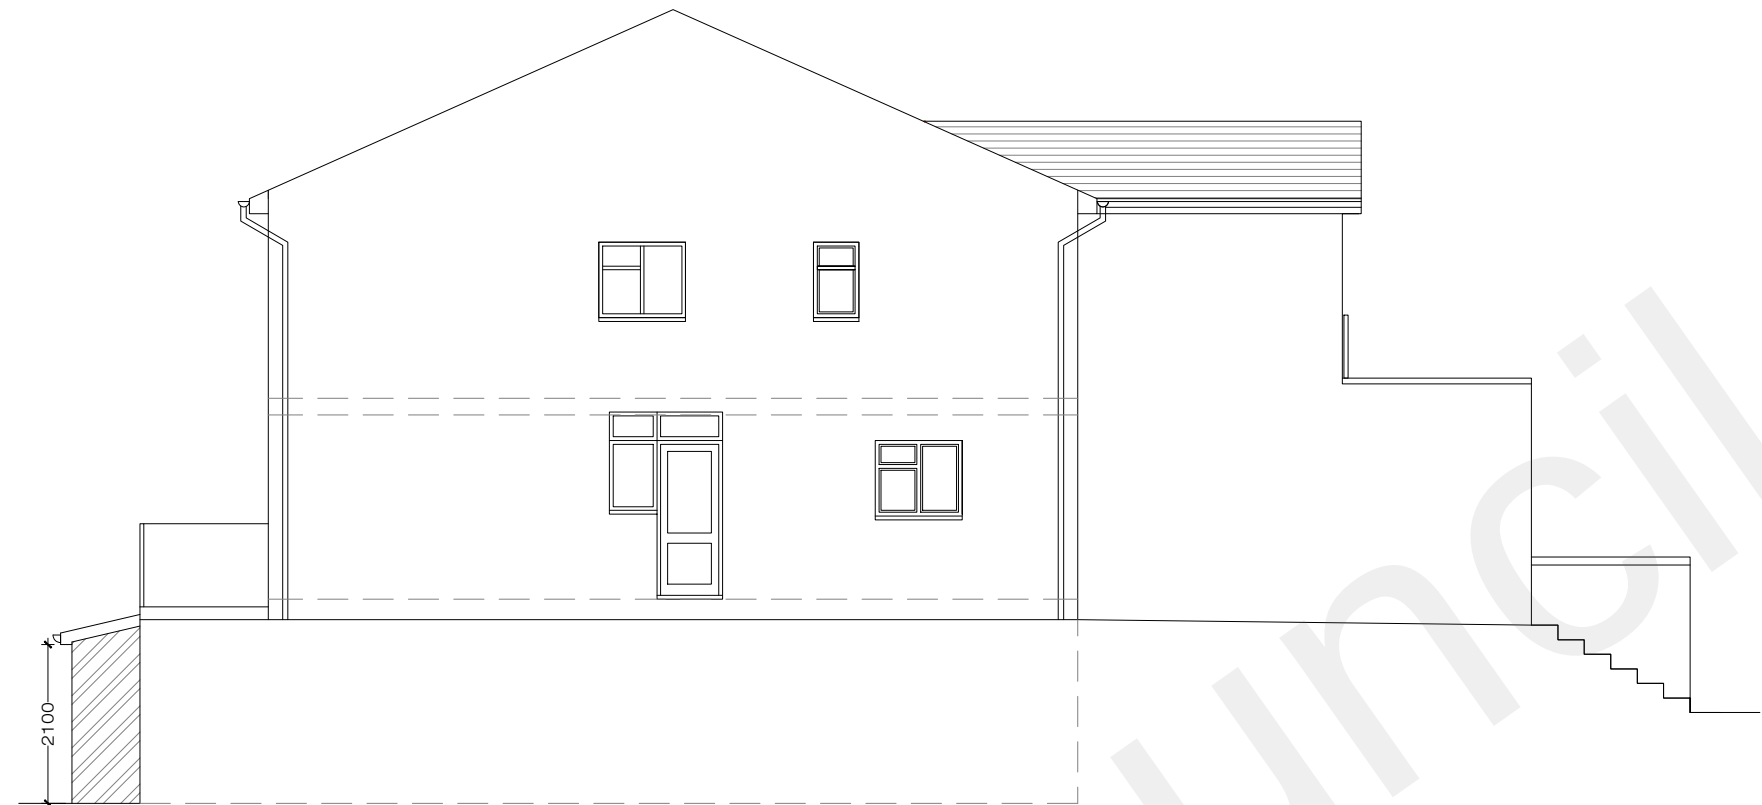


Proposed Side Elevation.



Proposed Rear Elevation.

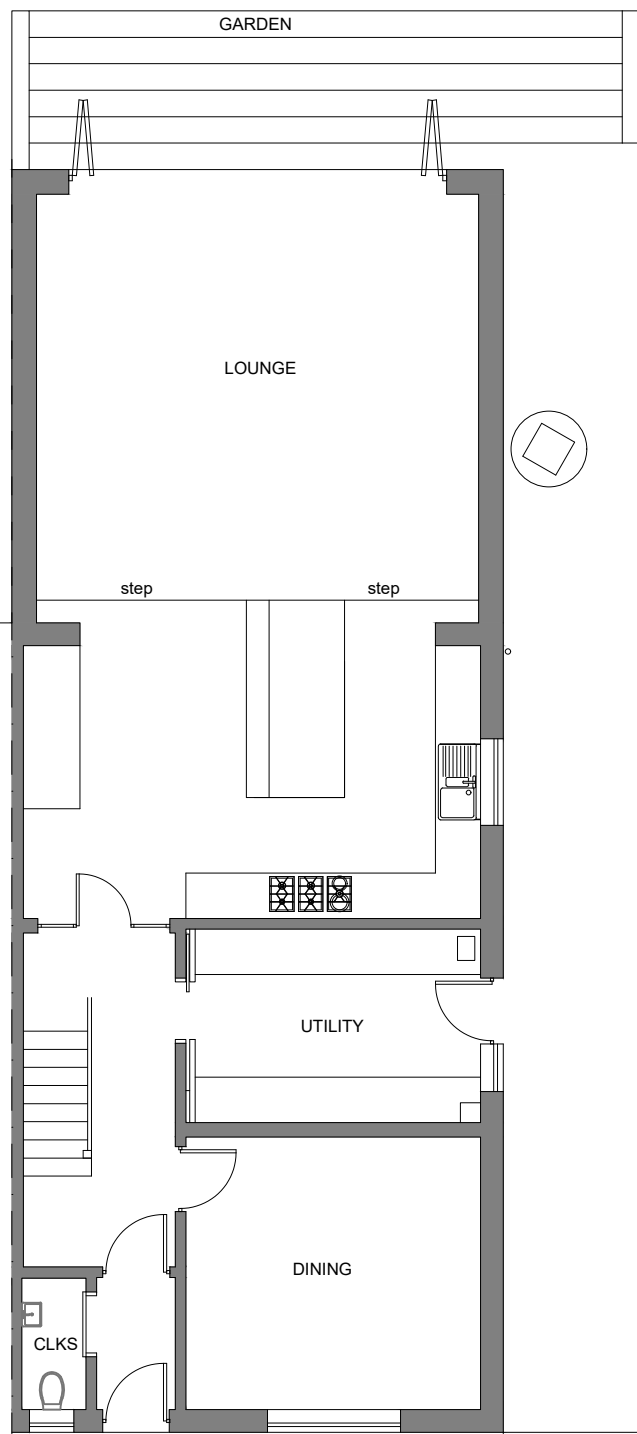


Existing Ground Floor 96m2
TOTAL 168m2

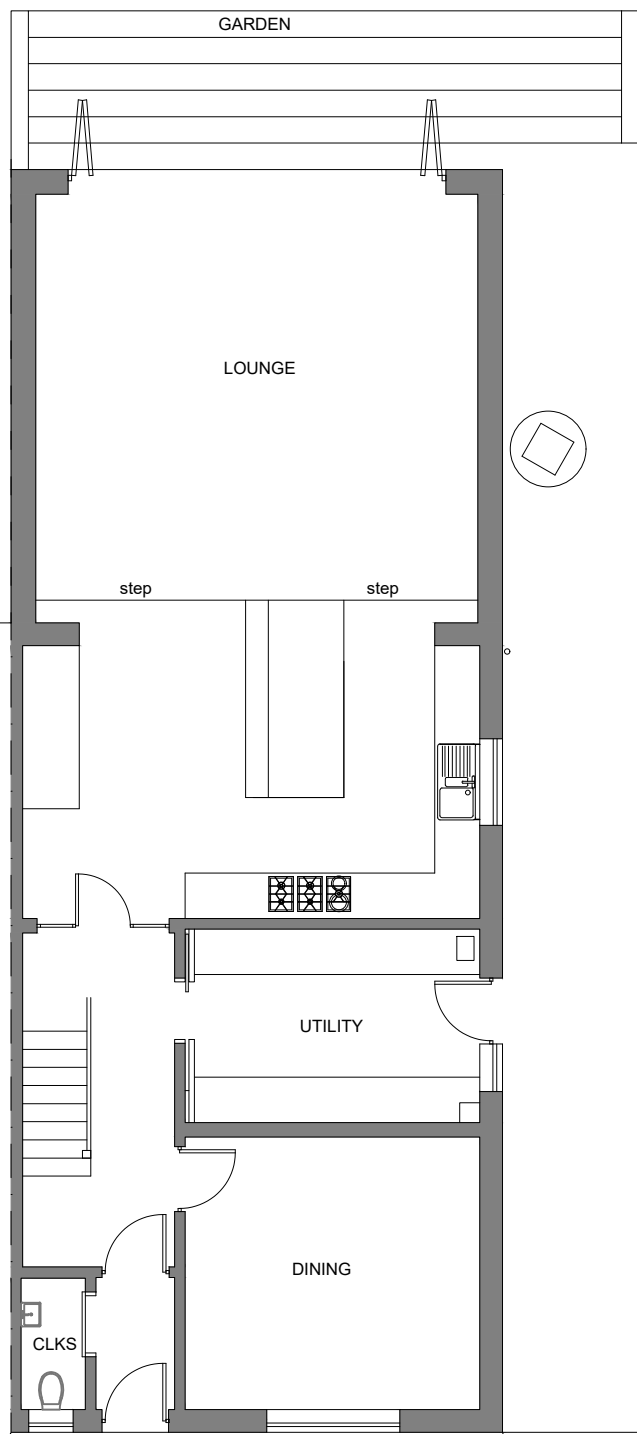

Proposed Ground Floor 96m2
TOTAL 168m2




Existing Front Elevation.

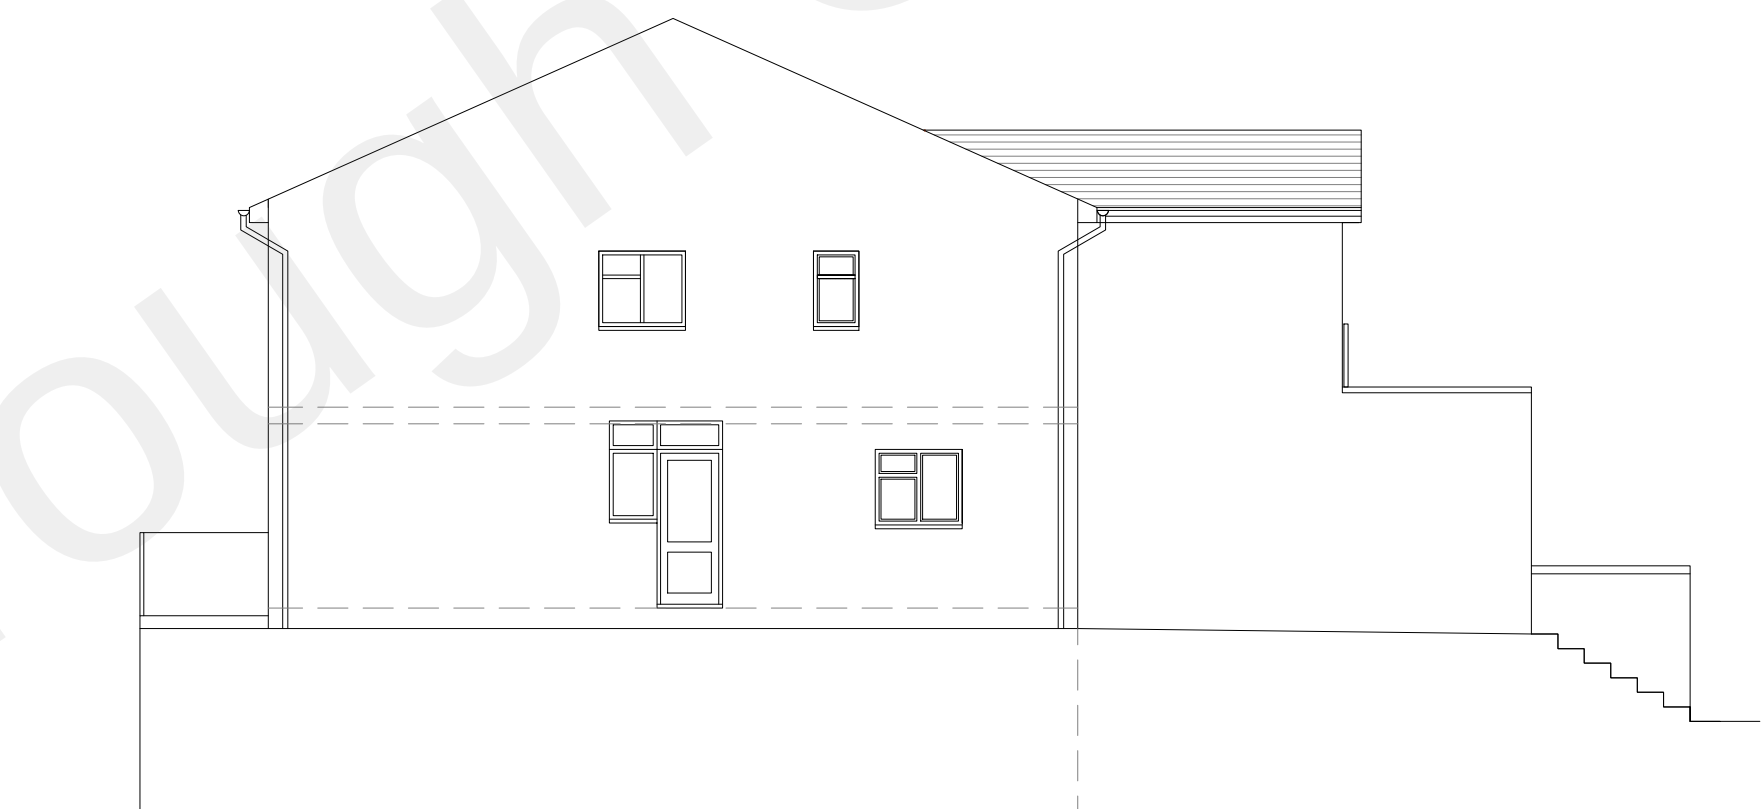


Existing Side Elevation.




Existing Rear Elevation.

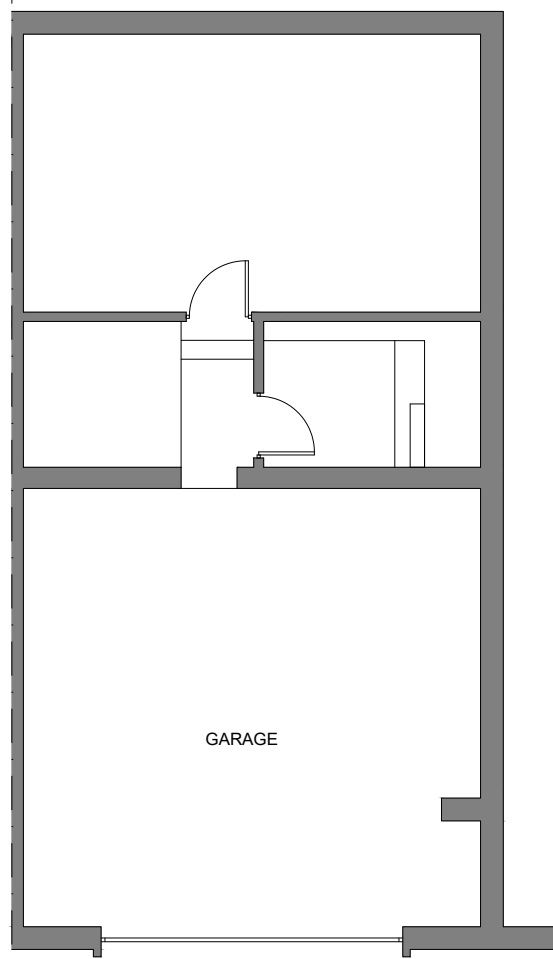


Existing Basement Floor

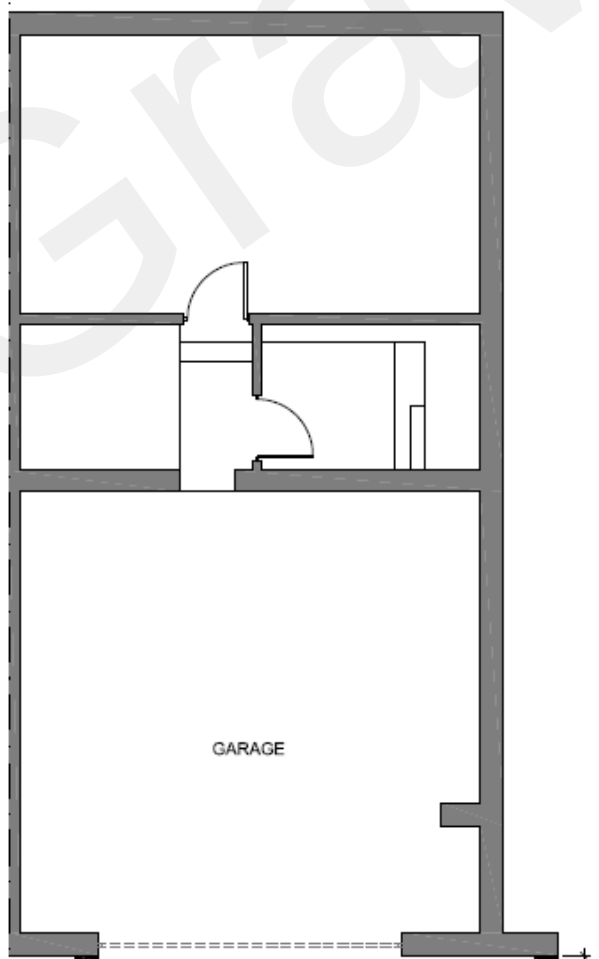


Proposed Basement Floor

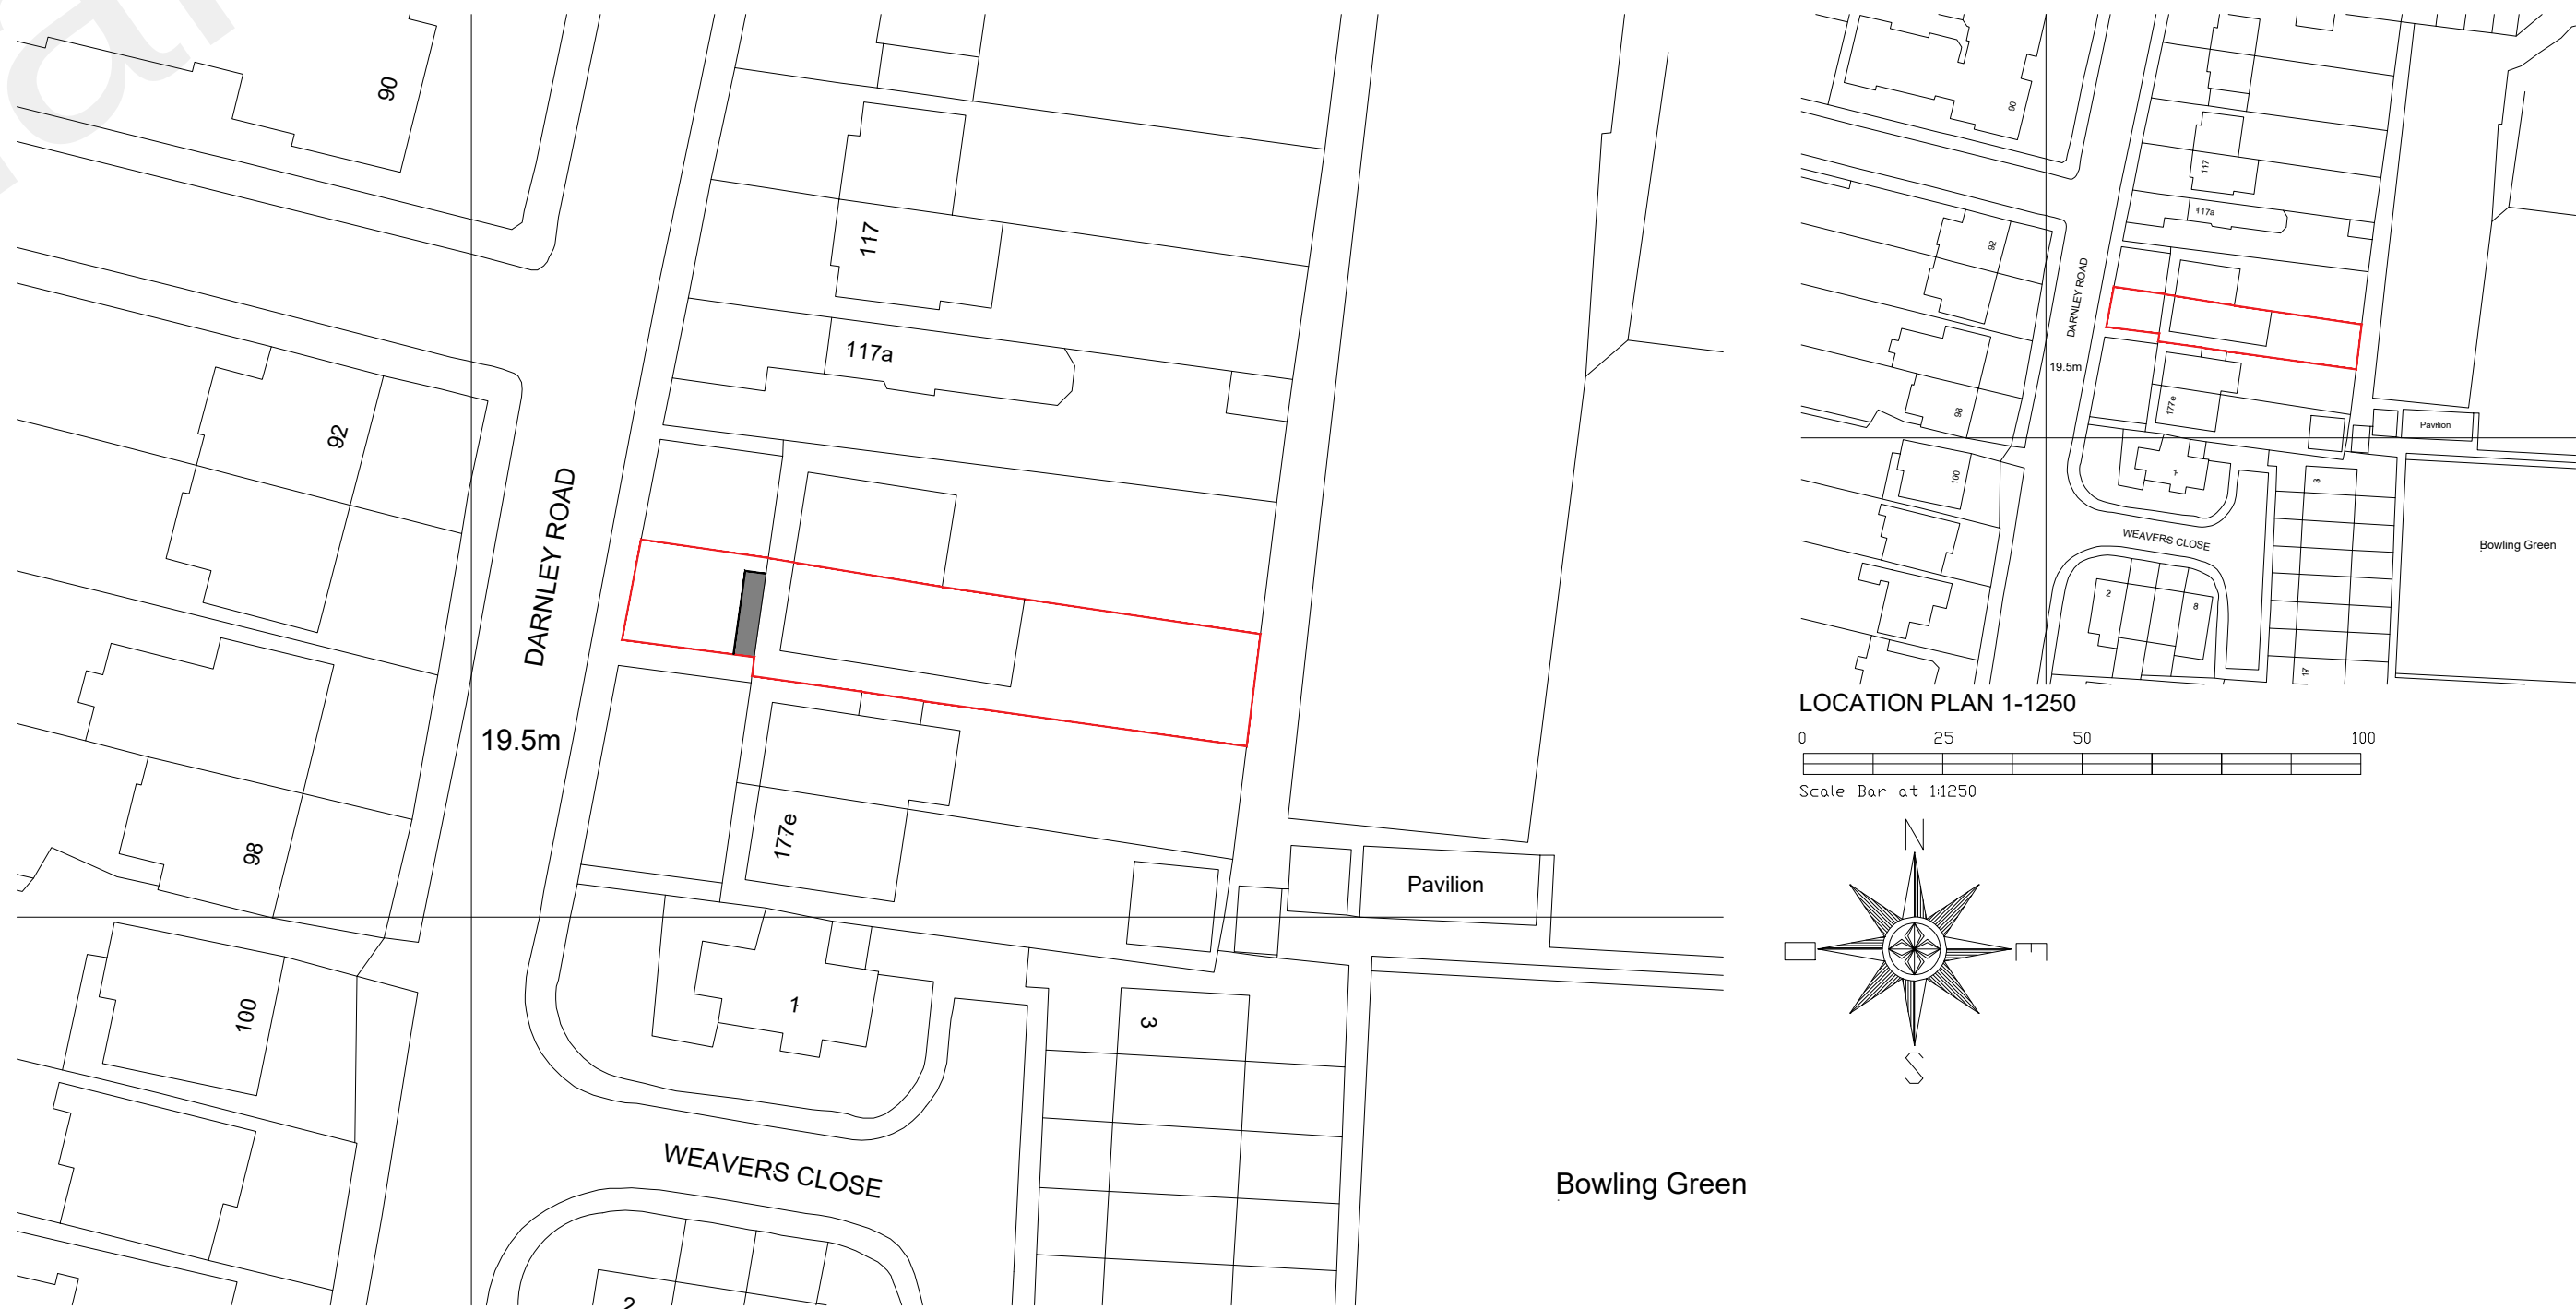

LOCATION PLAN 1-1250
Scale Bar at 1:1250

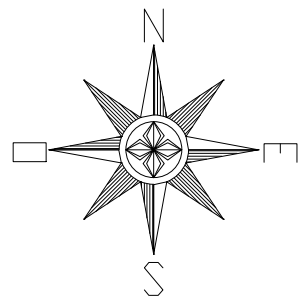

PROPOSED BLOCK PLAN 1-500
Scale Bar at 1:500

 

Revision	Date	Description

Status
PLANNING

Client
MR R DHALIWAL

Drawing Title
EXISTING AND PROPOSED FLOOR PLANS AND ELEVATIONS

Project Title
ALTERATIONS AT No117C DARNLEY ROAD GRAVESEND

Scale	Date	Drawn
1:100	OCT 22	AS

Drawing No	Rev
3273 - 001	