


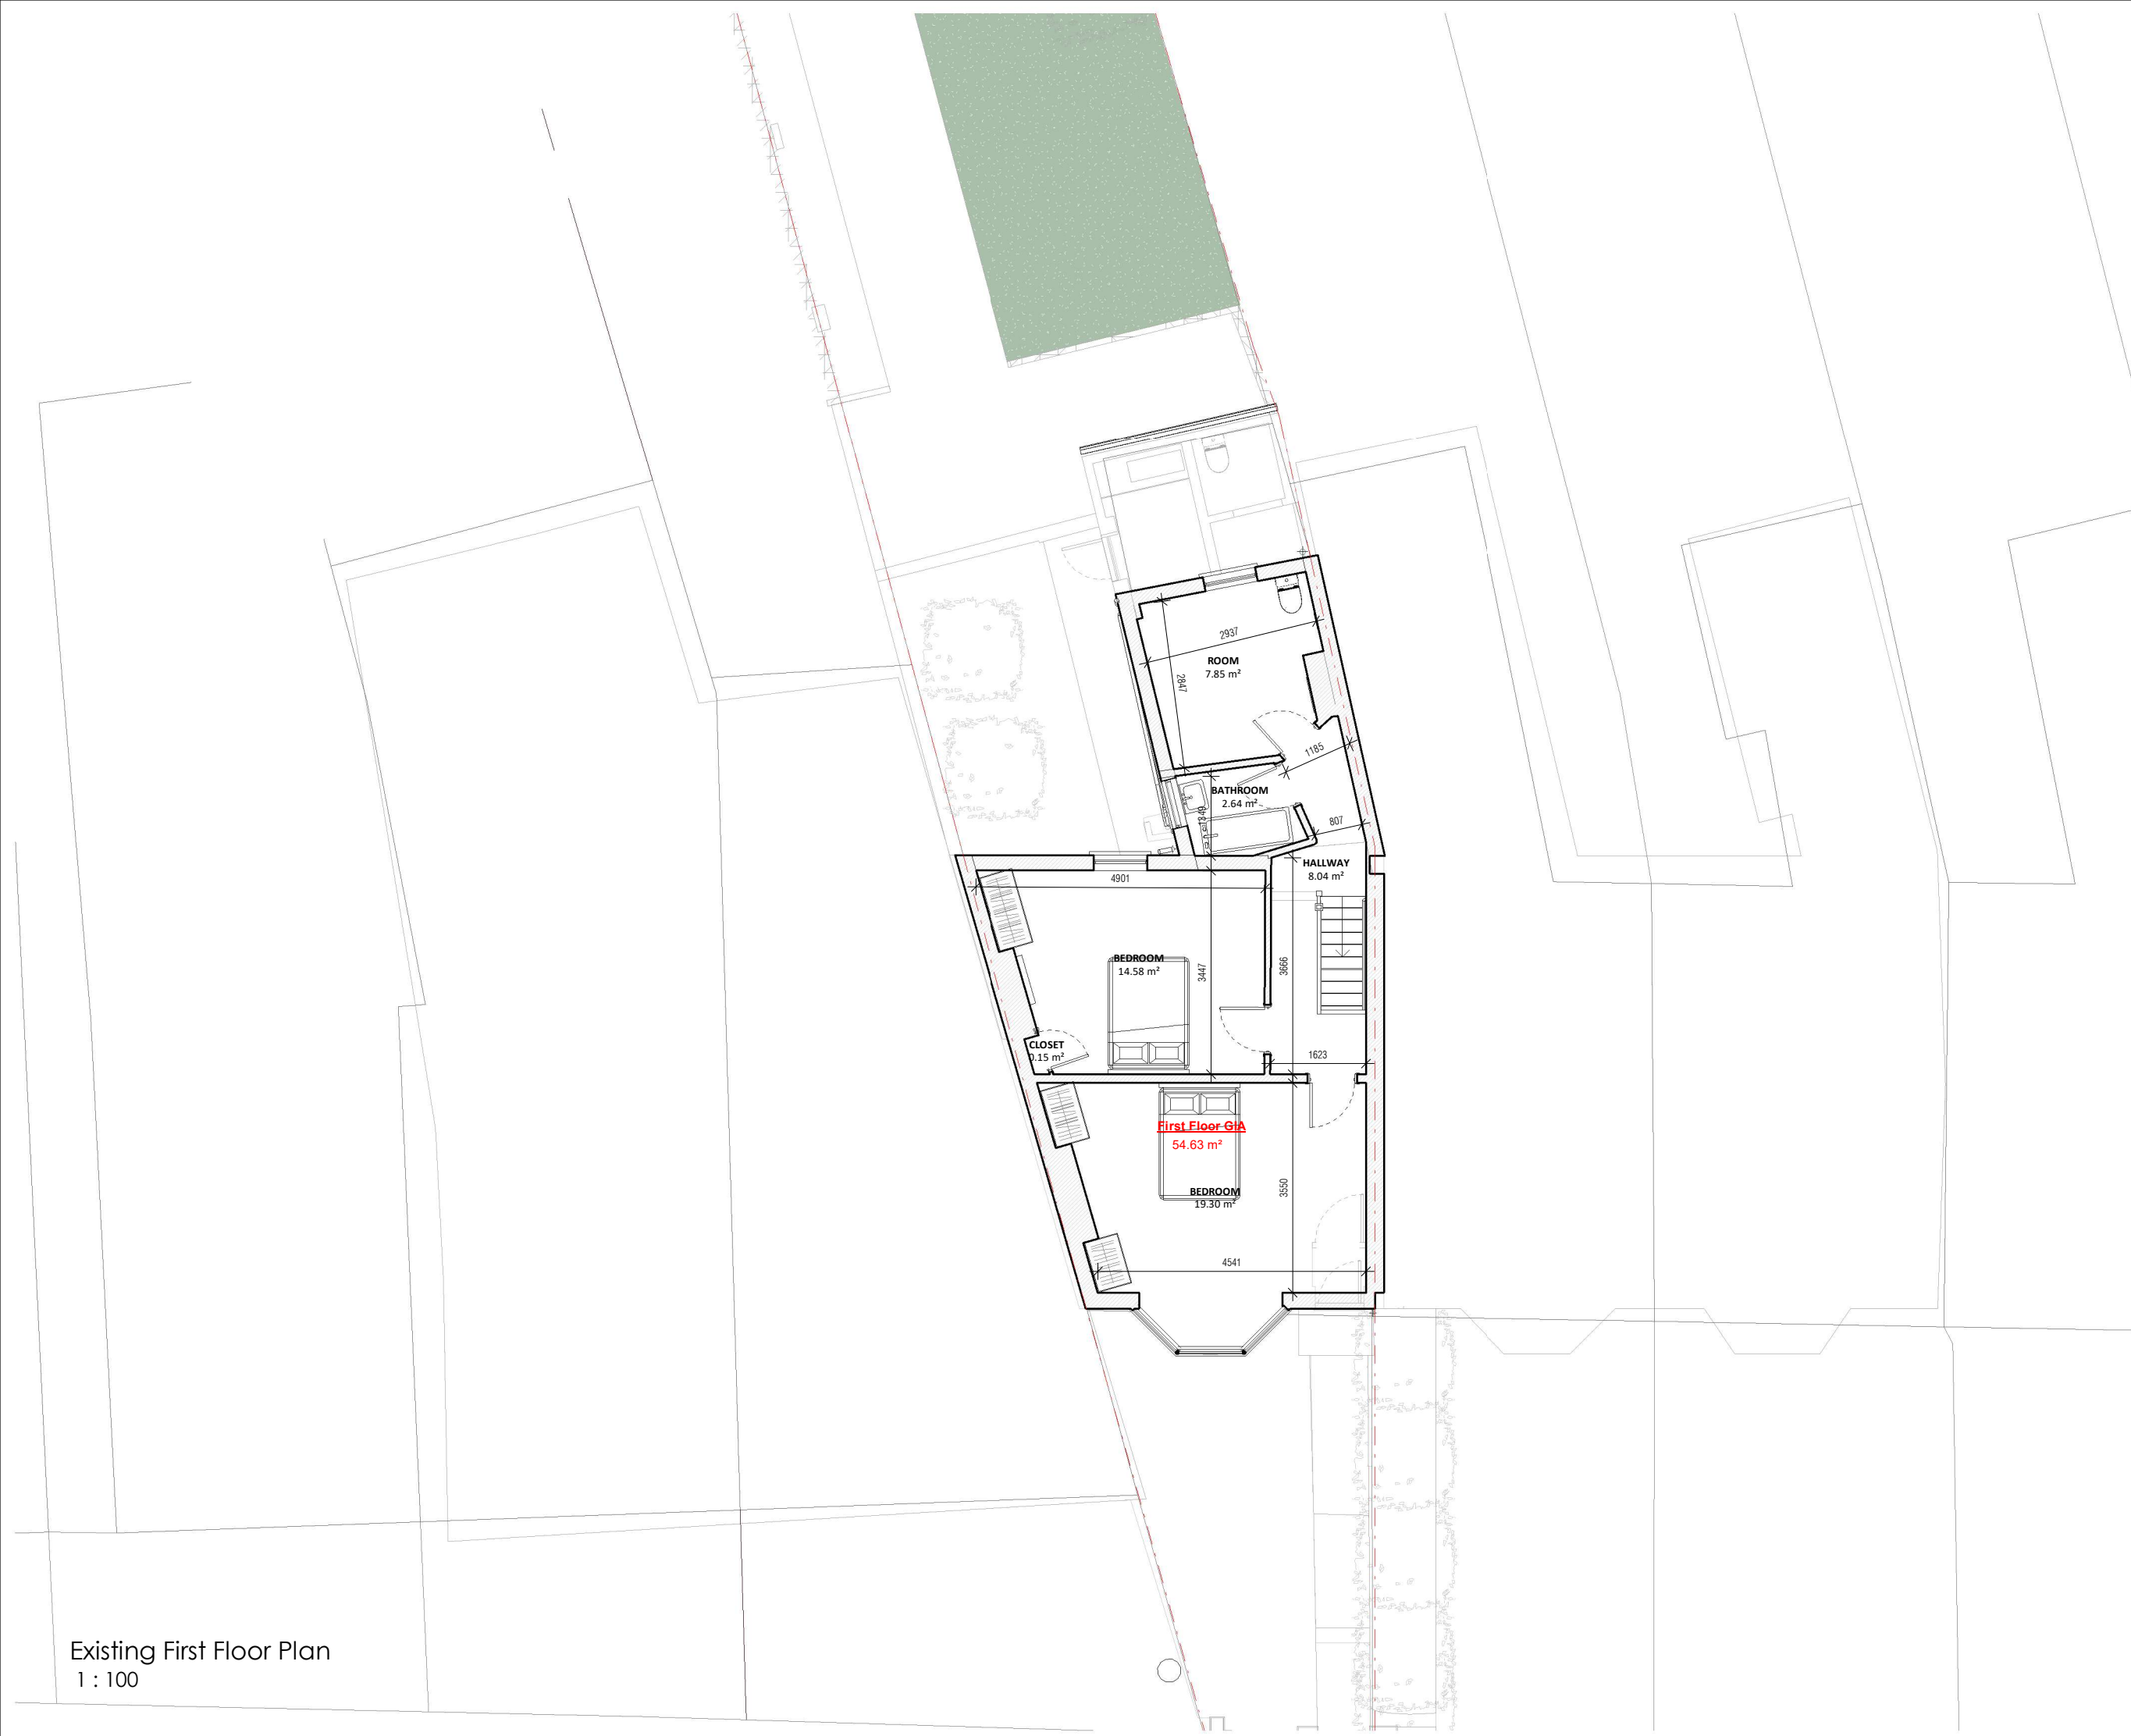

Existing First Floor Plan
1 : 100

NOTES:

Only Scale of drawings for the Planning Purposes Report all discrepancies, errors and omissions. Verify all dimensions on site before commencing any work on site or preparing shop drawings.

All materials, components and workmanship are to comply with the relevant British Standards, Codes of Practice, and appropriate manufacturers recommendations that from time to time shall apply.

For all specialist work, see relevant drawings.

This drawing and design are copyright of Planning Dimensions LTD

Rev No.	Date	Description
---------	------	-------------

Area Schedule (EXISTING)	
Name	Area
Building	
First Floor GIA	54.63 m²
Ground Floor GIA	61.95 m²
	116.58 m²
Site	
Rear Garden GIA	134.66 m²
Front Garden GIA	33.31 m²
Shed GIA	5.80 m²
	173.77 m²

Project Title

48 Wrotham Rd, Gravesend DA11 0QF

Drawing Description

Existing First Floor Plan



Scale (@ A3)

1 : 100

Drawn by

AS

Date

28/08/2026

Checked by

David

EX No

EX1

Status

For Planning

Drawing Number

EX - PL - 002

Revision

-



info@pdimensions.co.uk
www.pdimensions.co.uk
0208 076 9300

Unit 7
Hawthorn Business Park
165 Granville Road
NW2 2AZ
London