





No.3

EXISTING REAR ELEVATION
1:100

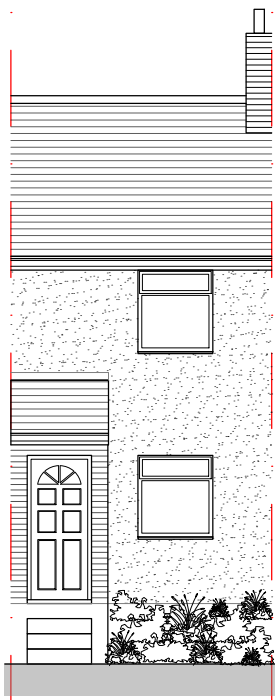

EXISTING FRONT ELEVATION
1:100

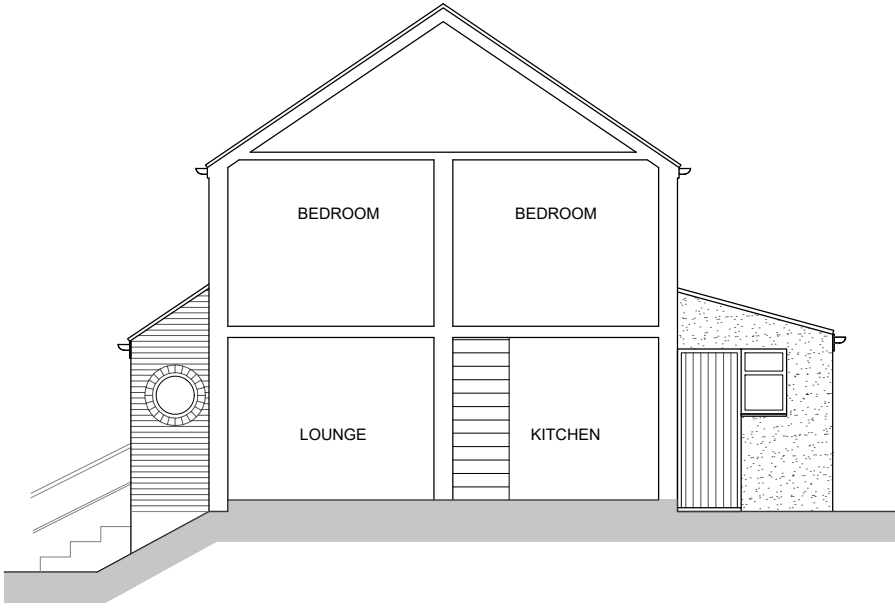


EXISTING SECTIONAL SIDE ELEVATION A-A
1:100




No.3


PROPOSED REAR ELEVATION
1:100

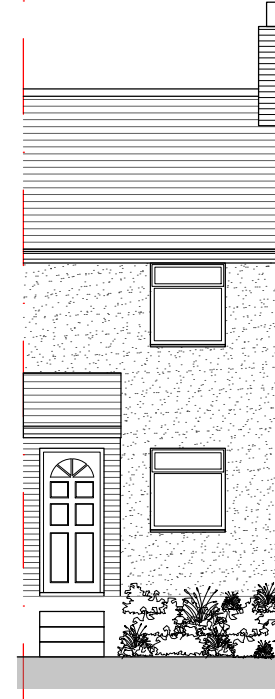

PROPOSED FRONT ELEVATION
1:100

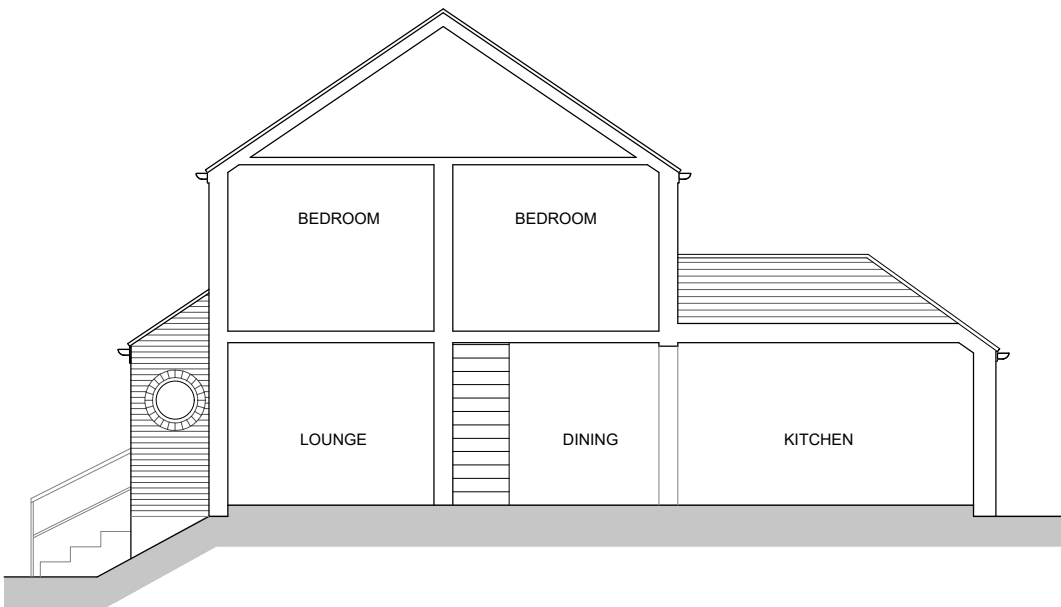


PROPOSED SECTIONAL SIDE ELEVATION
1:100

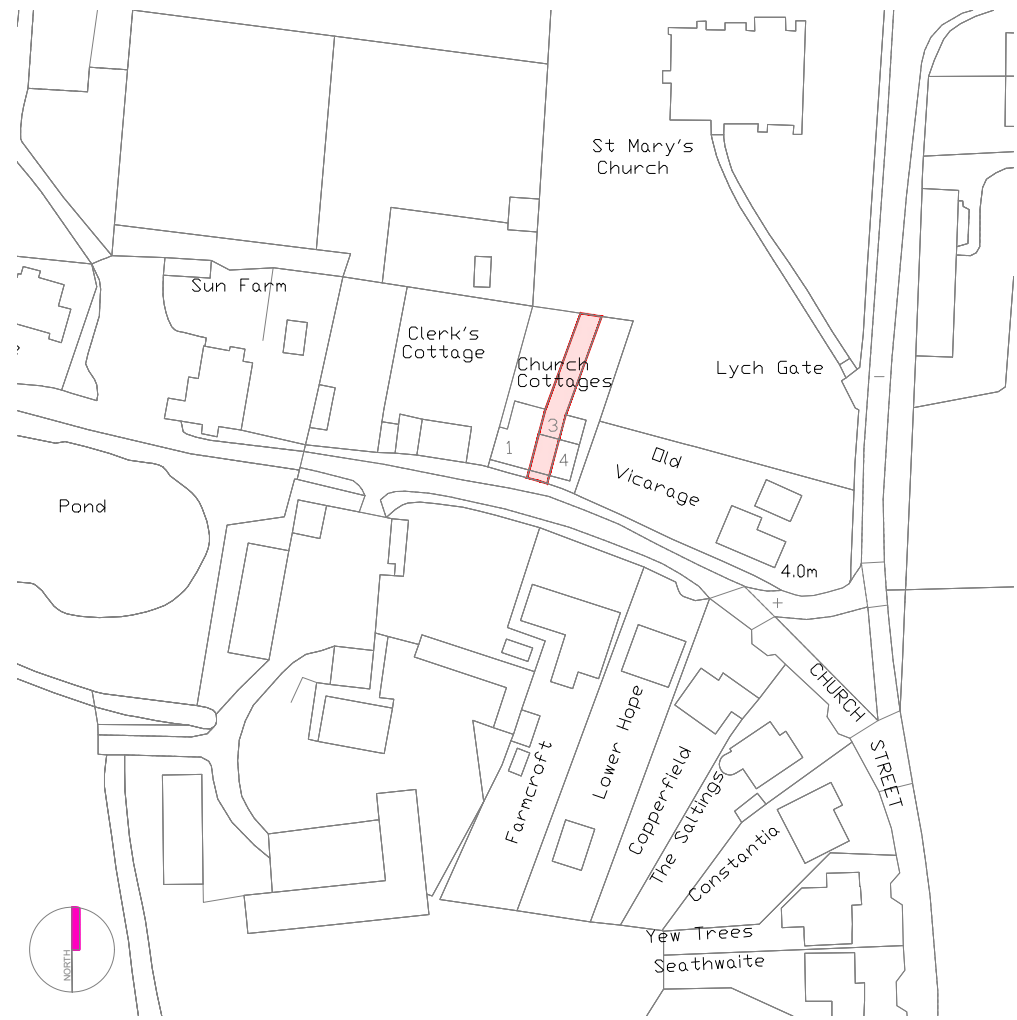


SITE LOCATION PLAN
1:1250

1:1250 0 20m 40m 60m 80m 100m 120m

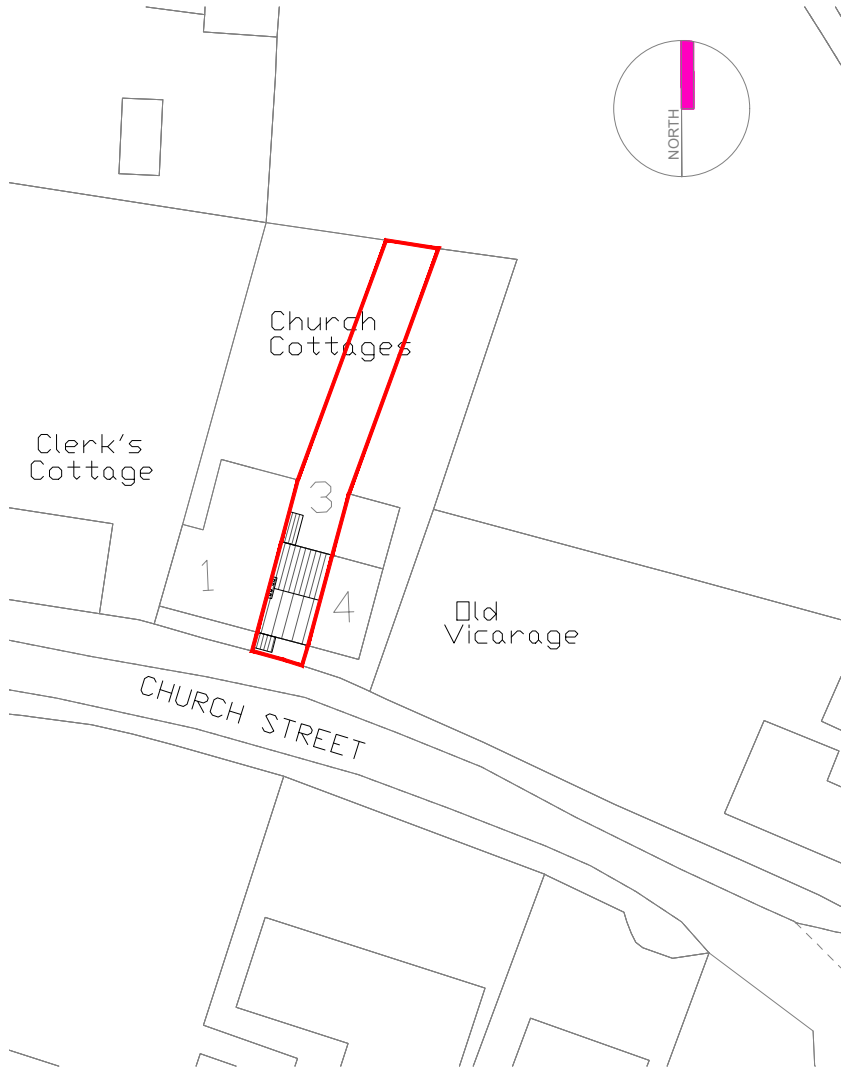


EXISTING BLOCK PLAN
1:500


1:100 0 2m 4m 6m 8m 10m

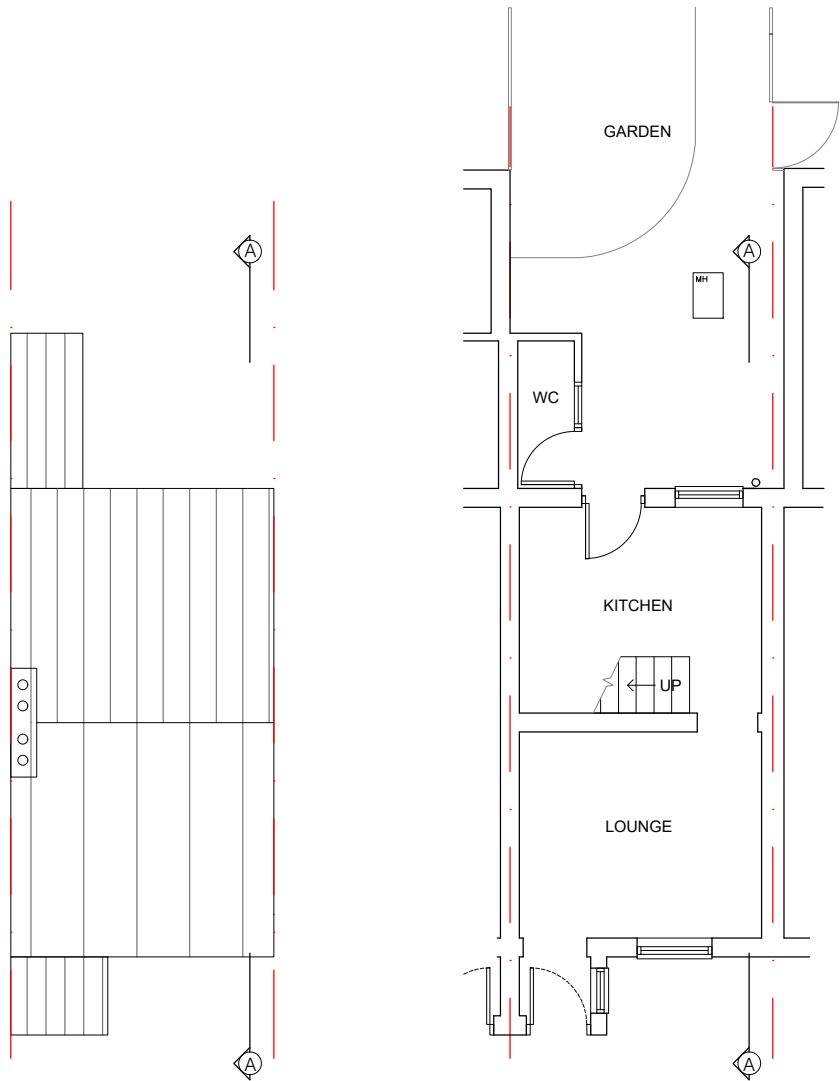


EXISTING GROUND FLOOR PLAN
1:100

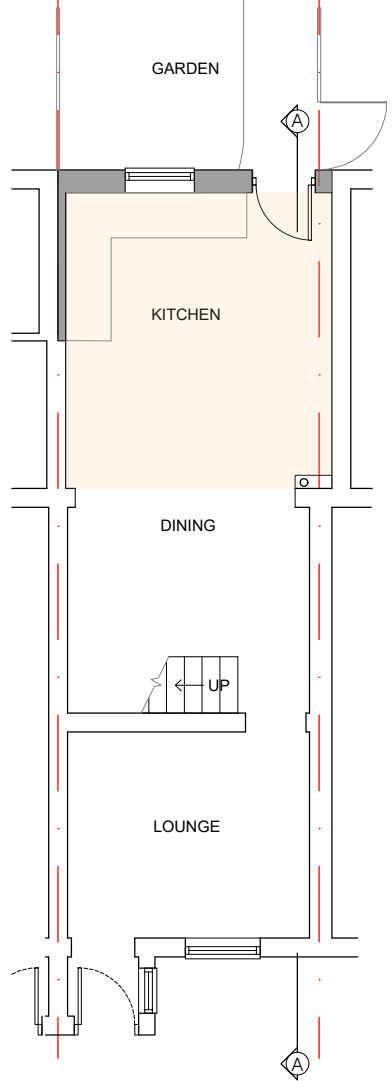

PROPOSED GROUND FLOOR PLAN
1:100

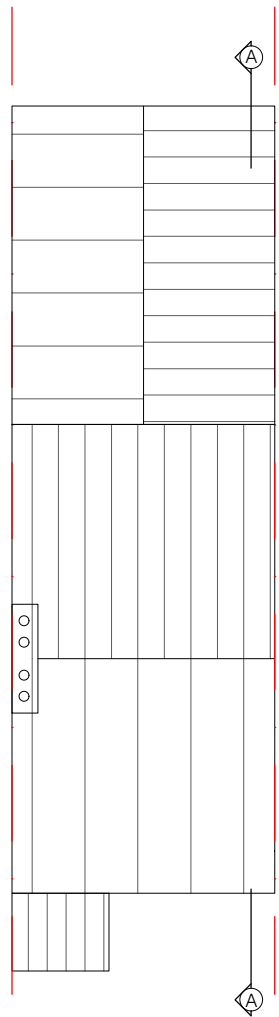

PROPOSED ROOF PLAN
1:100

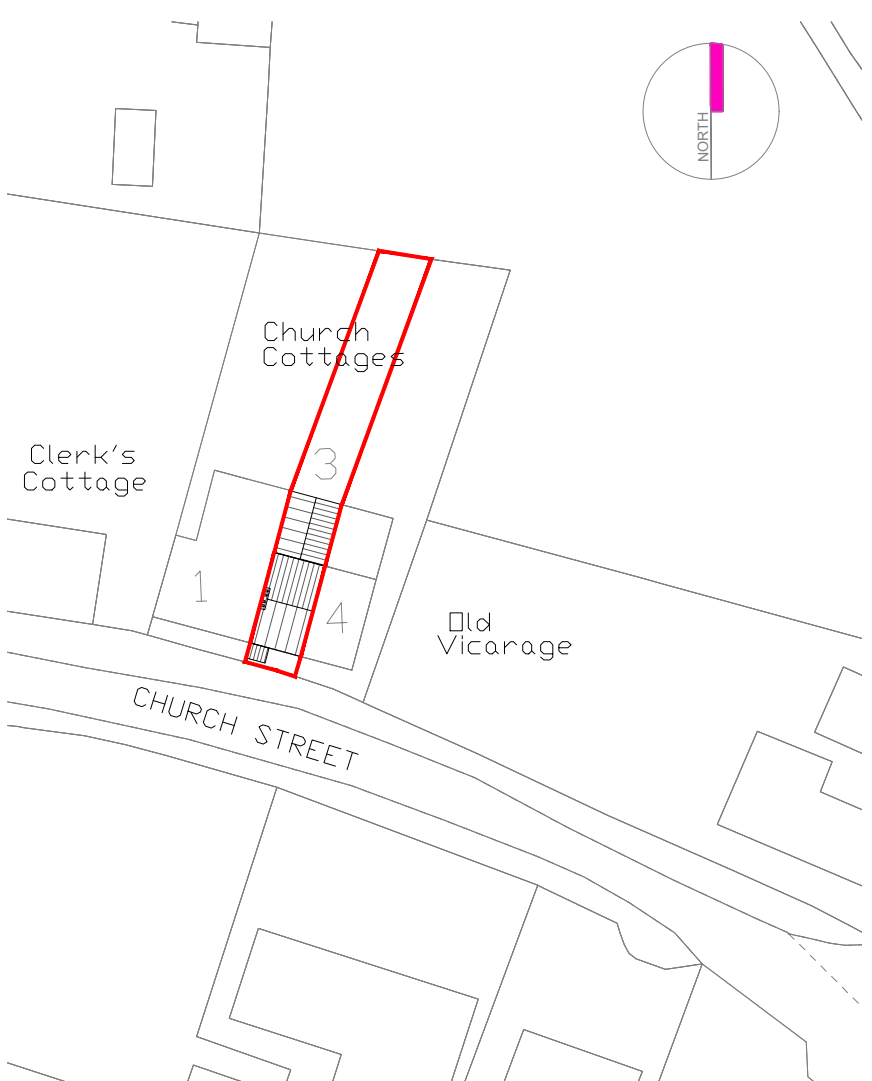

PROPOSED BLOCK PLAN
1:500

1:500 0 10m 20m 30m 40m 50m

JOB TITLE 3 CHURCH COTTAGES HIGHAM KENT ME3 7LR		DRAWING TITLE EXISTING & PROPOSED PLANS, BLOCK PLAN & LOCATION PLAN	
SCALE 1:100@A2		DRAWING NUMBER BDS-CC-P01	REVISION
DATE MAY 24			

