




PROPOSED PLANS & ELEVATIONS

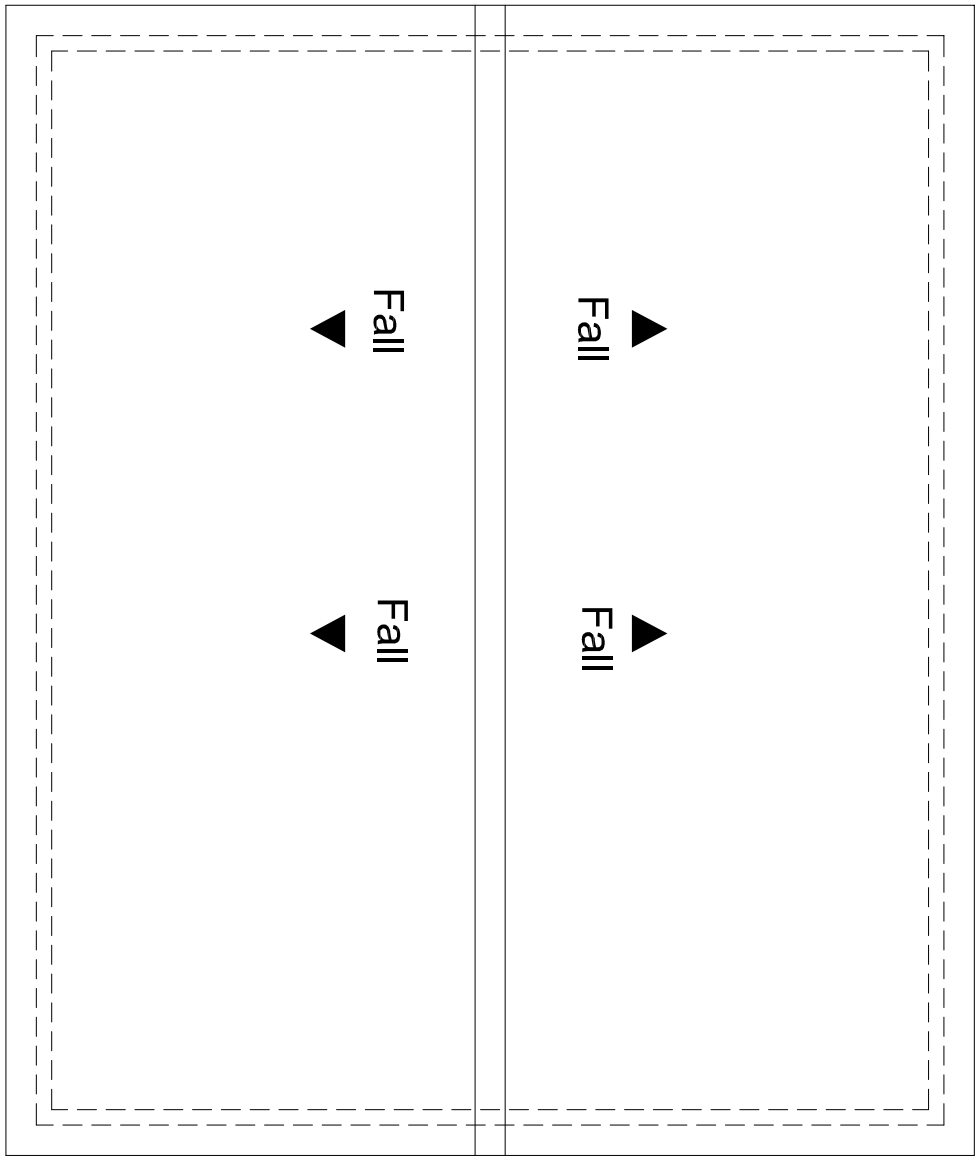


ROOF PLAN

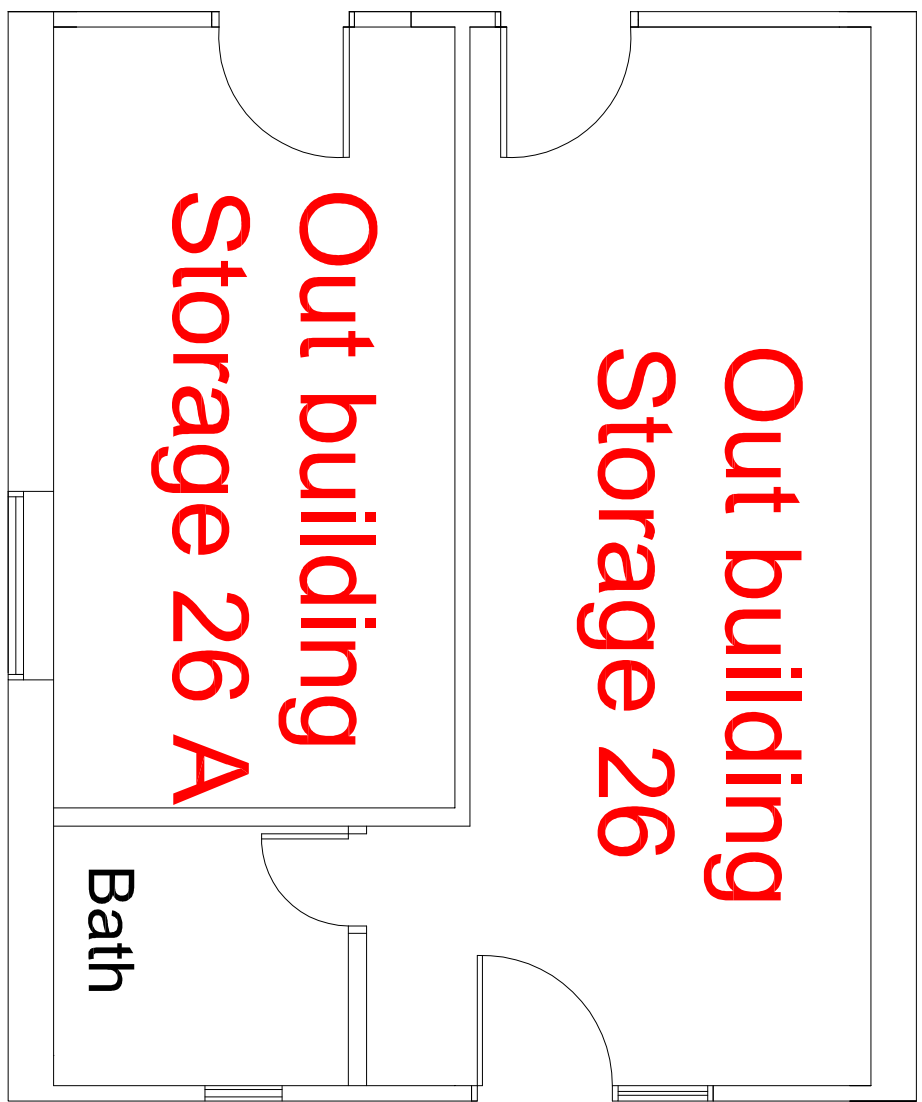



PROPOSED PLANS & ELEVATIONS

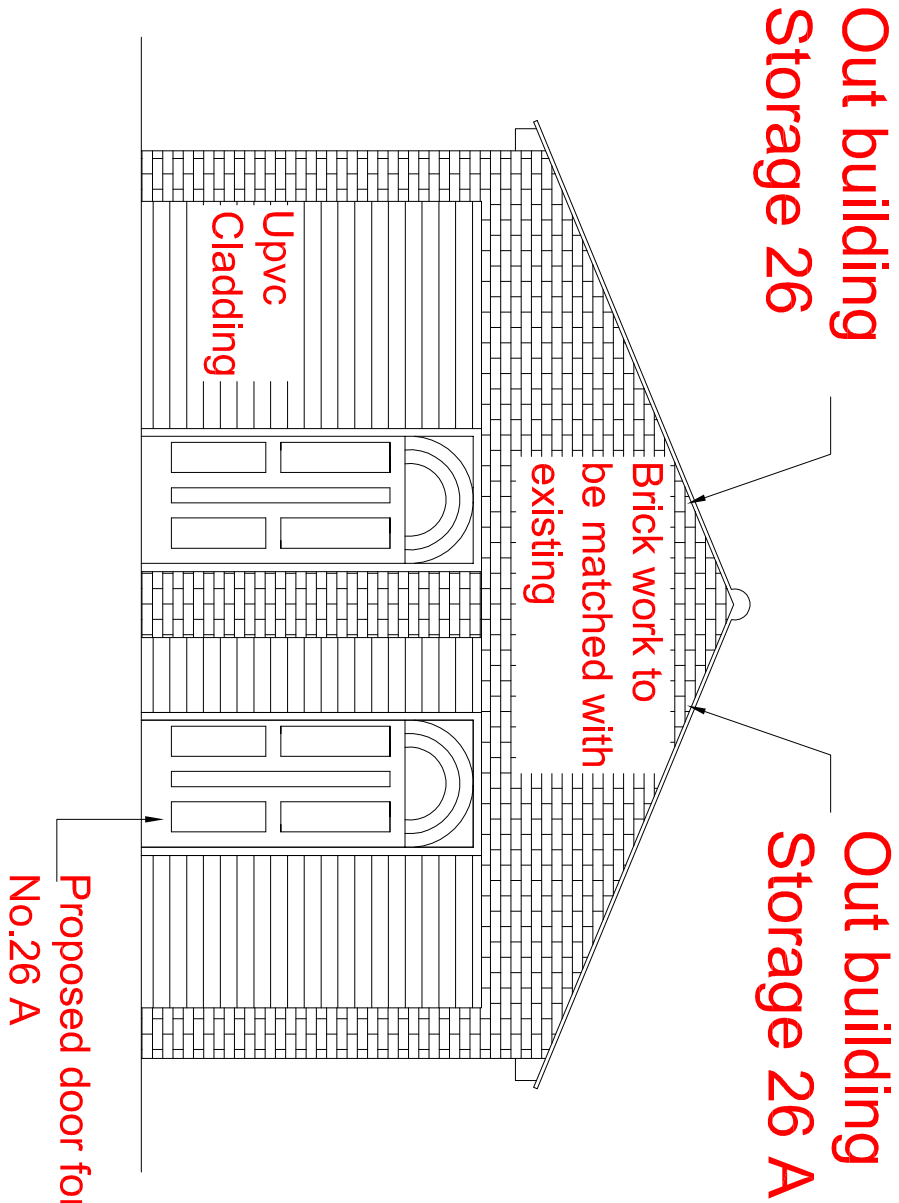


NORTH EAST
ELEVATION PROPOSED

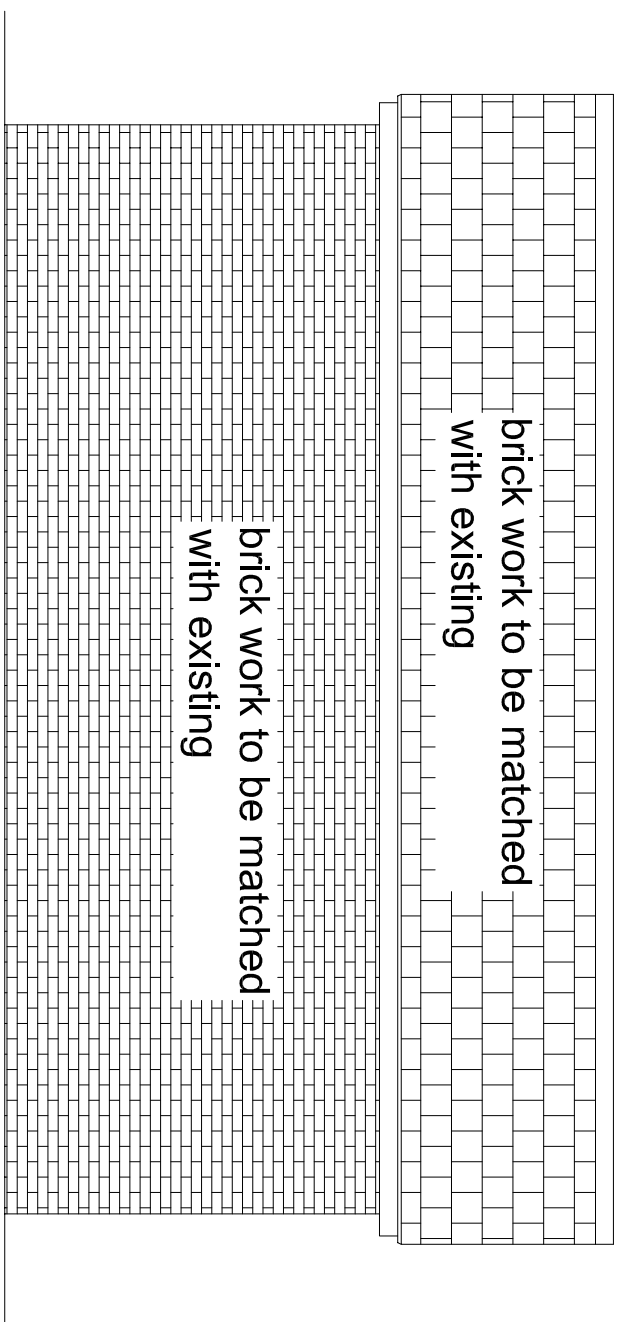

SOUTH EAST
ELEVATION PROPOSED

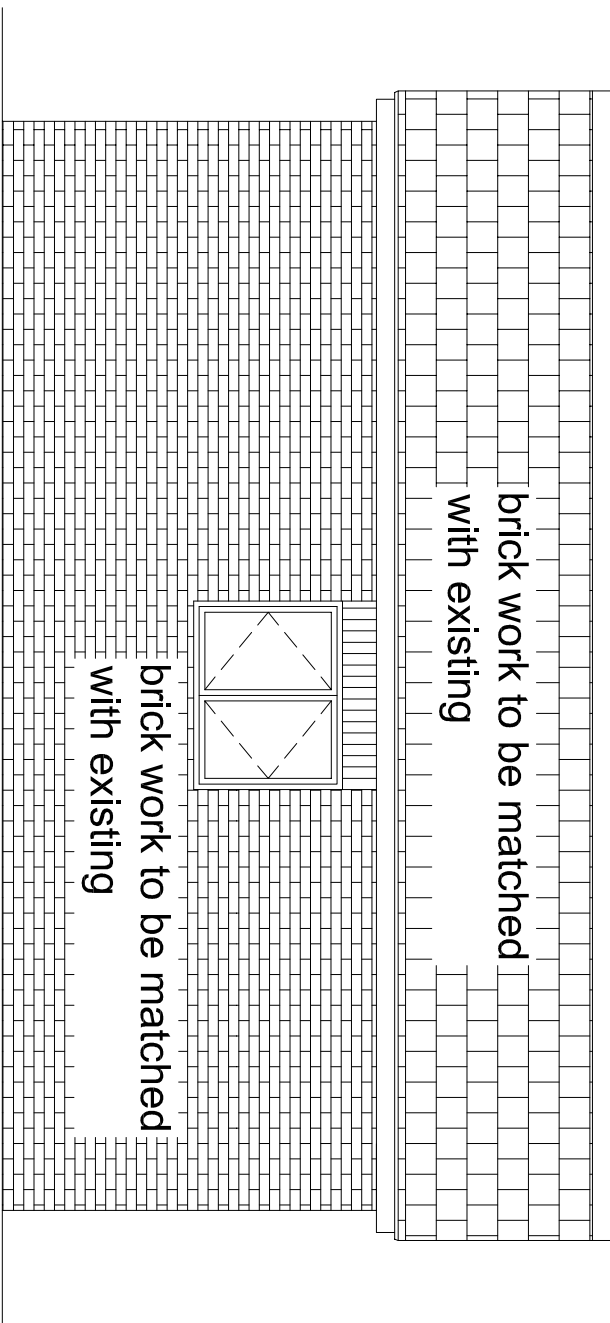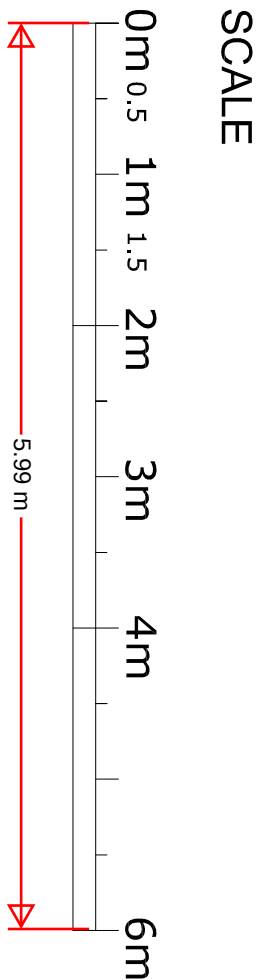

NORTH WEST
ELEVATION PROPOSED

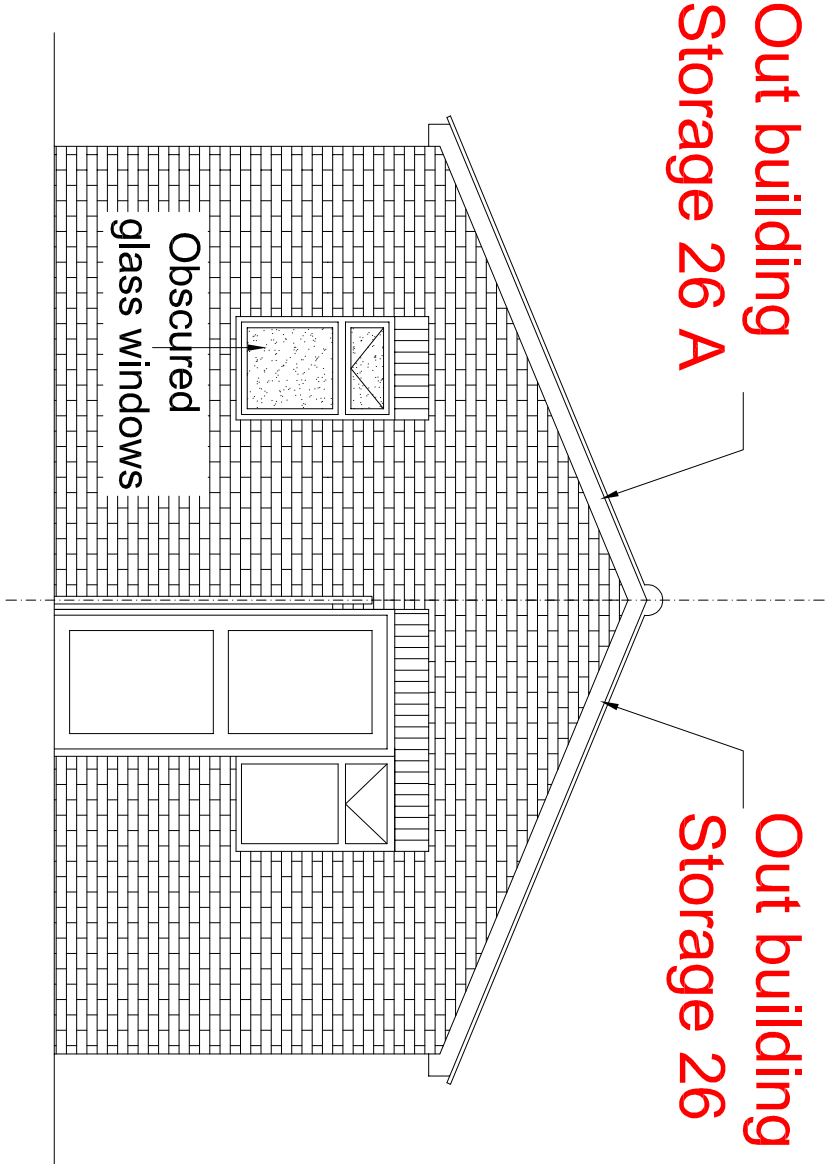

PROPOSED SOUTH WEST
ELEVATION

 Planning & Development consultants	
Site -104 , 344-348 , High Road, Ilford Essex, IG11 0P Tel:017747689406 Email:futurevision27@gmail.com	
CLIENT Mr. S. Singh	
JOB TITLE Replacement of car parking space to the front garden , and use of garage as out building 26A, St Georges Crescent , Gravesend , DN12 4NR	
SITE 26 A , St Georges Crescent , Gravesend , DN12 4NR	
DRAWING TITLE Proposed Plans & Elevations	
SCALE 1:50@A1	DATE 03/03/2024
DRAWING NO. FV-2024-06 B	REVISION-B