




Existing And Proposed Floorplans

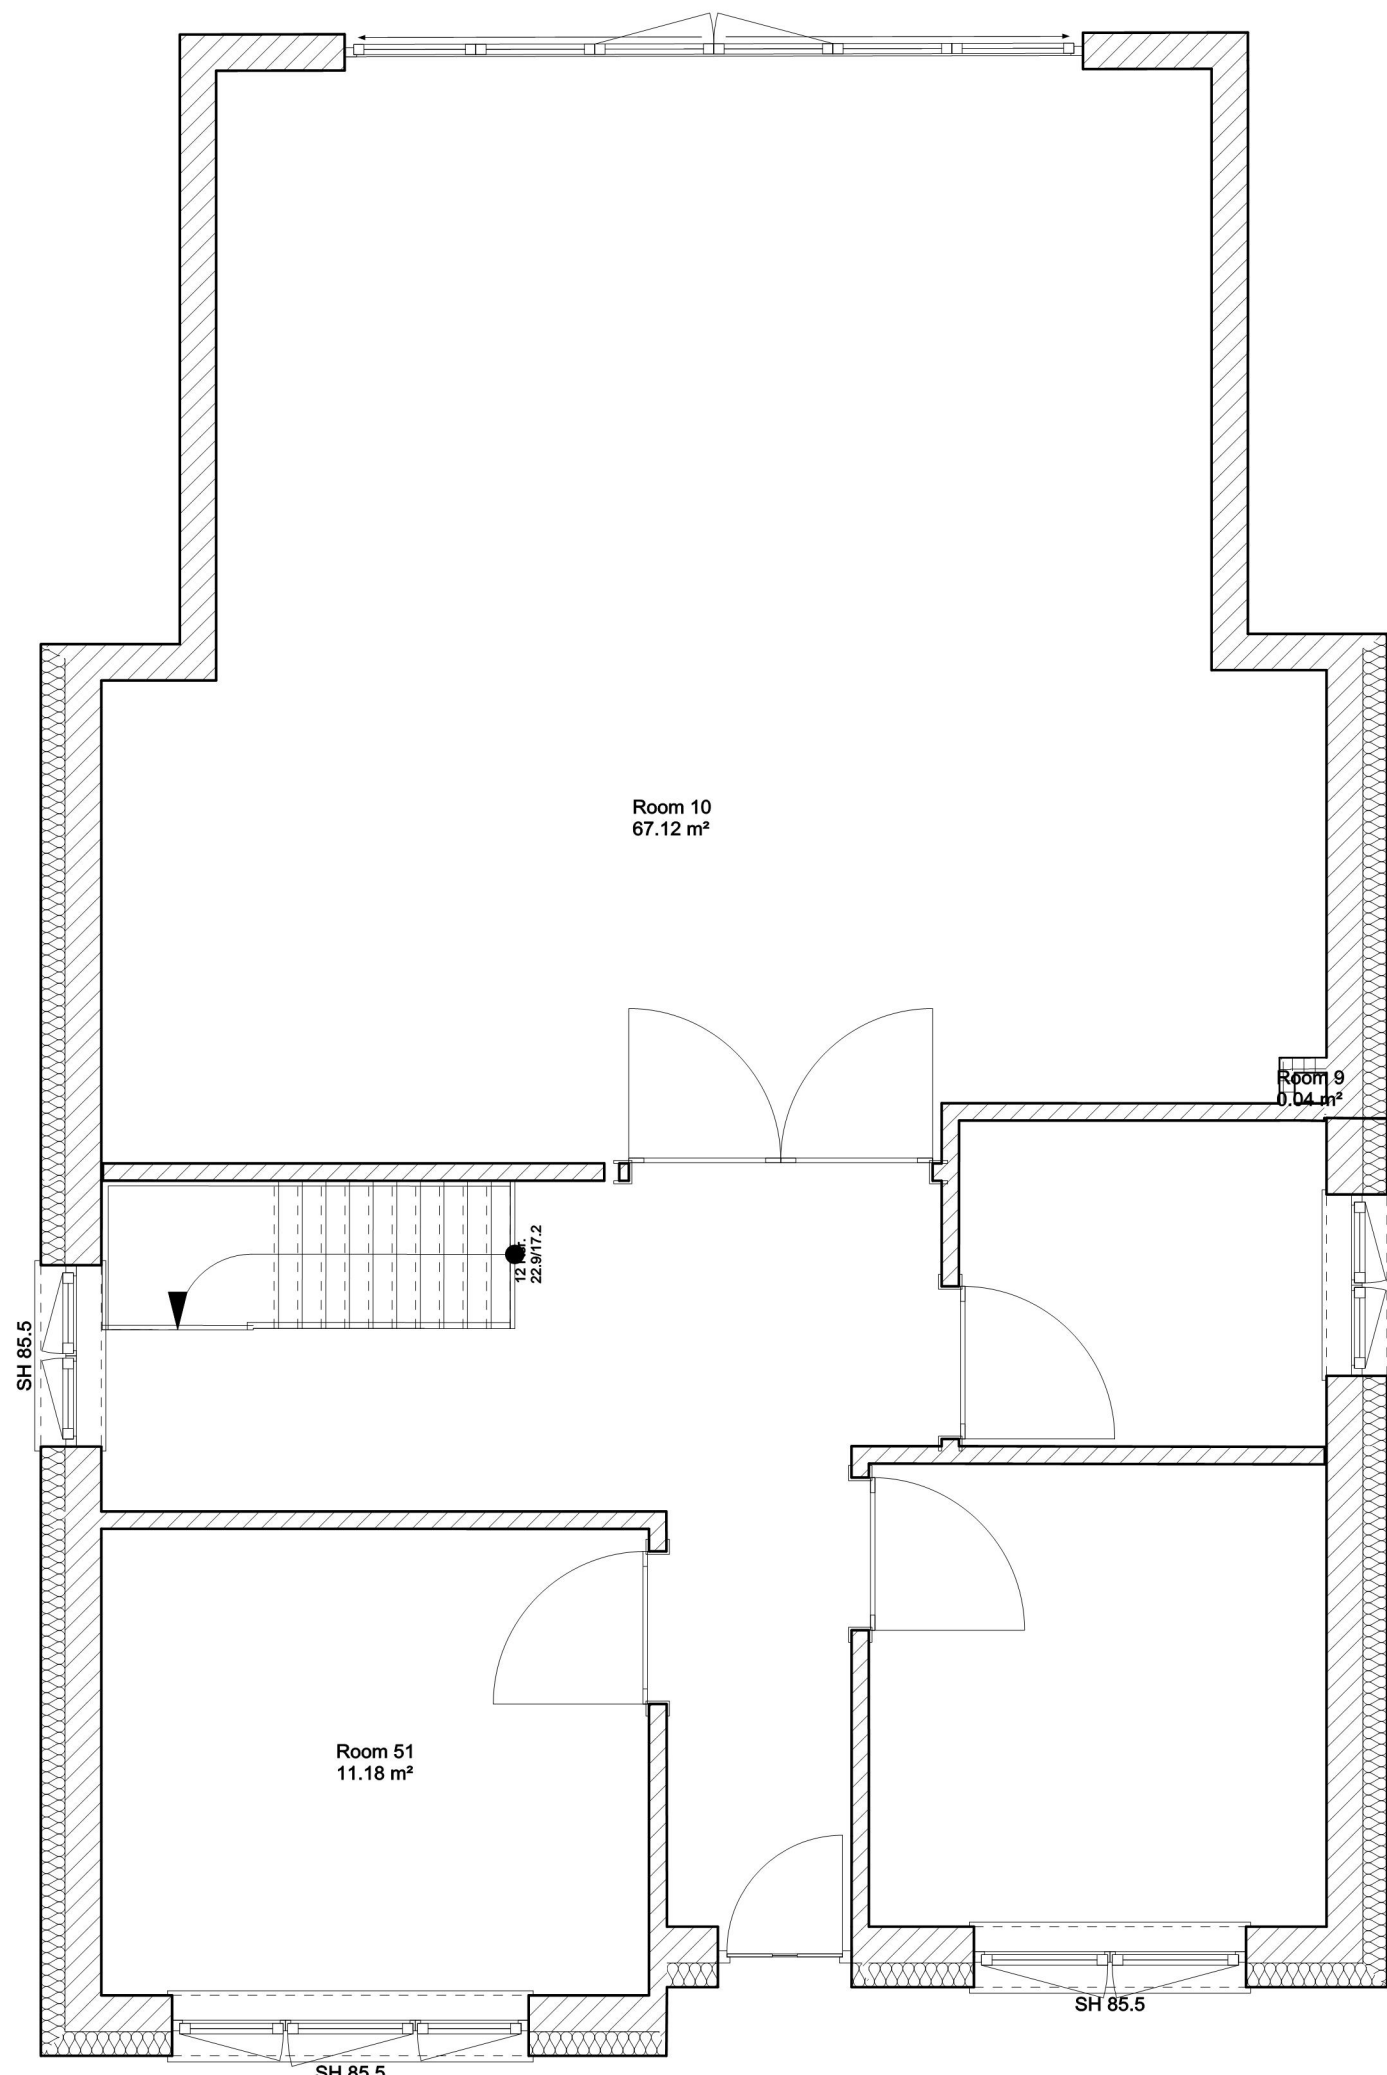


Existing Ground Floor Plan

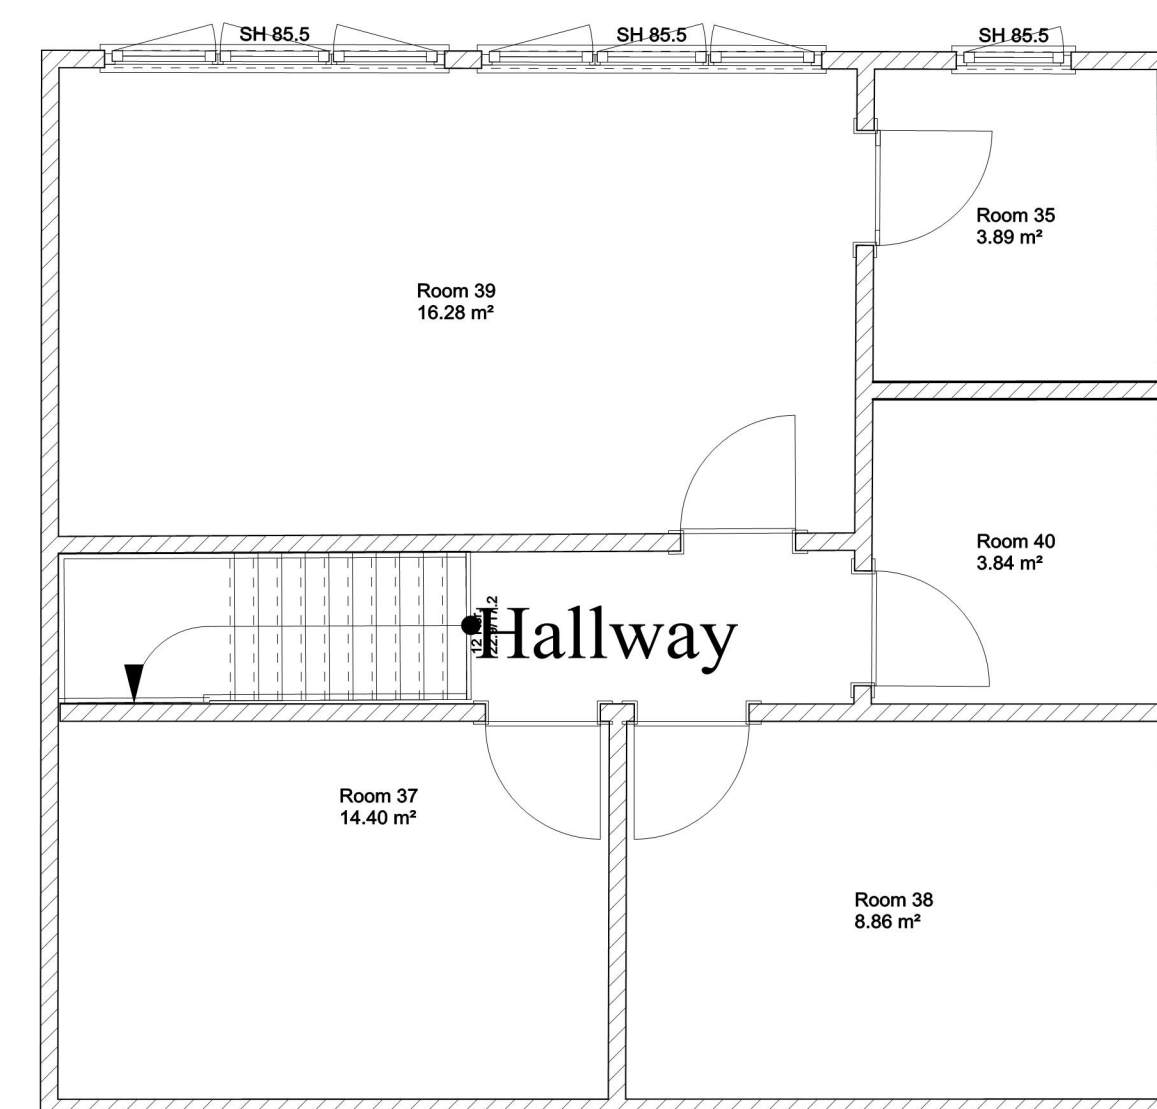

Existing First Floor Plan

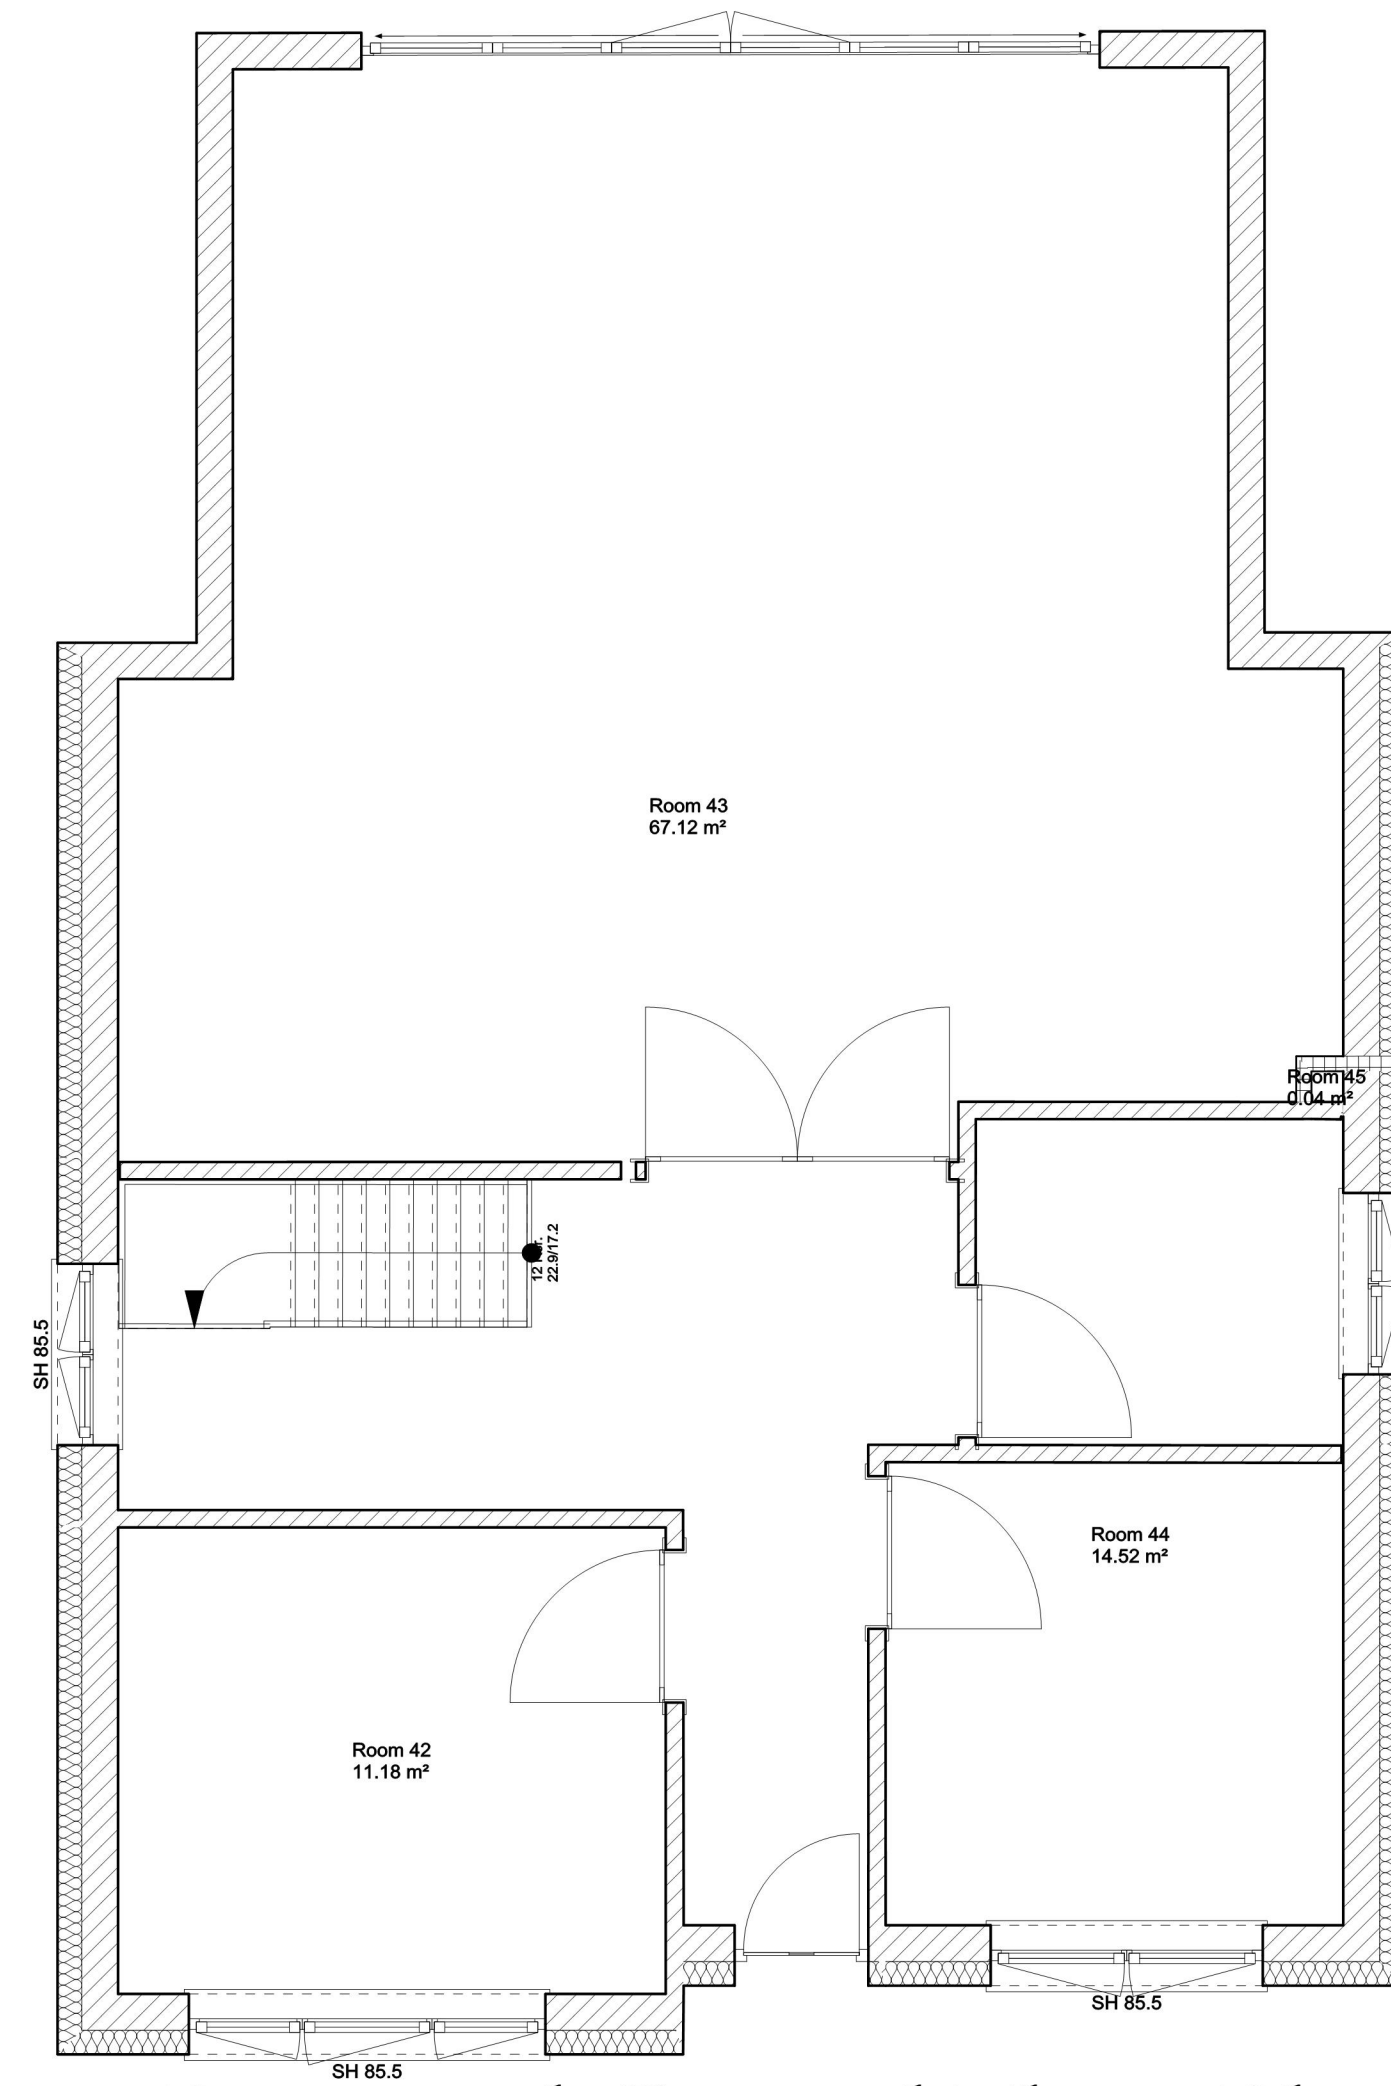

Proposed Ground Floor Plan
(No Change)

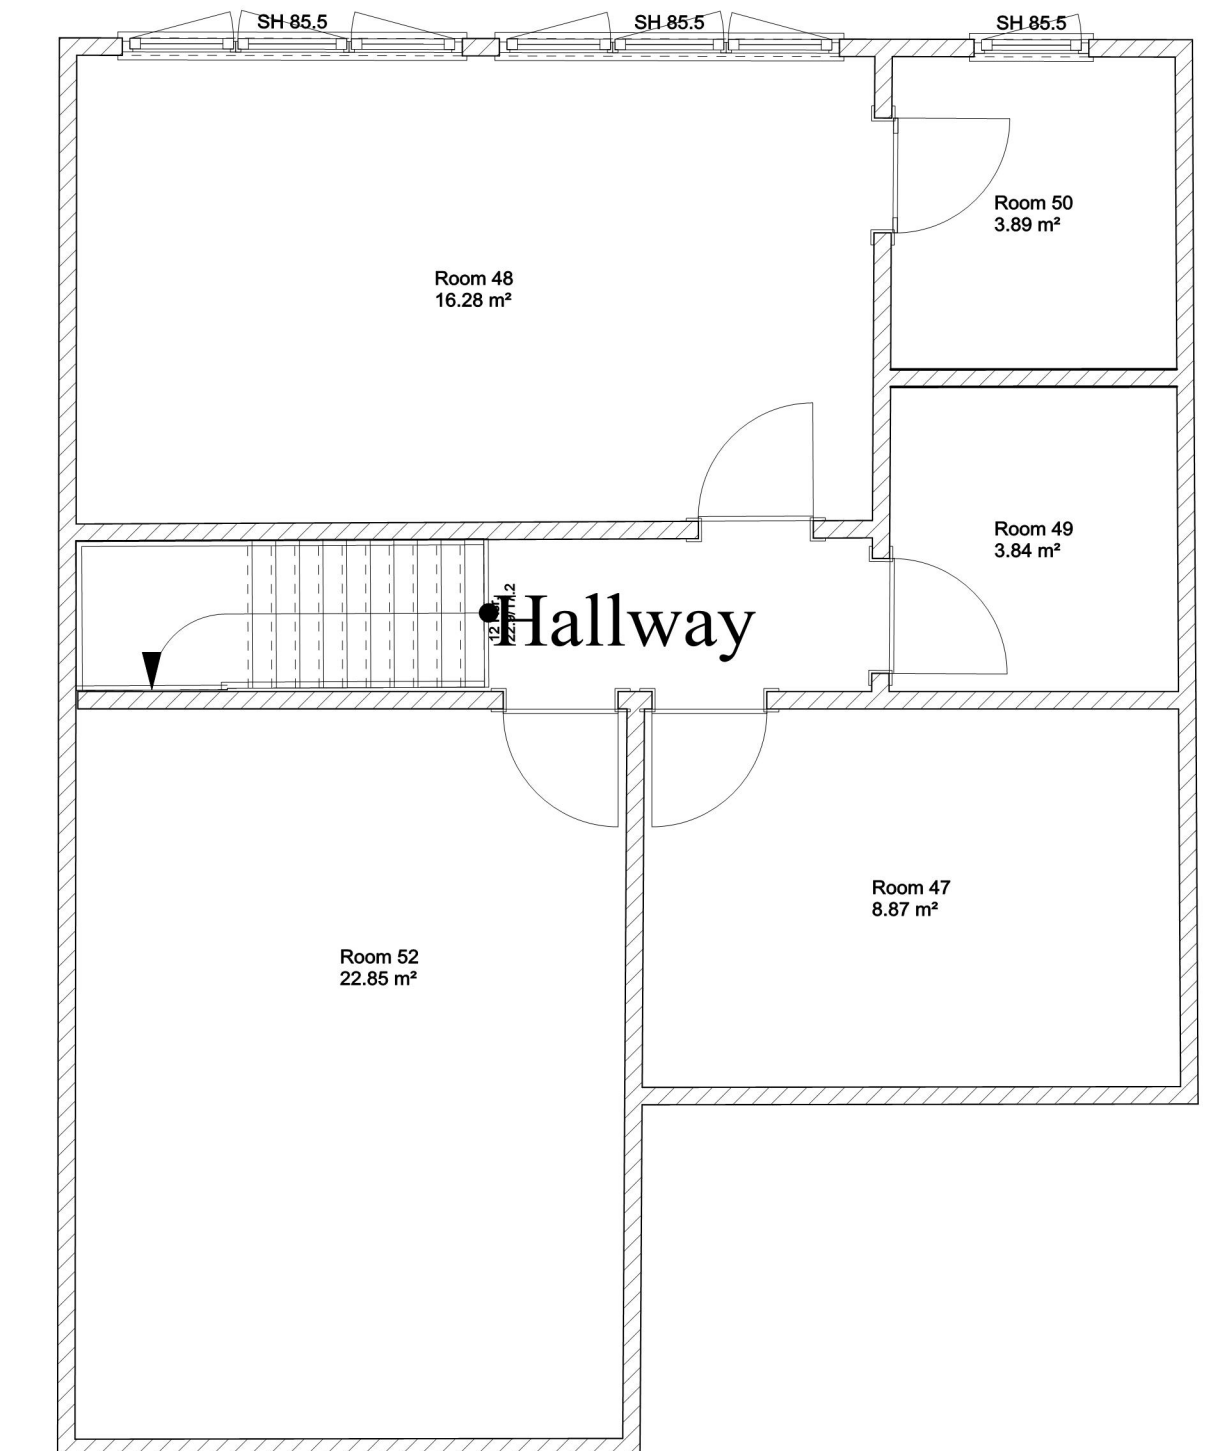

Proposed First Floor Plan

Read in Conjunction With The Following
Drawing Numbers:

Drawing Numbers

RH/02/01


Existing and Proposed Floorplans

RH/02/02

Existing Elevations

RH/02/03

Proposed Elevations

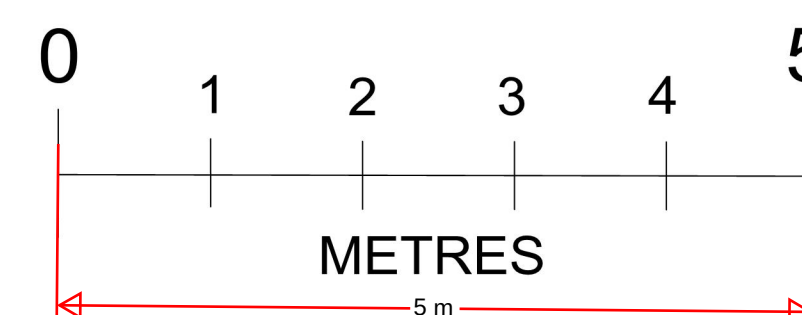

Drawing Number
RH/02/01

Proposed Loft Conversion
For Samantha Hardy

May 2020

18 Burdett Avenue
DA12 3HP

Scale:

1:50

Hardy Conversions