



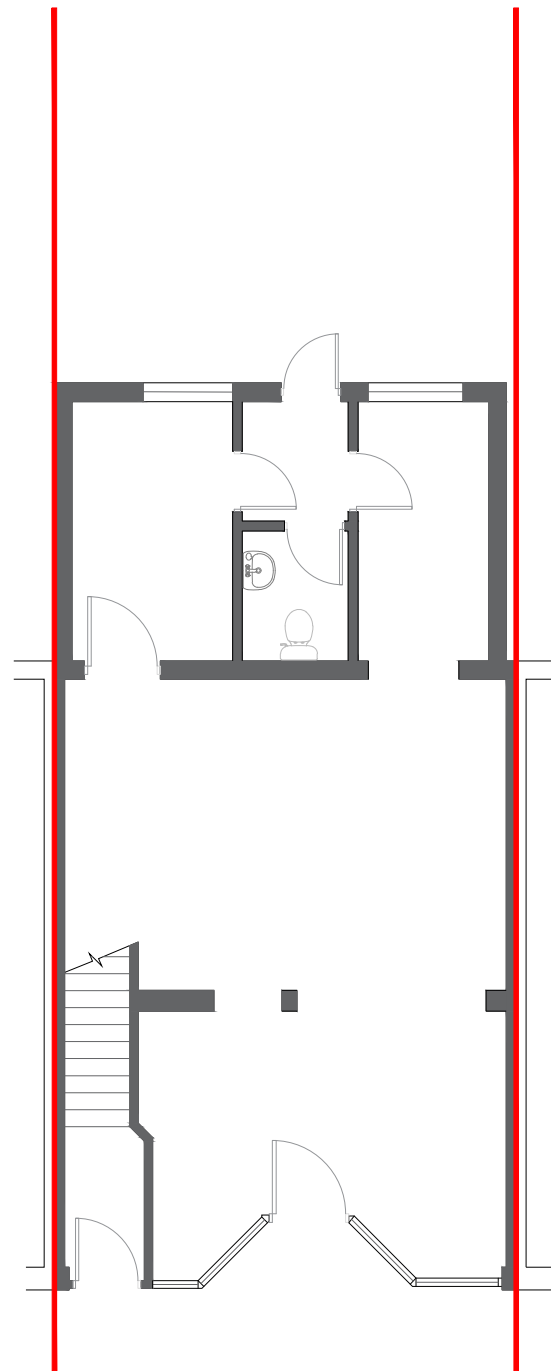

Pre-Existing Ground Floor Plan

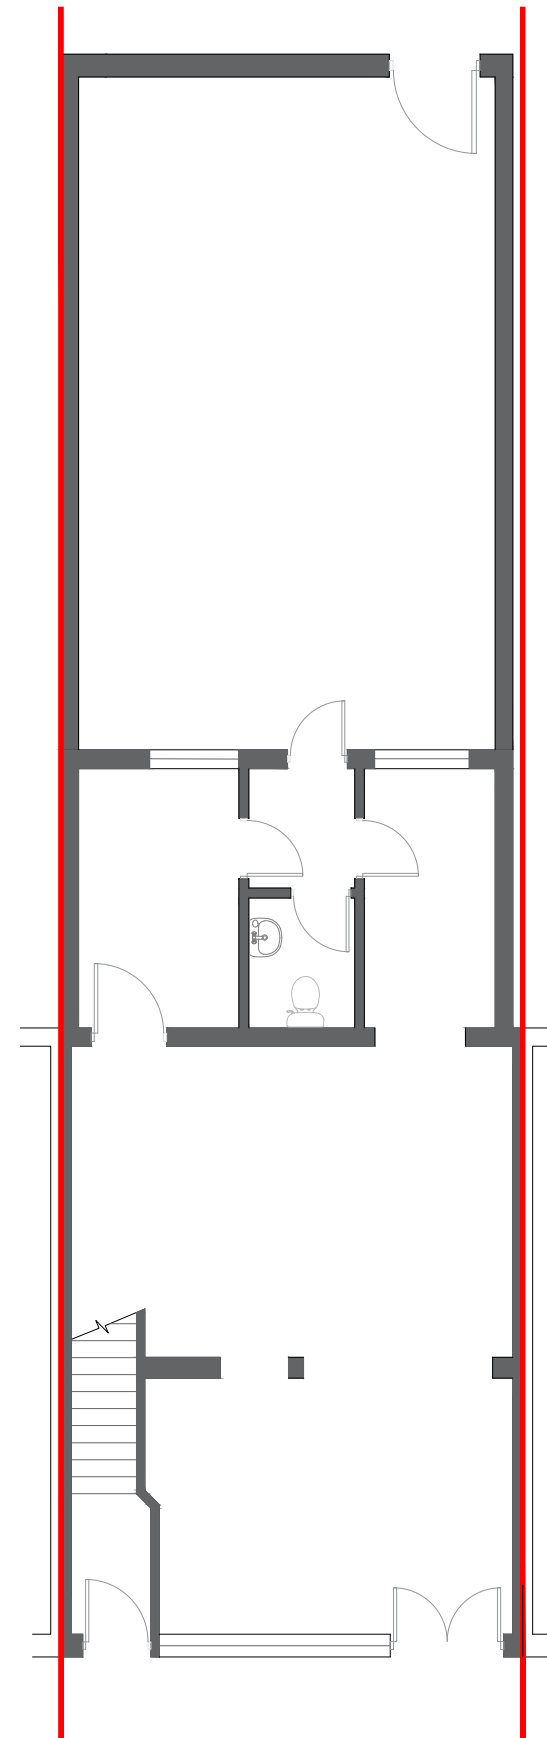

Existing Ground Floor Plan

1:100 0 1 2 3 4
4 cm

Site: 125 Singlewell Rd Gravesend DA11 7QA	Title: Pre-existing and Existing Floor Plans	Scale at A3: 1:100	Date: 03/03/2024
		Drawing no.: 002	Revision: A