


EXISTING ELEVATIONS 1:100




FRONT ELEVATION

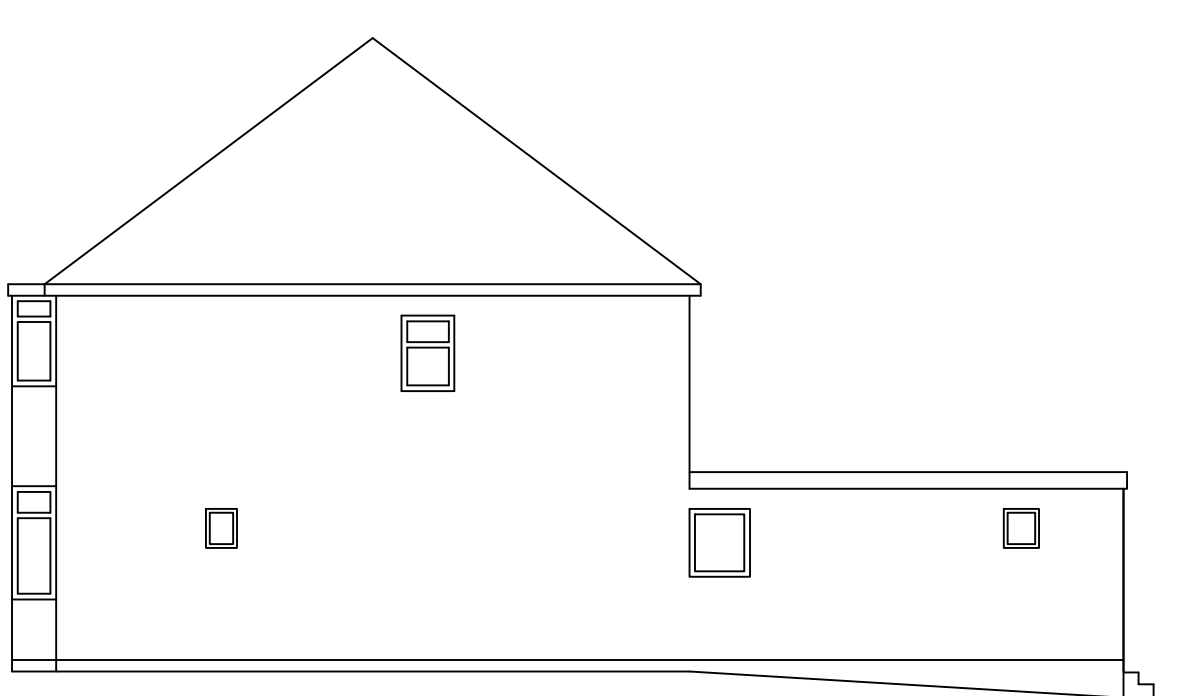



SIDE ELEVATION




REAR ELEVATION

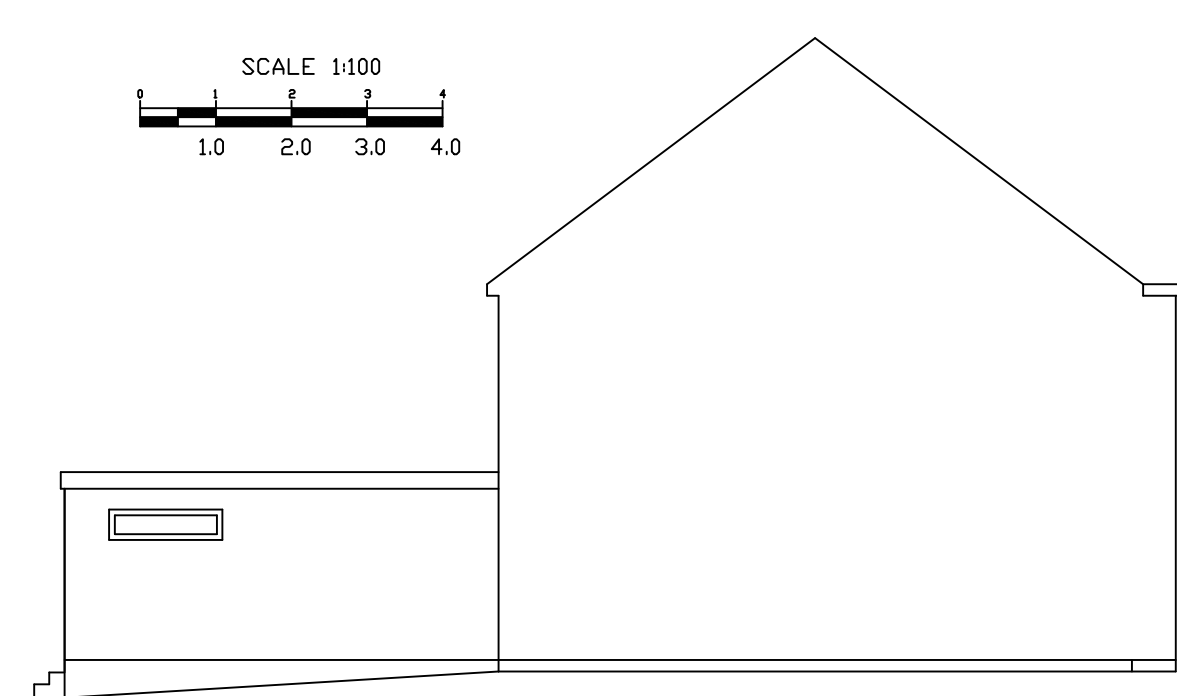

SIDE ELEVATION

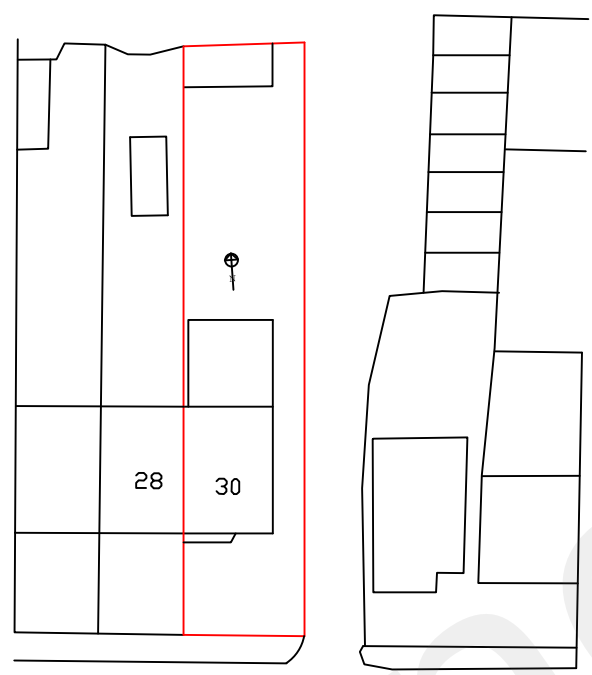 


THOMAS DRIVE

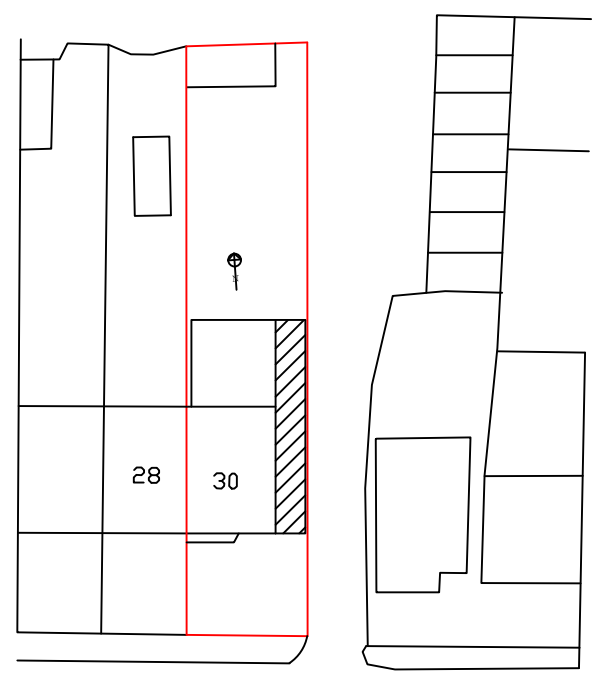


THOMAS DRIVE

EXISTING BLOCK PLAN 1:500

PROPOSED BLOCK PLAN 1:500

 


SCALE 1:500

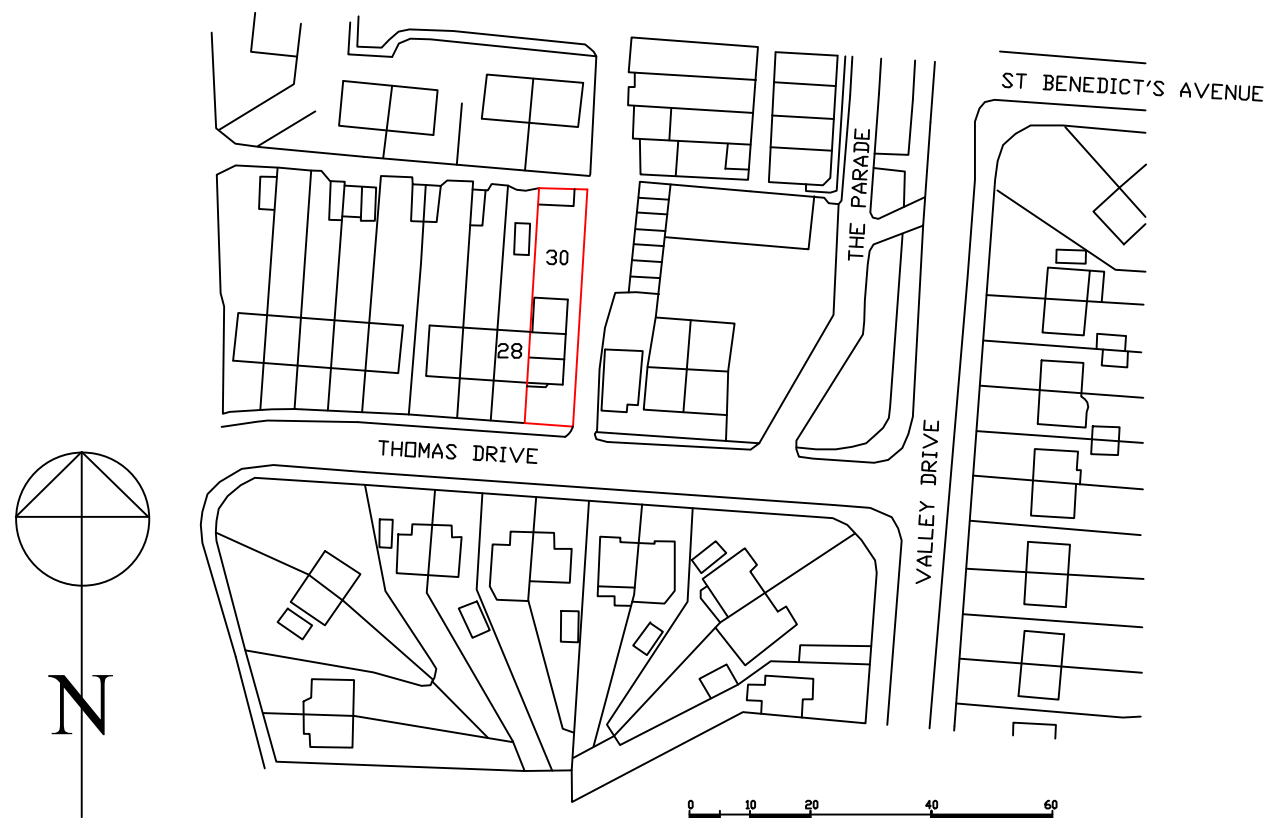

SCALE 1:1250


SITE LOCATION PLAN 1:1250

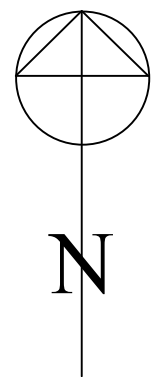

PROPOSED ELEVATIONS 1:100




FRONT ELEVATION

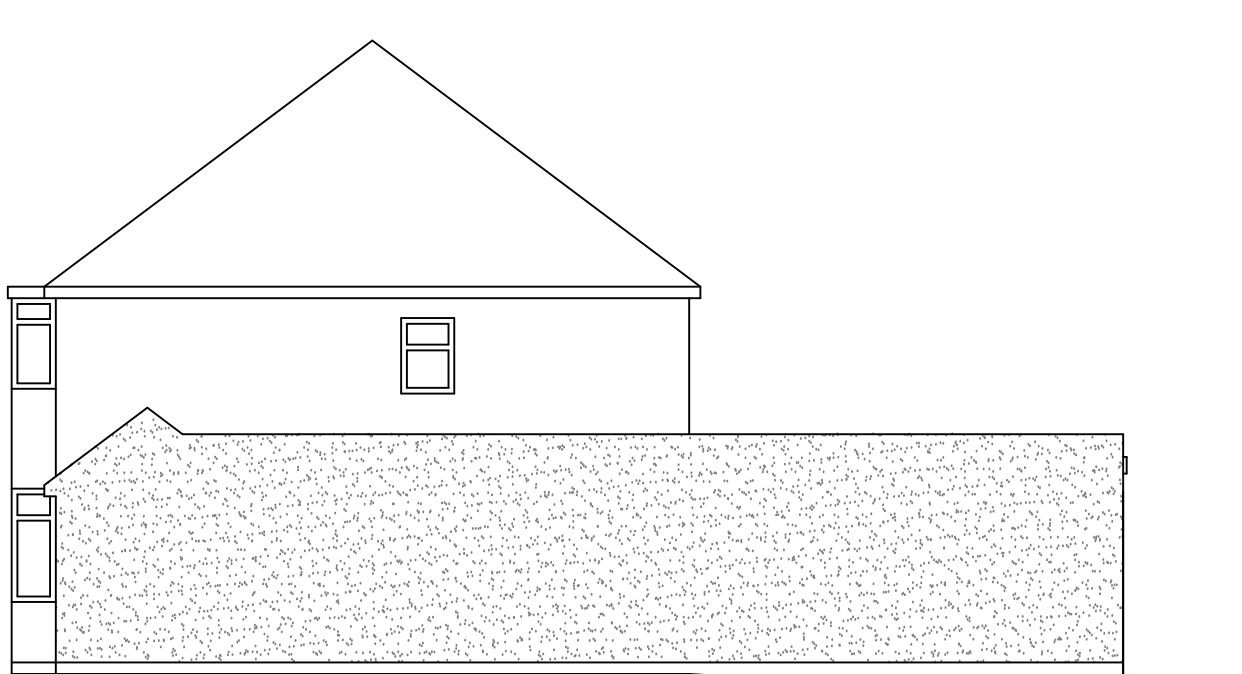


SIDE ELEVATION




REAR ELEVATION

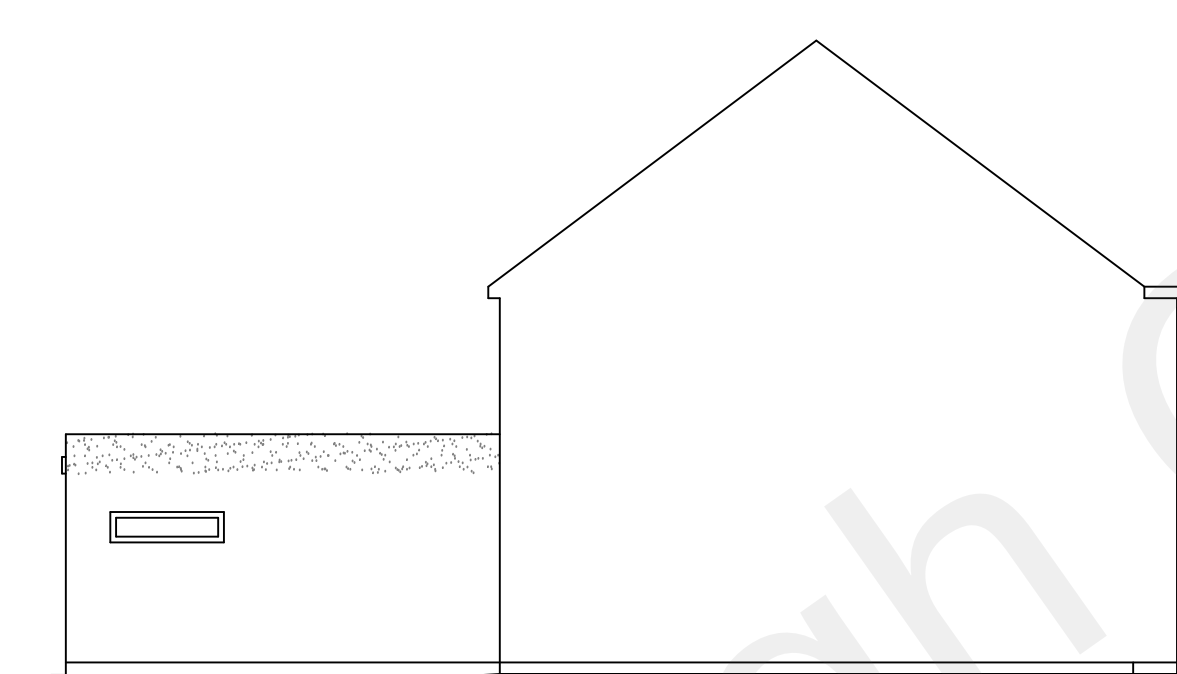

SIDE ELEVATION

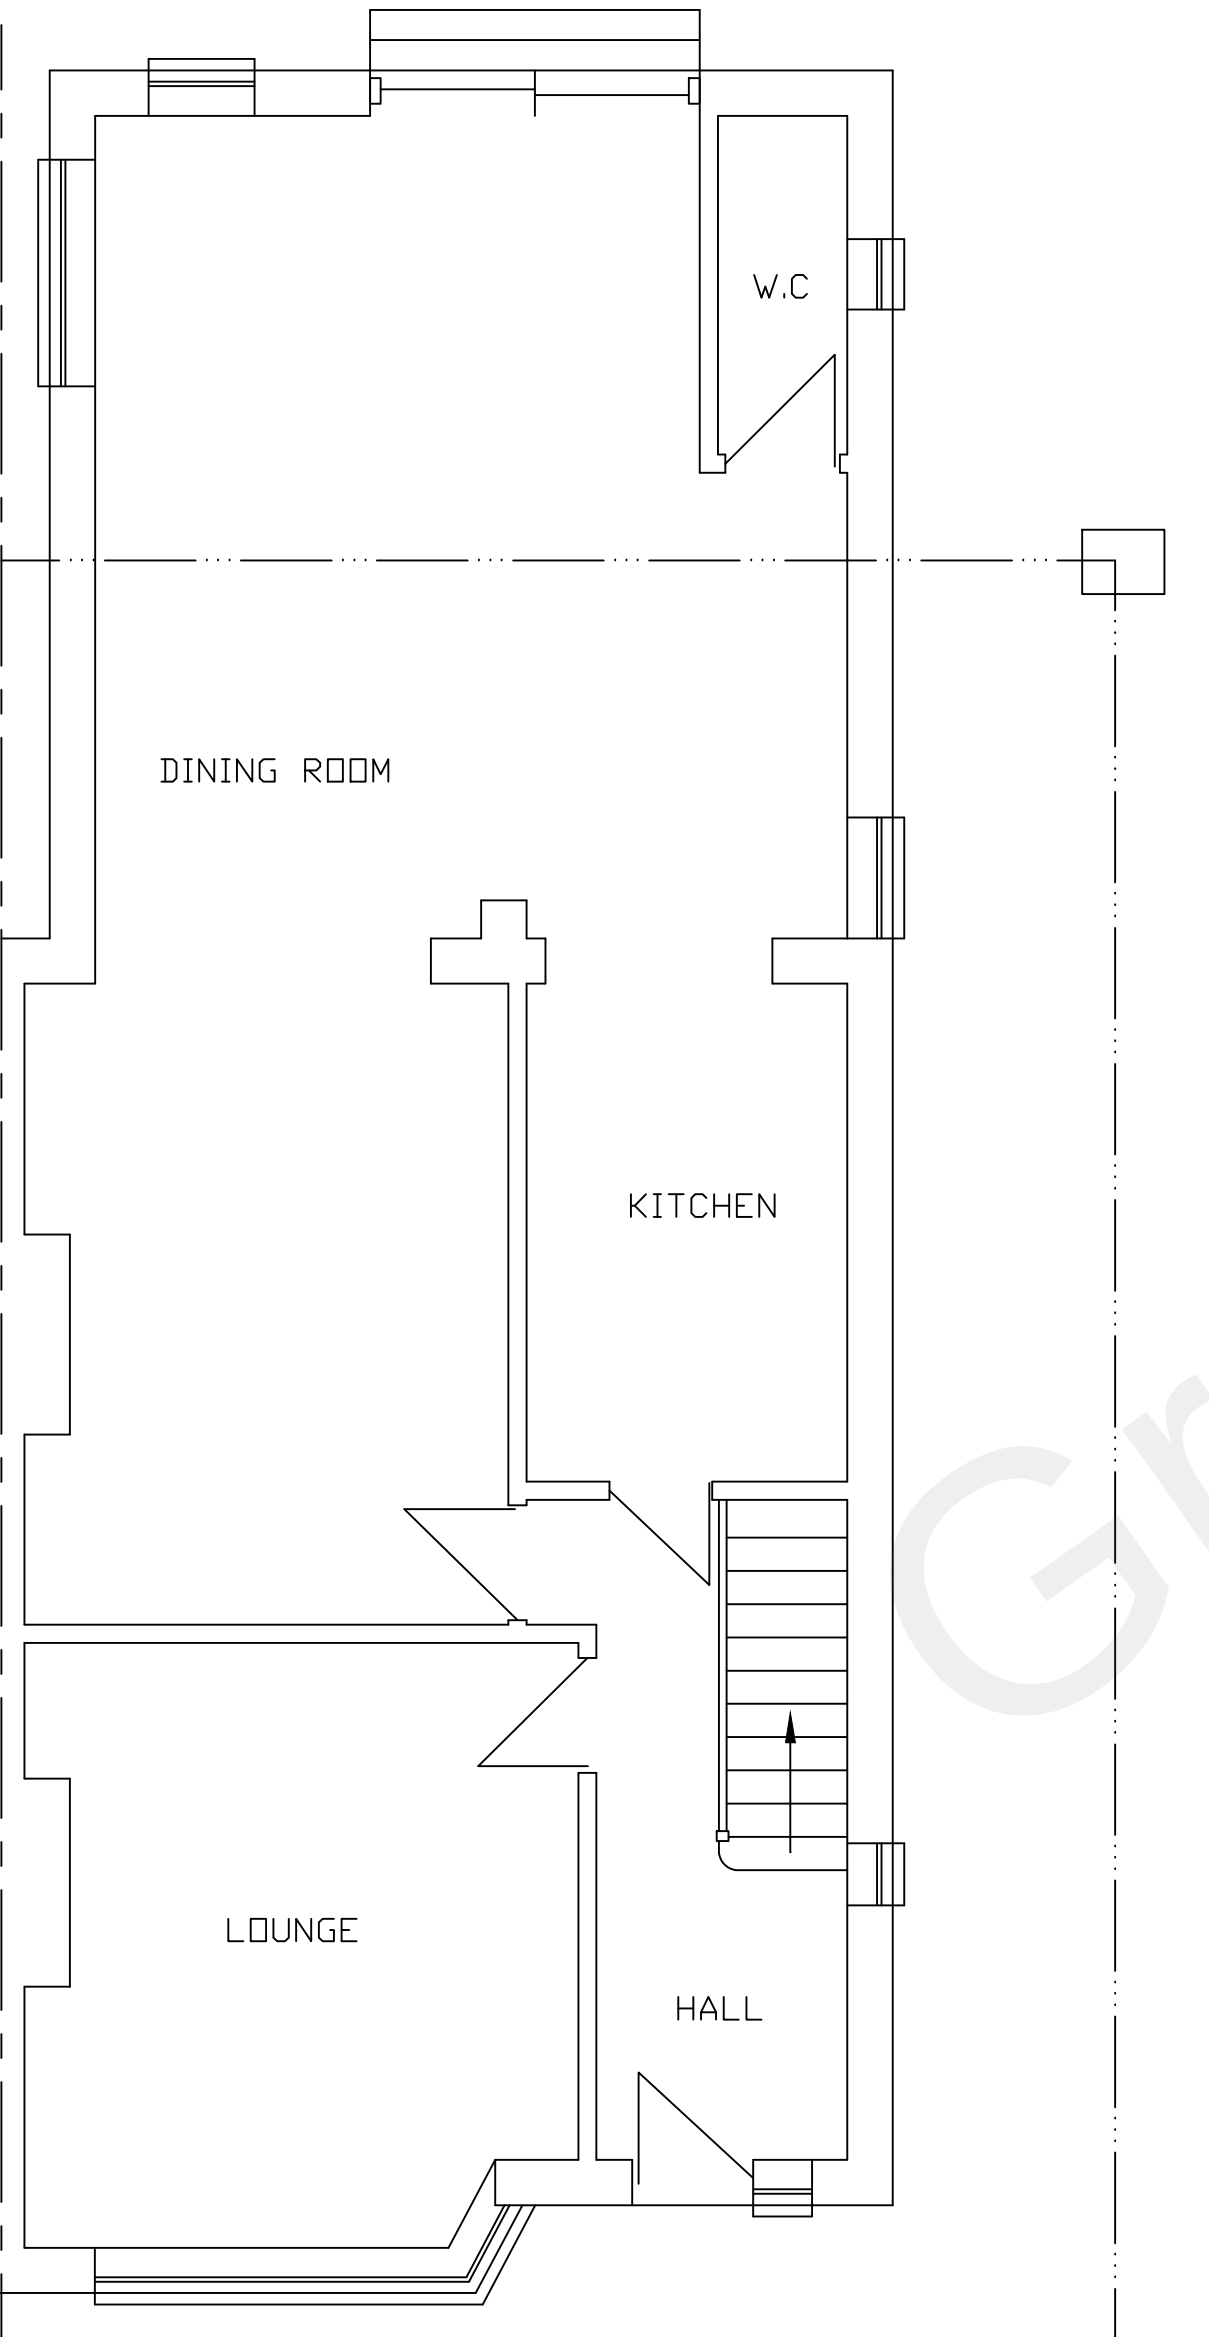


EXISTING GROUND FLOOR PLAN 1:50

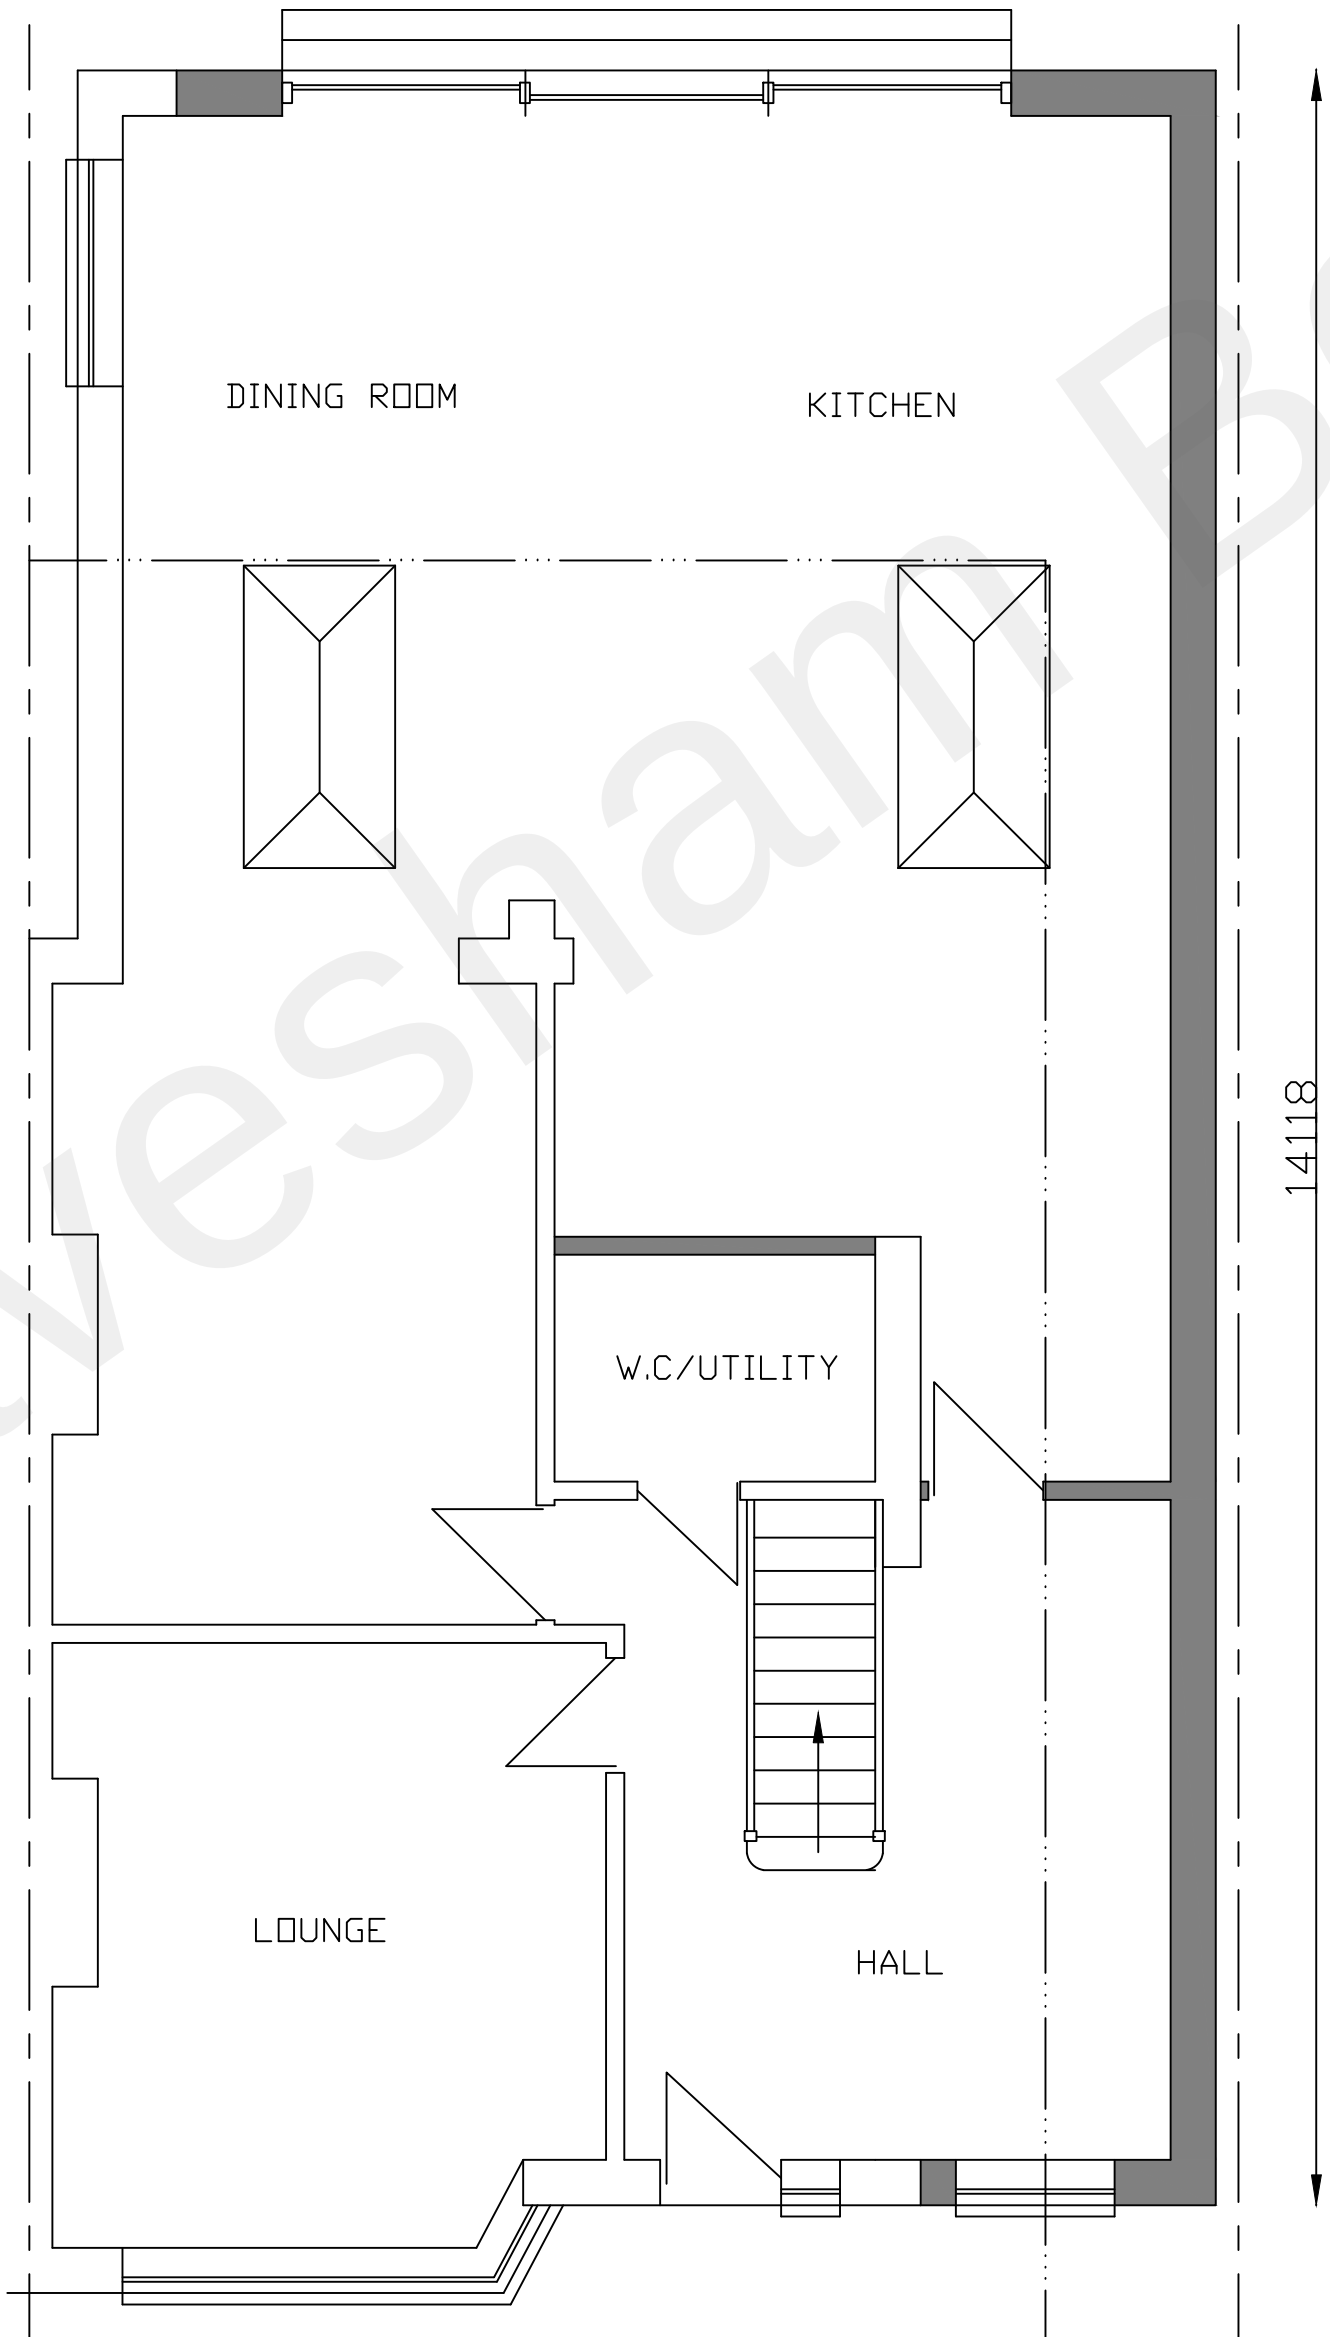


PROPOSED GROUND FLOOR PLAN 1:50

1952


14118

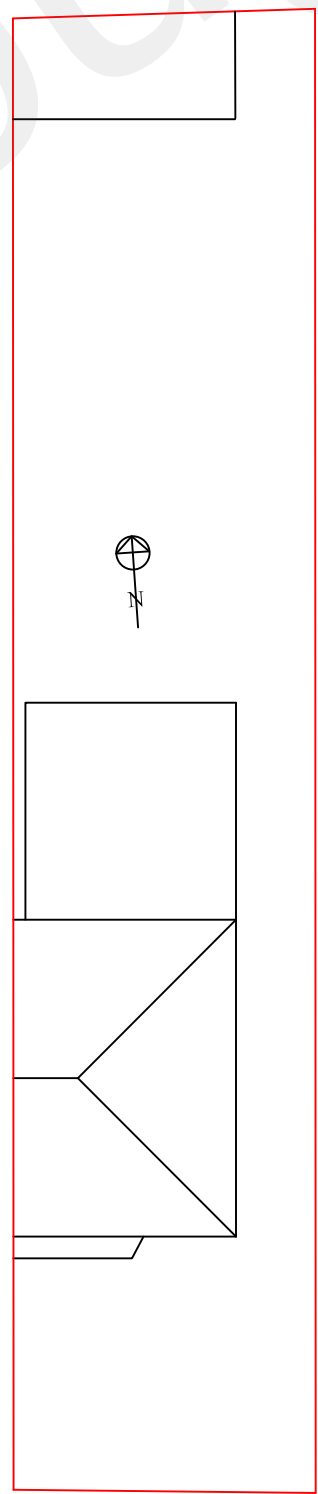


EXISTING SITE PLAN 1:200

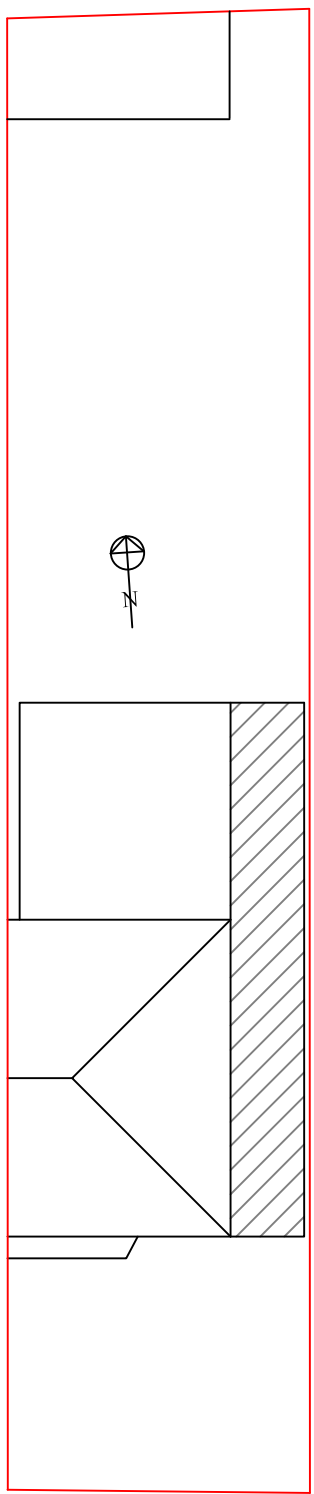


PROPOSED SITE PLAN 1:200

 

SCALE 1:200

 

SCALE 1:200

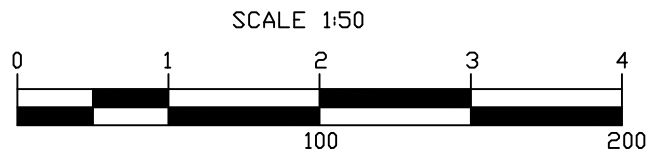

SCALE 1:50

GENERAL NOTES:
All works to comply with relevant Codes of Practice and British Standards.
All site particulars, dimensions and levels of existing and proposed structures to be checked on site with the drawings and structural report by the contractor and any discrepancies reported prior to commencement of any work, do not scale from this drawing.
All drain positions are approximate, they relate only to our survey of the property. Client and Contractor to ensure compliance with the Party Wall etc Act 1996 Town and Country Planning Act, Building Regulations Act and local water authority requirements where applicable.
The attention of the Contractor is directed to the requirements of the Factories Act 1961, The Offices, Shops & Railway Premises Act 1963, the Health & Safety at Work Act 1974, The Construction Design and Management Regulations 2015 and all amendments thereto. In addition to the requirements of the Asbestos Regulations 1969, the Contractors attention is drawn to the Control & Safety guidelines issued by the Asbestos Research Council and the Asbestos Information Committee and all amendments thereto.

FIRM NAME
Ellis Associates Bexley Ltd
Building Surveyors
www.bexleybuildingplans.com
Tel 07939129938

CLIENT & LOCATION
MR SUKDOH
30 THOMAS DRIVE
GRAVESEND
KENT
DA12 5PZ

PROJECT
SINGLE STOREY SIDE AND
REAR EXTENSION

SCALE: 1:50/1:100
DATE: OCT 21
DRG NO: GRA/21071/P