



EXISTING SITE PLAN

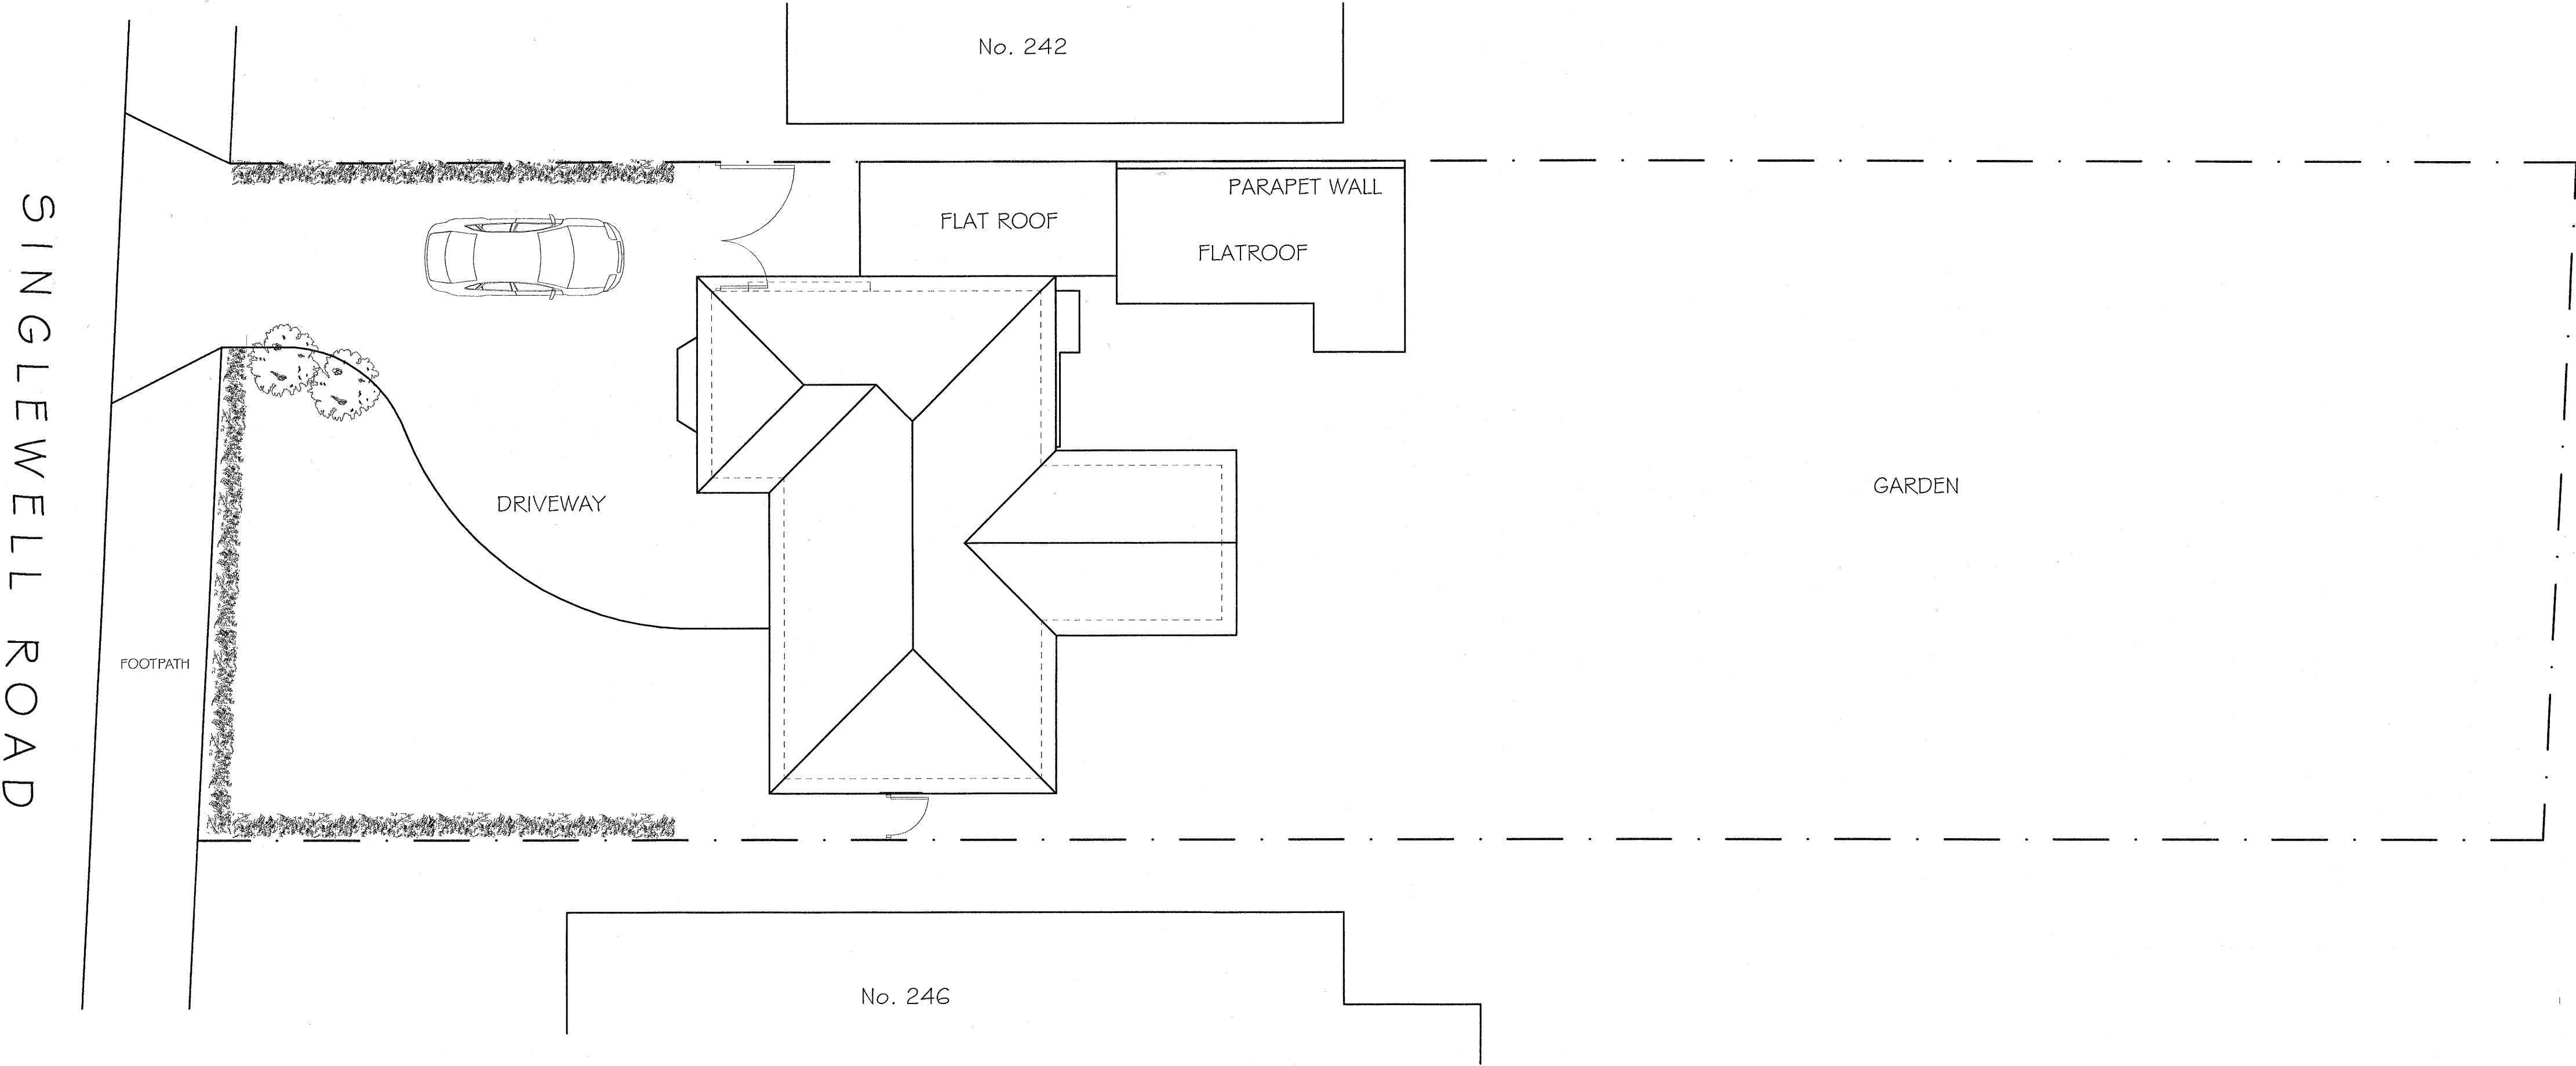


PROPOSED SITE PLAN

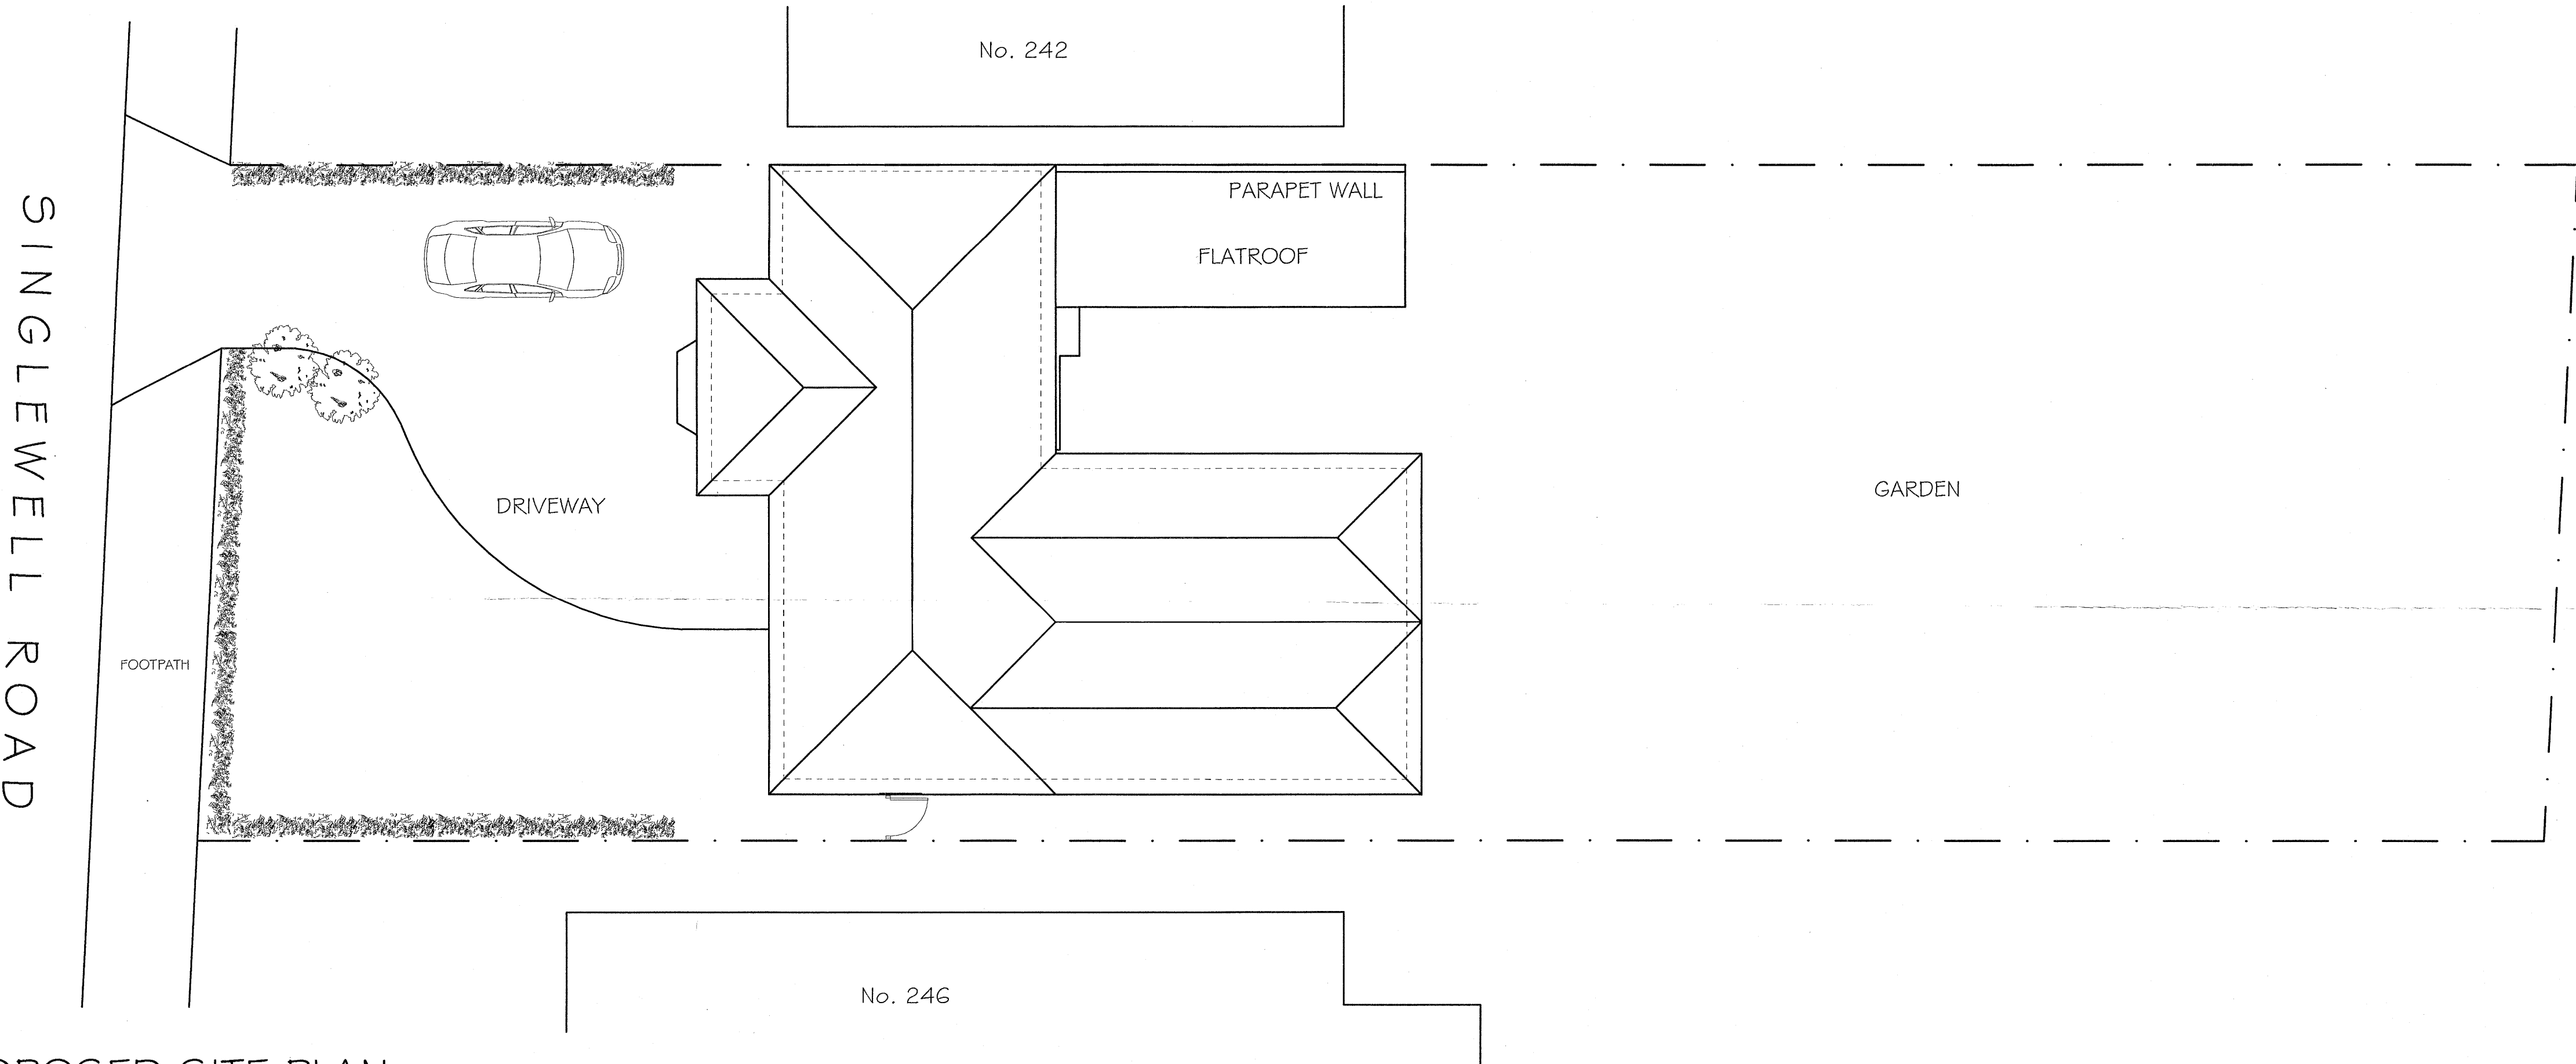

NOTES

- 1. THIS DRAWING IS COPYRIGHT AND SHOULD NOT BE REPRODUCED WITHOUT THE WRITTEN APPROVAL
- 2. NO DIMENSIONS TO BE SCALED
- 3. ALL DIMENSIONS TO BE CHECKED ON SITE AND ANY DISCREPANCIES BROUGHT TO THE ATTENTION OF THE SUPERVISING OFFICER.
- 4. THIS DRAWING IS TO BE READ IN CONJUNCTION WITH ALL OTHER RELEVANT ARCHITECTS, SERVICE ENGINEERS AND STRUCTURAL/CIVIL ENGINEERS DRAWINGS AND SPECIFICATIONS.

 

SCALE BAR 1:100

A	SW	18.10.24	SCALE BAR REVISED	
REV.	REV'D BY	CHKD BY	DATE	DESCRIPTION

DRAWING TITLE				
EXISTING & PROPOSED SITE LAYOUT PLAN				
CLIENT				
MR & MRS AUJLA				
PROJECT				
PROPOSED REFURBISHMENT 244 SINGLEWELL ROAD GRAVESEND KENT DA11 7RE				

SALLY WOOLNOUGH
DESIGN

BETSHAM HOUSE
WESTWOOD ROAD
BETSHAM SOUTHFLEET
KENT DA13 9LZ

01474 391008
07963794611
sallywoolnough01@gmail.com

DRAWING No.		REVISION	
P5		A	
SCALE		CHECKED BY	
1:100@A1		DRAWN BY	
DATE			
SEPT 24			