



PROPOSED FRONT ELEVATION




PROPOSED REAR ELEVATION

GARDEN STORE IN
FRONT OF REAR ELEVATION



SCALE BAR 1:50

- PROPOSED NEW PLAIN ROOF TILES TO MATCH EXISTING
- EXISTING FACING BRICK CHIMNEYS
- PROPOSED NEW DOUBLE GLAZED ALUMINIUM
WINDOWS & DOORS TO MATCH EXISTING
- PROPOSED NEW WHITE PAINTED DASH RENDERED WALLS WITH
FACING BRICKWORK AT LOWER GROUND LEVEL TO MATCH EXISTING

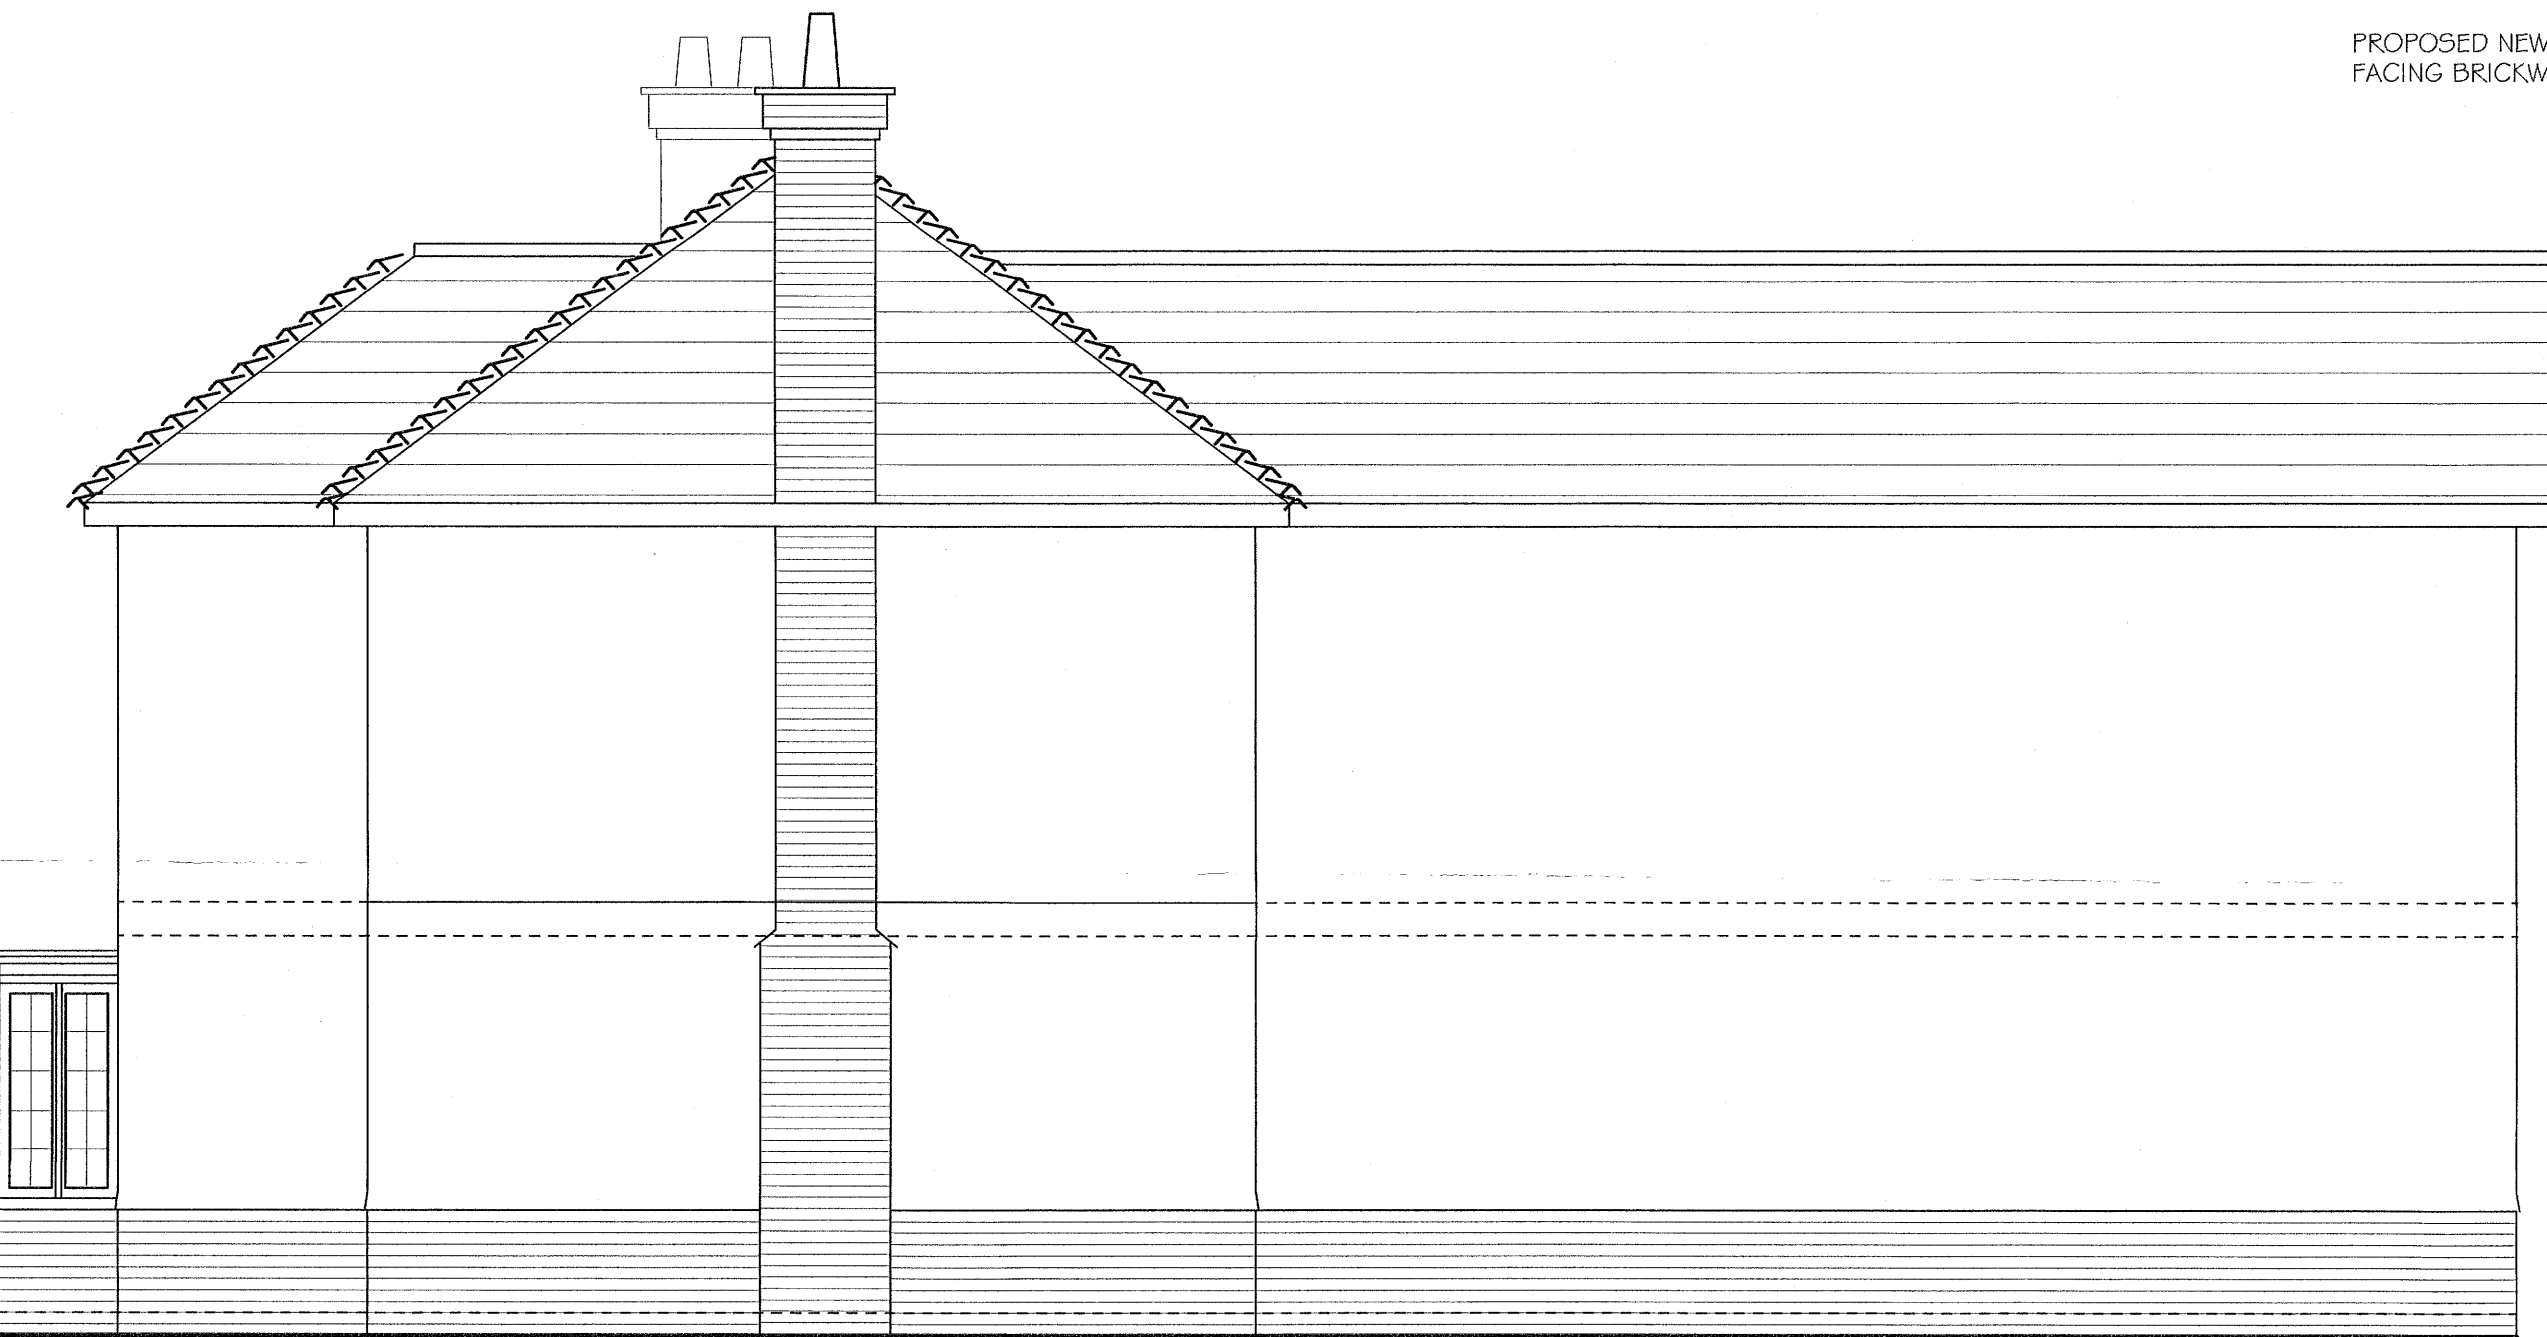

PROPOSED SIDE ELEVATION



PROPOSED SIDE ELEVATION

NOTES

1. THIS DRAWING IS COPYRIGHT AND SHOULD NOT BE REPRODUCED WITHOUT THE WRITTEN APPROVAL
2. NO DIMENSIONS TO BE SCALED
3. ALL DIMENSIONS TO BE CHECKED ON SITE AND ANY DISCREPANCIES BROUGHT TO THE ATTENTION OF THE SUPERVISING OFFICER.
4. THIS DRAWING IS TO BE READ IN CONJUNCTION WITH ALL OTHER RELEVANT ARCHITECTS, SERVICE ENGINEERS AND STRUCTURAL/CIVIL ENGINEERS DRAWINGS AND SPECIFICATIONS.

REV.	REV'D BY	CHKD BY	DATE	DESCRIPTION
------	----------	---------	------	-------------

DRAWING TITLE				
PROPOSED ELEVATIONS				
CLIENT				
MR & MRS AUJLA				
PROJECT				
PROPOSED REFURBISHMENT 244 SINGLEWELL ROAD GRAVESEND KENT DA11 7RE				

SALLY WOOLNOUGH
DESIGN

BETSHAM HOUSE
WESTWOOD ROAD
BETSHAM SOUTHFLEET
KENT DA13 9LZ

01474 391008
07963794811
sallywoolnough01@gmail.com

DRAWING No.		REVISION
P4		CHECKED BY
SCALE	DATE	
1:50@A1	SEPT 24	DRAWN BY