




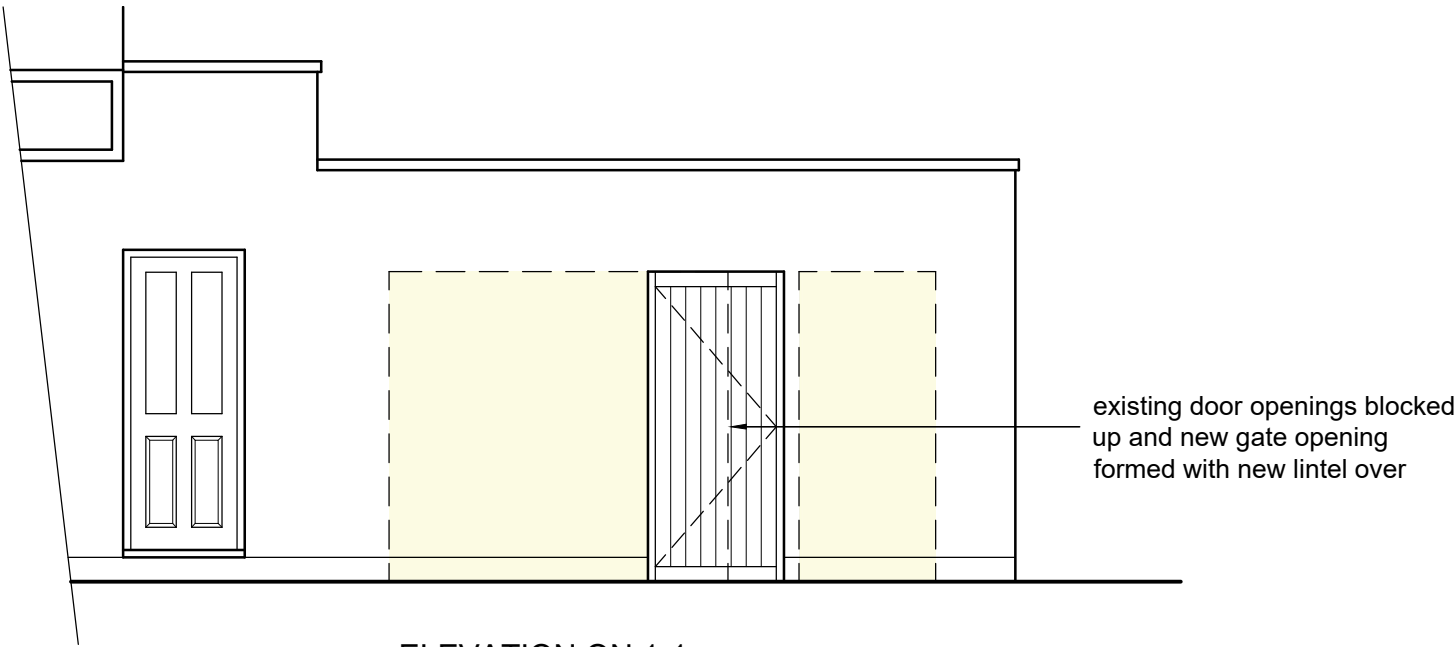


ELEVATION ON 1-1  
FROM CLIFTON GROVE  
(1:50)

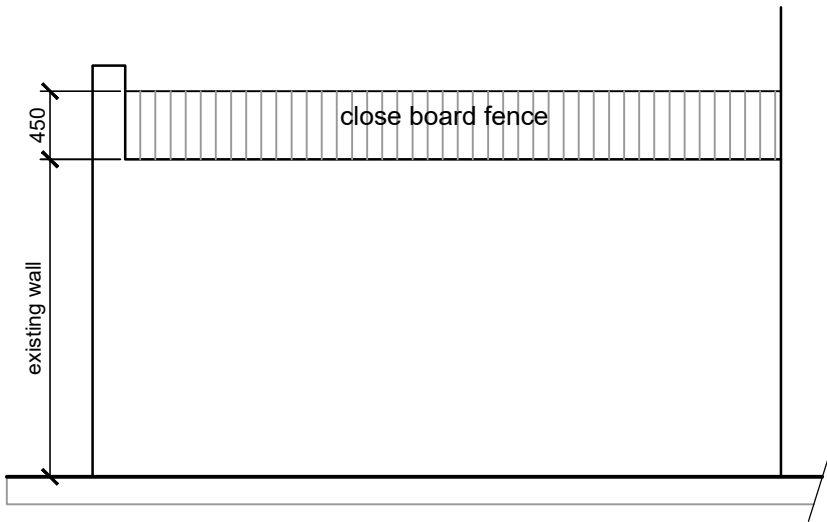


ELEVATION ON 1-1  
FROM GARDEN TO 1 SALEM VILLAS  
(1:50)

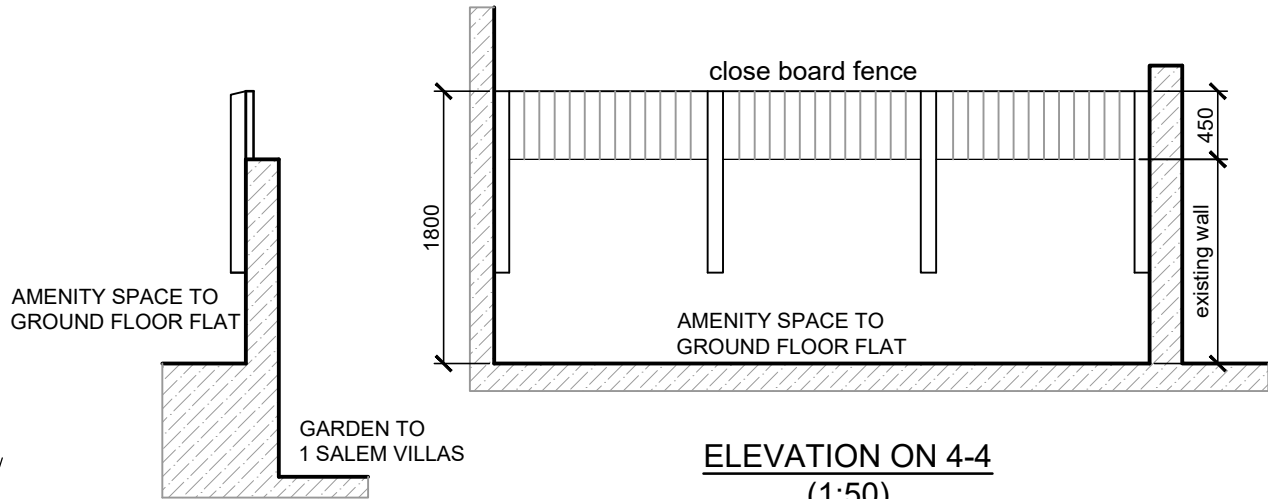

SECTION ON 3-3  
(1:50)

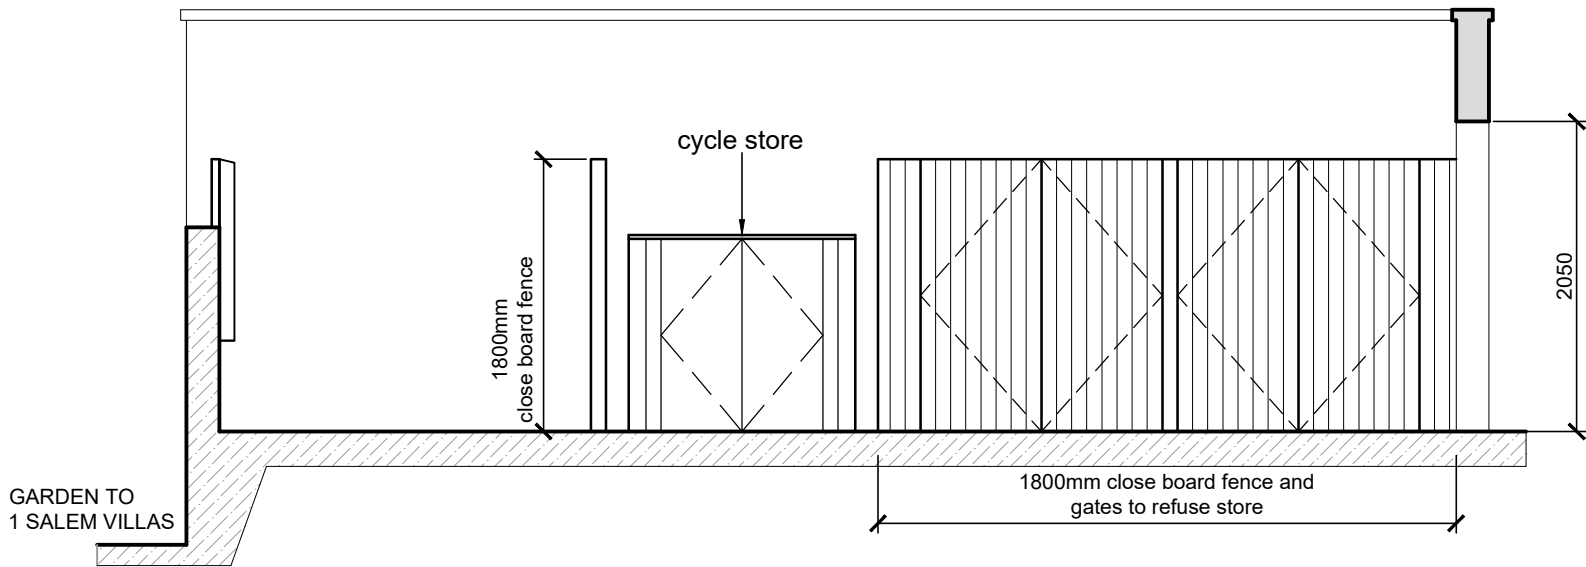

ELEVATION ON 5-5  
(1:50)

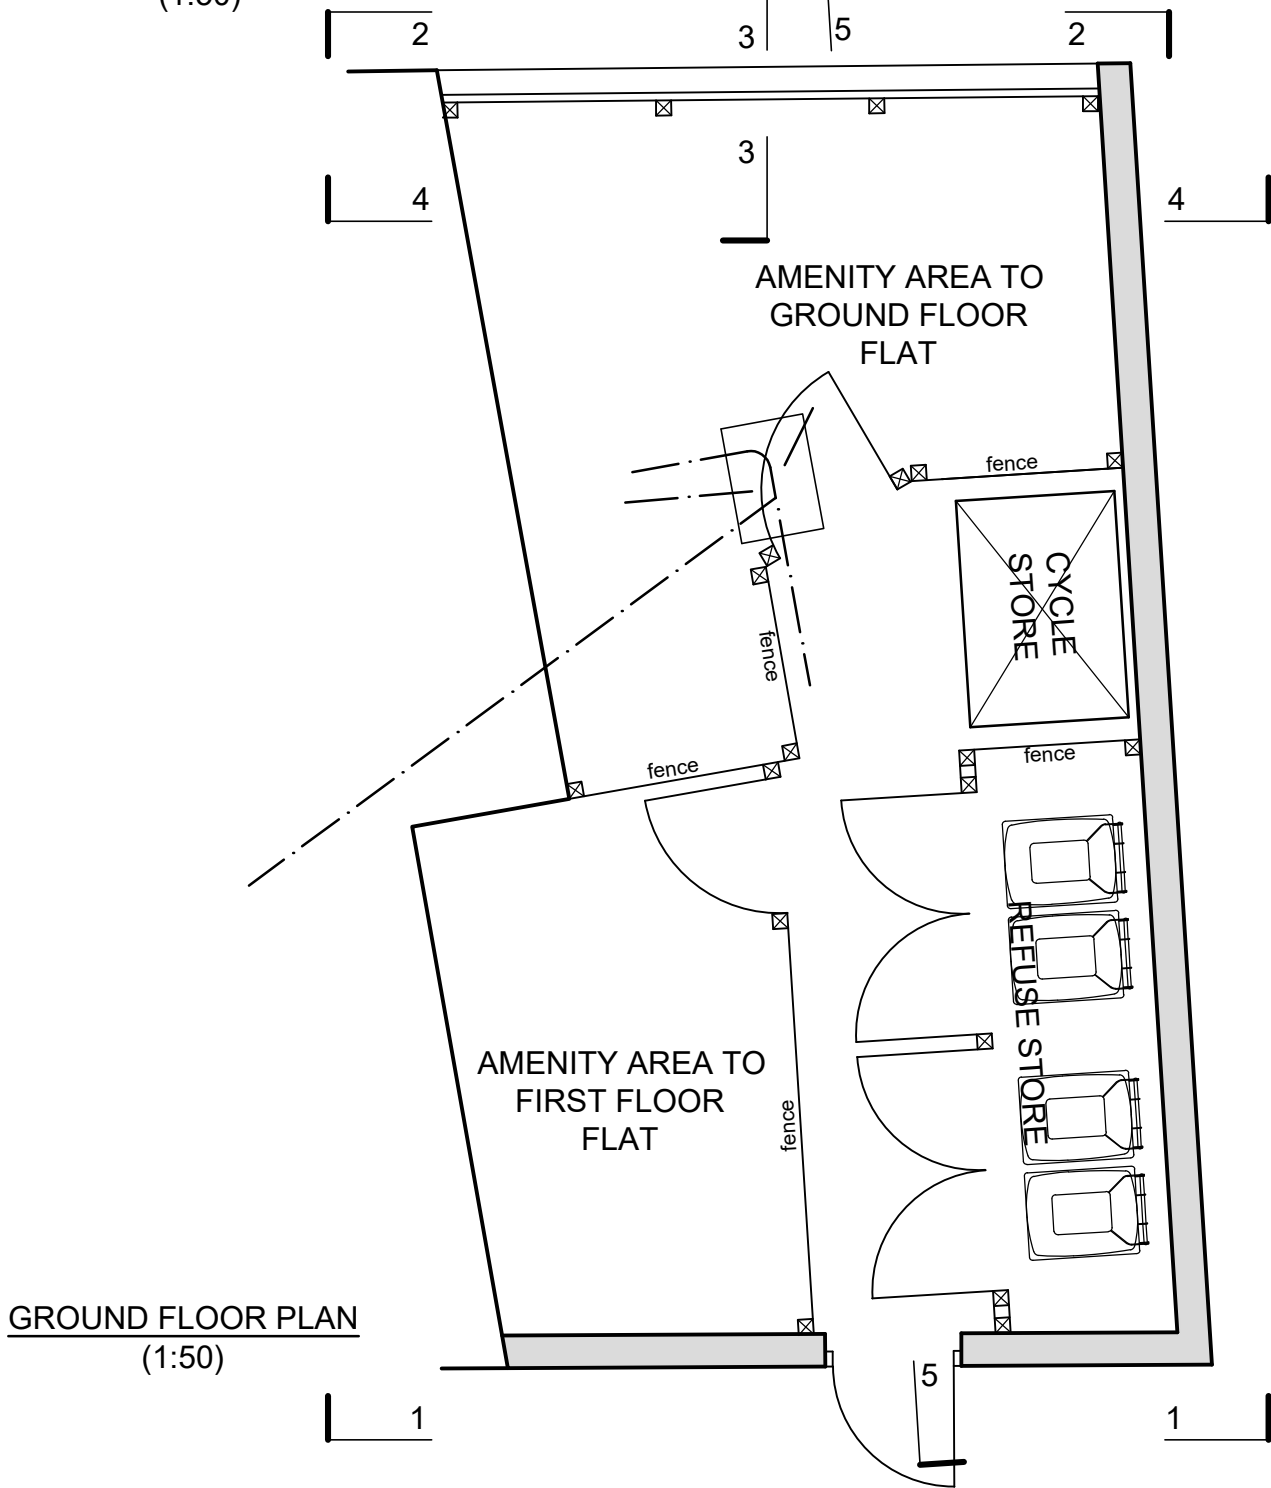

GROUND FLOOR PLAN  
(1:50)



LOCKABLE STEEL CYCLE STORAGE STORE

1800mm HIGH CLOSE BOARD FENCES AND GATES  
FORMING AMENITY AND REFUSE STORAGE AREAS



|   |              |          |
|---|--------------|----------|
|   |              |          |
|   |              |          |
| Date   | No           | Revision |
| <b>Penfold Project Services</b>                                                                                  |              |          |
| Epmarket, Wrotham Road, Meopham, Kent, DA13 0JH<br>Telephone: 01474 816690<br>e-mail: apenfold448@btinternet.com |              |          |
| Job Title:<br><br>DARNLEY ARMS P.H.<br>9 TRAFALGAR ROAD<br>GRAVESEND<br>KENT<br>DA11 0QA                         |              |          |
| Dwg Title:<br><br>EXTERNAL WORKS                                                                                 |              |          |
| Scale:   | 1:50 @ A2    |          |
| Dwg No.:   | 09           |          |
| Date:   | October 2023 |          |