


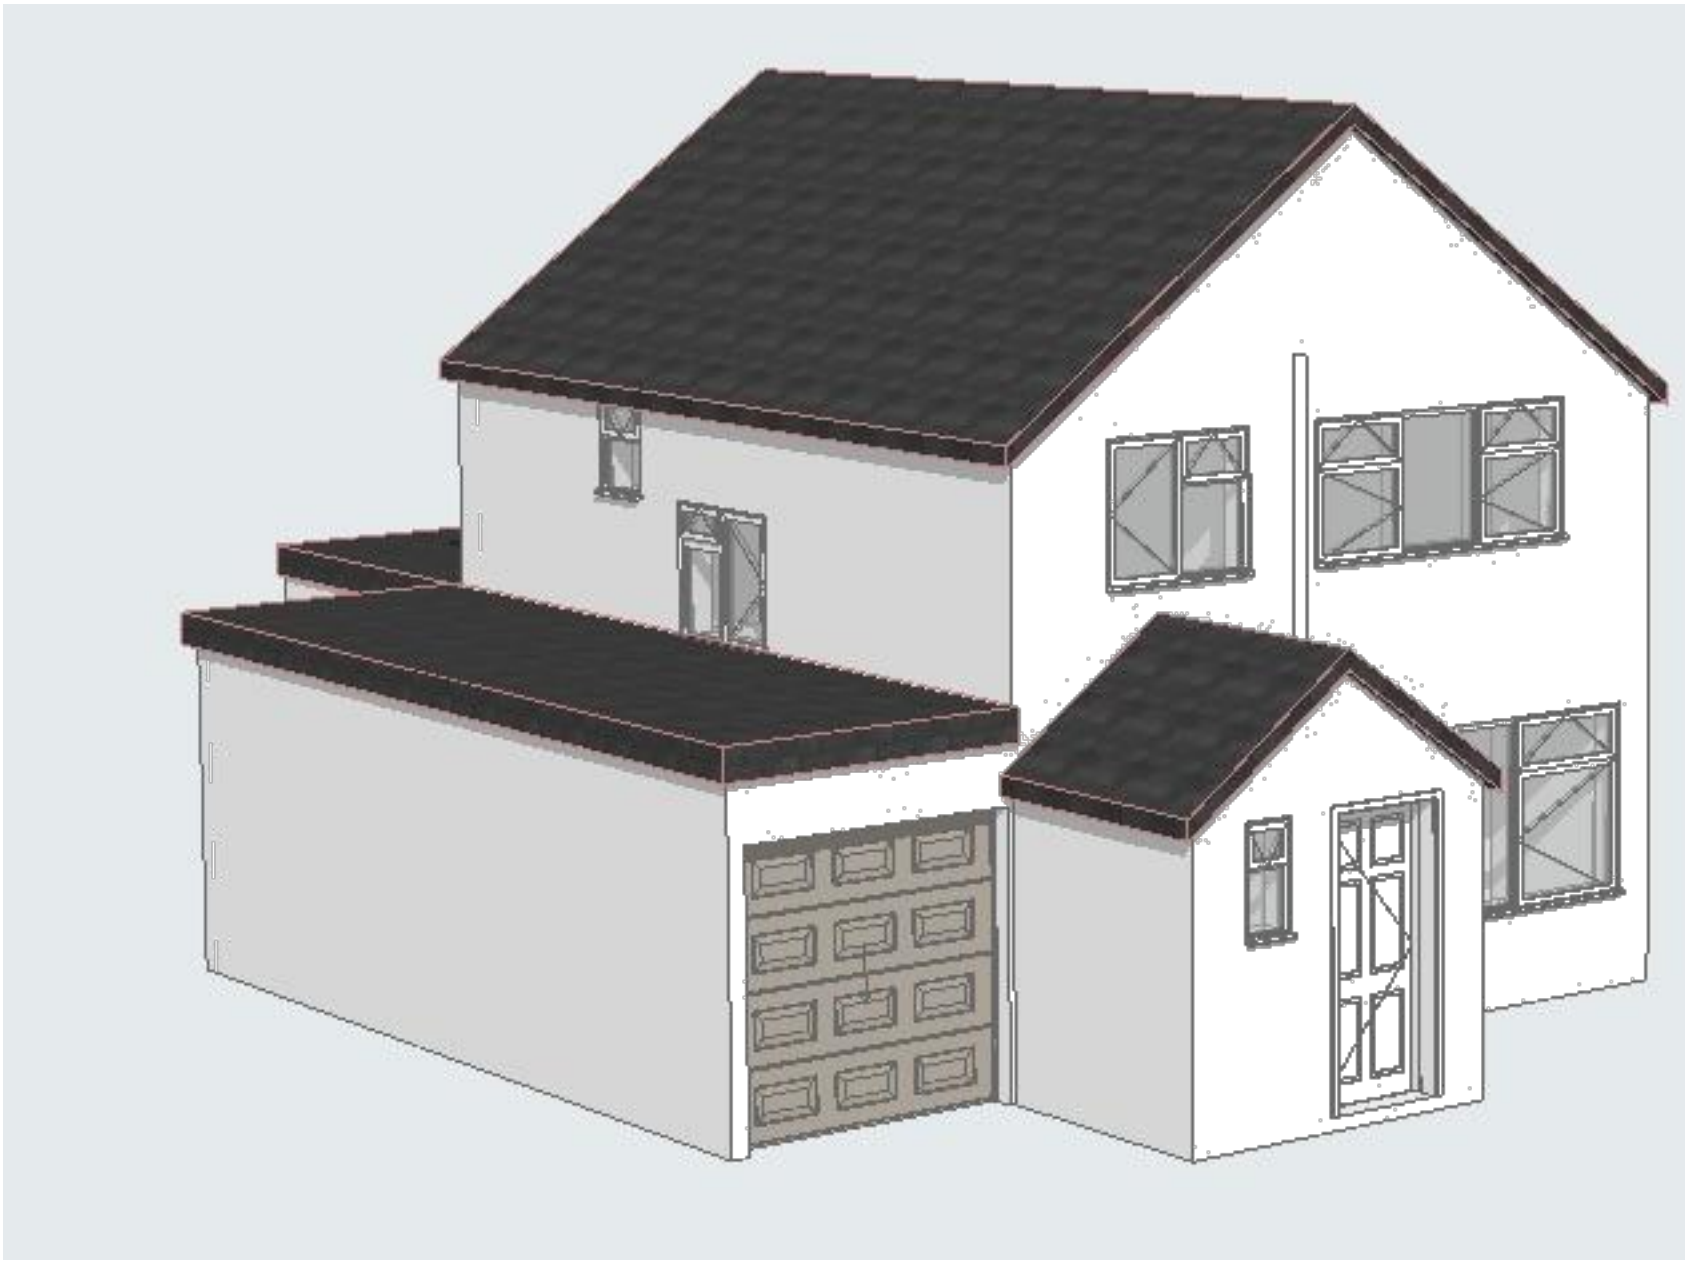

4 3D Front Existing (Not Materials) 1:100



6 3D Rear Existing (Not Materials) 1:100



8 Front 1:4.45



10 Rear 2 1:5.56




5 3D Front Proposed (Not Materials) 1:100




7 3D Rear Proposed (Not Materials) 1:100




9 Rear 1 1:6.06

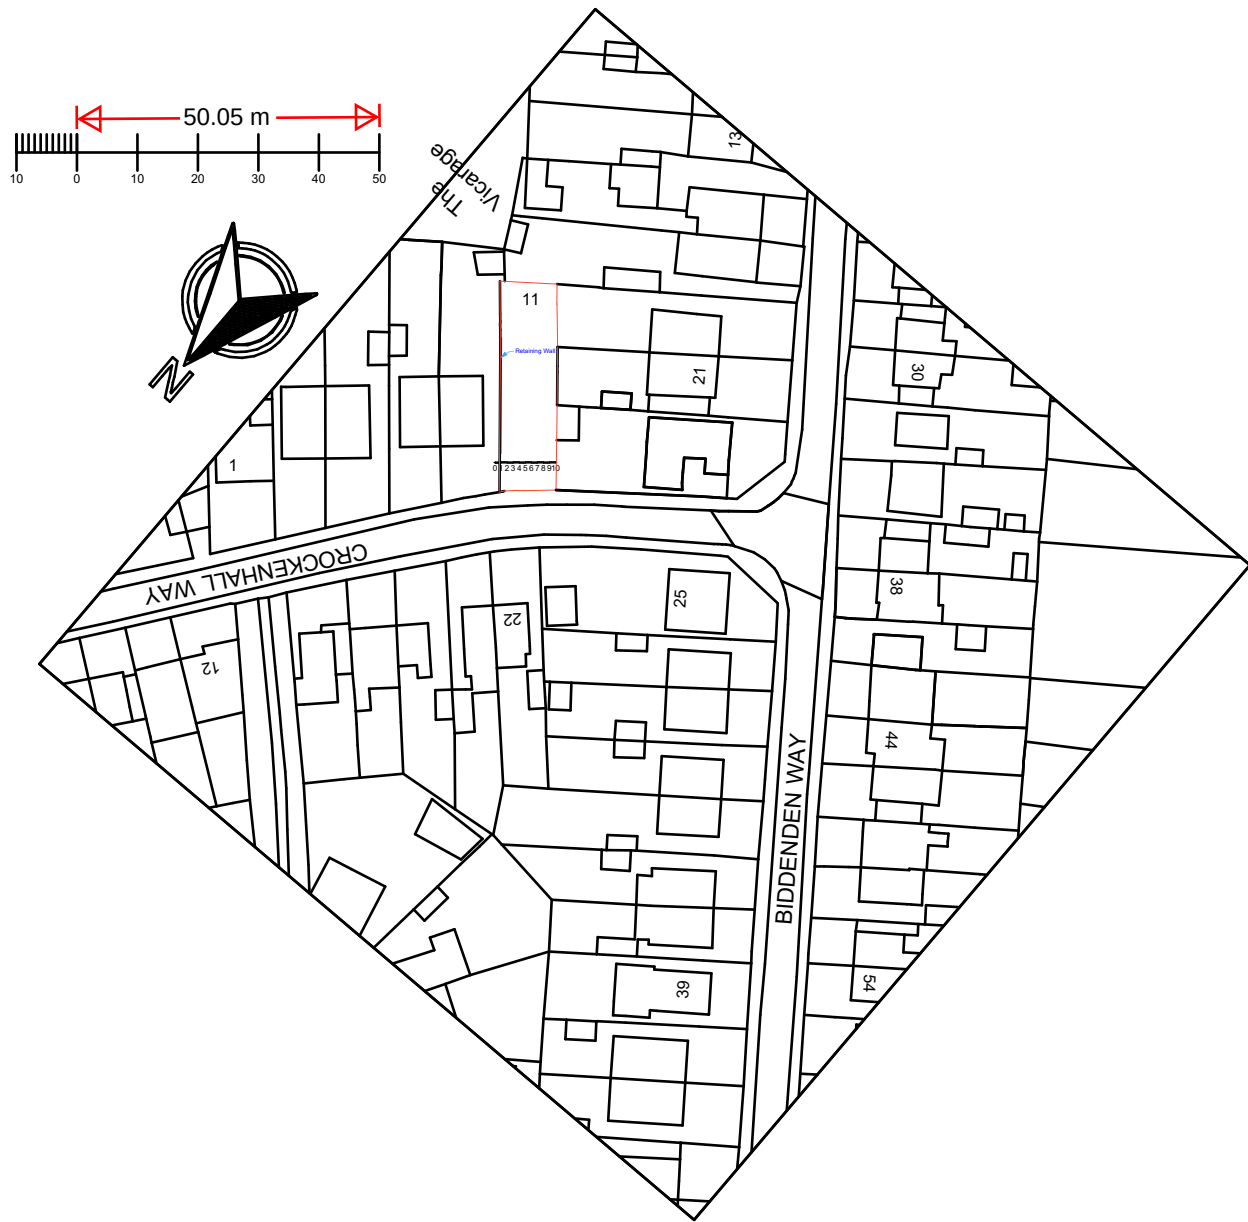

1 Location Plan 1:1250

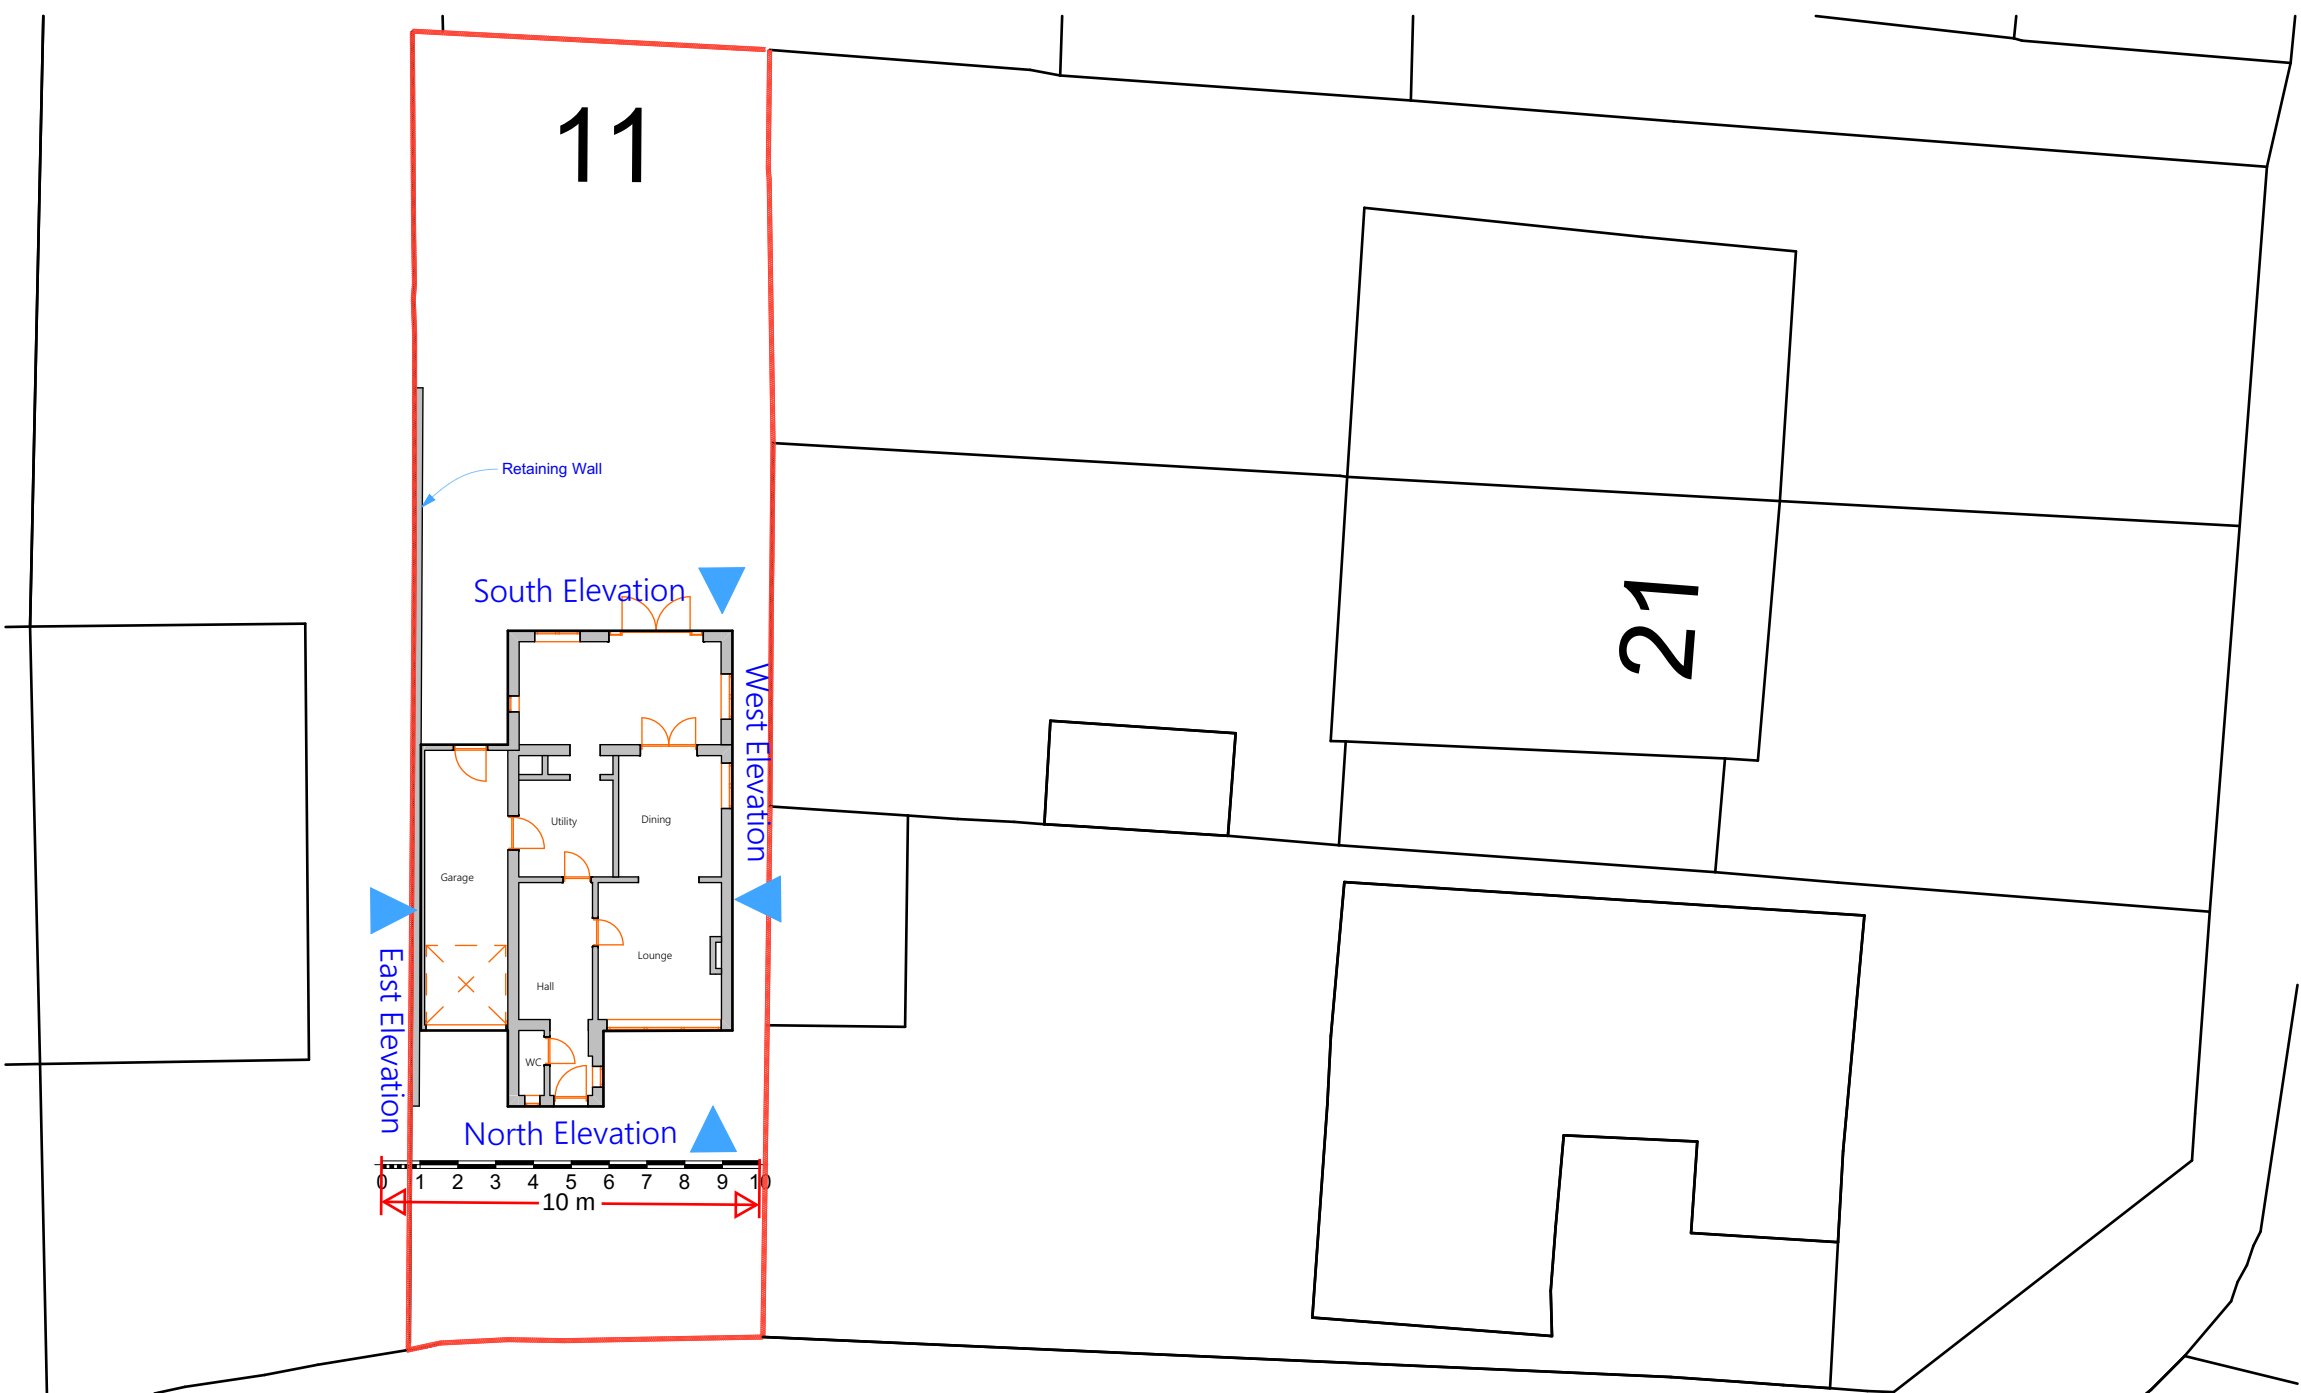

2 Site Plan Existing 1:200

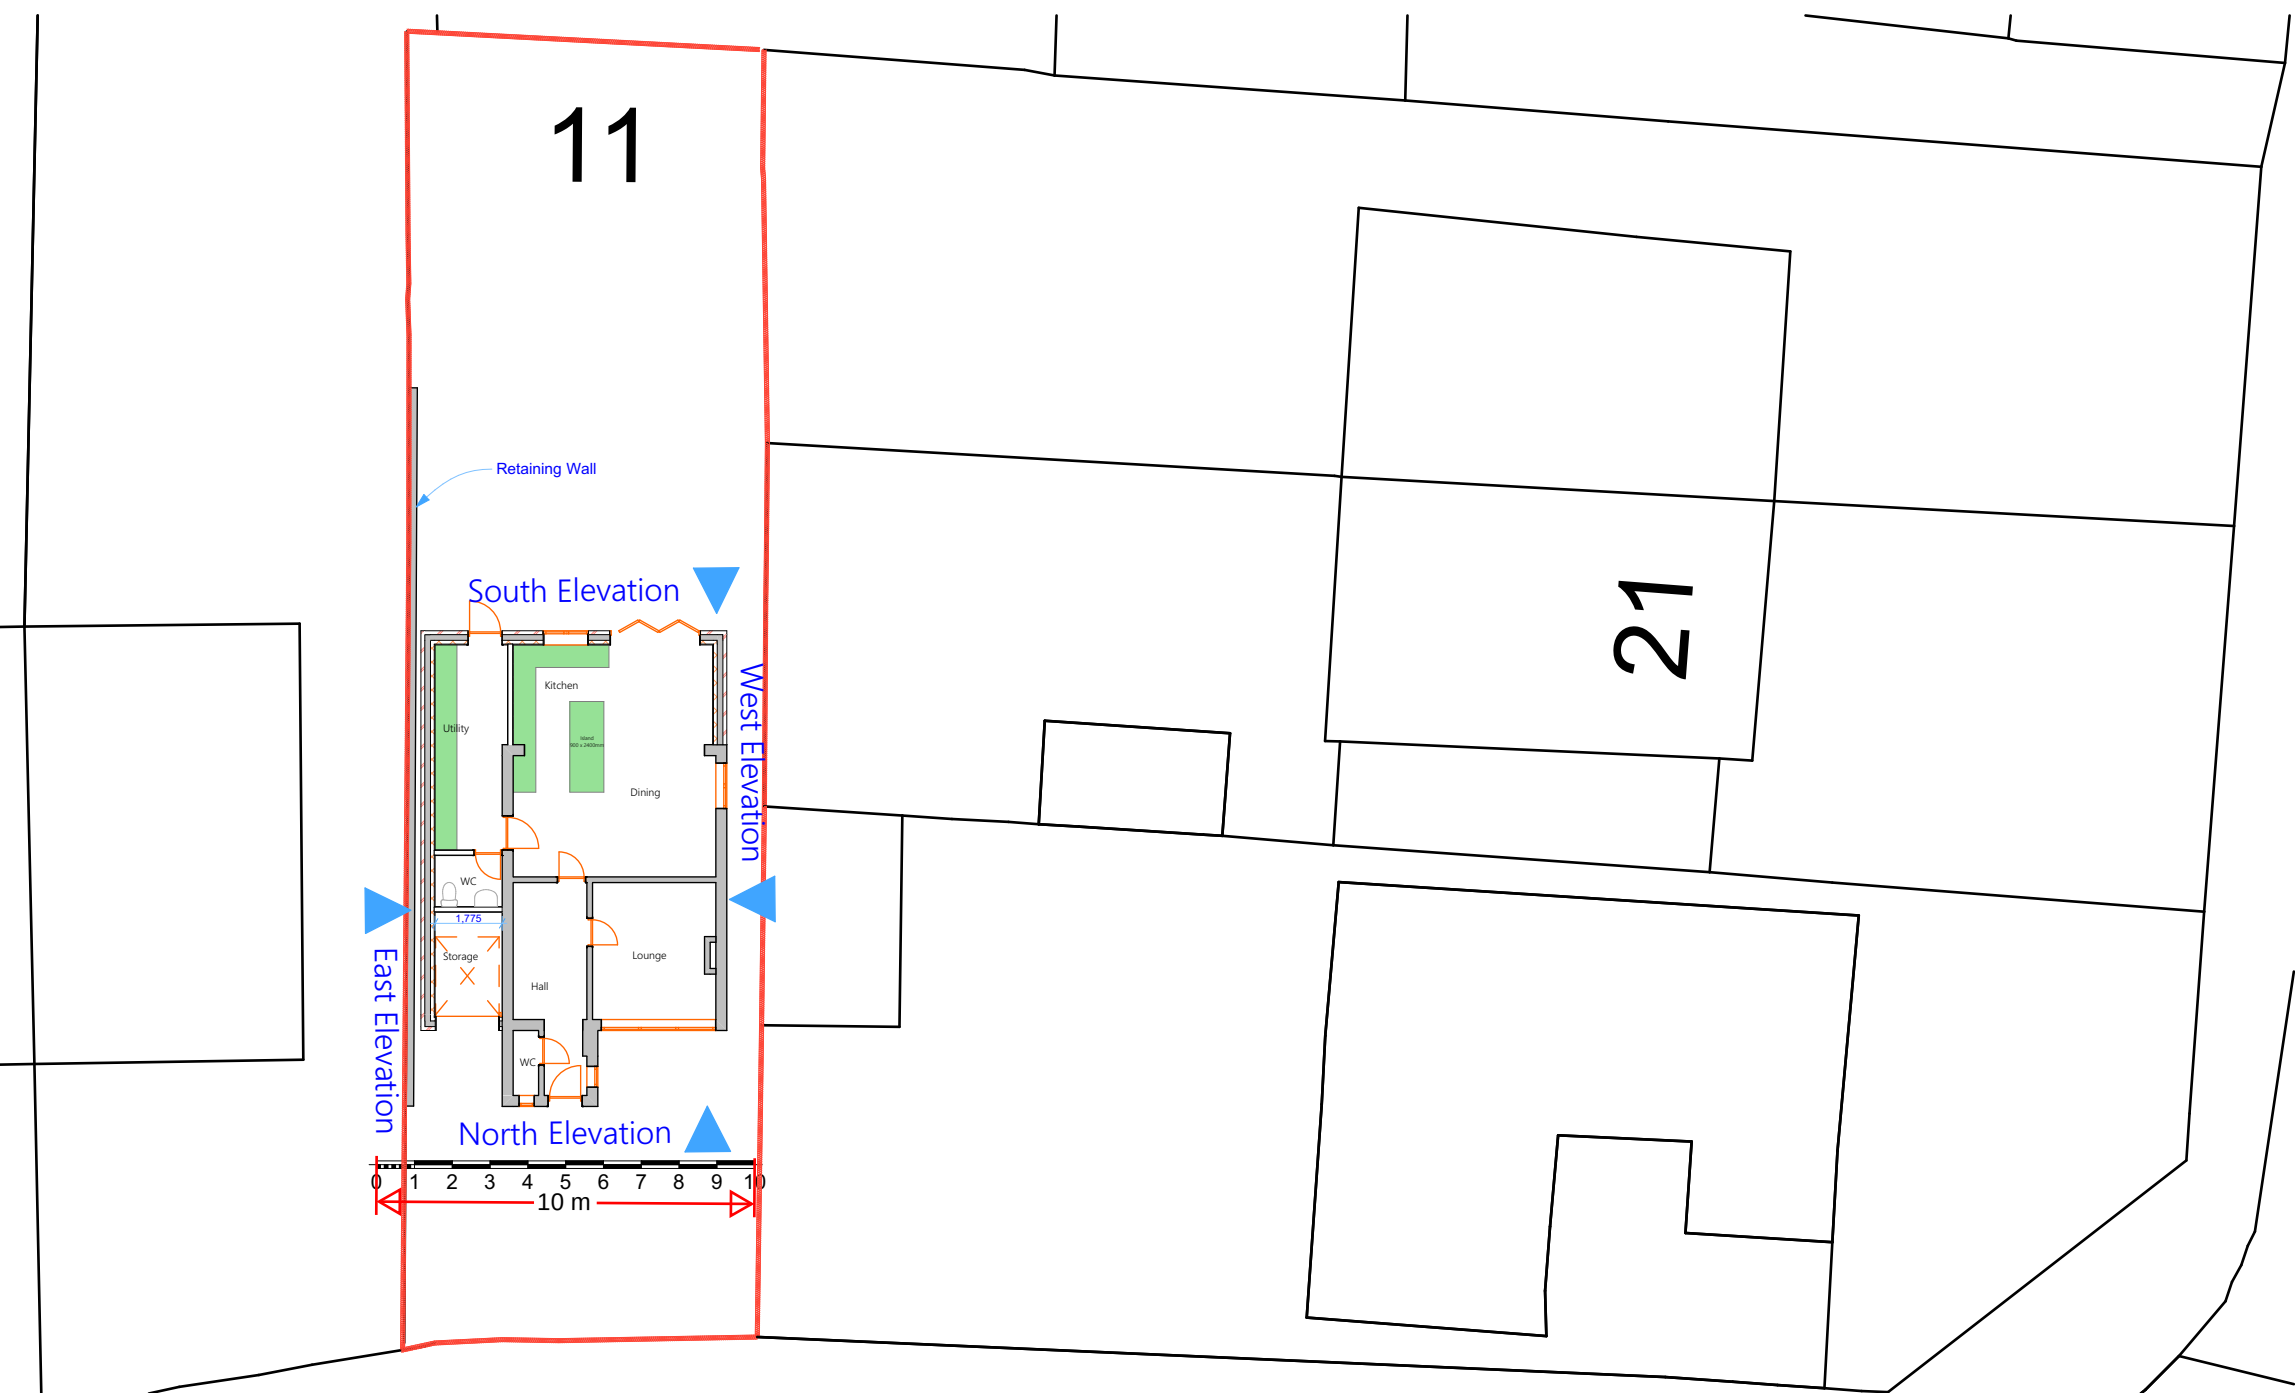

3 Site Plan Proposed 1:200

ARCHITECHNOLOGY.

 **DESIGN**

This document and its design content is copyright ©. It shall be read in conjunction with all other associated project information including models, specifications, schedules and related consultants documents. Do not scale from documents. All dimensions to be checked on site. Immediately report any discrepancies, errors or omissions on this document to the Originator. If in doubt ASK.

Scales @ A1
1:1250, 1:200, 1:100, 1:4.45, 1:6.06, 1:5.56
Date
2025-12-01

Client Approval
A - Approved
B - Approved with Comments
C - Do Not Use

Layout Title
Site Plan

Architechnology.design
179 Edwin Road Rainham, Kent ME8 0AH
www.architechnology.design
Tel: 07957 350204
info@architechnology.design

Project
11 crockenhall way - Lilibet Dwyer - DA13 9DB- DSE

status
Planning Application

Site Address
11 Crockenhall Way Istead Rise Kent DA13 9DB

Drawing Number	project	originator	zone	level	type	role	number	rev
Layout ID	01							01 - WIP