

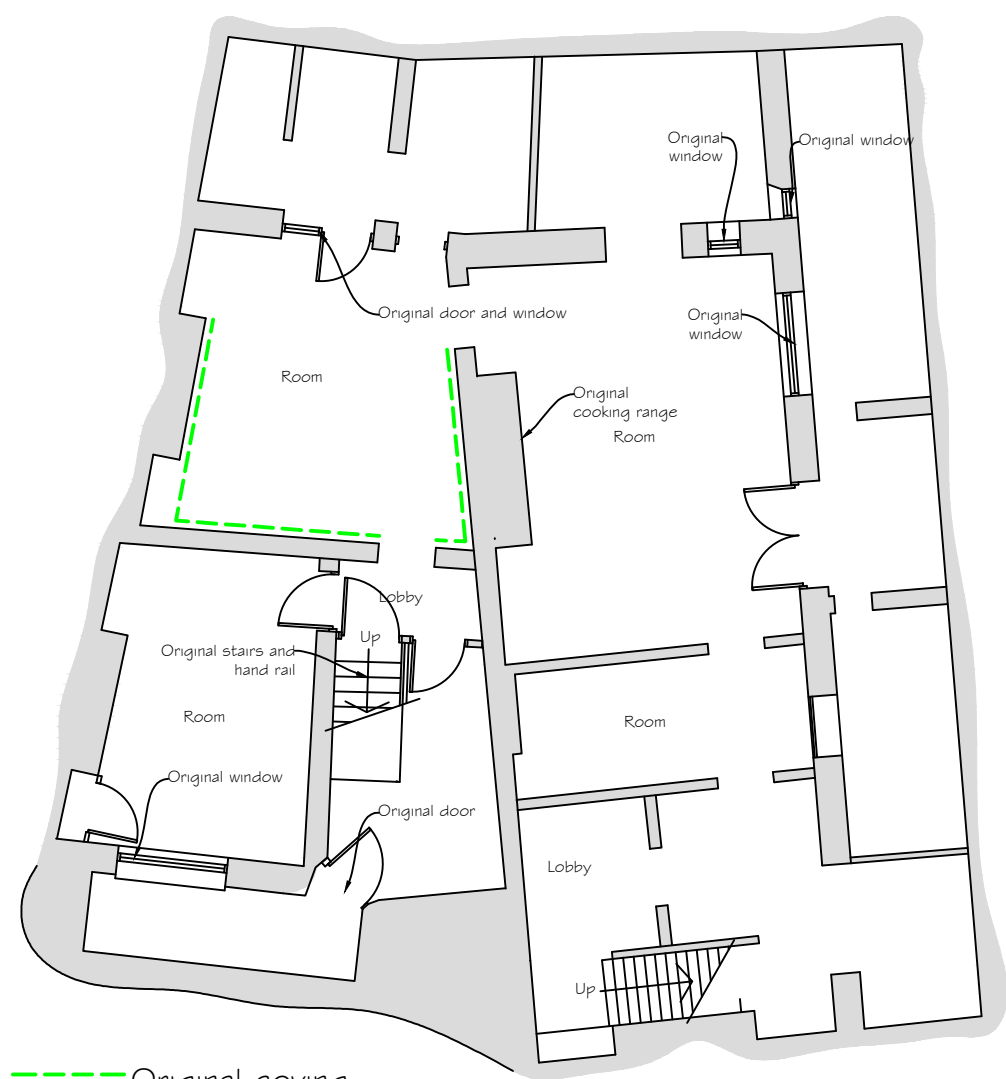


Existing coving

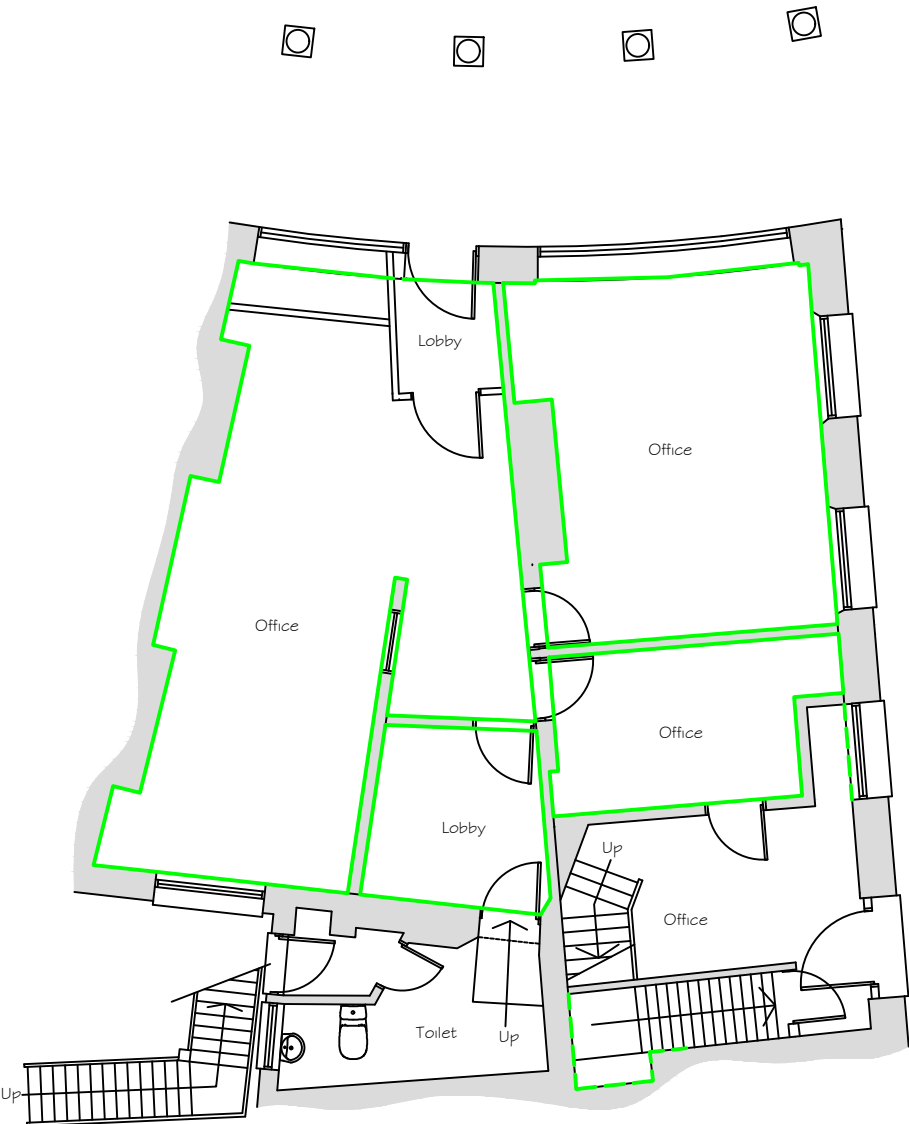


--- Original coving
--- Modern coving


Basement Floor Plan
Scale 1:100

 

Ground Floor Plan

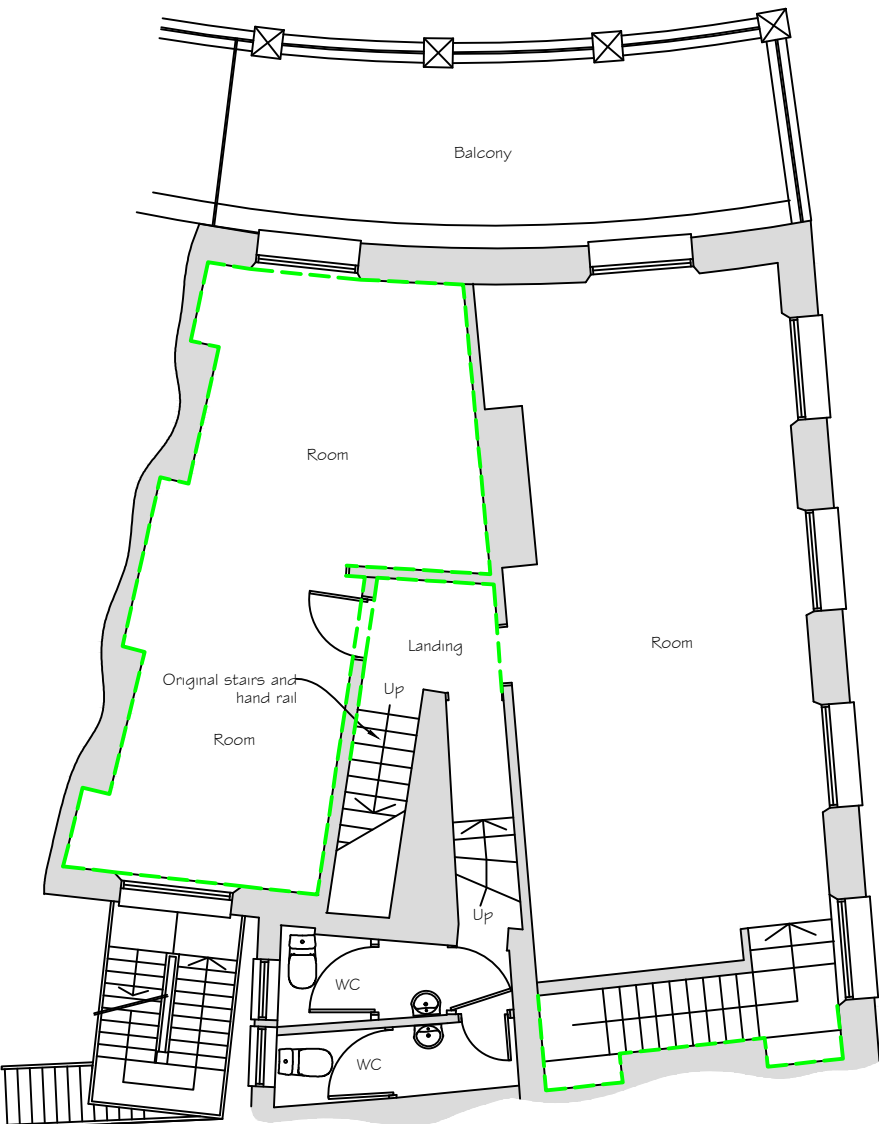


First Floor Plan

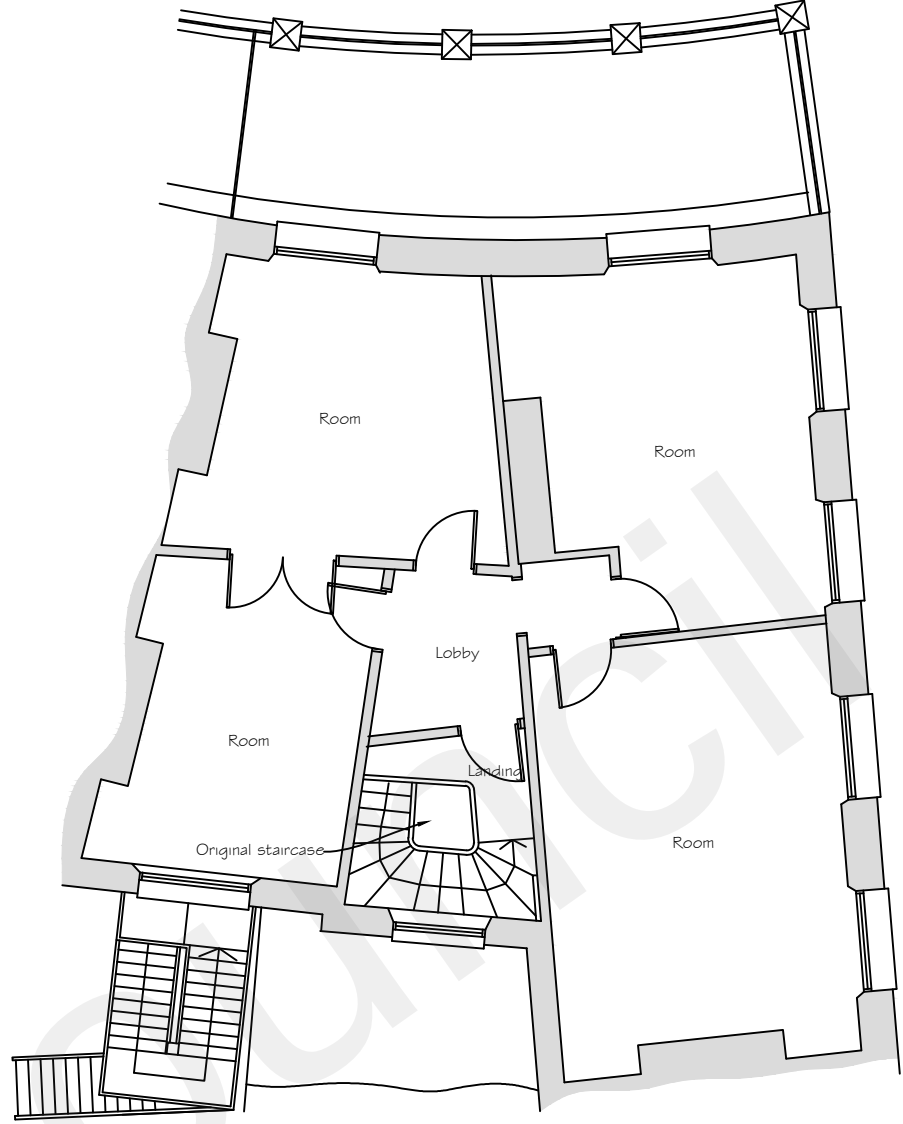


Second Floor Plan

Ground floor

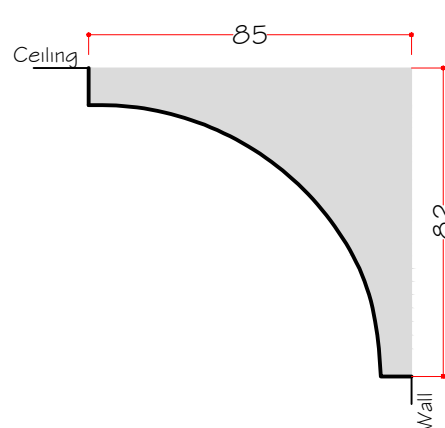


Existing modern C shaped plaster coving

Ground floor

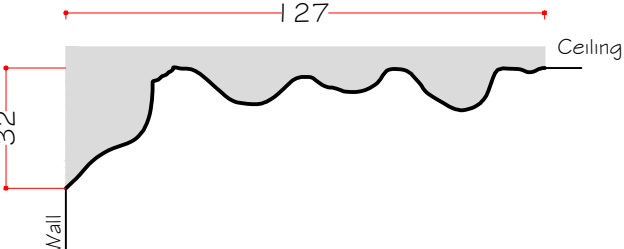


Existing cornice style Victorian coving

First floor right

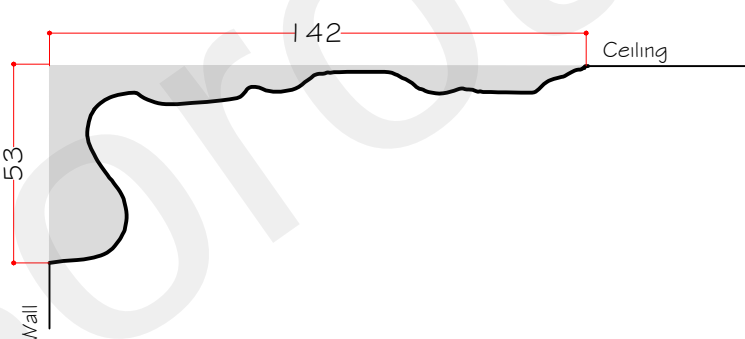


Existing cornice style Victorian coving


Proposed coving

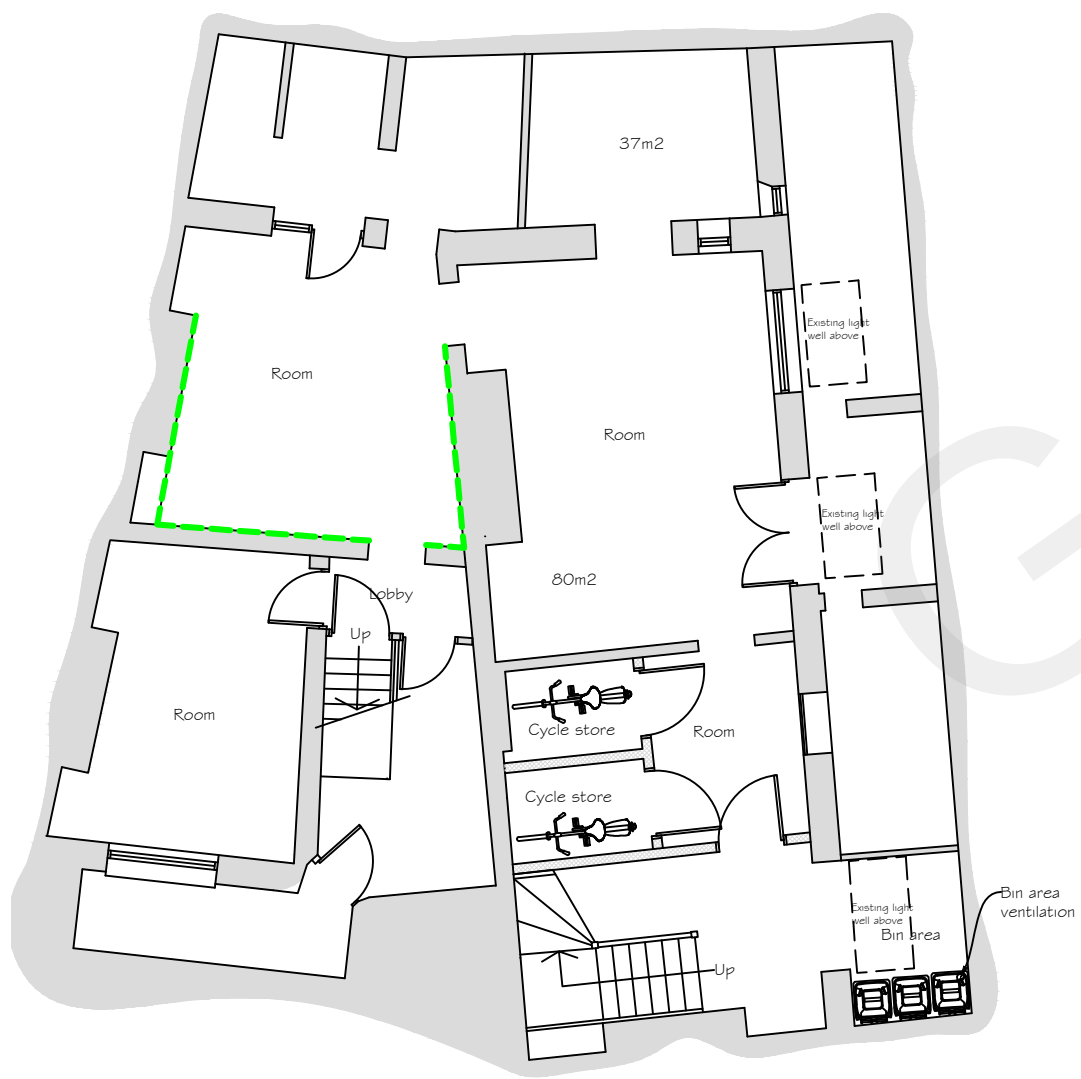


--- Original coving
--- Modern coving

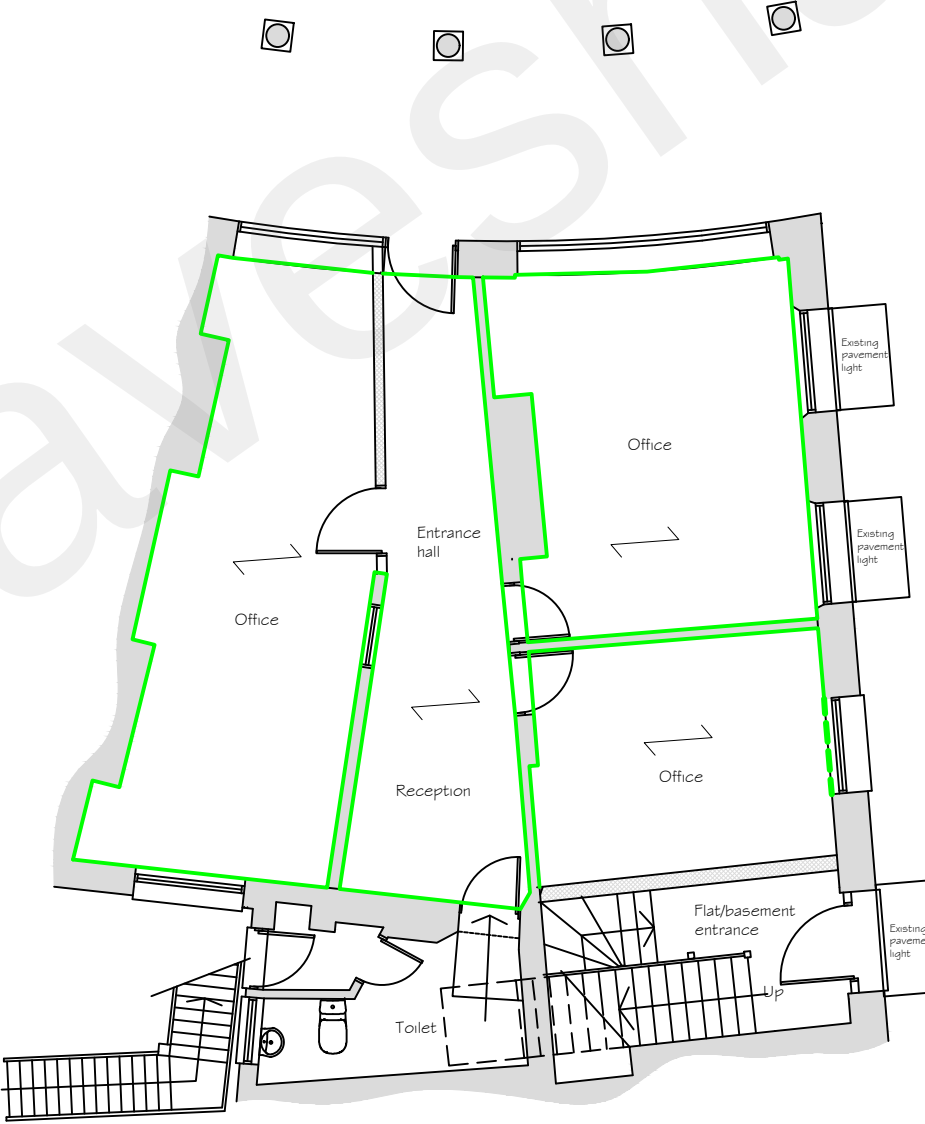

Ground Floor Plan

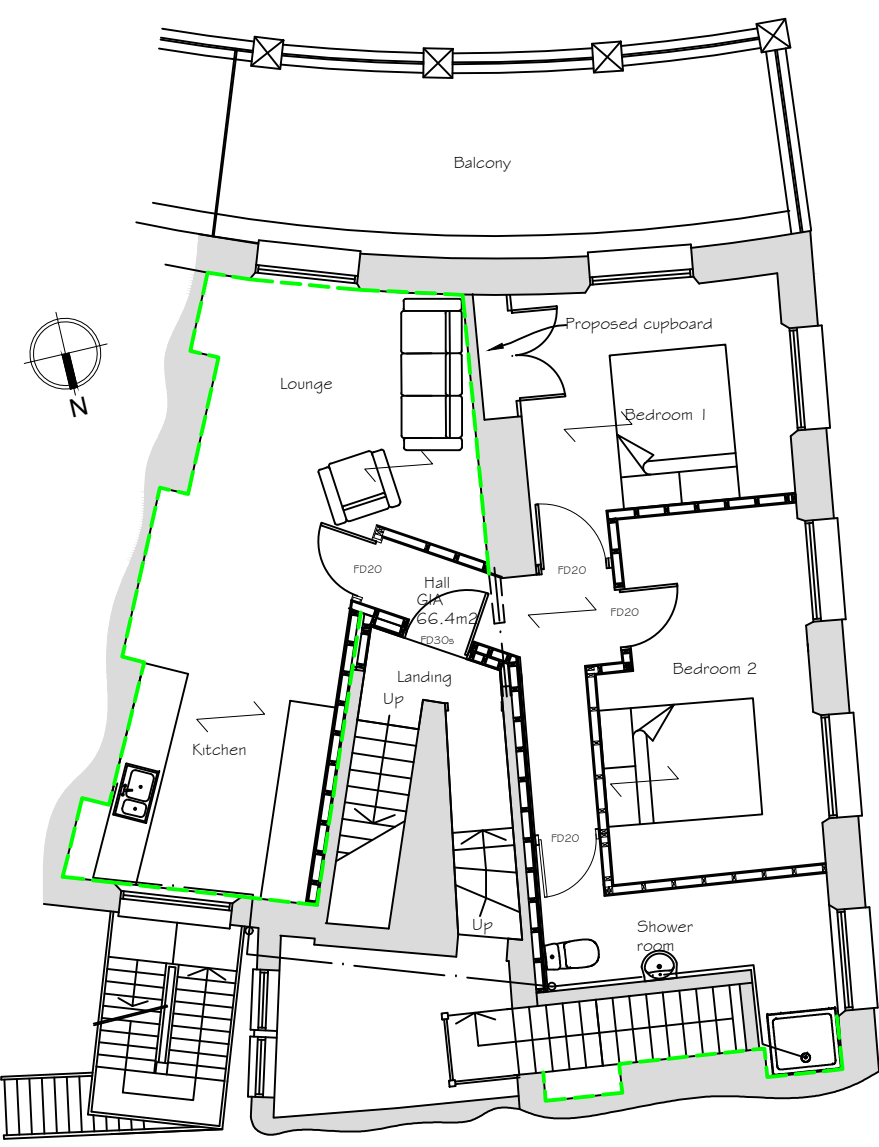

First Floor Plan

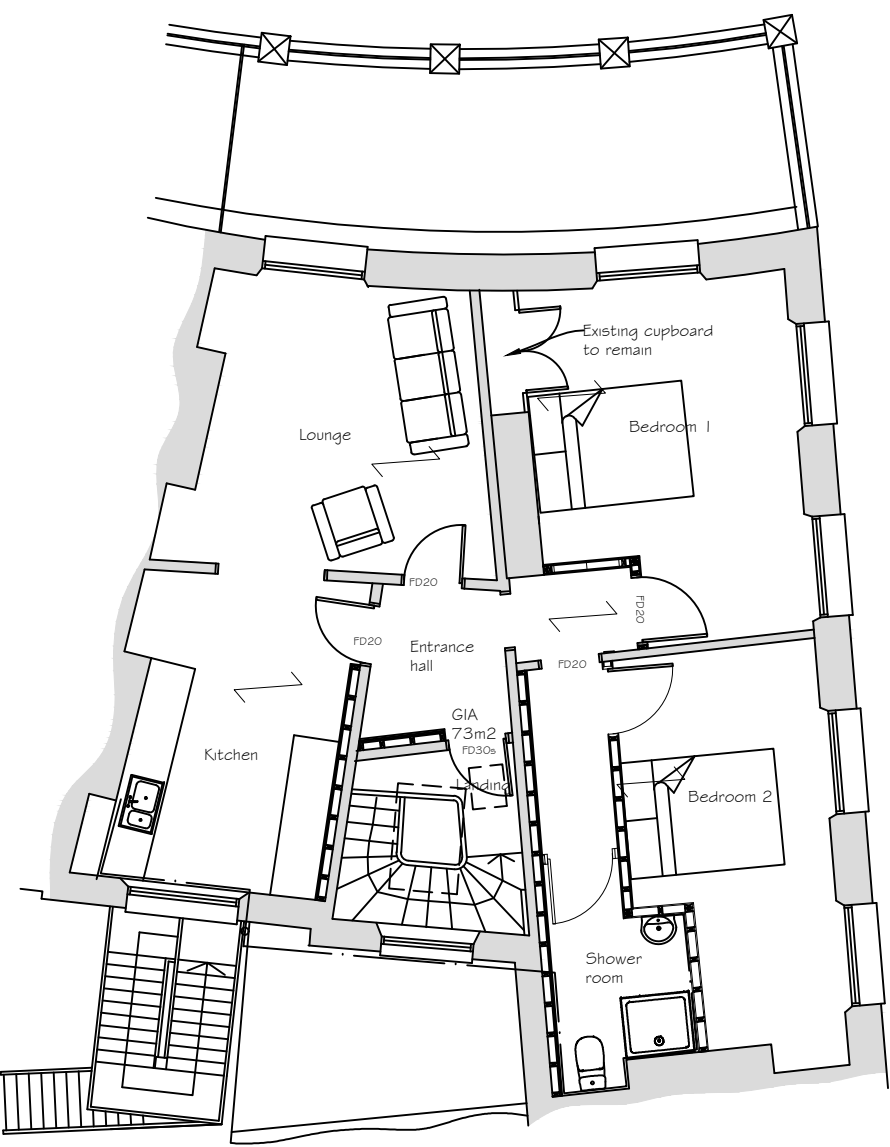

Second Floor Plan

Synergy Planning & Property Consultants Ltd Suite 6 Laser Quay Western City Estate Rochester Kent ME2 4HU	
Client	S Rana & A Asghar
Address	6 Berkley Crescent Gravesend Kent and 48 Harmer Street Gravesend Kent
Drawing title	Coving
Scale	1:100 at A1
Date	26 September 2022
Drawn by	
Drawing No	20/297/14