


© This drawing is protected by copyright and must not be copied or reproduced without the written consent of Penfold Project Services

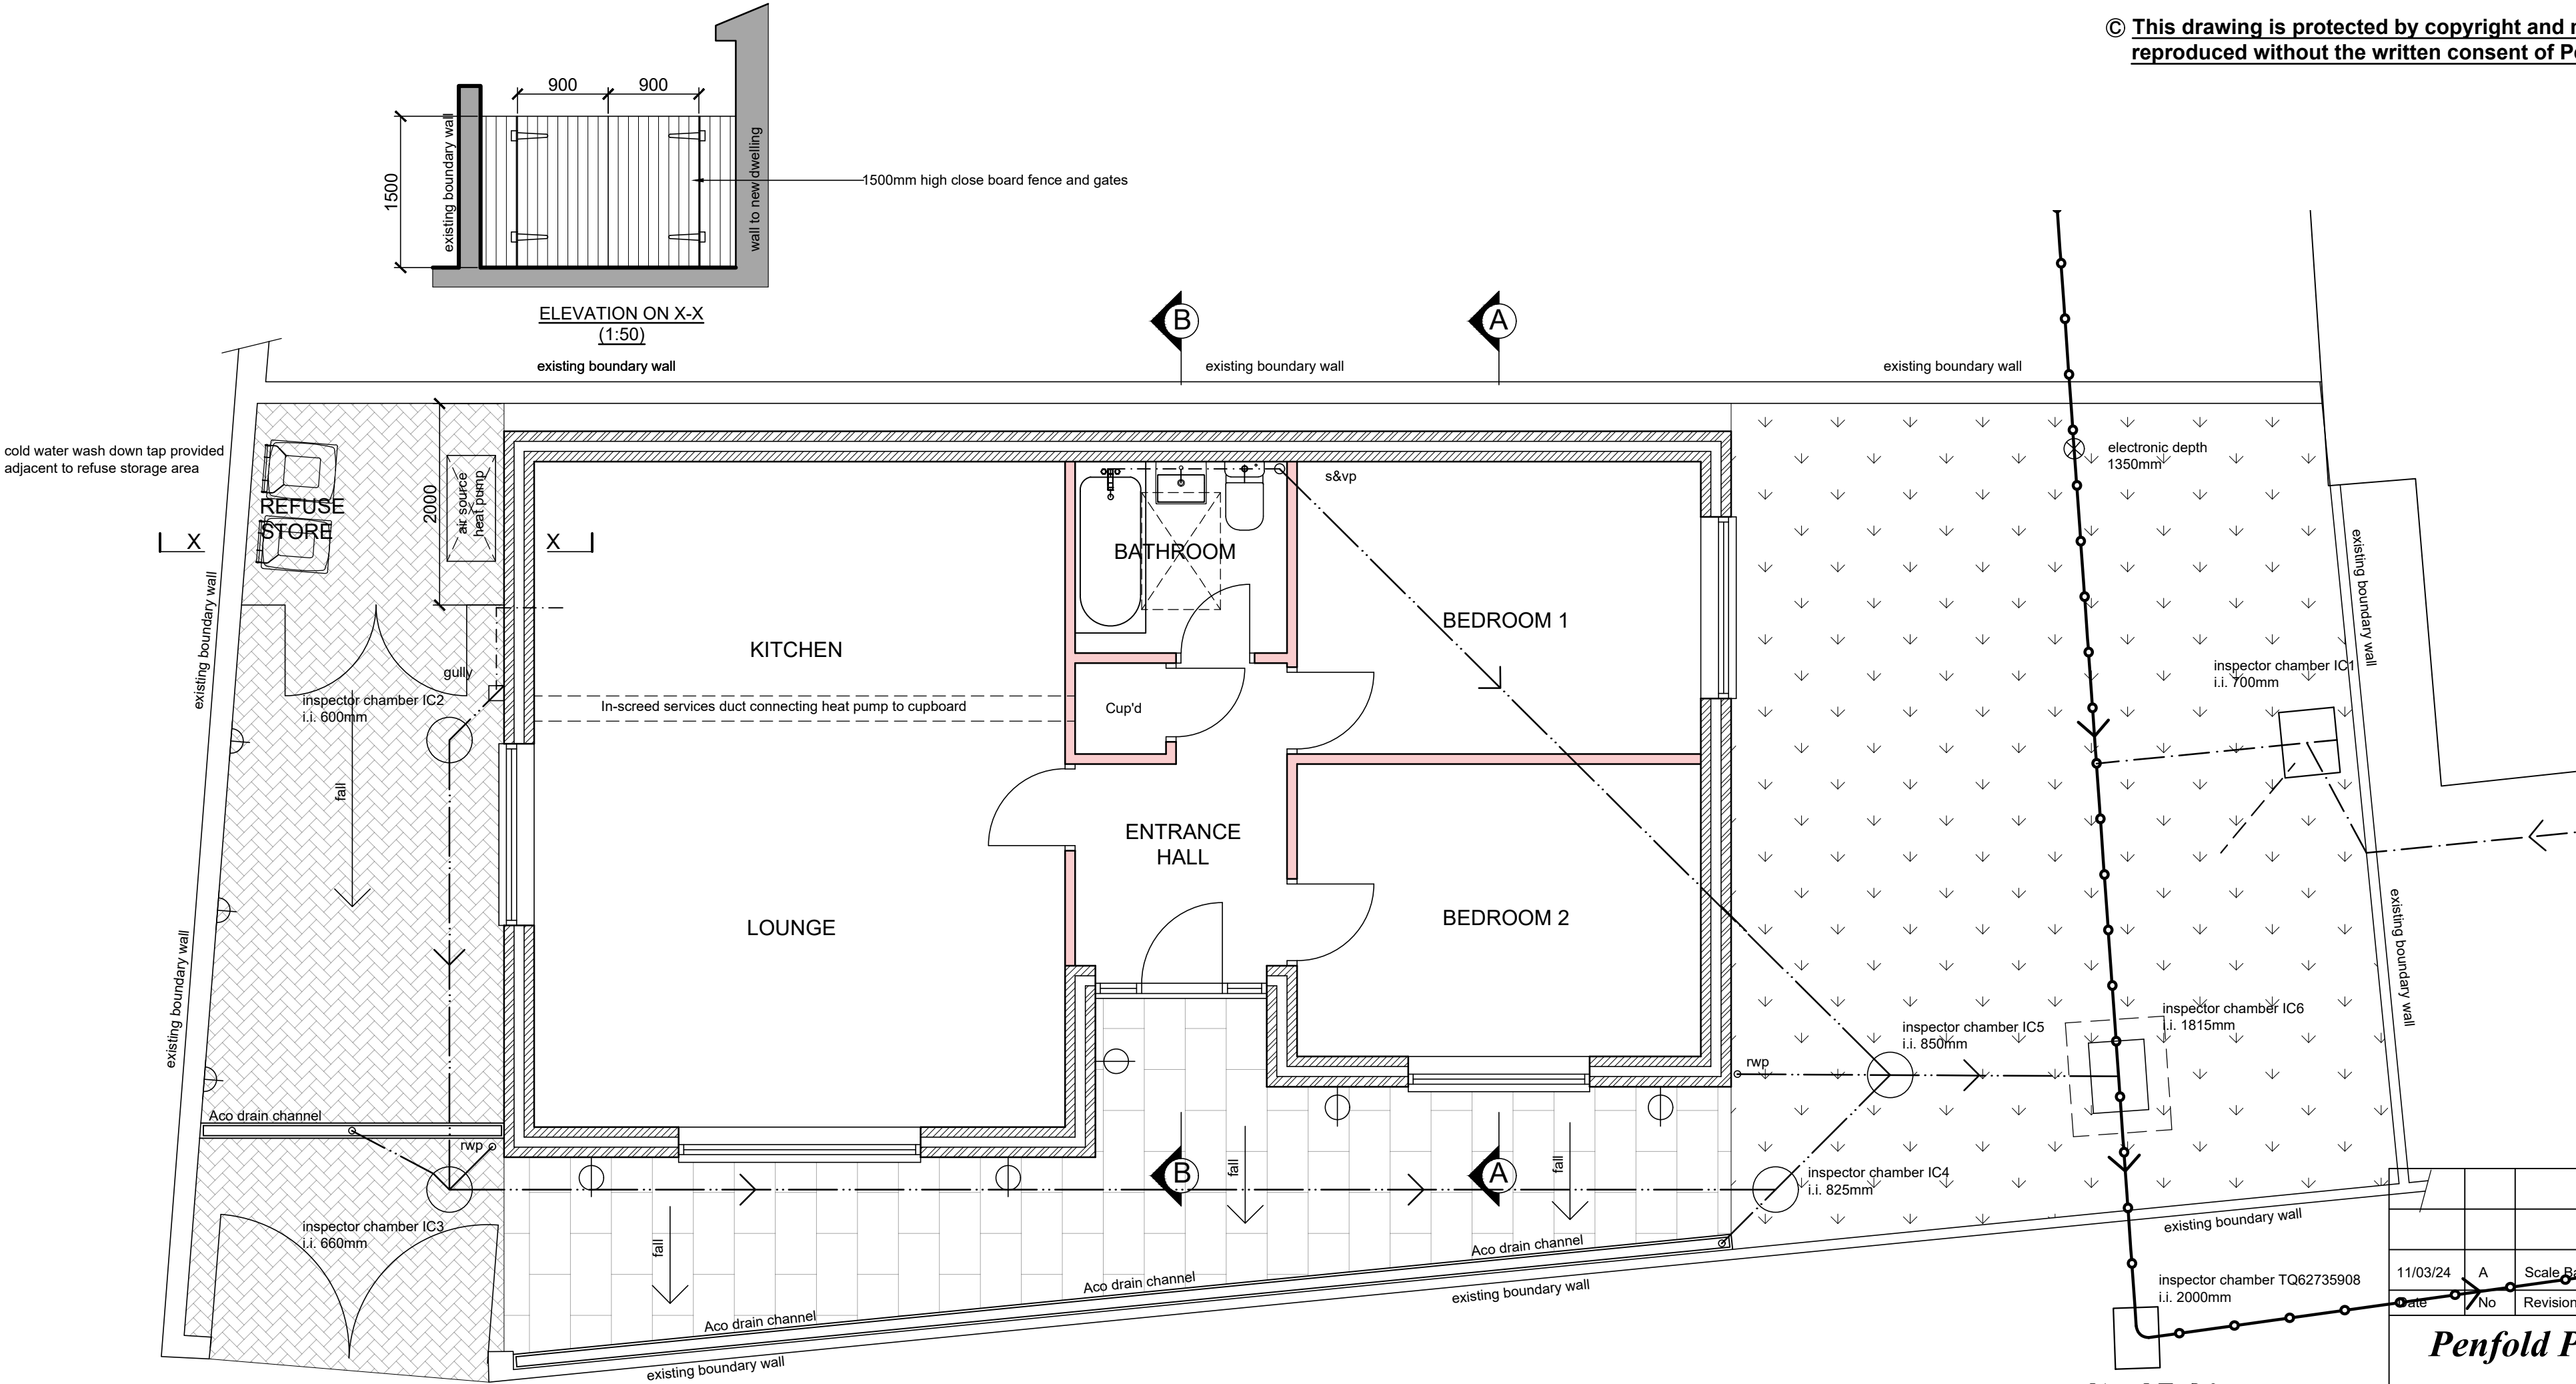

ELEVATION ON X-X  
(1:50)

existing boundary wall

existing boundary wall

existing boundary wall


existing boundary wall

existing boundary wall


existing boundary wall

existing boundary wall


LEGEND

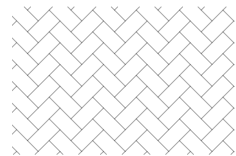

MARSHAL KEYBLOCK (GREY) LAID TO FALLS

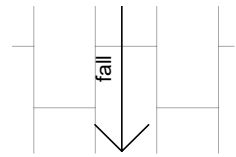

450 x 450mm PAVING SLABS (GREY) LAID TO FALLS

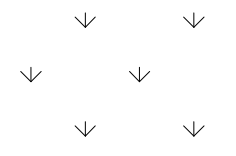

NATURAL GRASS

BOUNDARY TREATMENT  
EXISTING WALLS & ENTRANCE GATE TO BE RETAINED

REFUSE STORE  
SEE SCHEDULE OF PROPOSED MATERIALS,  
LANDSCAPING AND BOUNDARY FINISHES




EXTERIOR LIGHT TYPE 1  
FITTED APPROX 1500mm ABOVE GROUND LEVEL



EXTERIOR LIGHT TYPE 2 WITH PIR SENSOR  
FITTED APPROX 1500mm ABOVE GROUND LEVEL

DRAINAGE LEGEND

- EXISTING 100mm VC PRIVATE DRAIN
- EXISTING PRIVATE DRAIN REMOVED
- EXISTING 150mm VC PUBLIC SEWER
- PROPOSED 100mm PLASTIC PRIVATE DRAIN

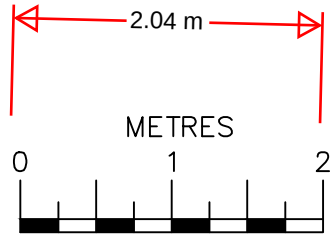

SCALE BAR @ 1:50

|          |    |                 |
|----------|----|-----------------|
| 11/03/24 | A  | Scale Bar Added |
| date     | No | Revision        |

Penfold Project Services

Epmarket, Wrotham Road, Meopham, Kent, DA13 0JH  
Telephone: 01474 816690  
e-mail: apenfold448@btinternet.com

Job Title:  
SALEM YARD  
SALEM PLACE  
NORTHFLEET  
KENT  
DA11 9QA

Dwg Title:  
GROUND FLOOR PLAN  
EXTERNAL WORKS

Scale: 1:50 @ A2

Dwg No.: 08A

Date: January 2024