


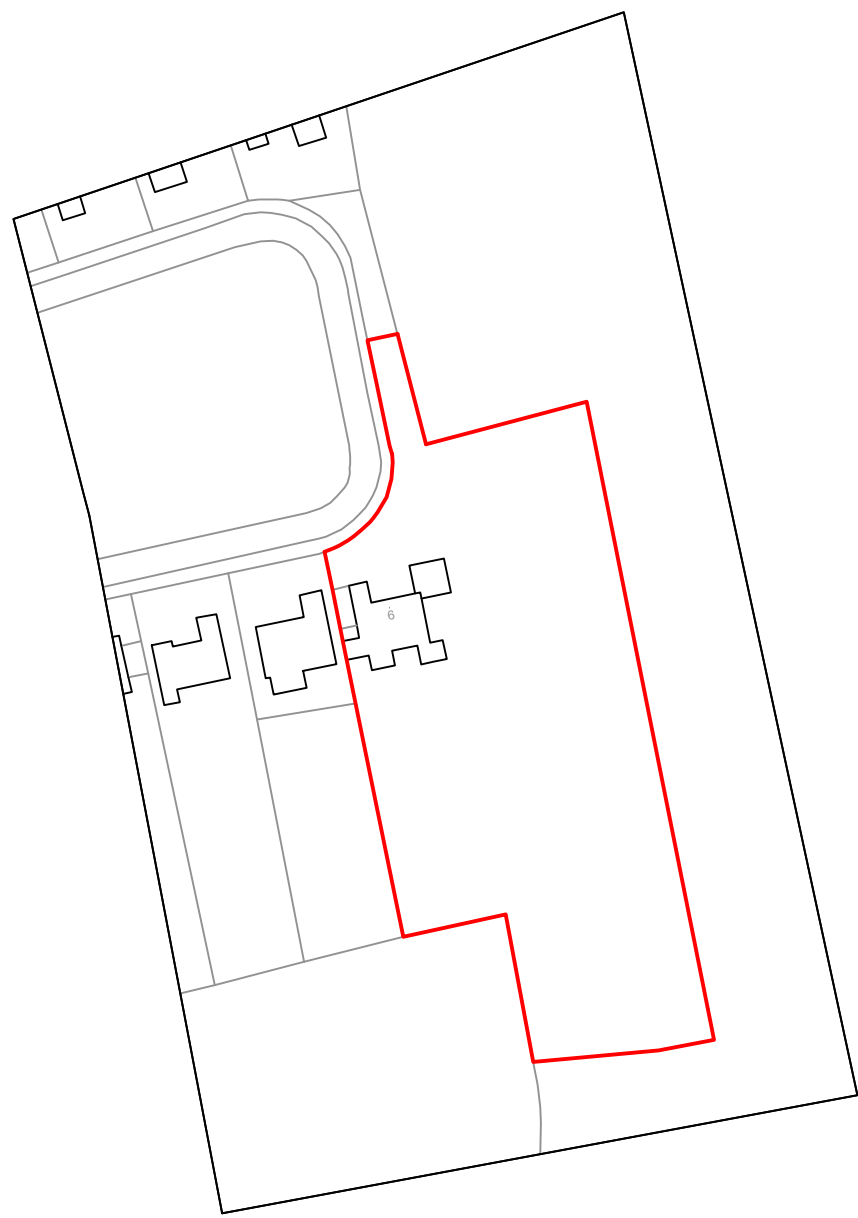
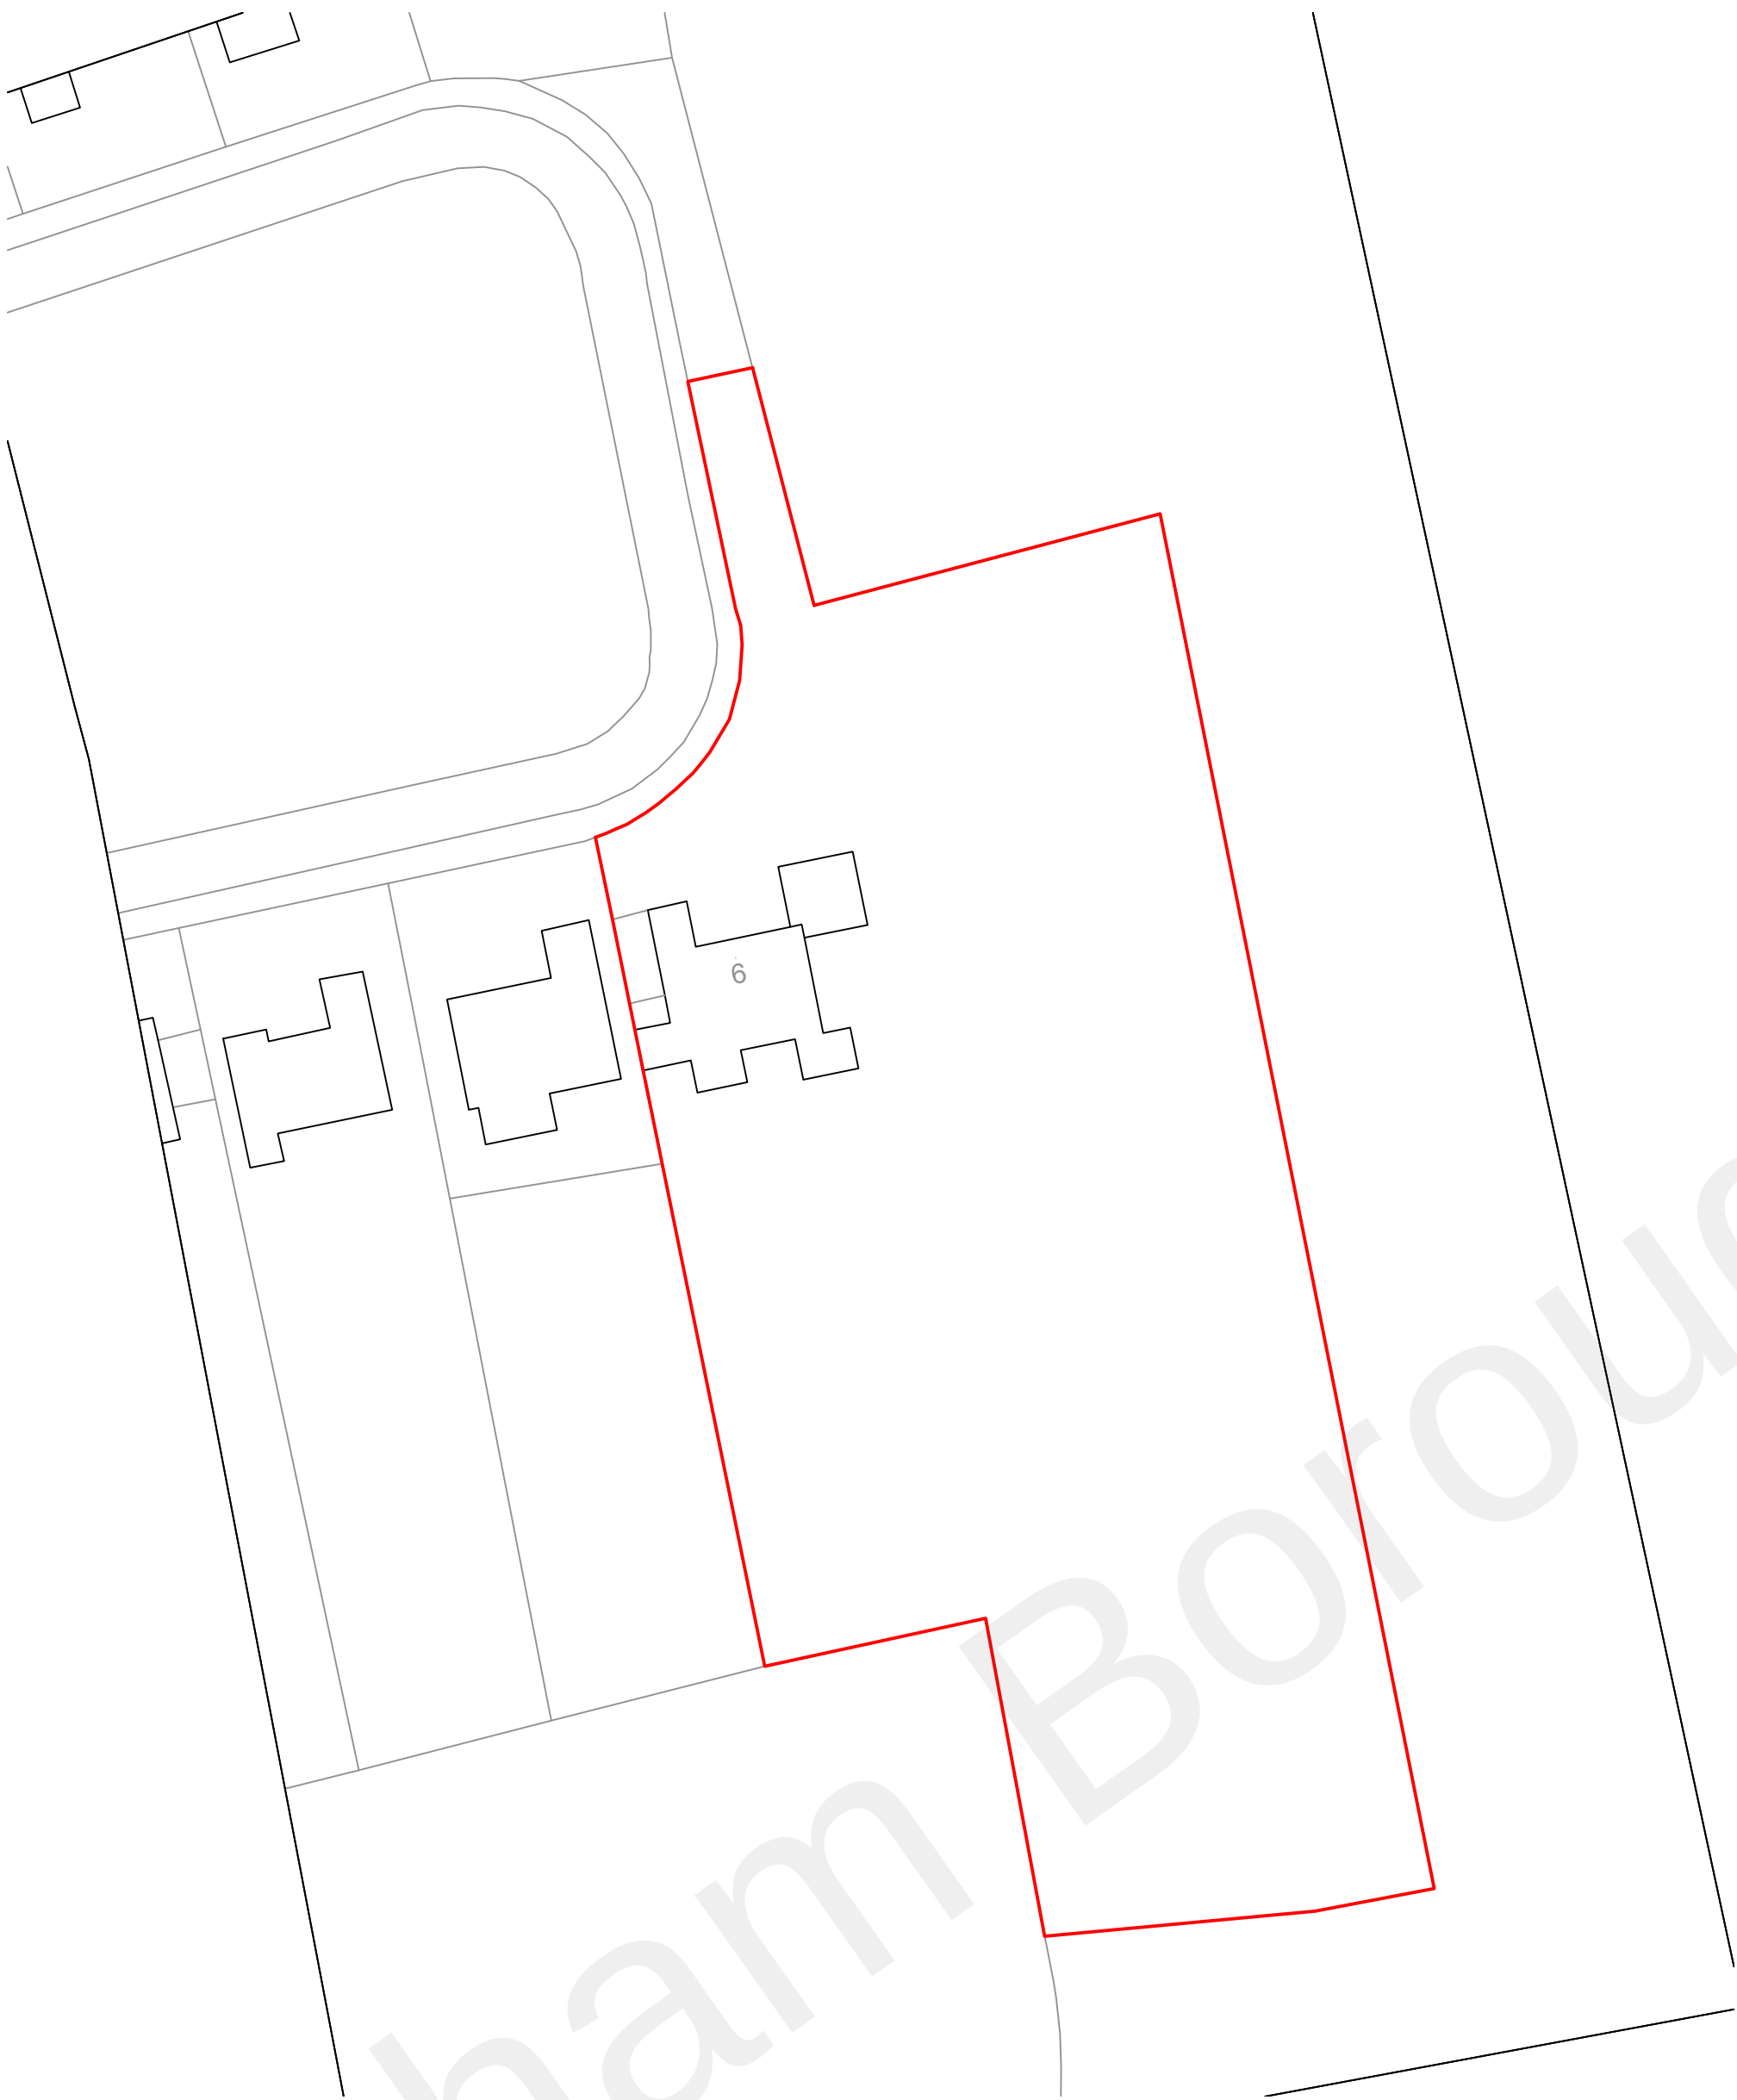


 


Site location plan
1:1250

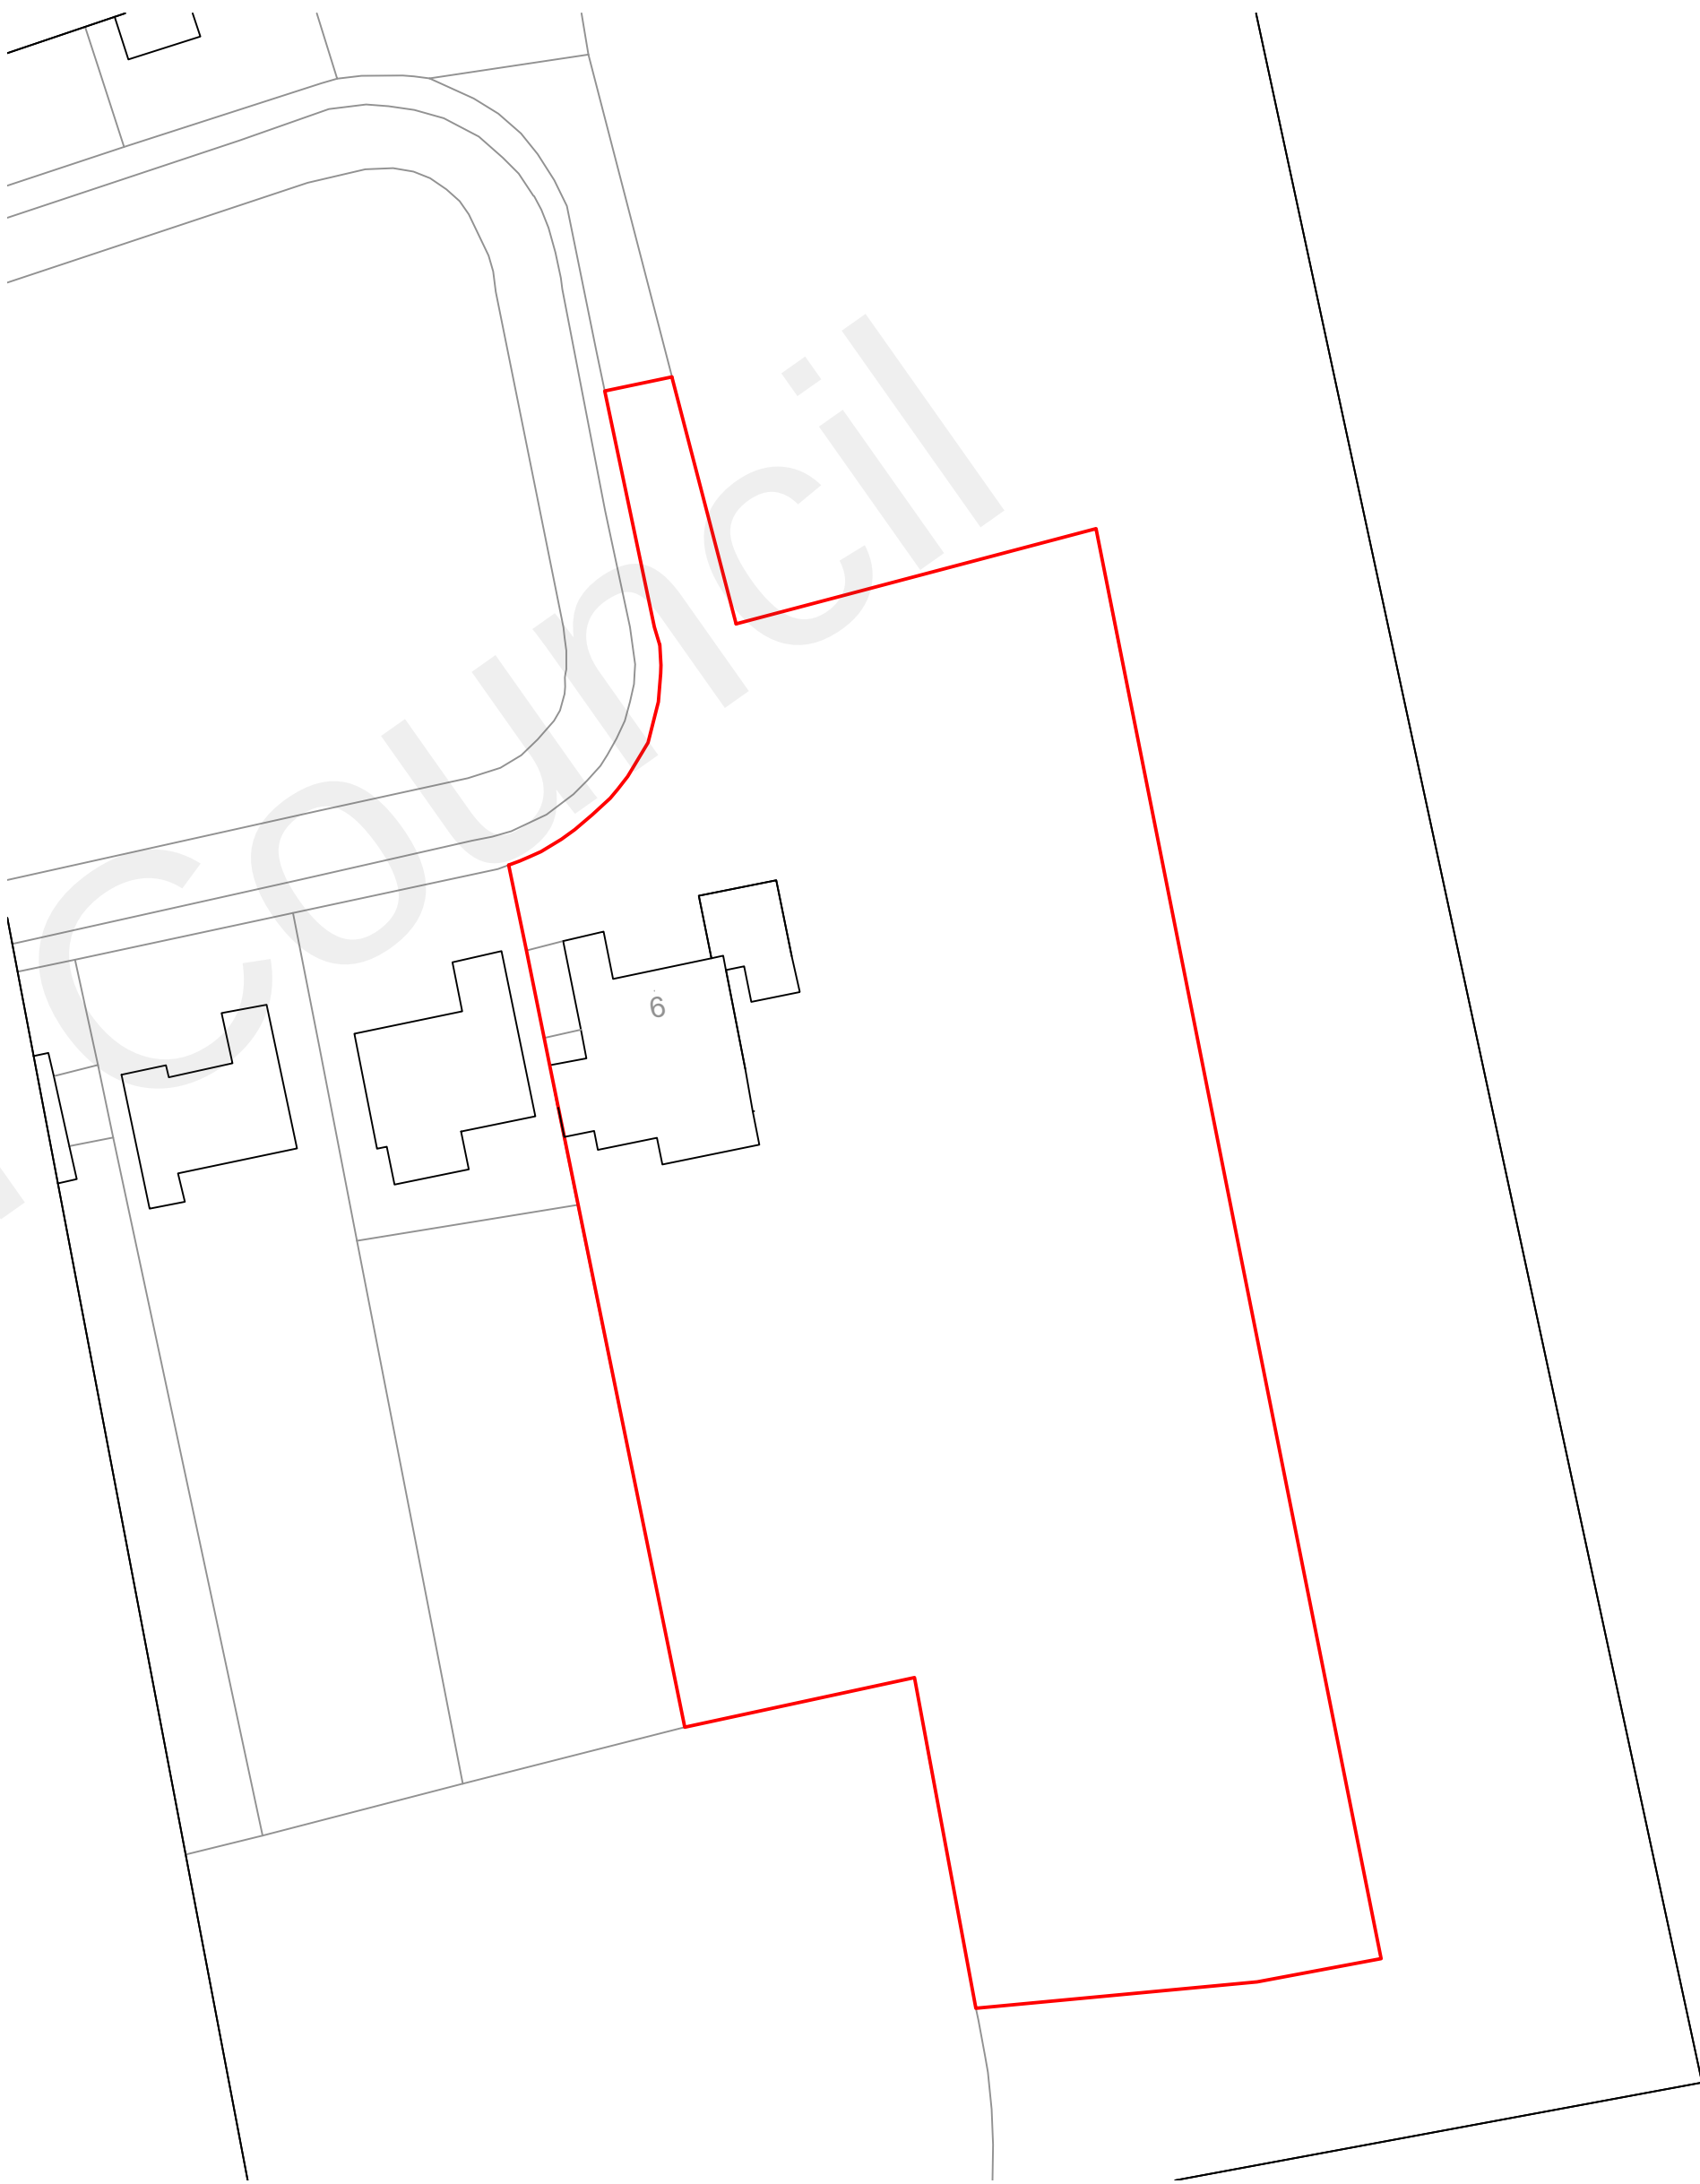

Existing block plan
1:500

 

Proposed block plan
1:500

 

Construction (Design and Management) Regulations 2015. Virtually everyone involved in a construction project has legal duties under CDM 2015. See further information at www.HSE.gov.uk

Asbestos - get your property tested. Further information and your responsibilities can be found at www.HSE.gov.uk.

These plans are for identification purposes only. Do not scale from these plans - take measurements on site. **All dimensions are approximations.** This plan is for viewing at the scales indicated only. This plan is suitable for planning permission purposes.

Revision	Description	Date

SAMUEL MOSS LTD
01322 408573 / 07796 454747
office@samuelmossltd.co.uk
www.samuelmossltd.co.uk

Client: Mr Yershov

Project: 9 Warren View, Shorne, DA12 3EJ

Title: Site plans

Date:	Scale:	Drawn:	Plan no:	Revision
Nov 2022	@ A1	SM	SM389.Site	