




Front elevation
1:100




Flank elevation
1:100

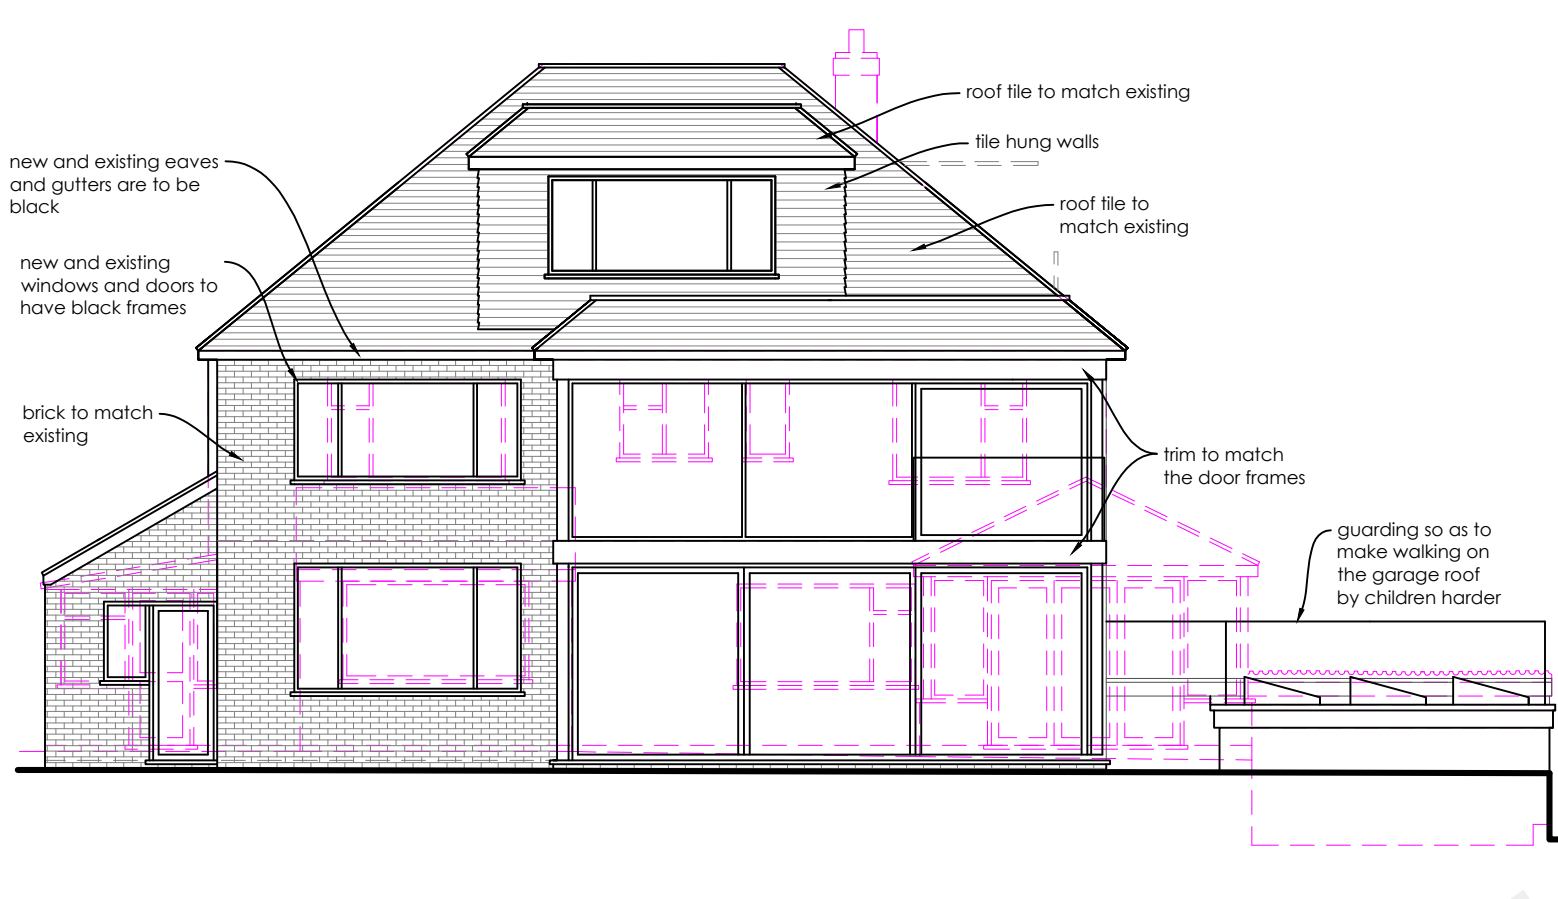


Rear elevation
1:100




Flank elevation
1:100

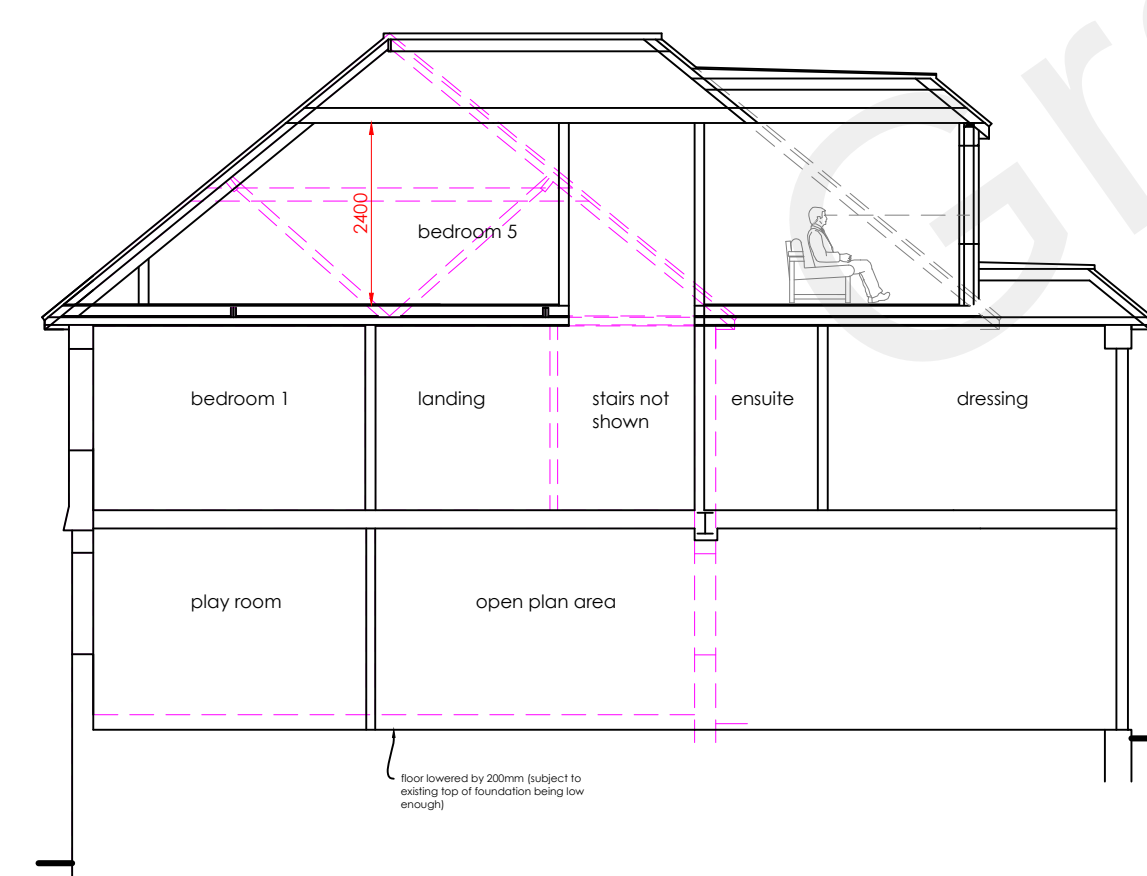


Section A - B
1:100

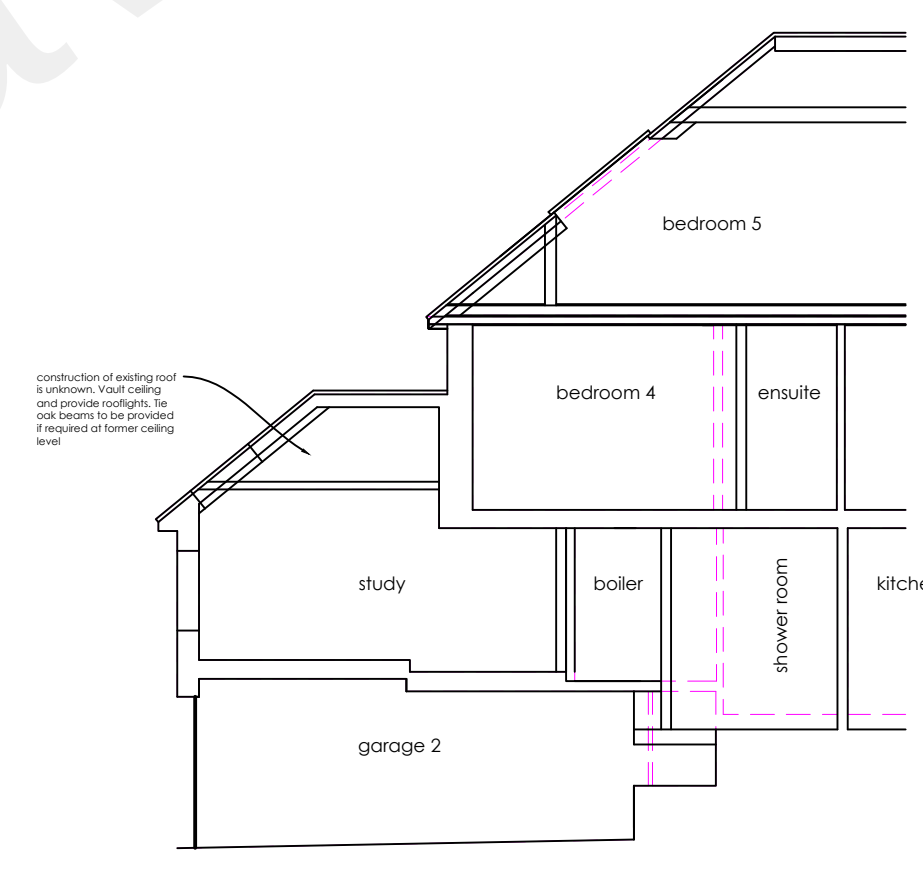


Section C - D
1:100

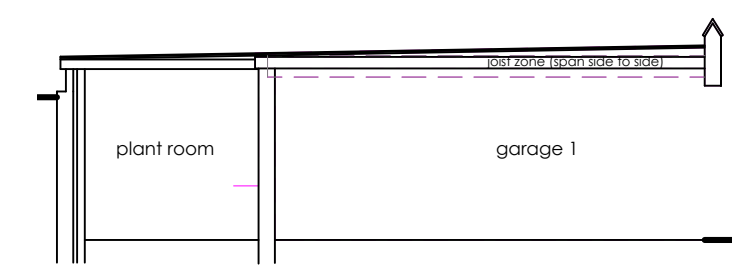

Section E - F
1:100

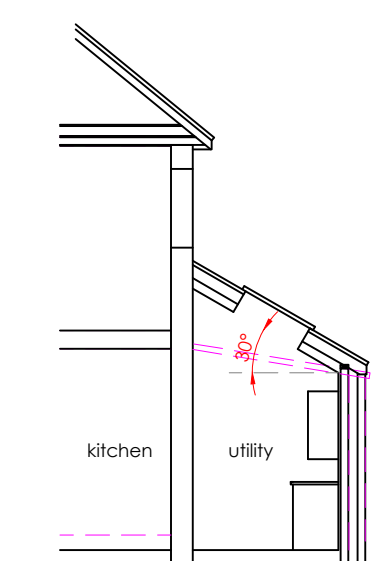

Section G - H
1:100

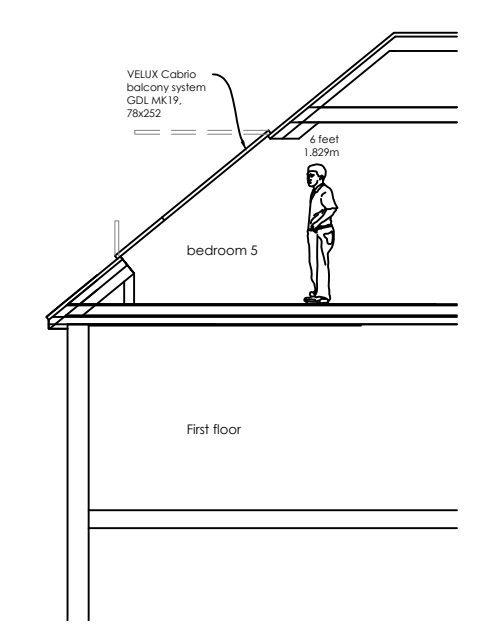

Section I - J
1:100

Construction (Design and Management) Regulations 2015. Virtually everyone involved in a construction project has legal duties under CDM 2015. See further information at www.HSE.gov.uk				
Asbestos - get your property tested. Further information and your responsibilities can be found at www.HSE.gov.uk .				
These plans are for identification purposes only. Do not scale from these plans - take measurements on site. All dimensions are approximations. This plan is for viewing at the scales indicated only. This plan is suitable for planning permission purposes.				
Revision	Description		Date	
SAMUEL MOSS LTD 01322 408573 / 07796 454747 office@samuelmossltd.co.uk www.samuelmossltd.co.uk				
Client: Mr Yershov				
Project: 9 Warren View, Shorne, DA12 3EJ				
Title: Proposed plans for planning permission 2 of 2				
Date: Dec 2022	Scale: @ A1	Drawn: SM	Plan no: SM389.3	Revision