




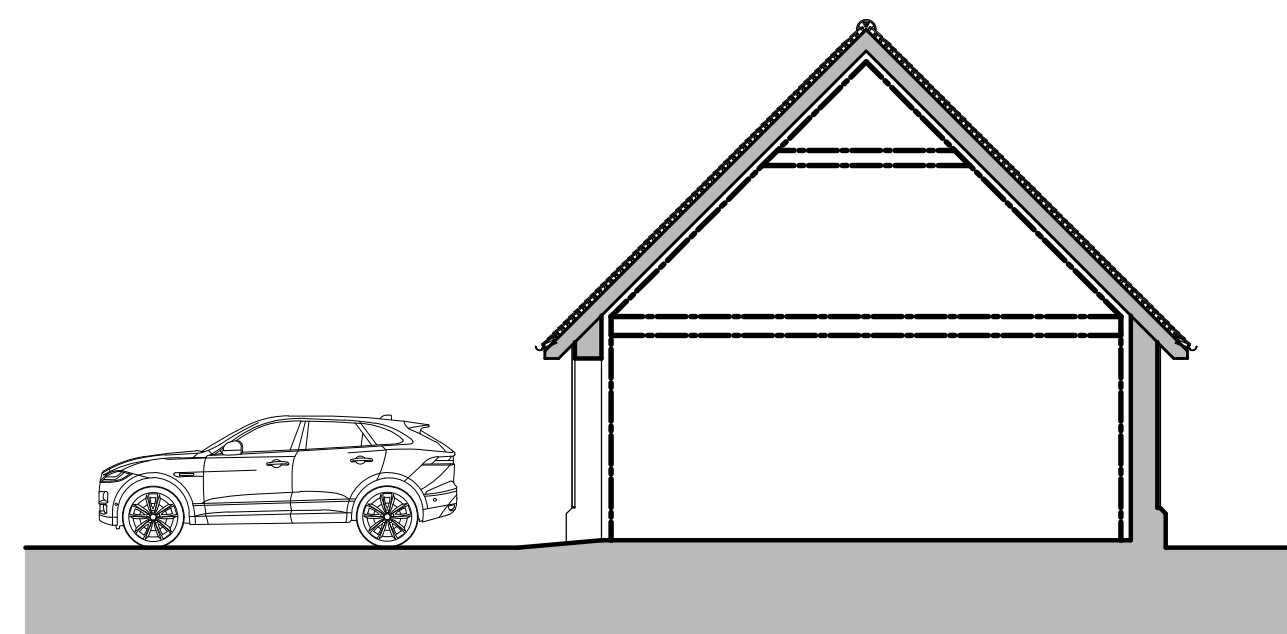


typical section
1:100

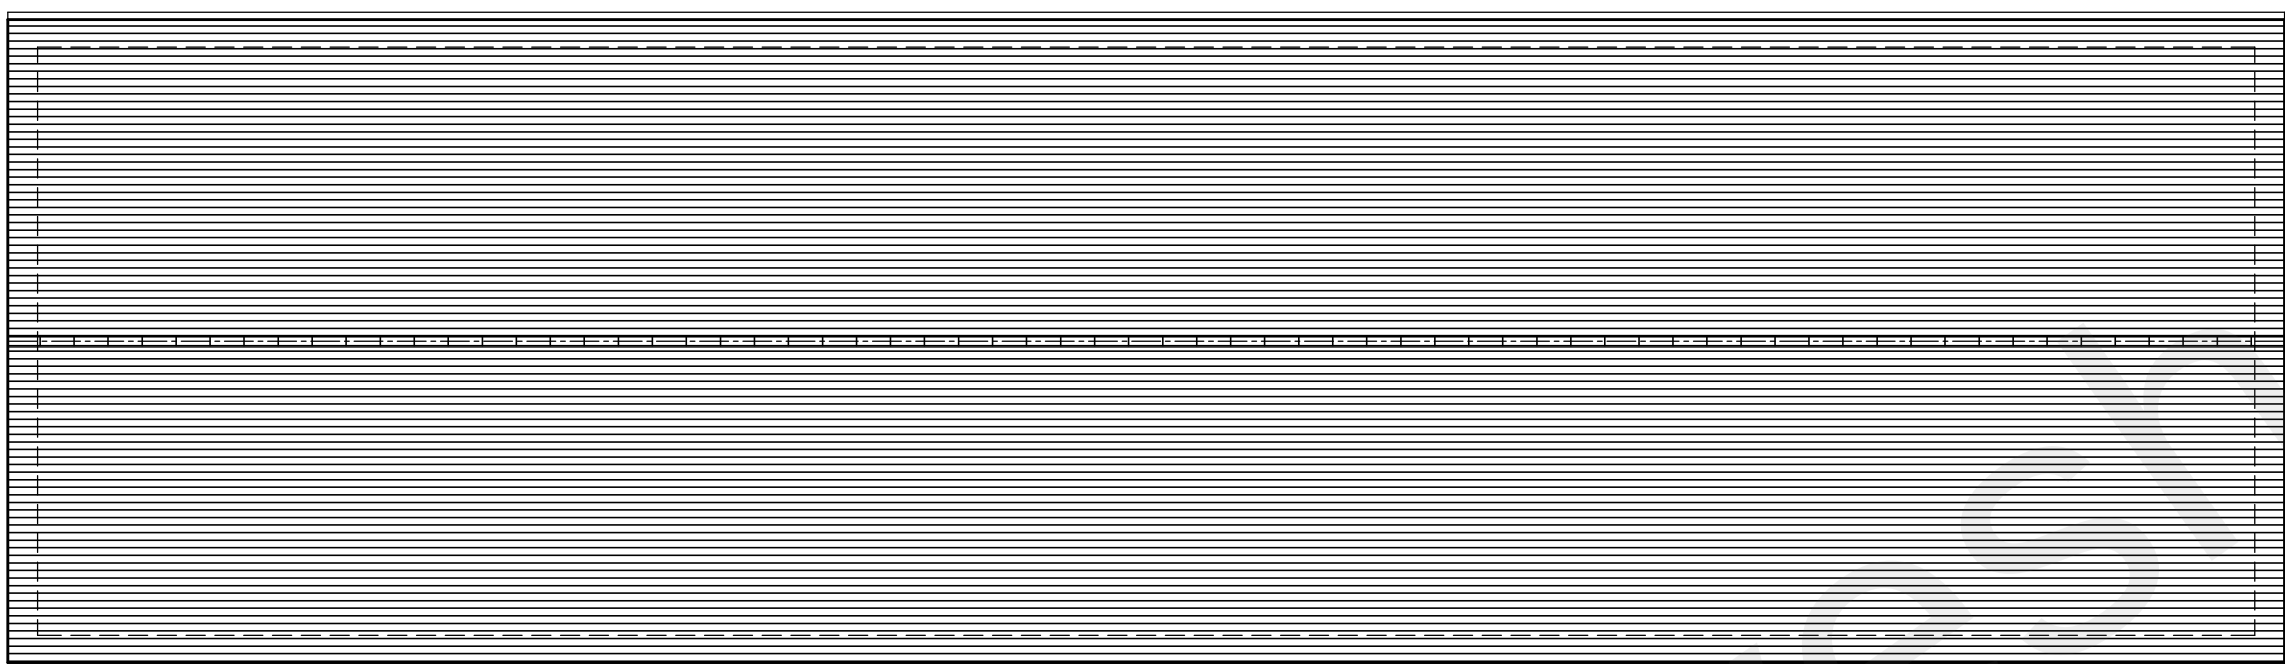

roof plan 1:100

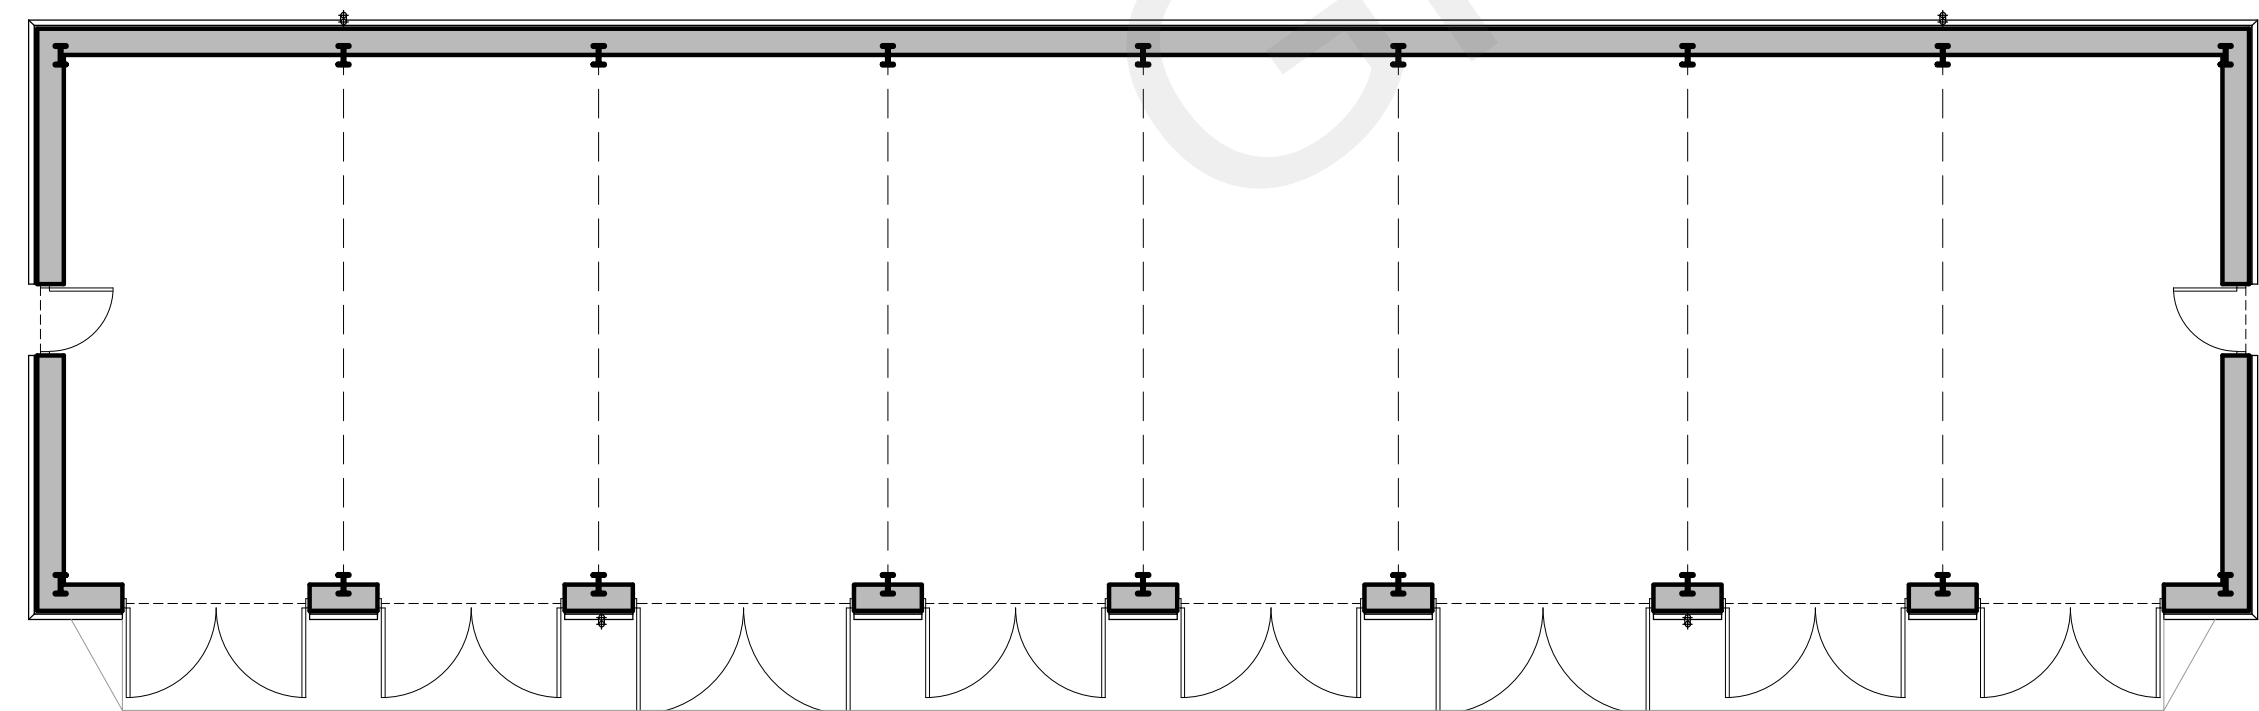


floor plan
1:100

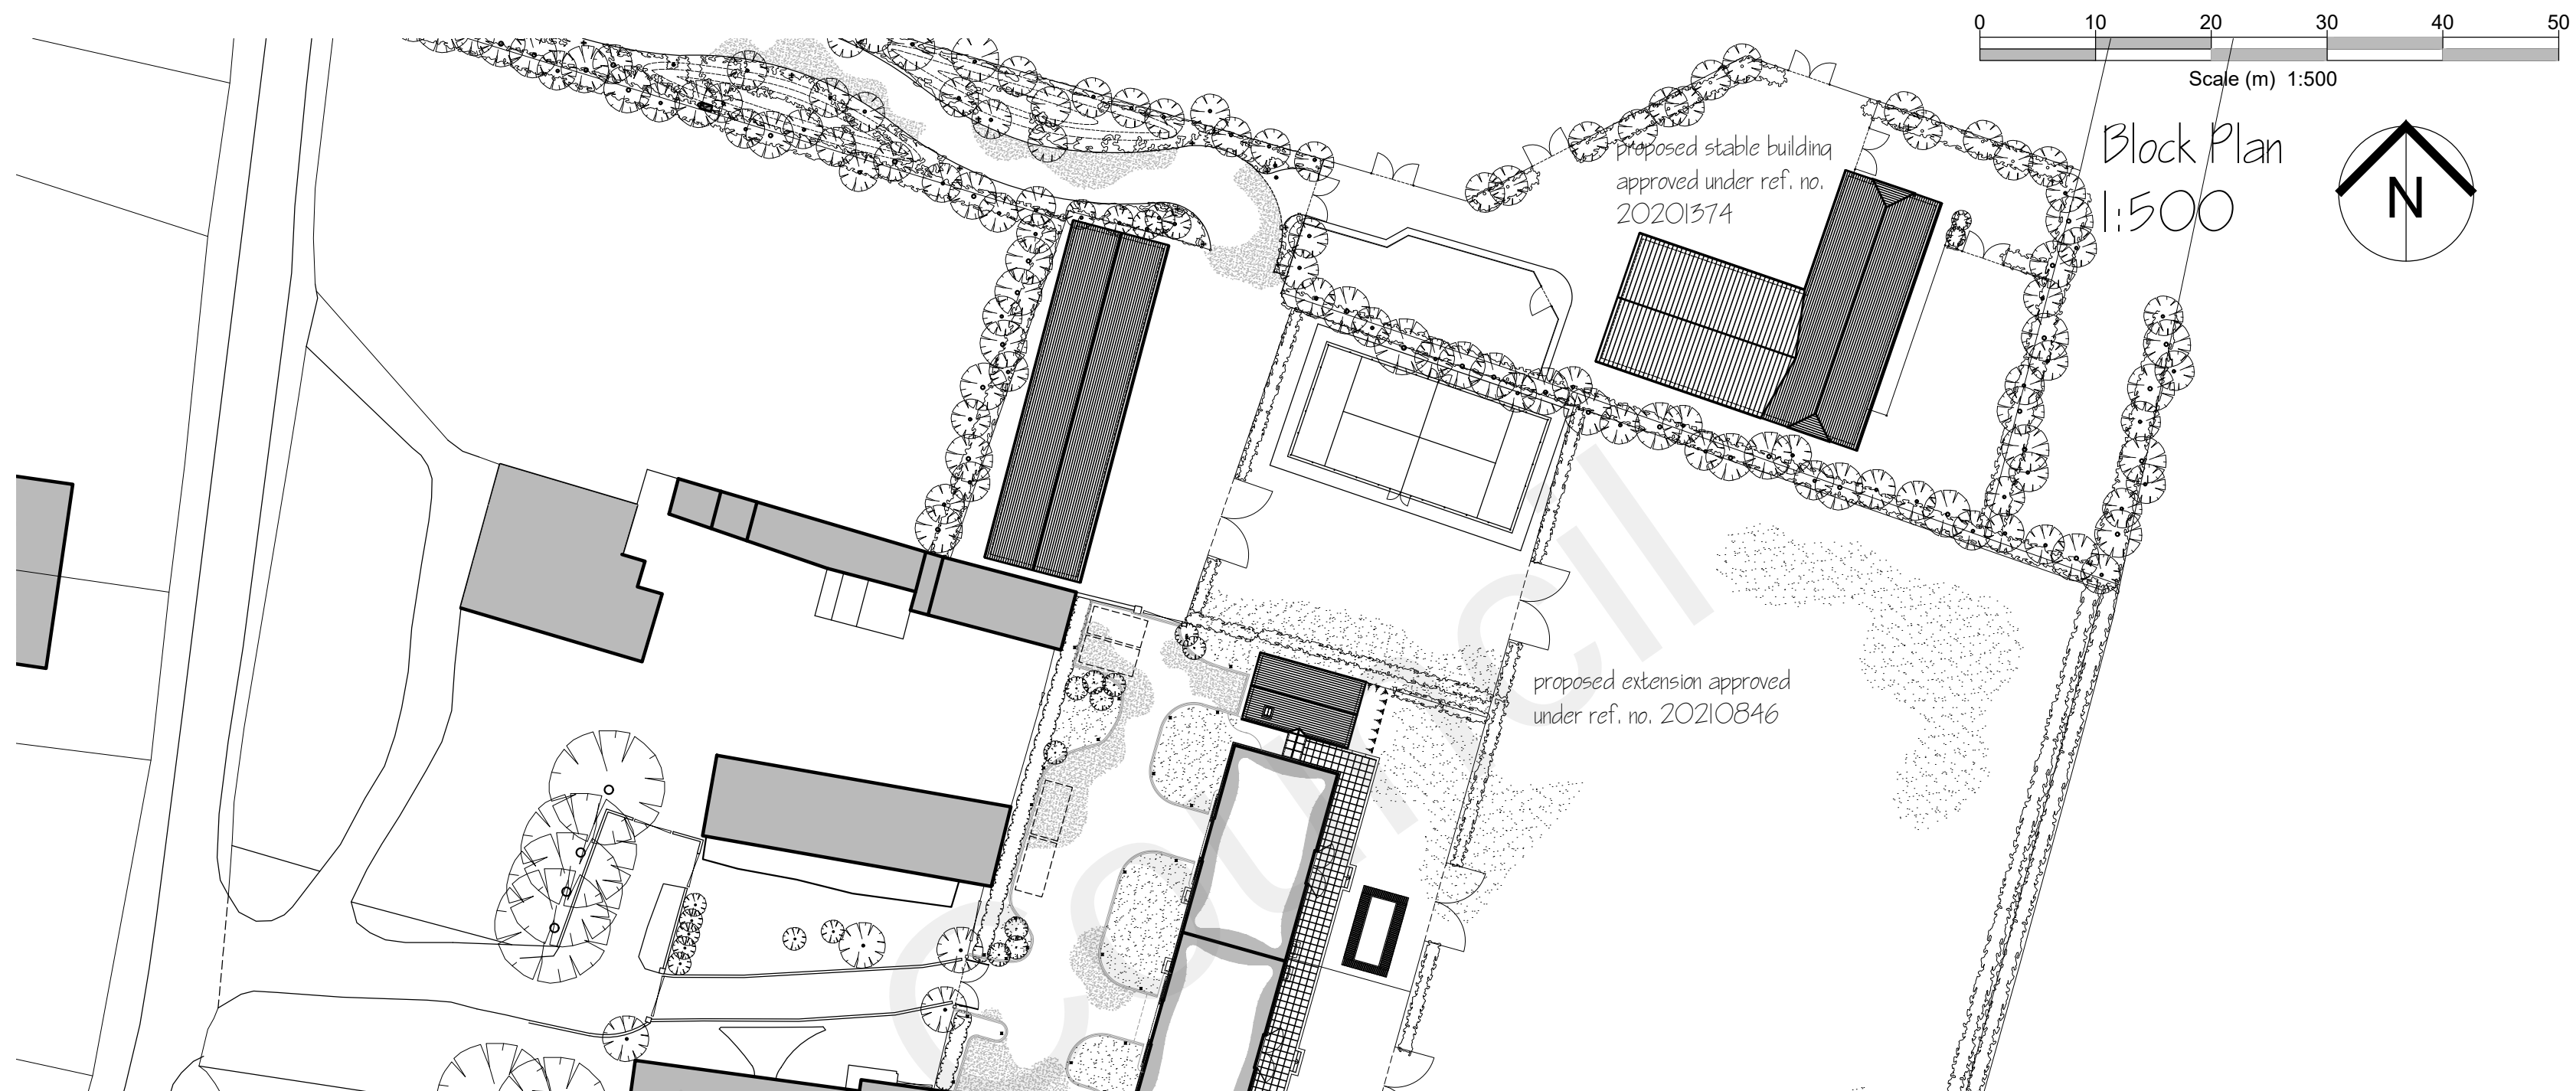


Scale (m) 1:500

Block Plan
1:500

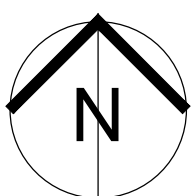

proposed stable building
approved under ref. no.
20201374

proposed extension approved
under ref. no. 20210846

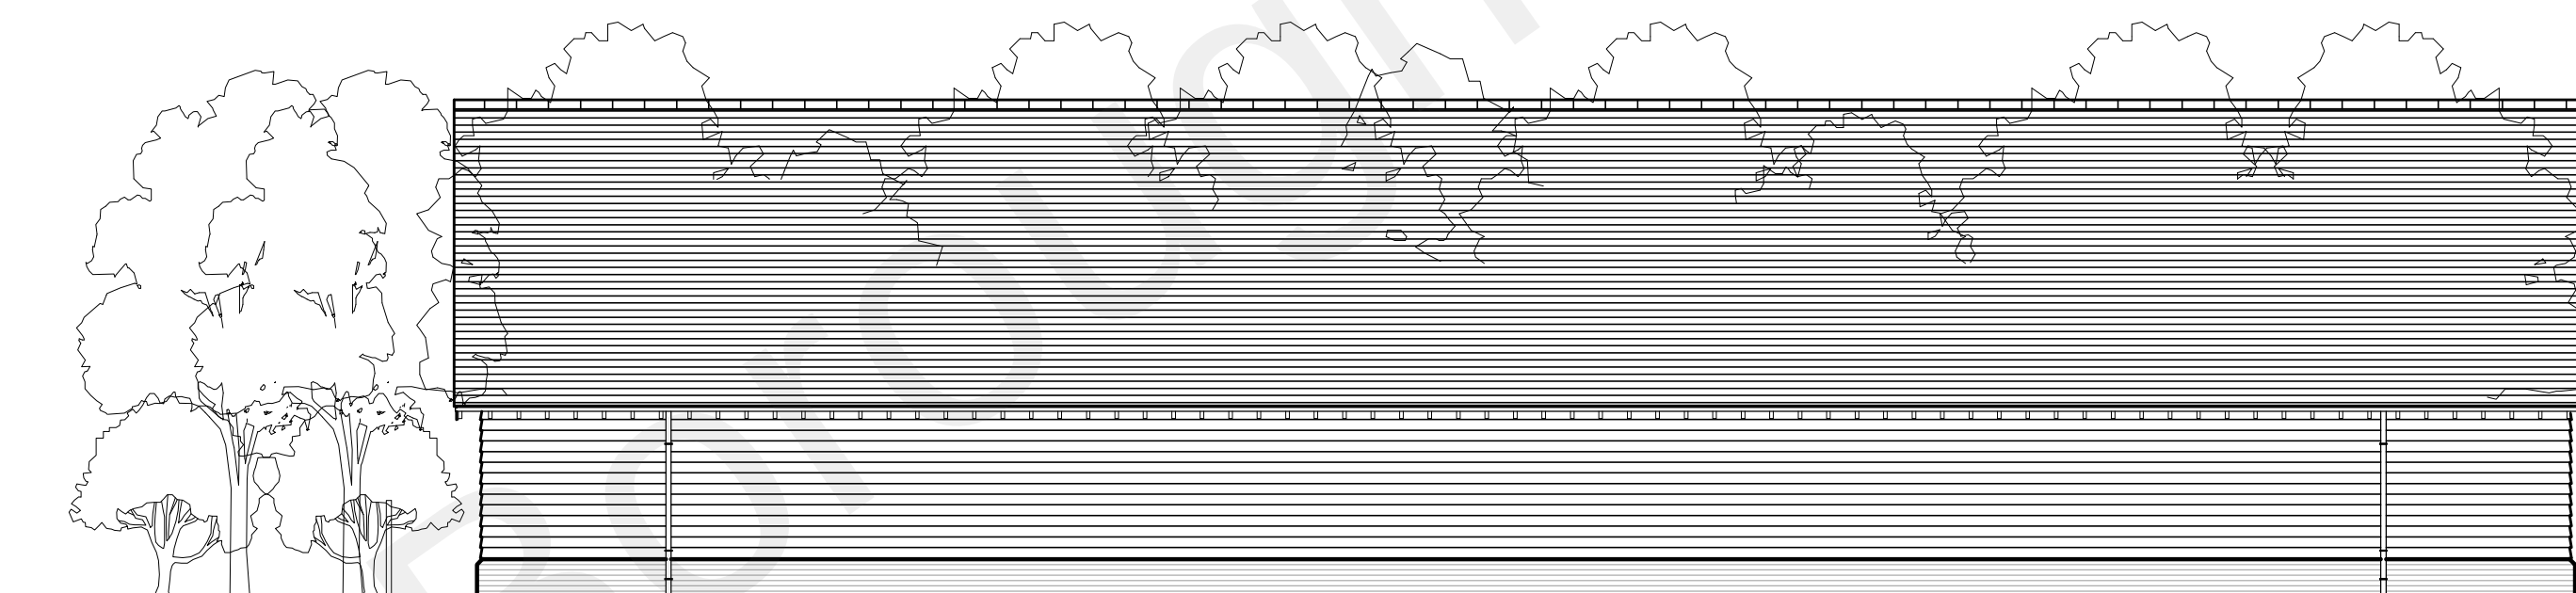

west elevation 1:100


Scale (m) 1:100

Although PDF files provide accurate printouts of what is on screen, small discrepancies can occur which may affect the sizes of scale drawings; check the size against the scale below and contact D+GP if you require a paper original



Figured dimensions are to be taken in preference to scaled dimensions, no work is to be put in hand until site dimensions have been checked and any discrepancies reported to the Architects.
The copyright of this drawing and design remains with The Duncan+Graham Partnership.


Revisions

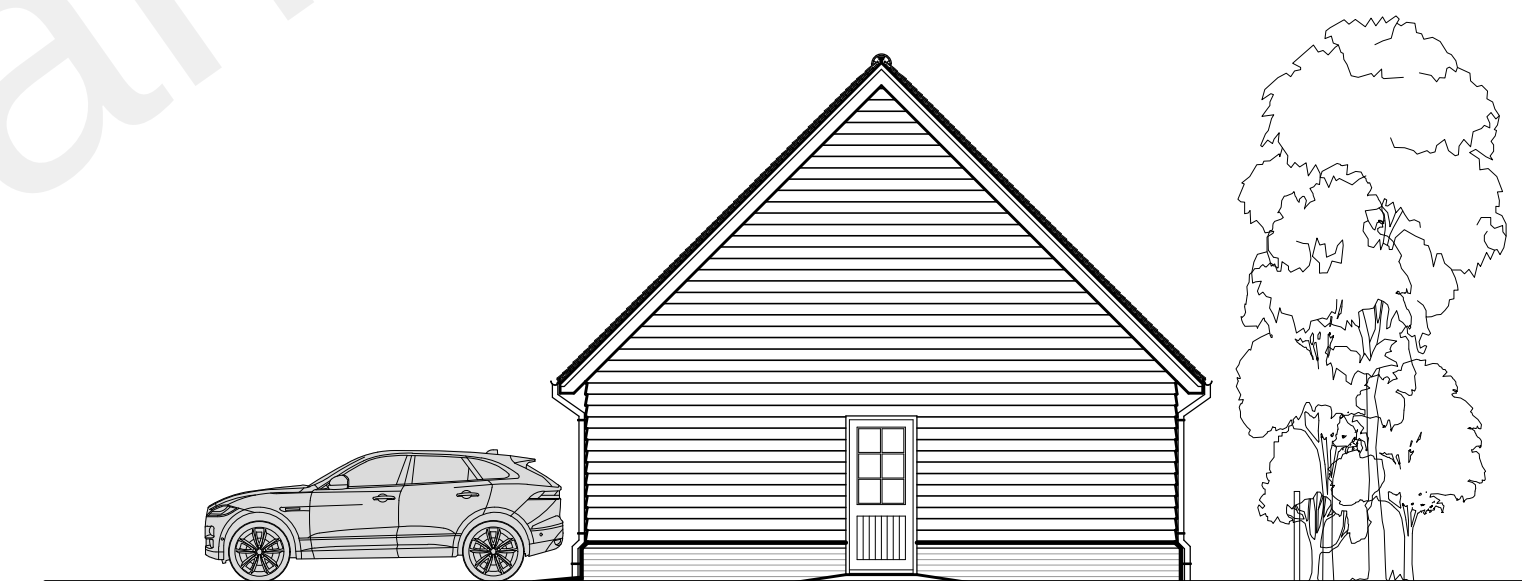

north elevation 1:100



south elevation 1:100

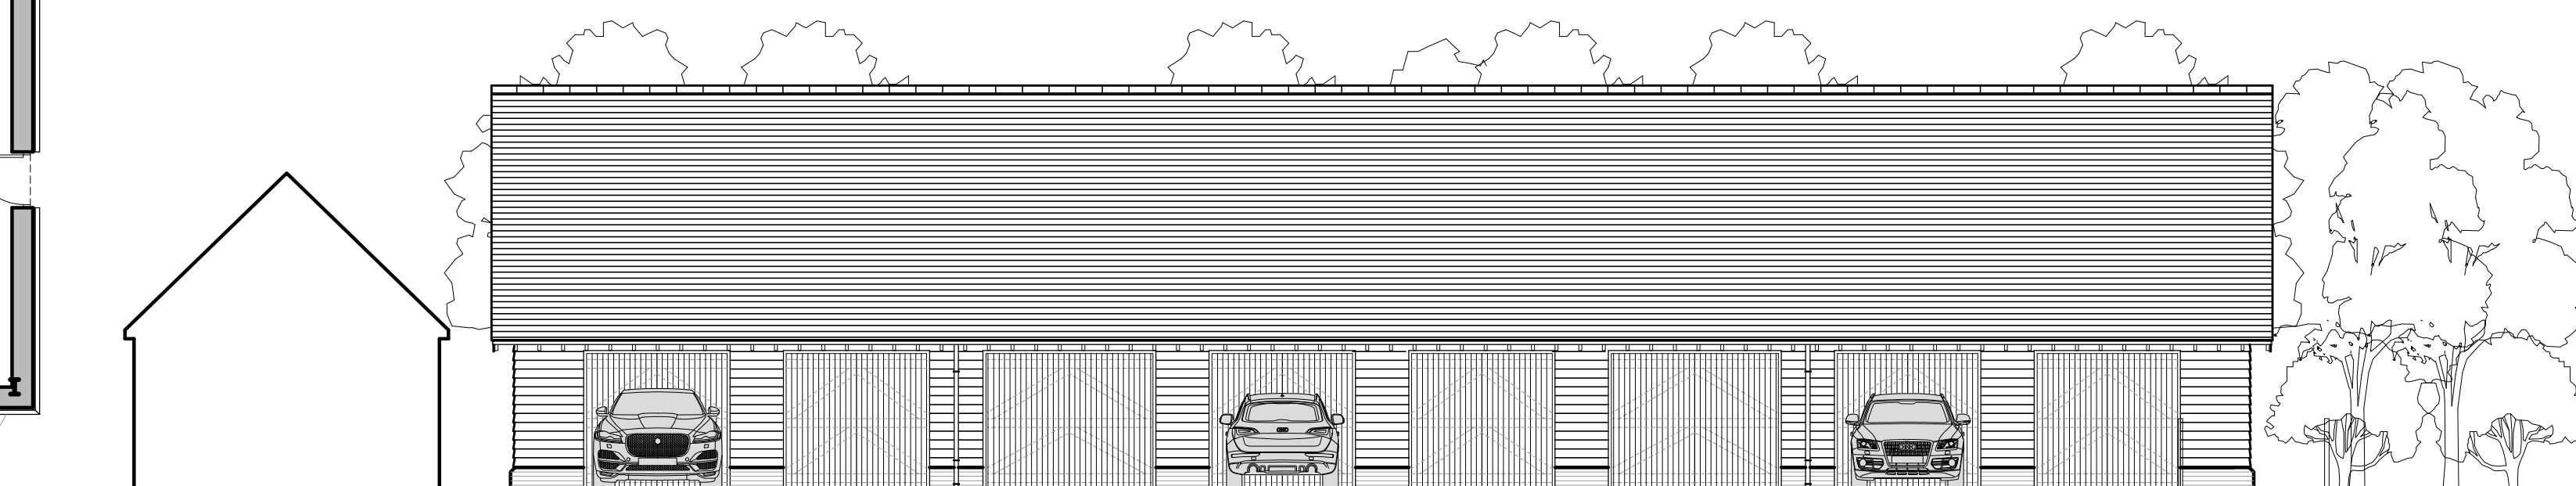

east elevation 1:100

Job title

Alterations
to
Garage Block
Eastcourt Barn
Church Lane
Gravesend
for
Mr H Singh

Drawing title

EXISTING DETAILS

floor plan and elevation
block plan

the duncan+graham partnership



8 Cecil Square Margate Kent CT9 1BD

Scale

1 : 100

Date

December 2022

Drawn

PMG

Job no

15.040

Dwg no

111

Rev

/

Original drawing size: A0 ☐ A1 ☒ A2 ☐ A3 ☐ A4 ☐ Other ☐

tel

01843 223488

fax

01843 293499

email

margate@duncan-graham.co.uk

web

www.duncan-graham.co.uk