




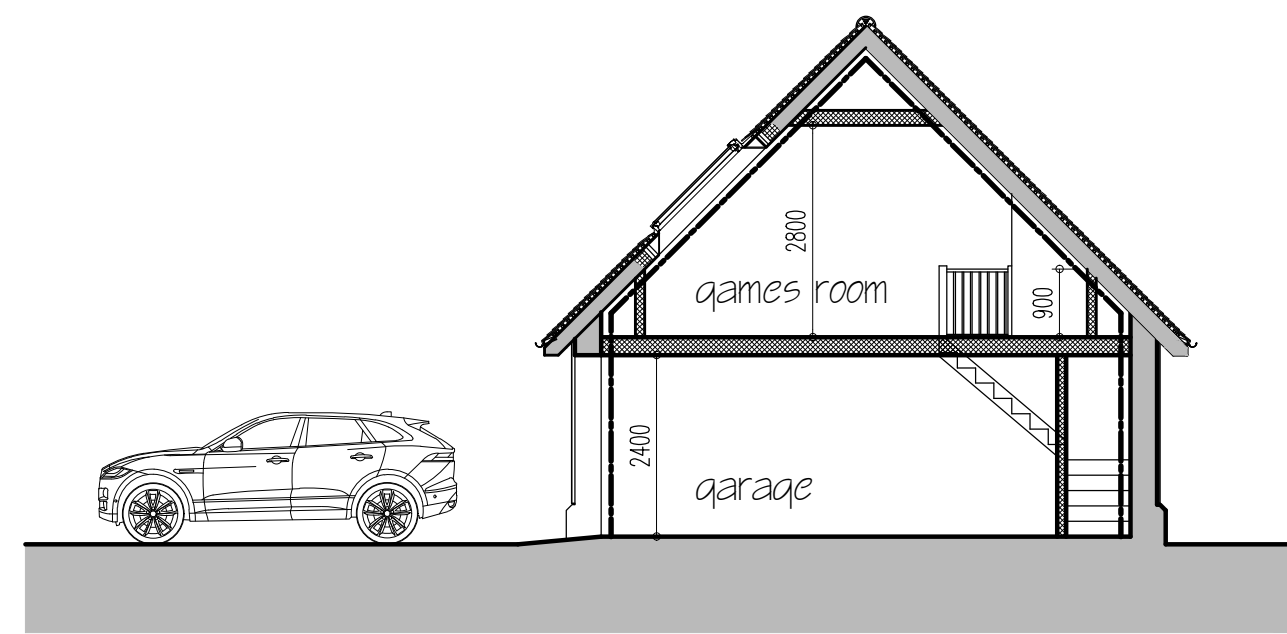


section B
1:100

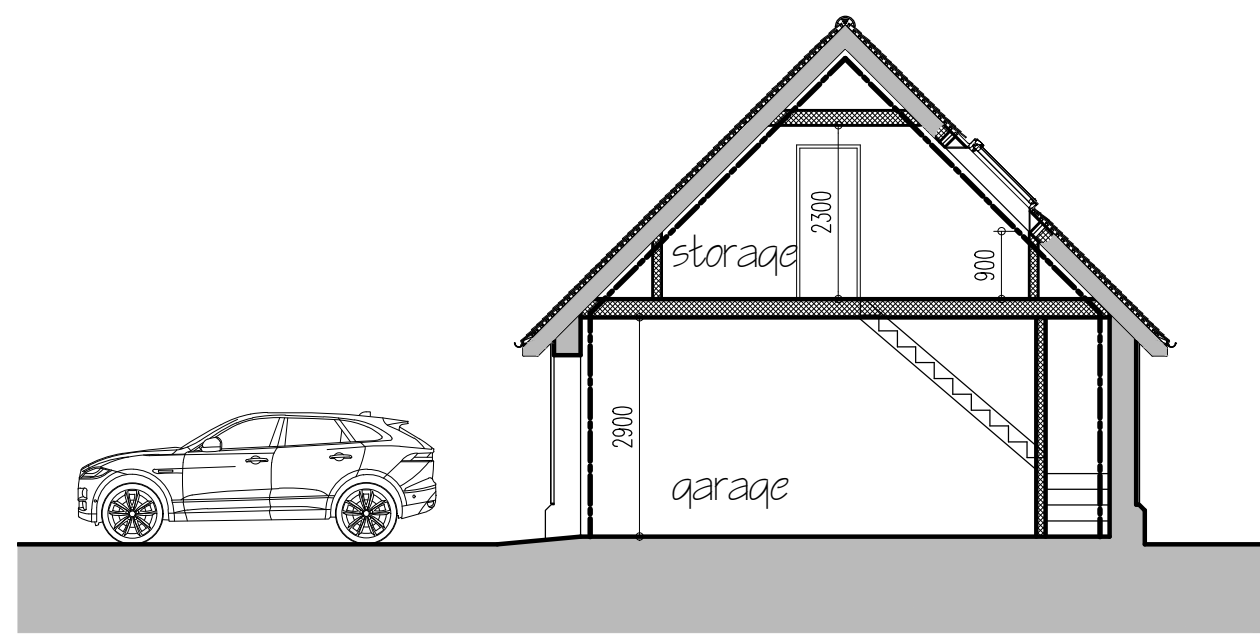


section A
1:100

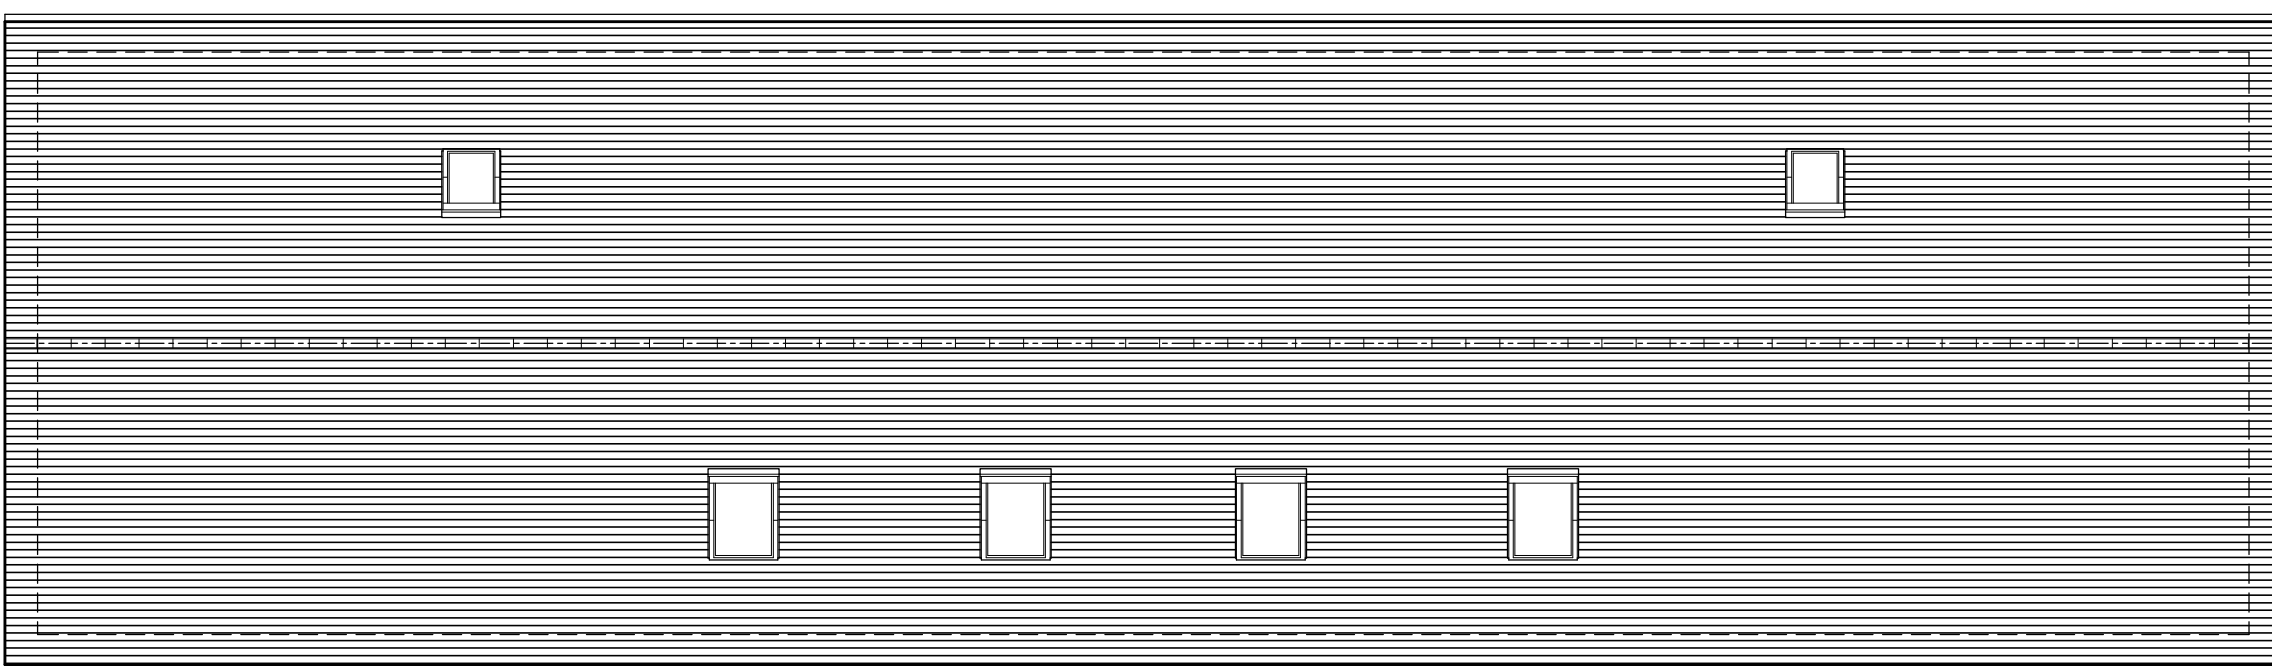


roof plan 1:100

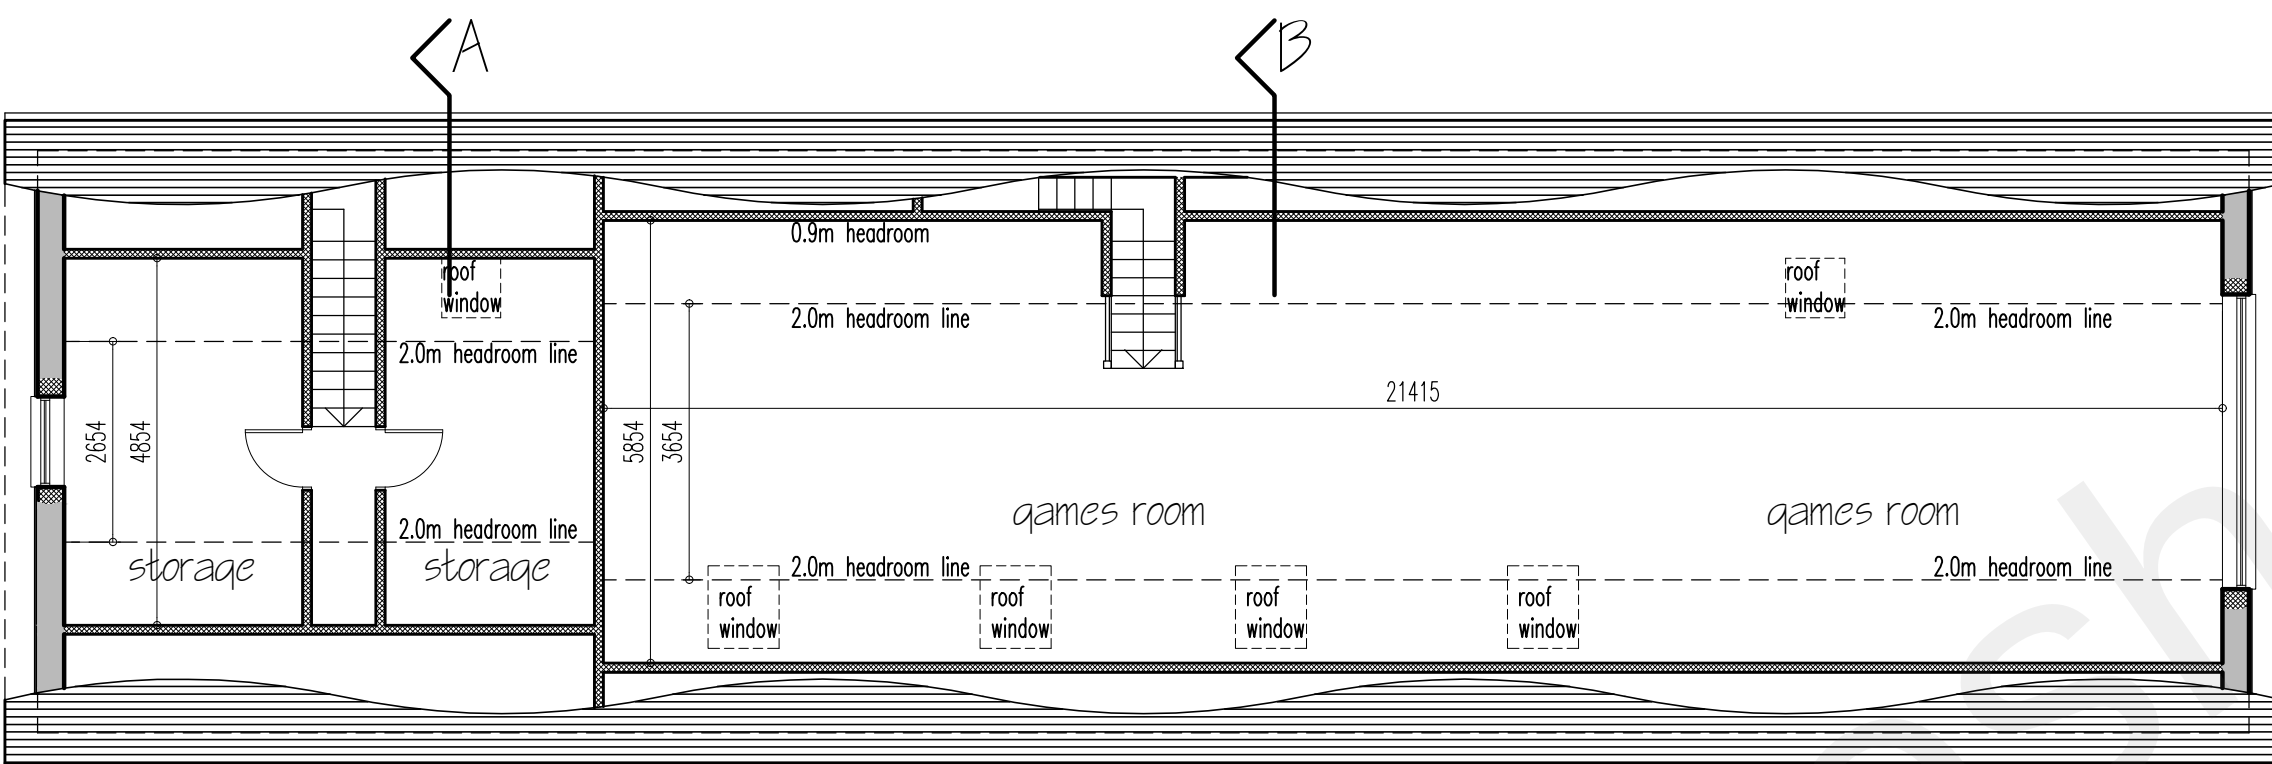


roof void plan

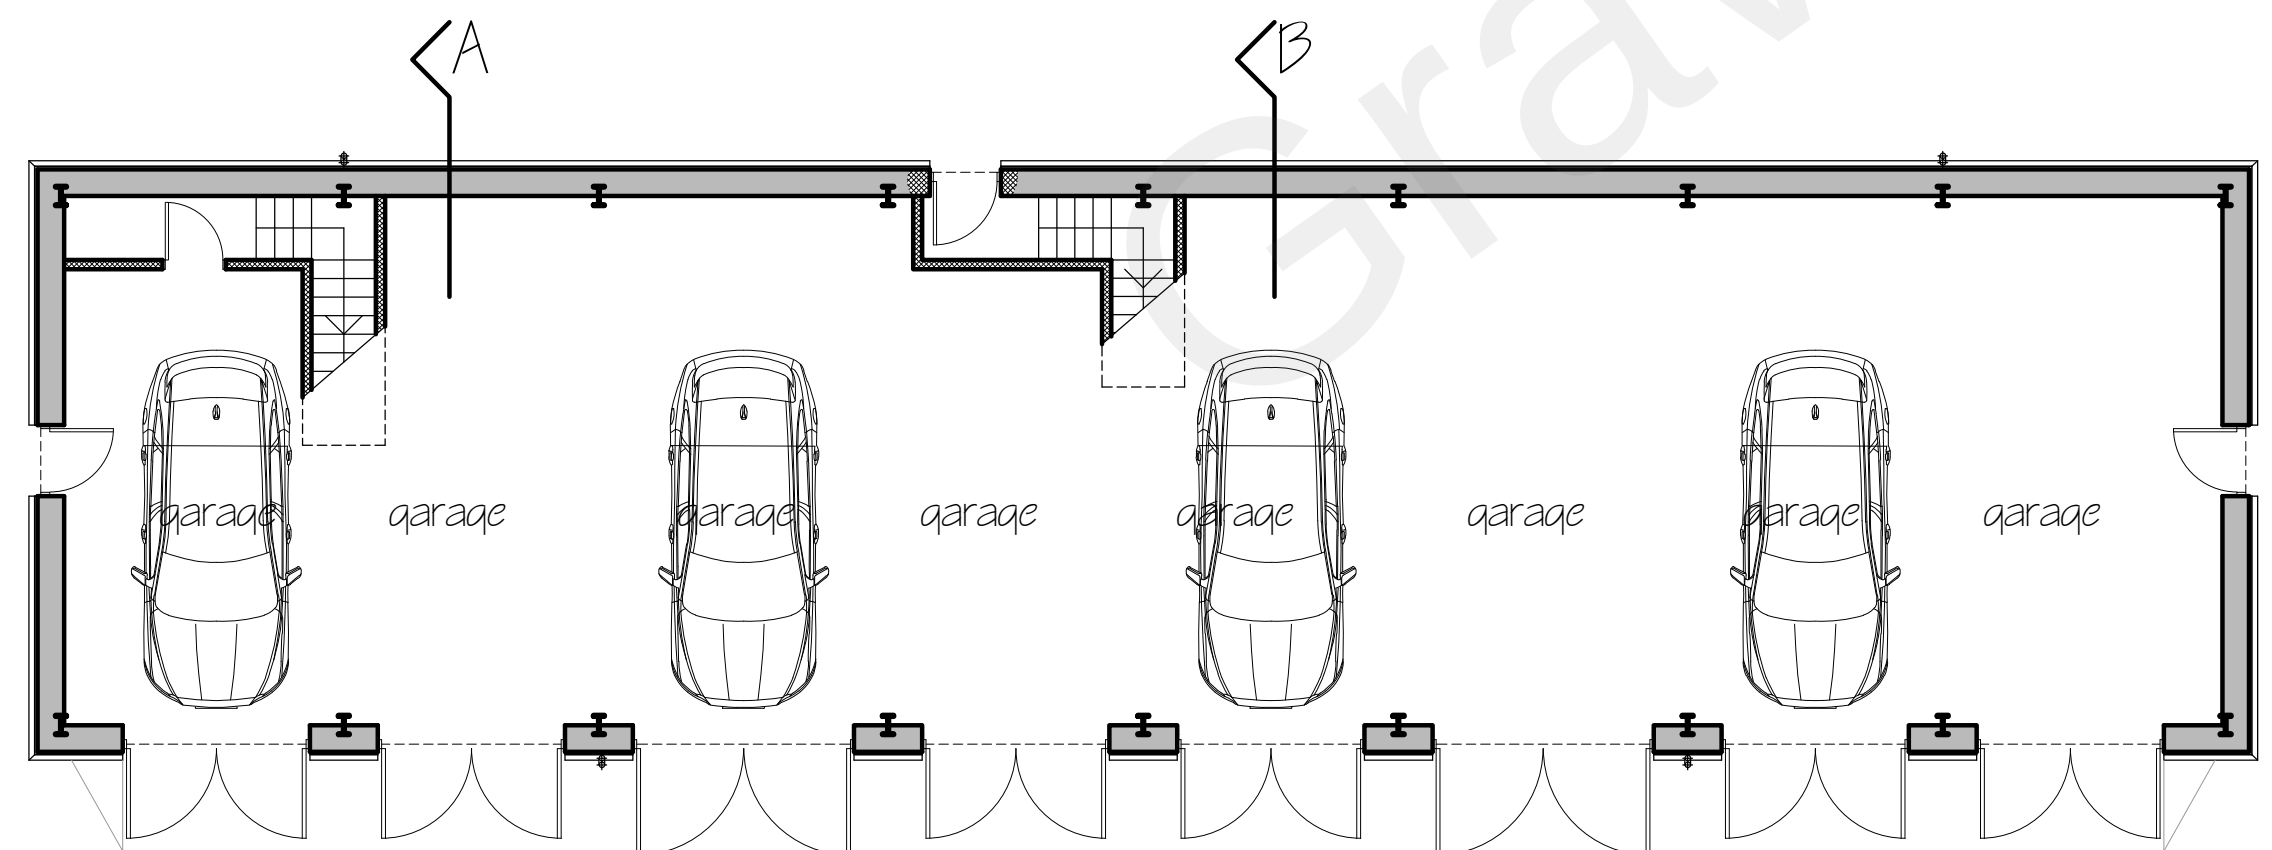

ground floor plan
1:100

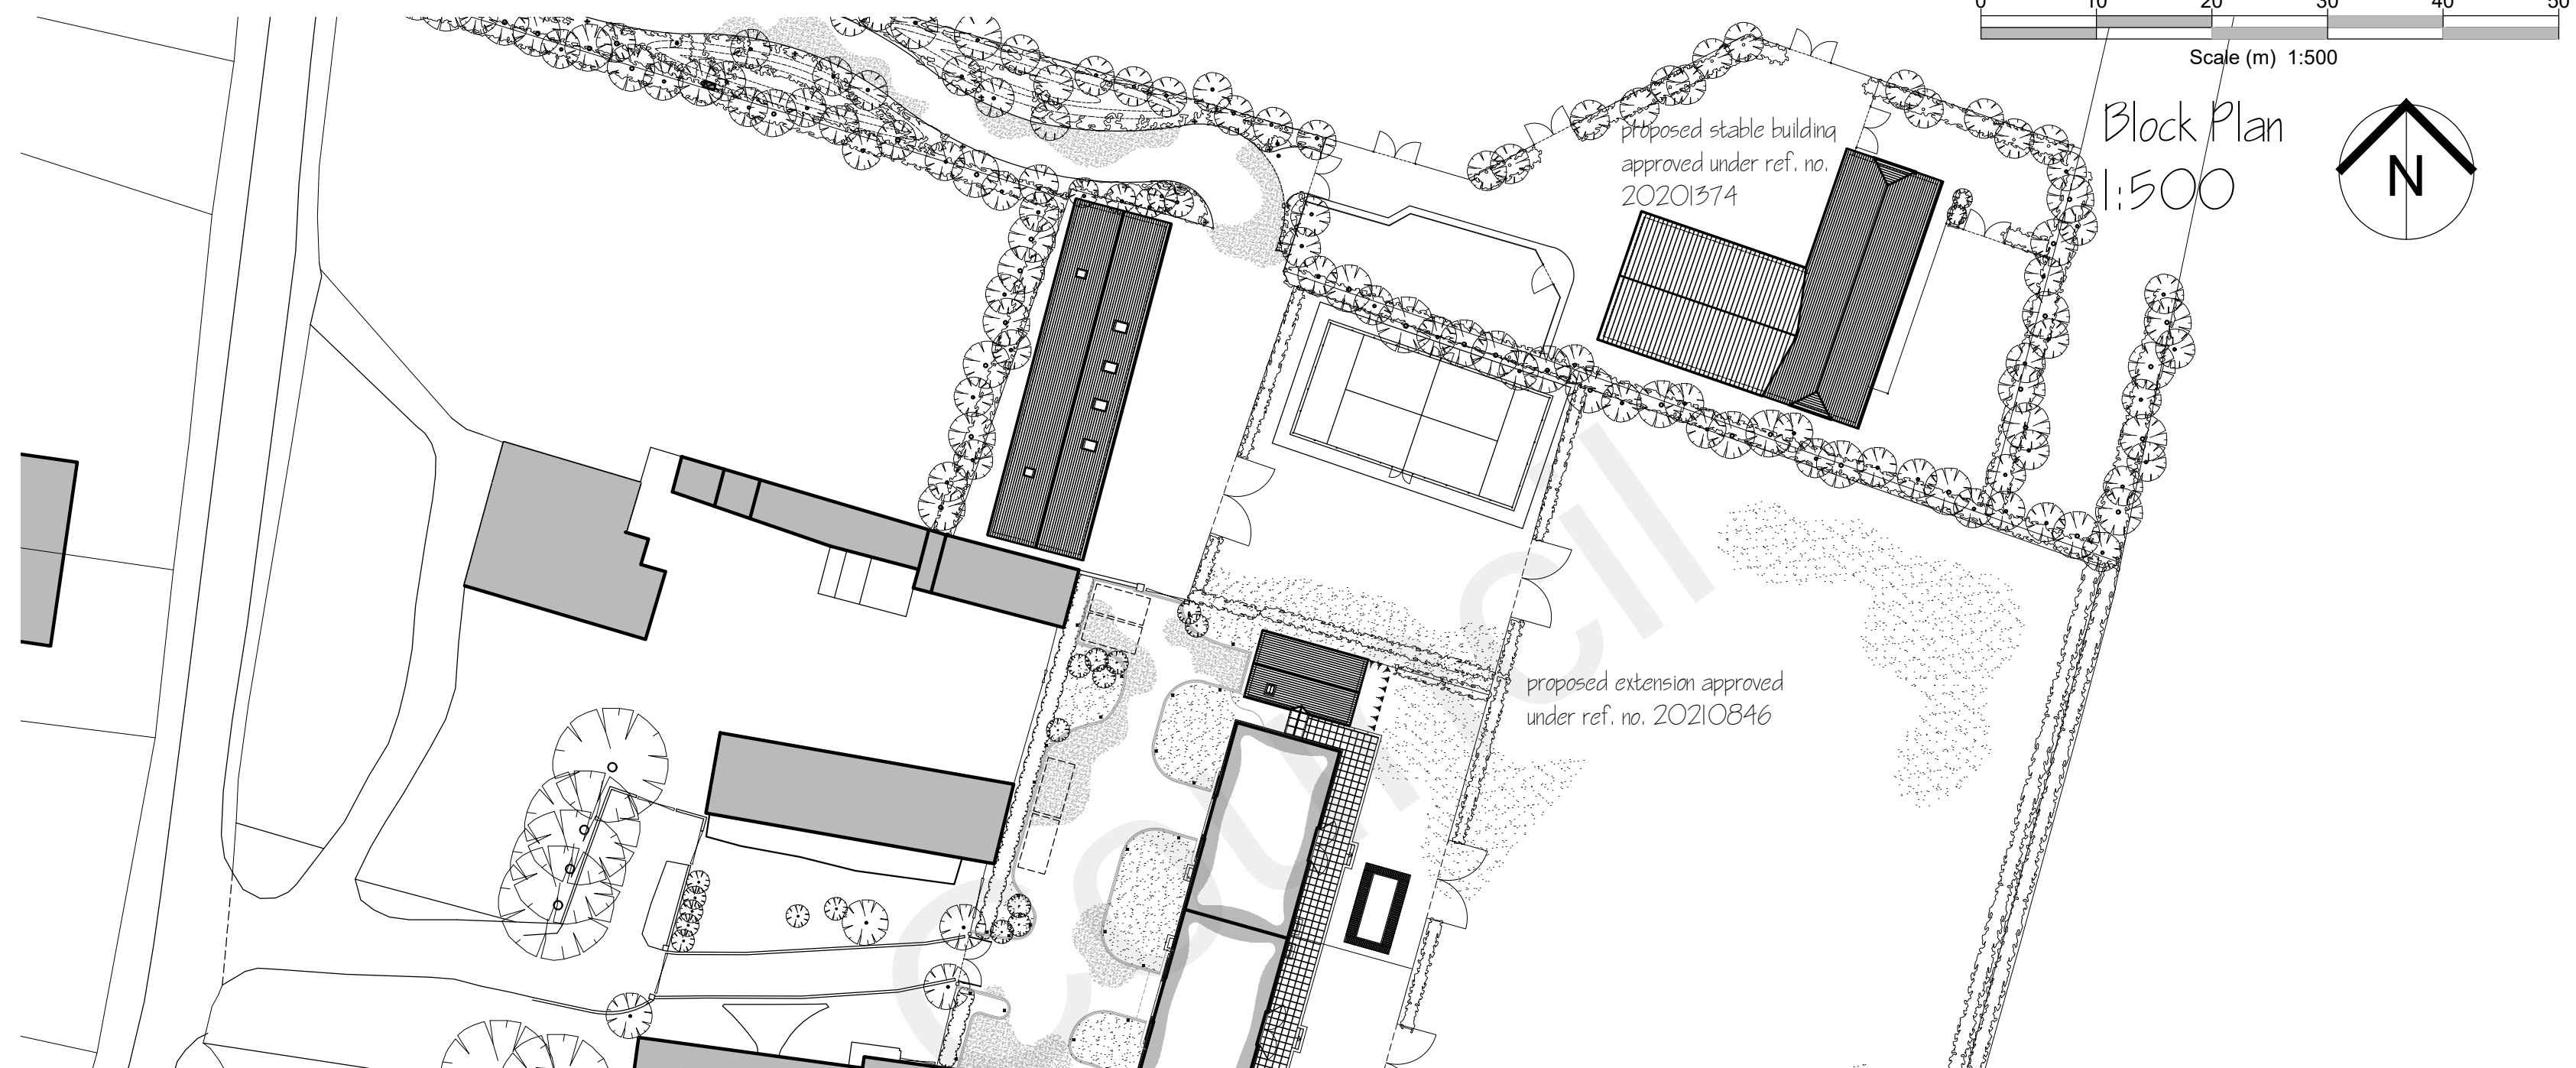

Block Plan
1:500

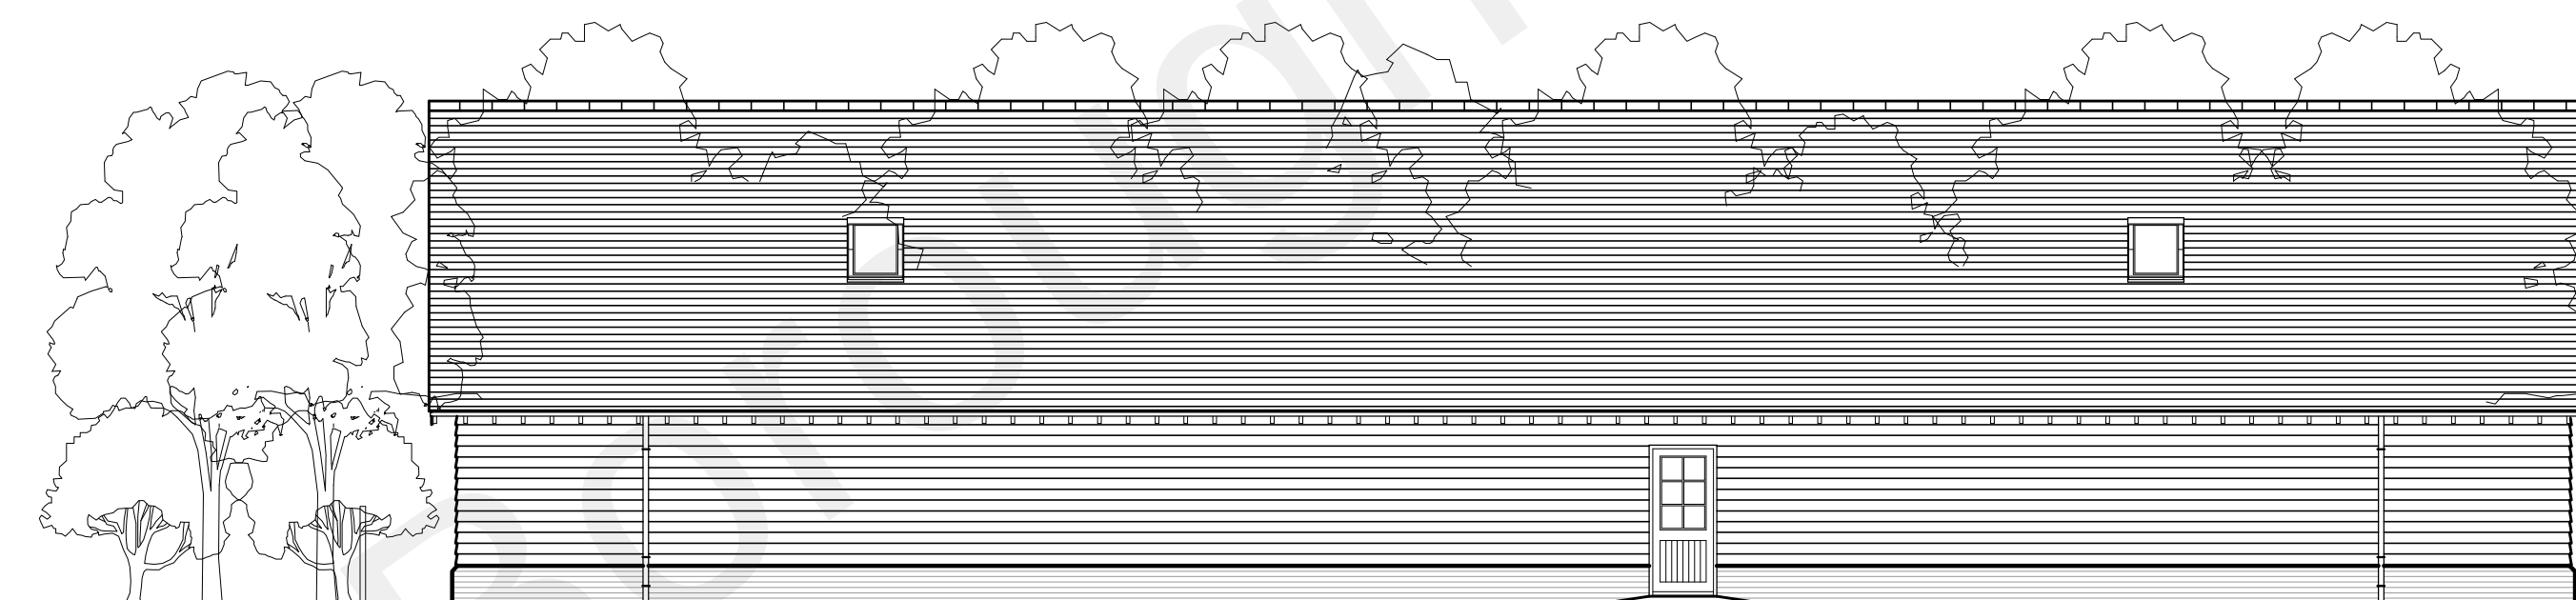


west elevation
1:100



north elevation
1:100



south elevation
1:100

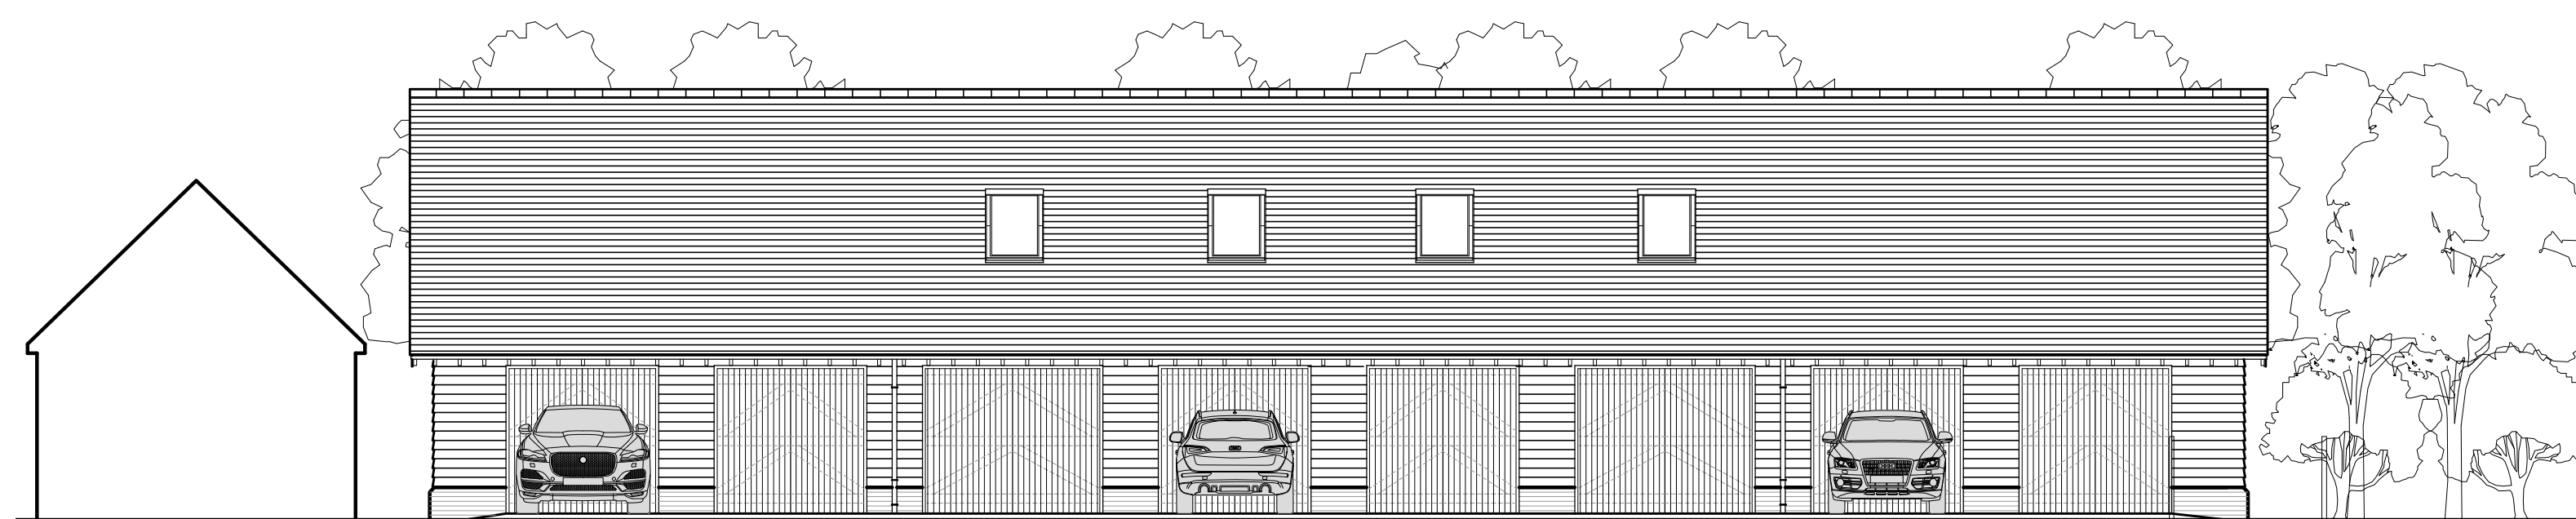


east elevation
1:100


New doors to be timber, with personnel doors half glazed

Cable end windows to be timber block stained to match the main dwelling

Roof windows to be Velux style windows to match those in the roof of the main dwelling

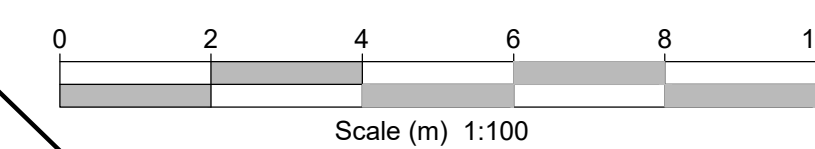

Although PDF files provide accurate printouts of what is on screen, small discrepancies can occur which may affect the sizes of scale drawings; check the size against the scale below and contact D+GP if you require a paper original

 

Figured dimensions are to be taken in preference to scaled dimensions, no work is to be put in hand until site dimensions have been checked and any discrepancies reported to the Architects.
The copyright of this drawing and design remains with The Duncan+Graham Partnership.

Revisions
A Sept 22 Client revisions

Job title
Alterations
to
Garage Block
Eastcourt Barn
Church Lane
Gravesend
for
Mr H Singh

Drawing title
PROPOSED SCHEME

floor plan and elevation

the duncan+graham partnership



Scale
1 : 100
Date
September 2022
Drawn
PJG
Job no
15.040
Dwg no
110
Rev
A
Original drawing size: A0 ☐ A1 ☒ A2 ☐ A3 ☐ A4 ☐ Other ☐

8 Cecil Square Margate Kent CT9 1BD
tel
01843 223488
fax
01843 293499
email
margate@duncan-graham.co.uk
web
www.duncan-graham.co.uk