




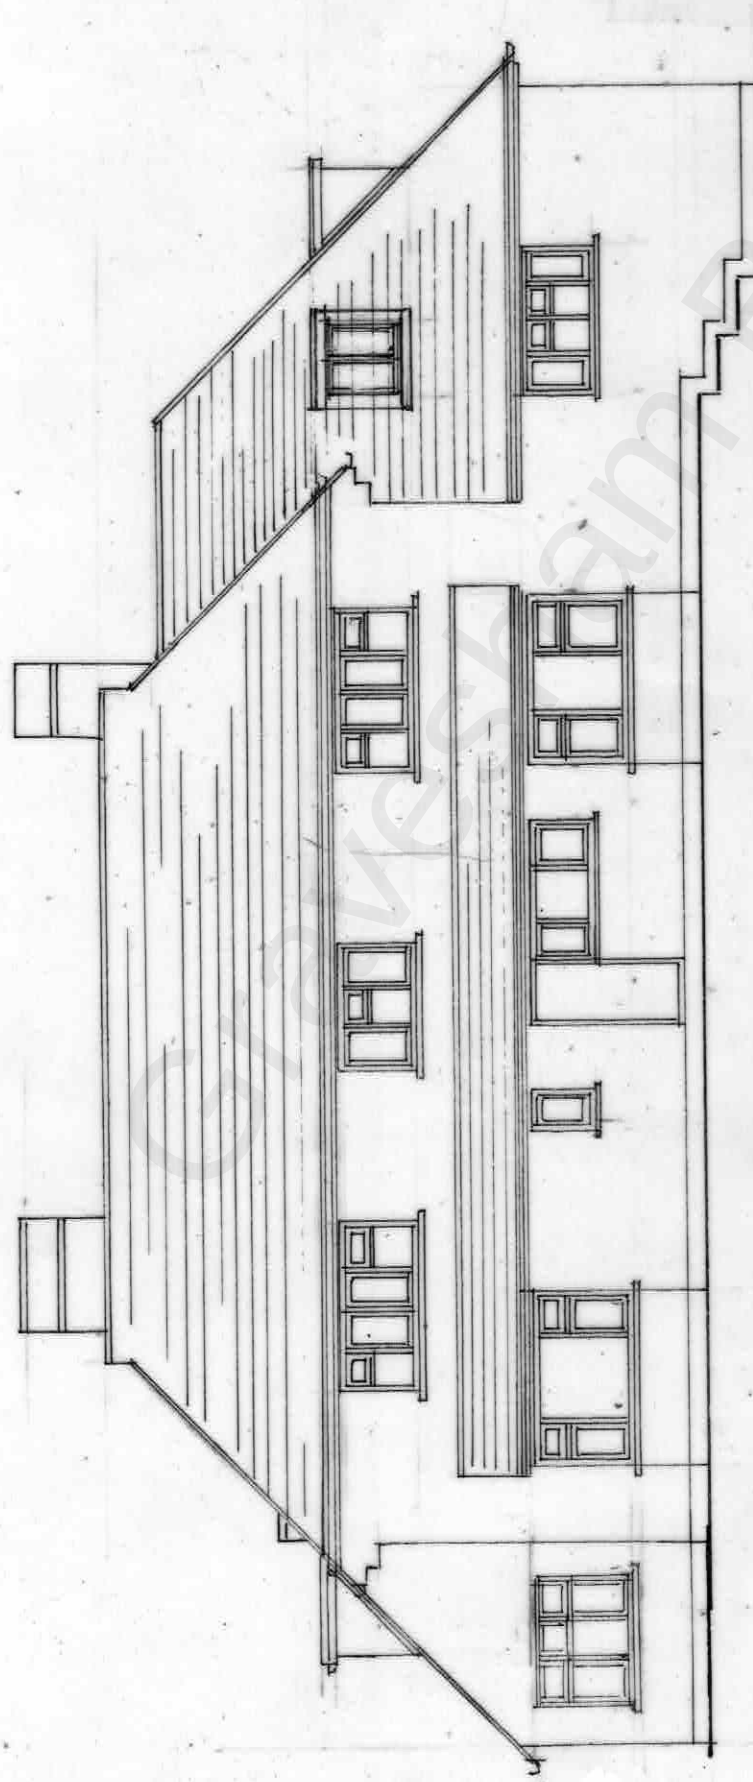


Front Elevation

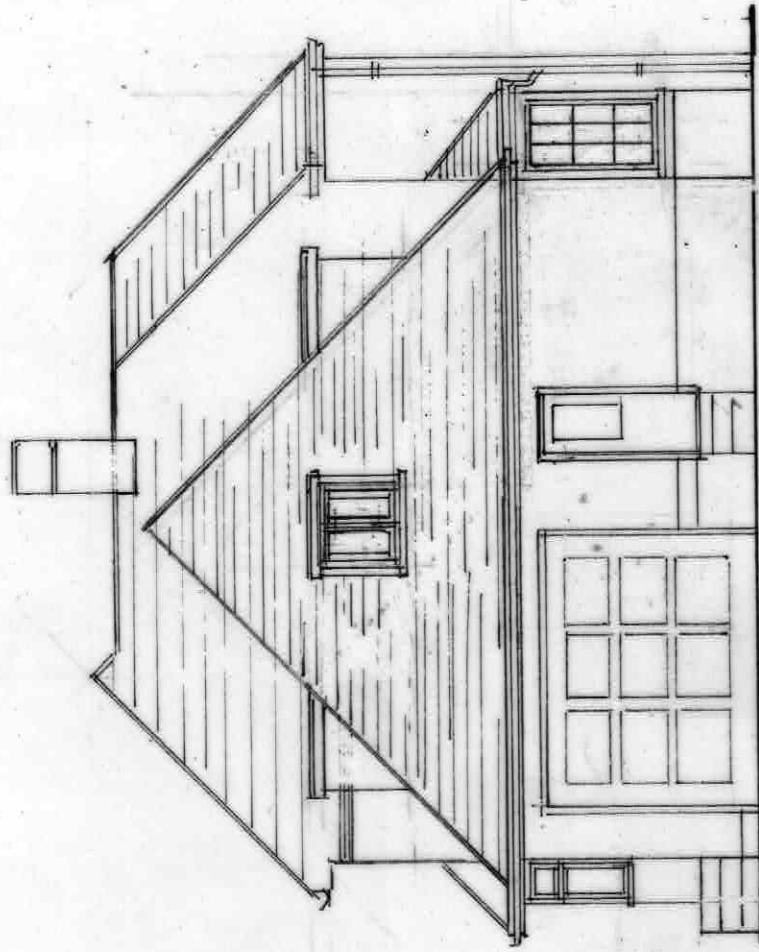

Side Elevation

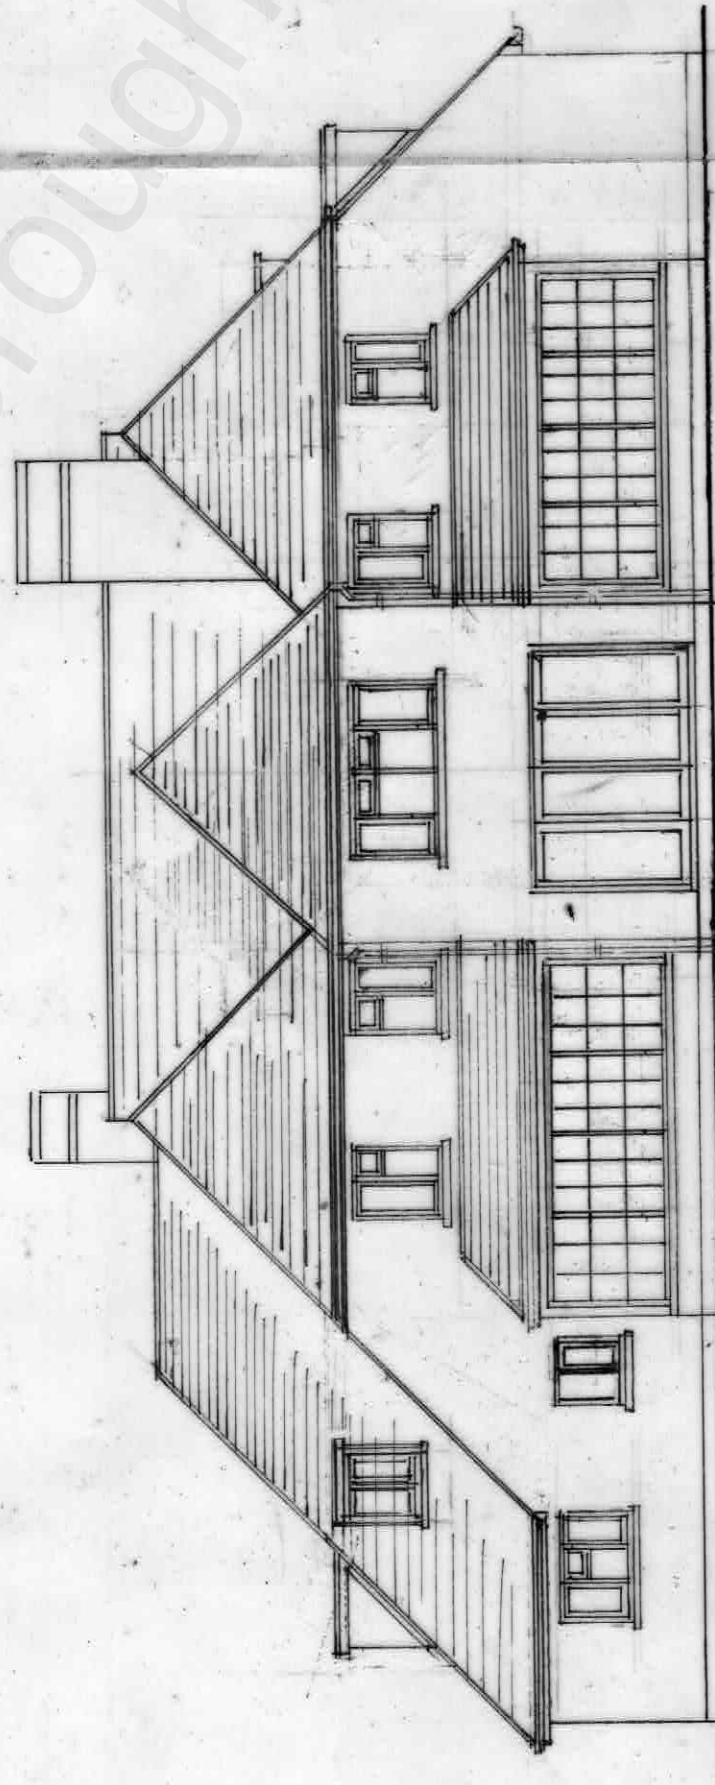

Rear Elevation

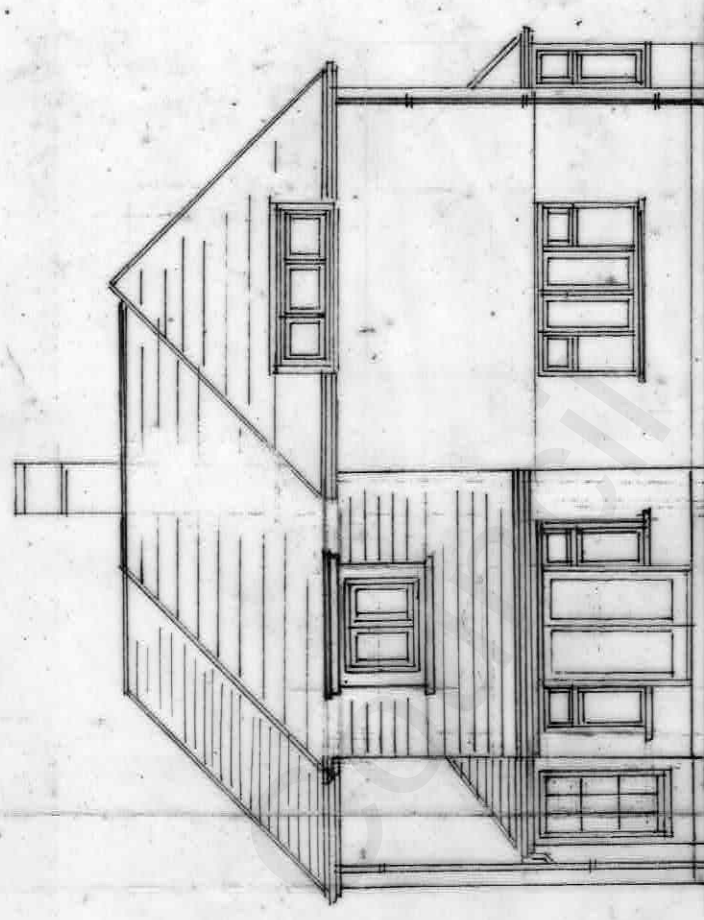

Flank Elevation



WESTLEIGH DESIGN

SCALE 1:100



Building Excellence
AWARDS 2018

Regional Winner

A 13.2.22.000/04

PROPOSED PART SINGLE/TWO STOREY EXTENSIONS
MR L. BUTTON BROADLEAVES BOWSDEN LANE SHORNE DA12 3LA
1:100 @ A3 170821/8 OF 9152M² PROPOSED ELEVATIONS