




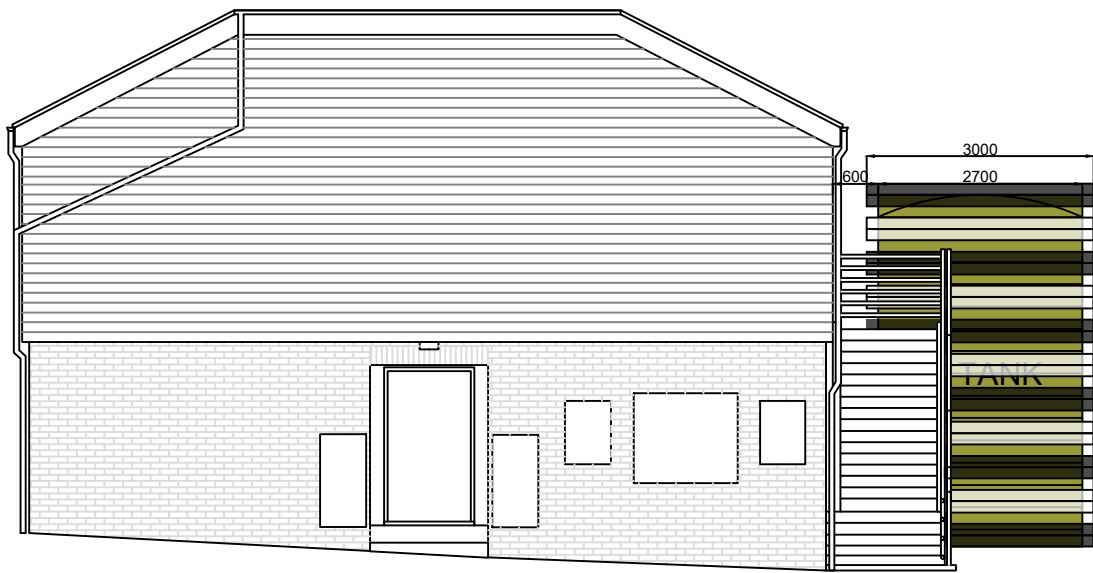


PROPOSED SIDE ELEVATION

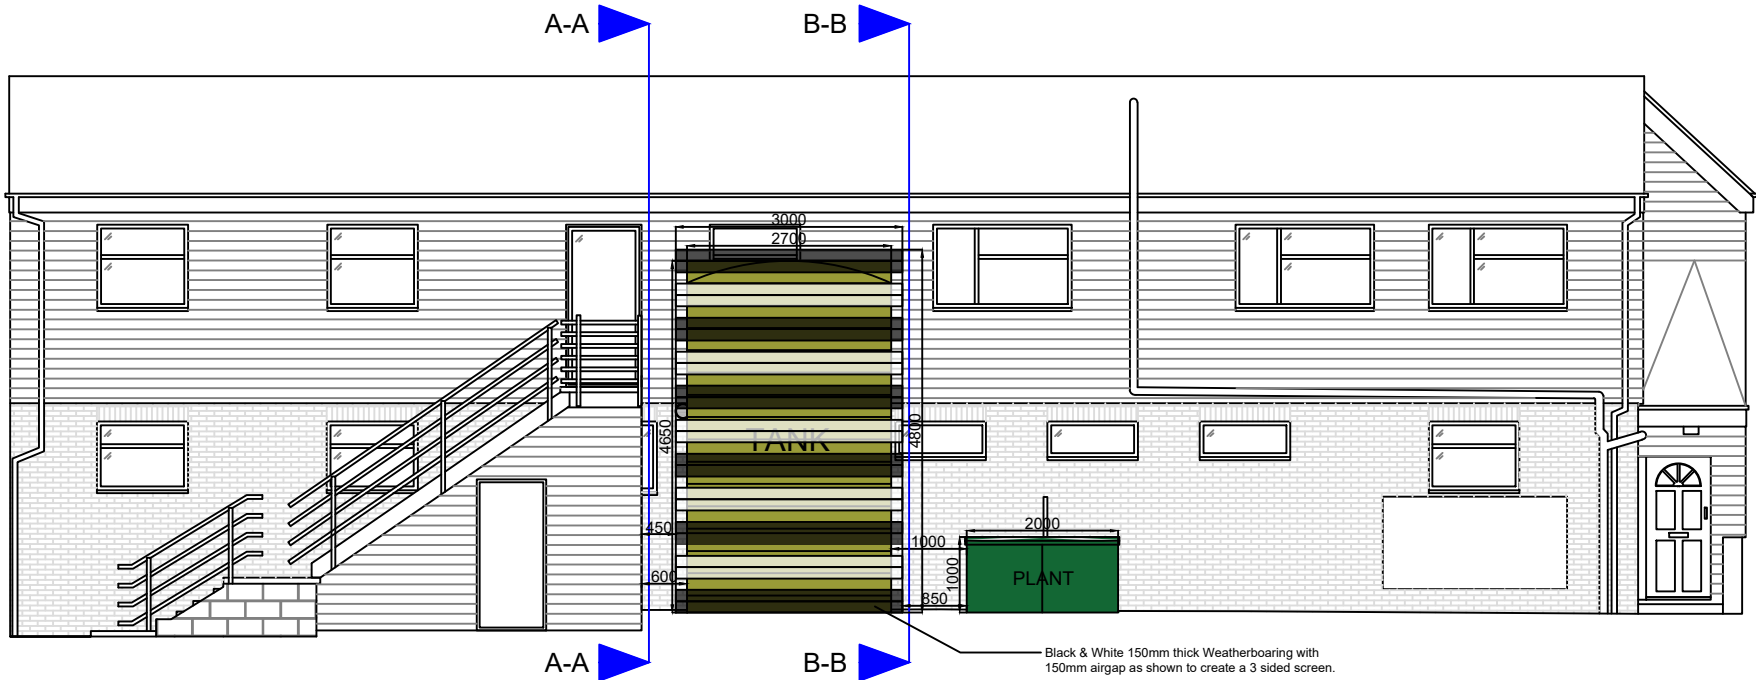


PROPOSED FRONT ELEVATION

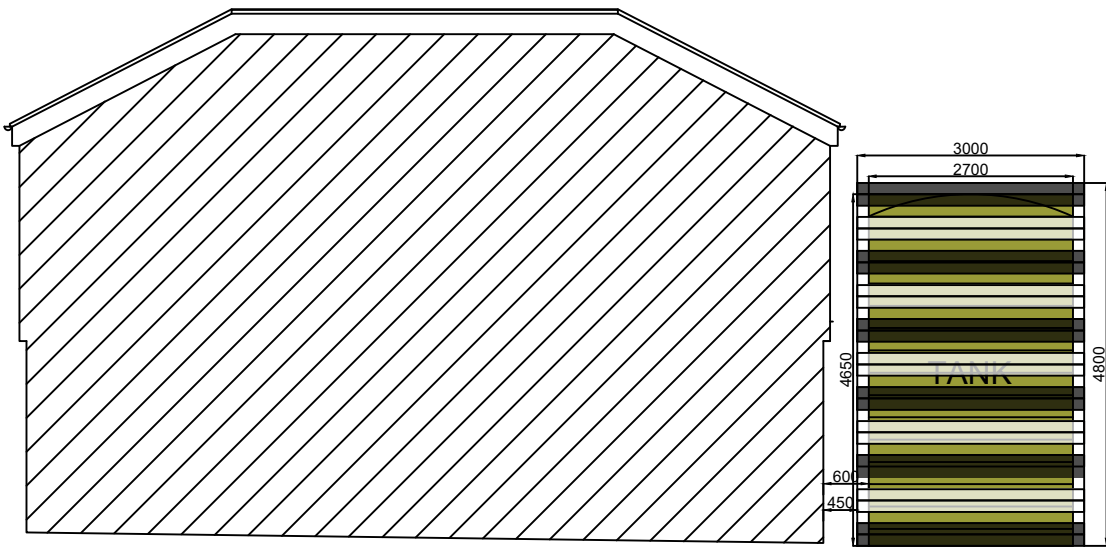

PROPOSED SECTION A-A

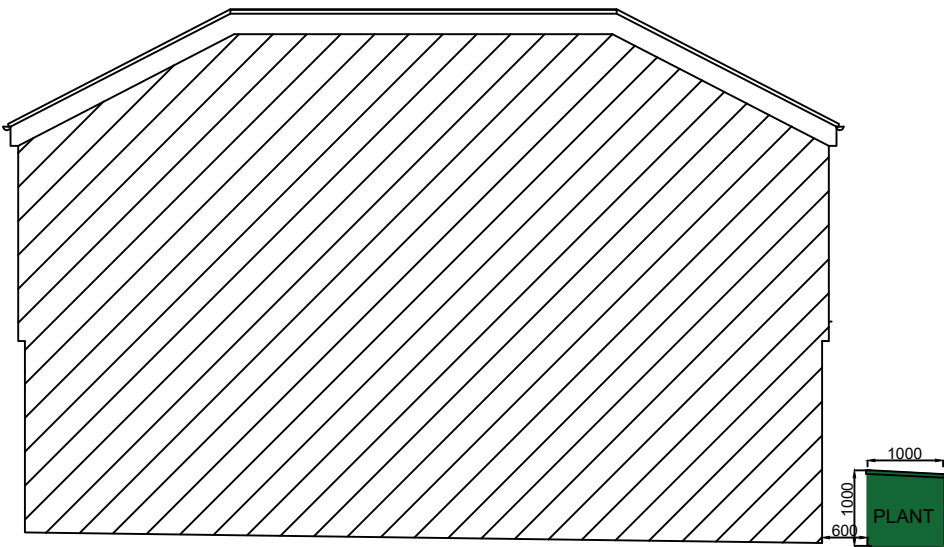

PROPOSED SECTION B-B

 

GRFC-ELP2			A2		
REV	DATE	DESCRIPTION			
GJS DESIGN CONSULTANTS					
Client: GRAVESEND RUGBY FOOTBALL CLUB					
Project: GRAVESEND RUGBY FOOTBALL CLUB DONALD BIGGS DRIVE GRAVESEND DA12 2TL					
Title: PROPOSED & SECTIONAL ELEVATIONS					
Date:	28.02.2025	Drawn :	AL		
Scale :	1:100 @ A2	Checked :	GS		
DWG No :	GRFC-EL02	Rev :	B		