

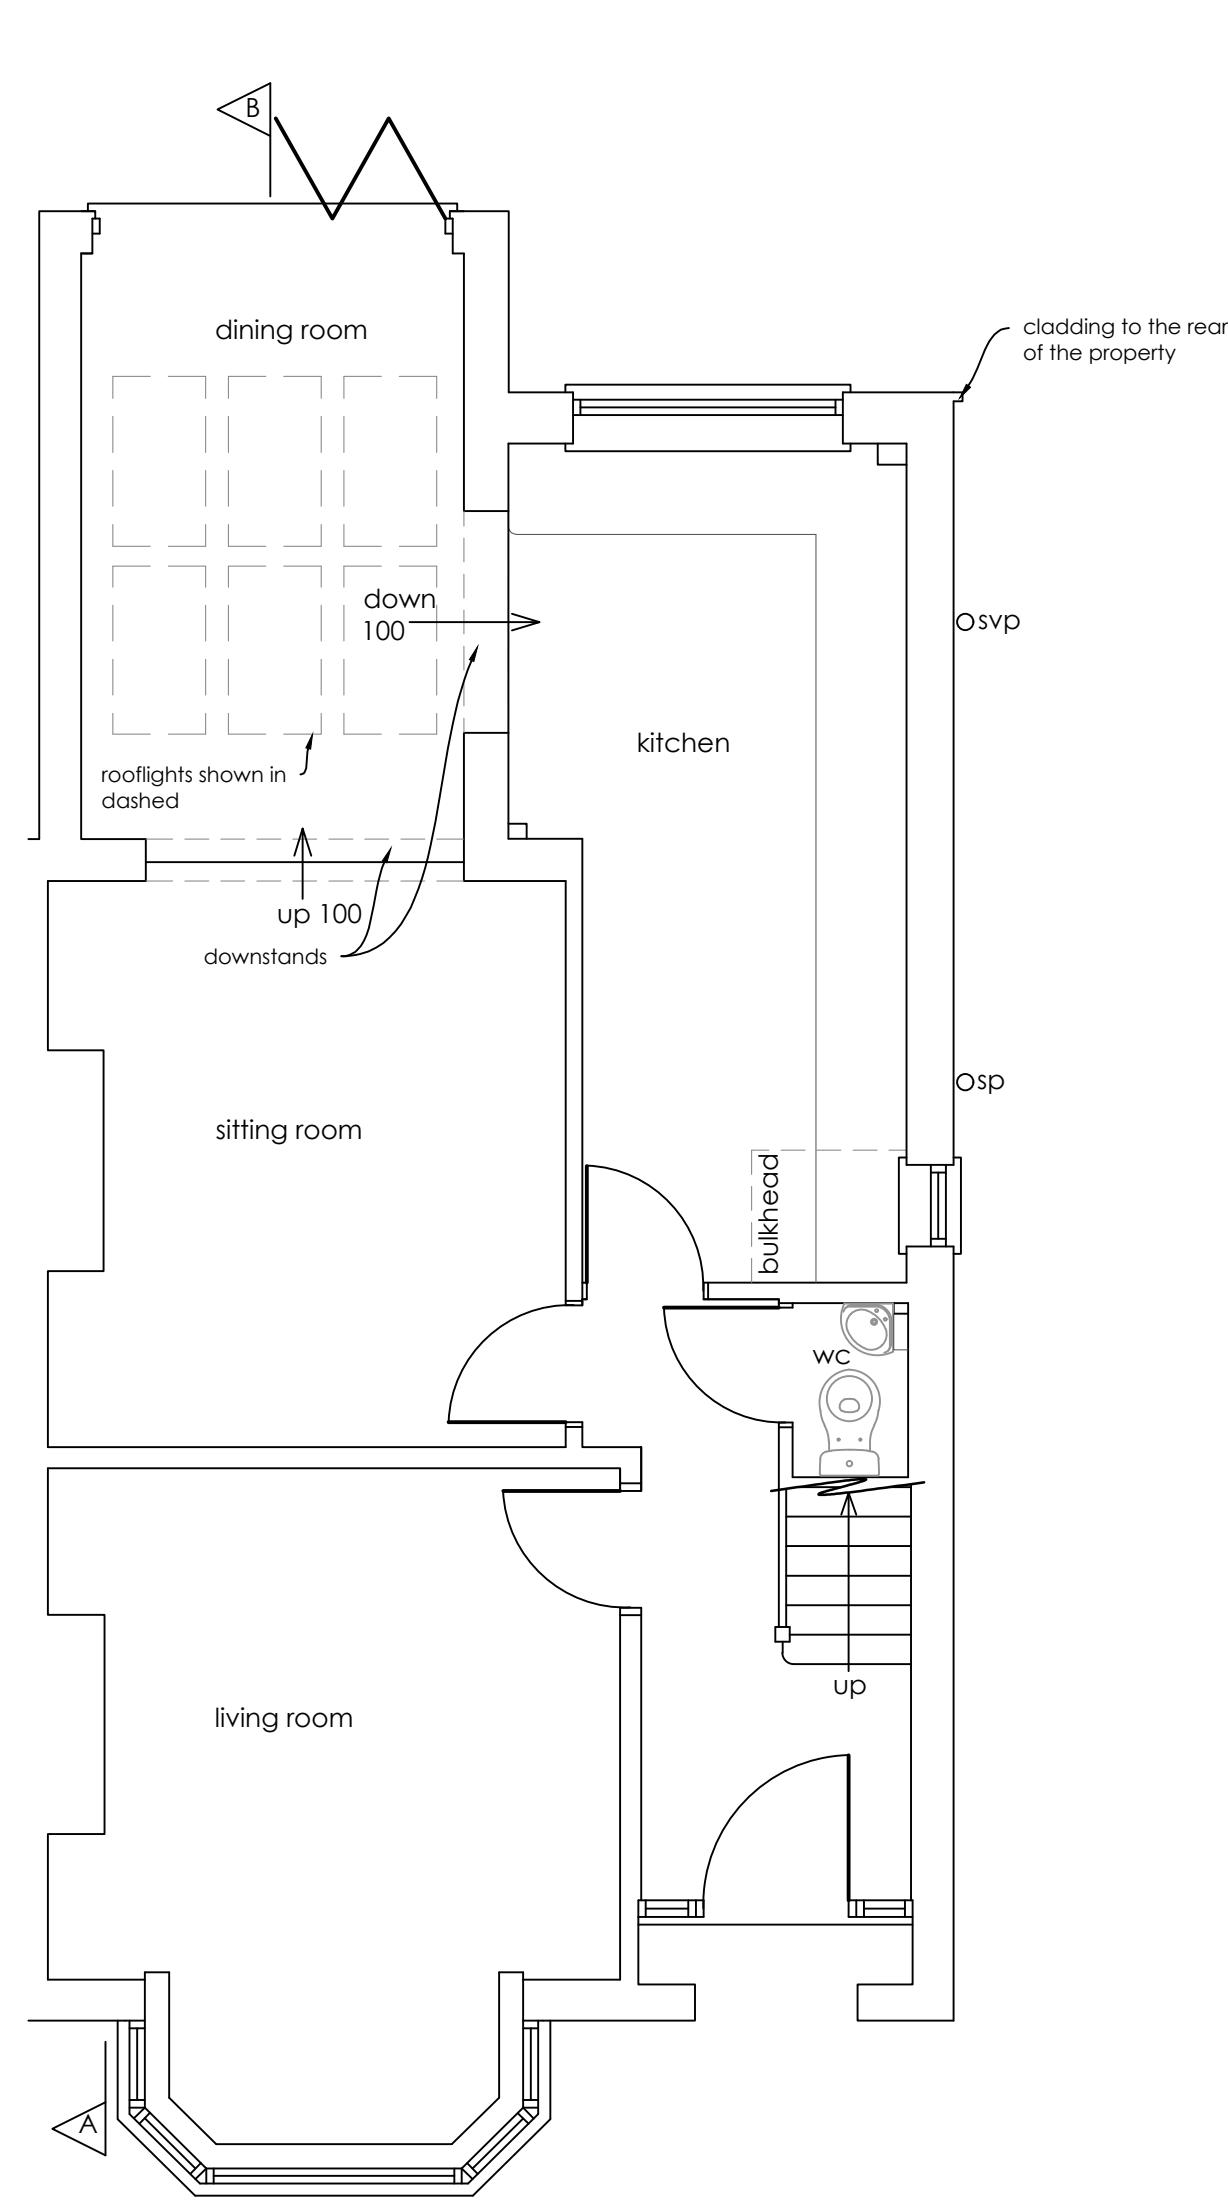


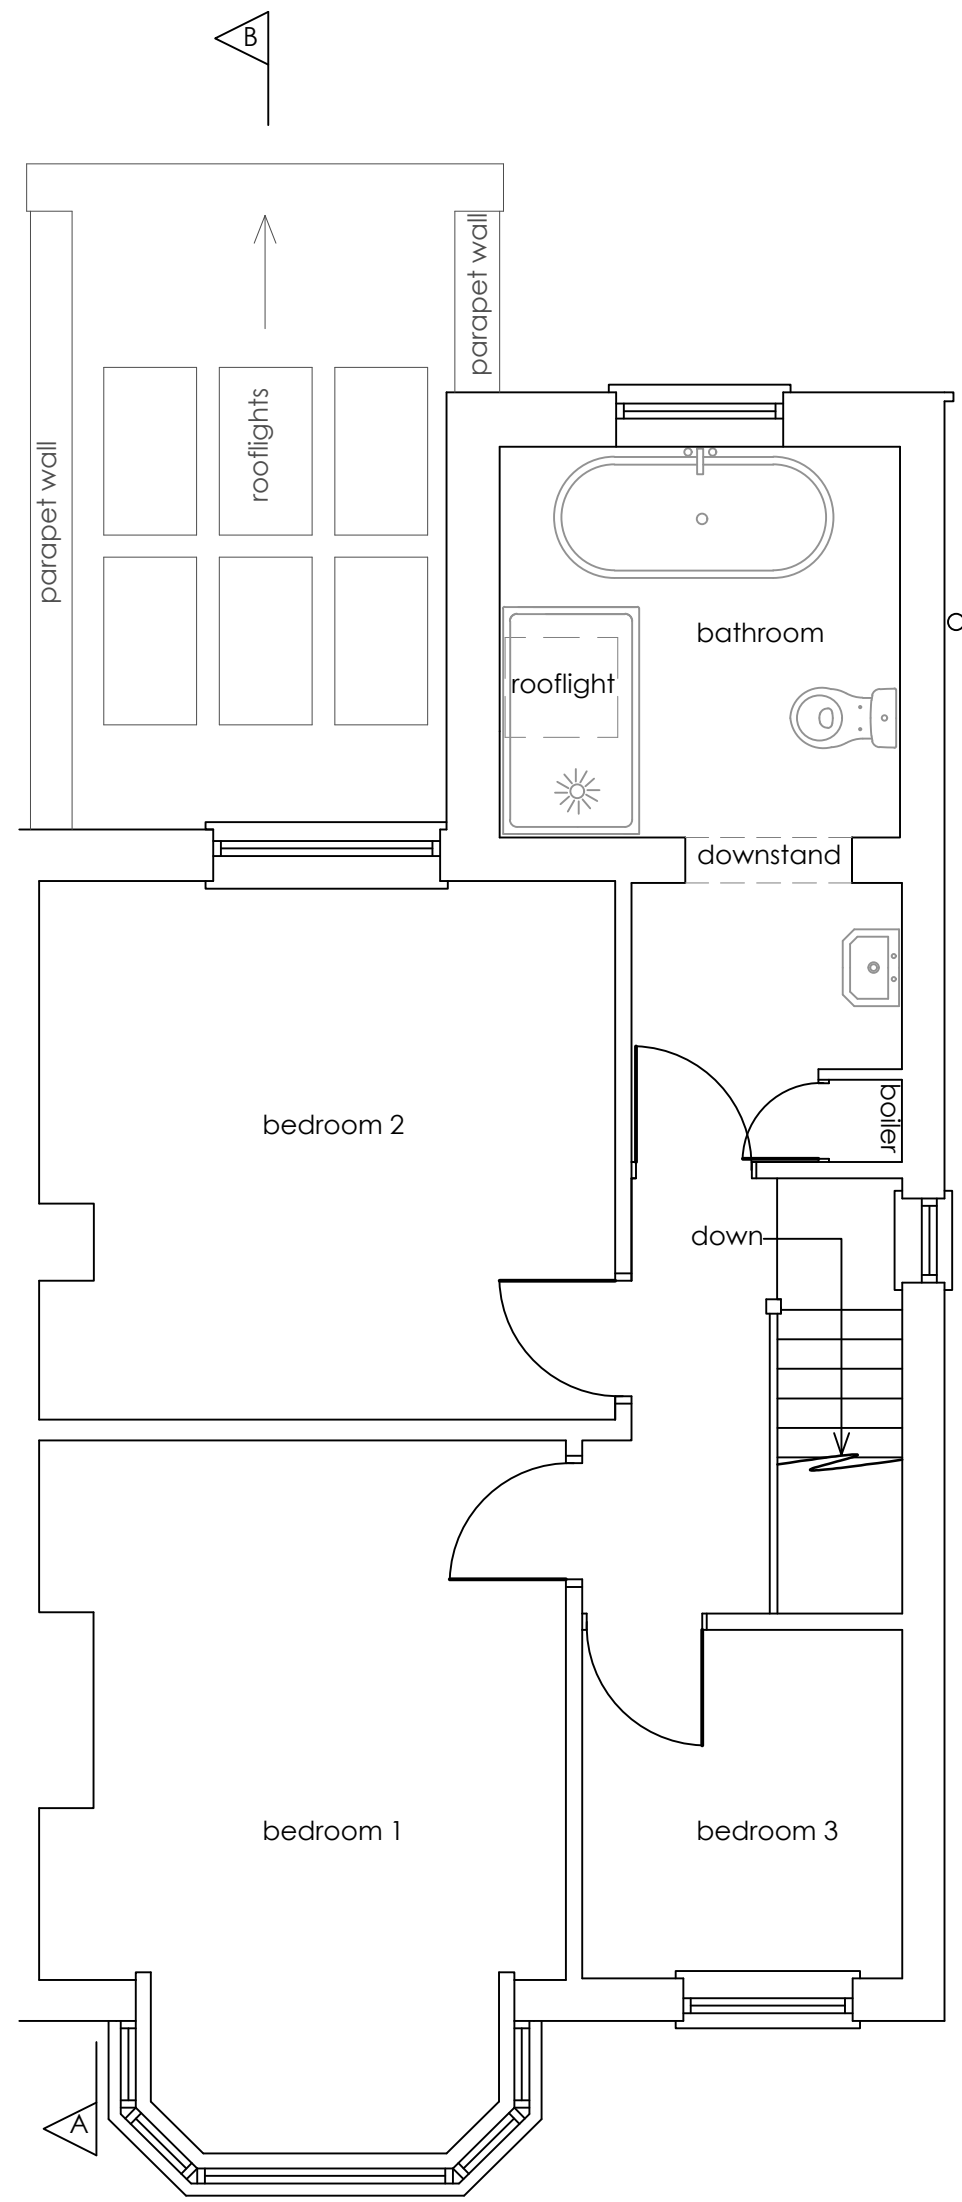


Ground floor plan

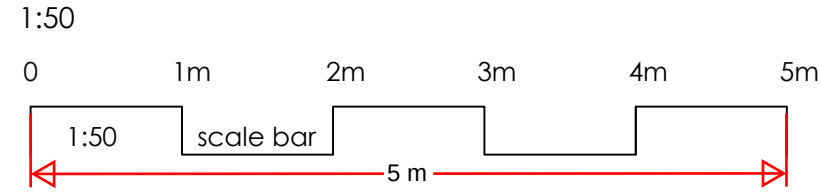

First floor plan

1:50

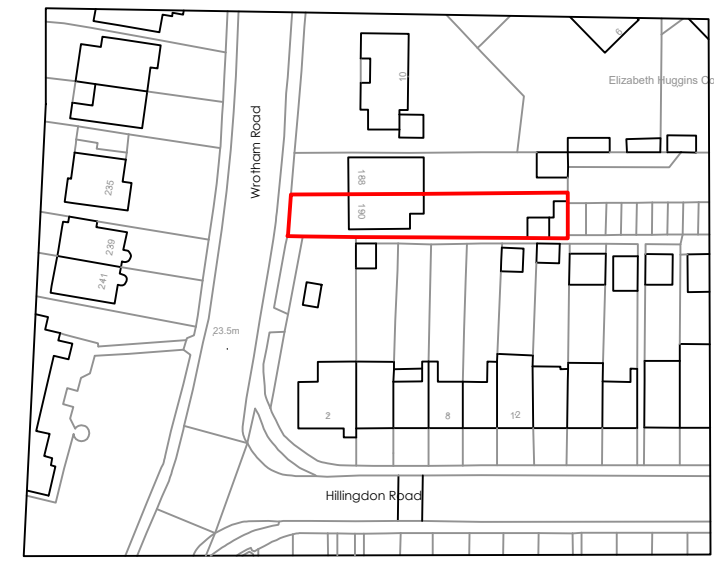




Site location plan

1:1250




Block plan

1:500

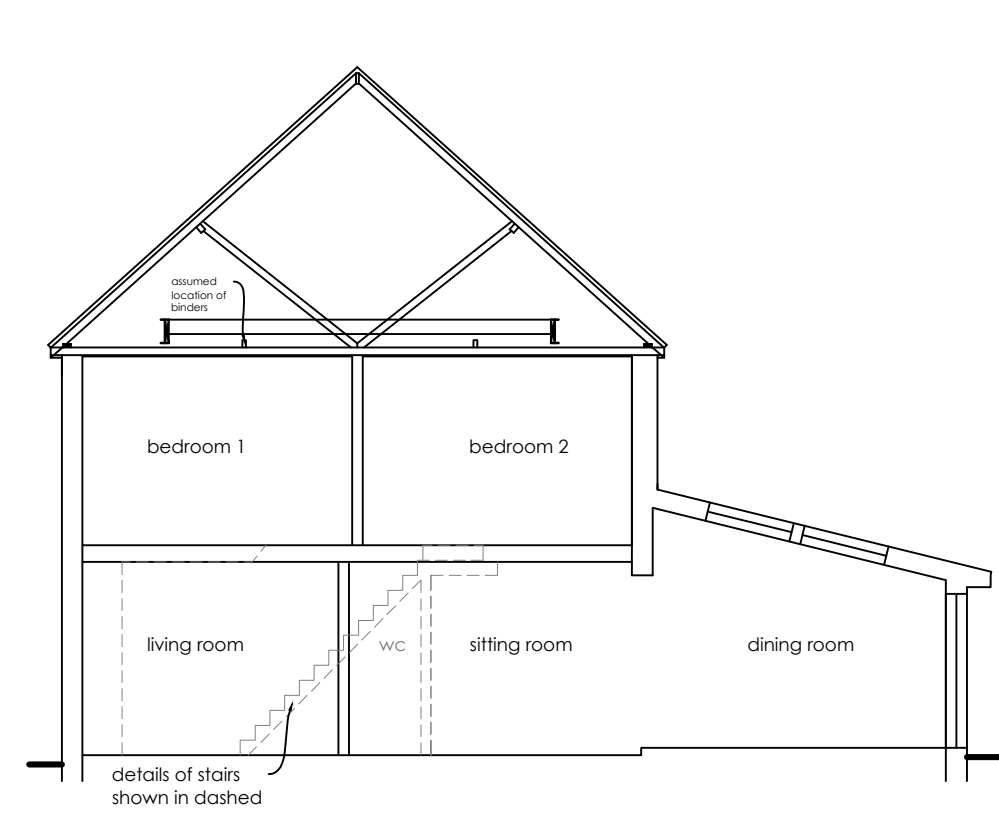  


Section A - B

1:100

 

Front elevation

1:100

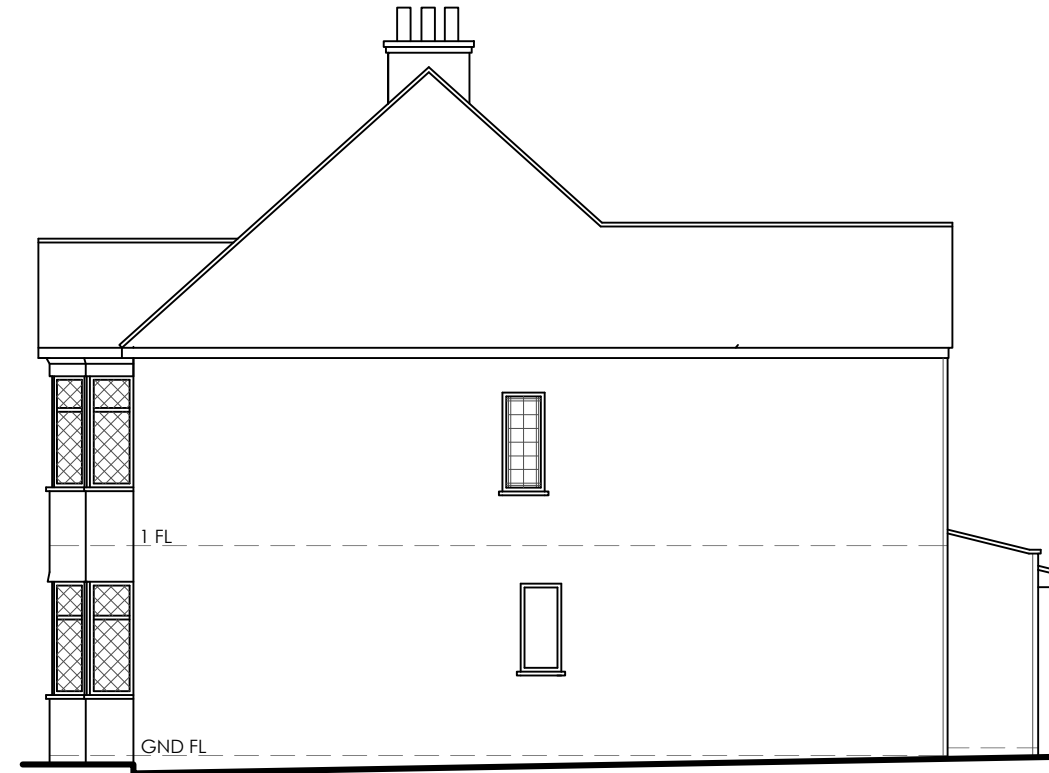


Flank elevation

1:100



Rear elevation

1:100

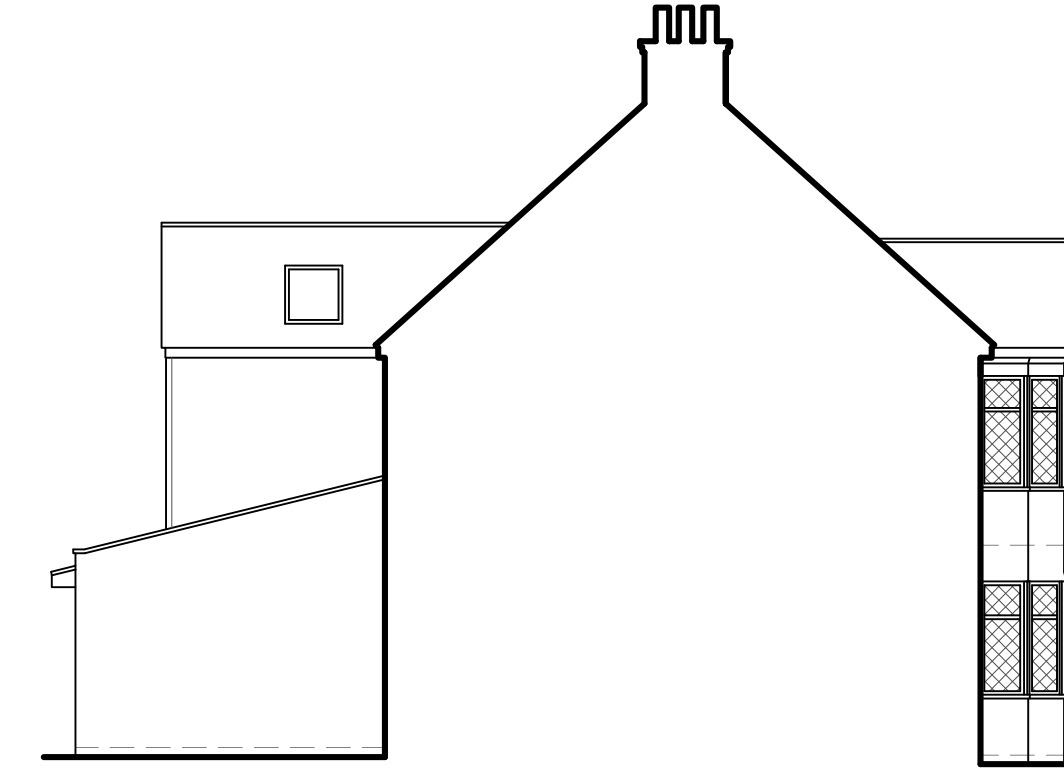

Flank elevation

1:100

Everyone involved in construction has duties under the Construction Design and Management Regulations 2015 as well as the Building Safety Act 2022. See further information at www.HSE.gov.uk and www.legislation.gov.uk.

Asbestos - get your property tested. Further information and your responsibilities can be found at www.HSE.gov.uk.

These plans are for identification purposes only. Do not scale from these plans - take measurements on site. All dimensions are approximations. This plan is for viewing at the scales indicated only. This plan is suitable for permission purposes.

Revision	Description	Date
B	Site and block plan added	01.05.25
A	Section amended	28.04.25

SAMUEL MOSS LTD
01322 408573 / 07796 454747
office@samuelmossLtd.co.uk
www.samuelmossLtd.co.uk

Client: Mr Hoare

Project: 190 Wrotham Road,
Gravesend, DA11 7LH

Title: Existing plans

Date:	Scale:	Drawn:	Plan no:	Revision
Apr 2025	@ A1	SM	SM515.1	B