


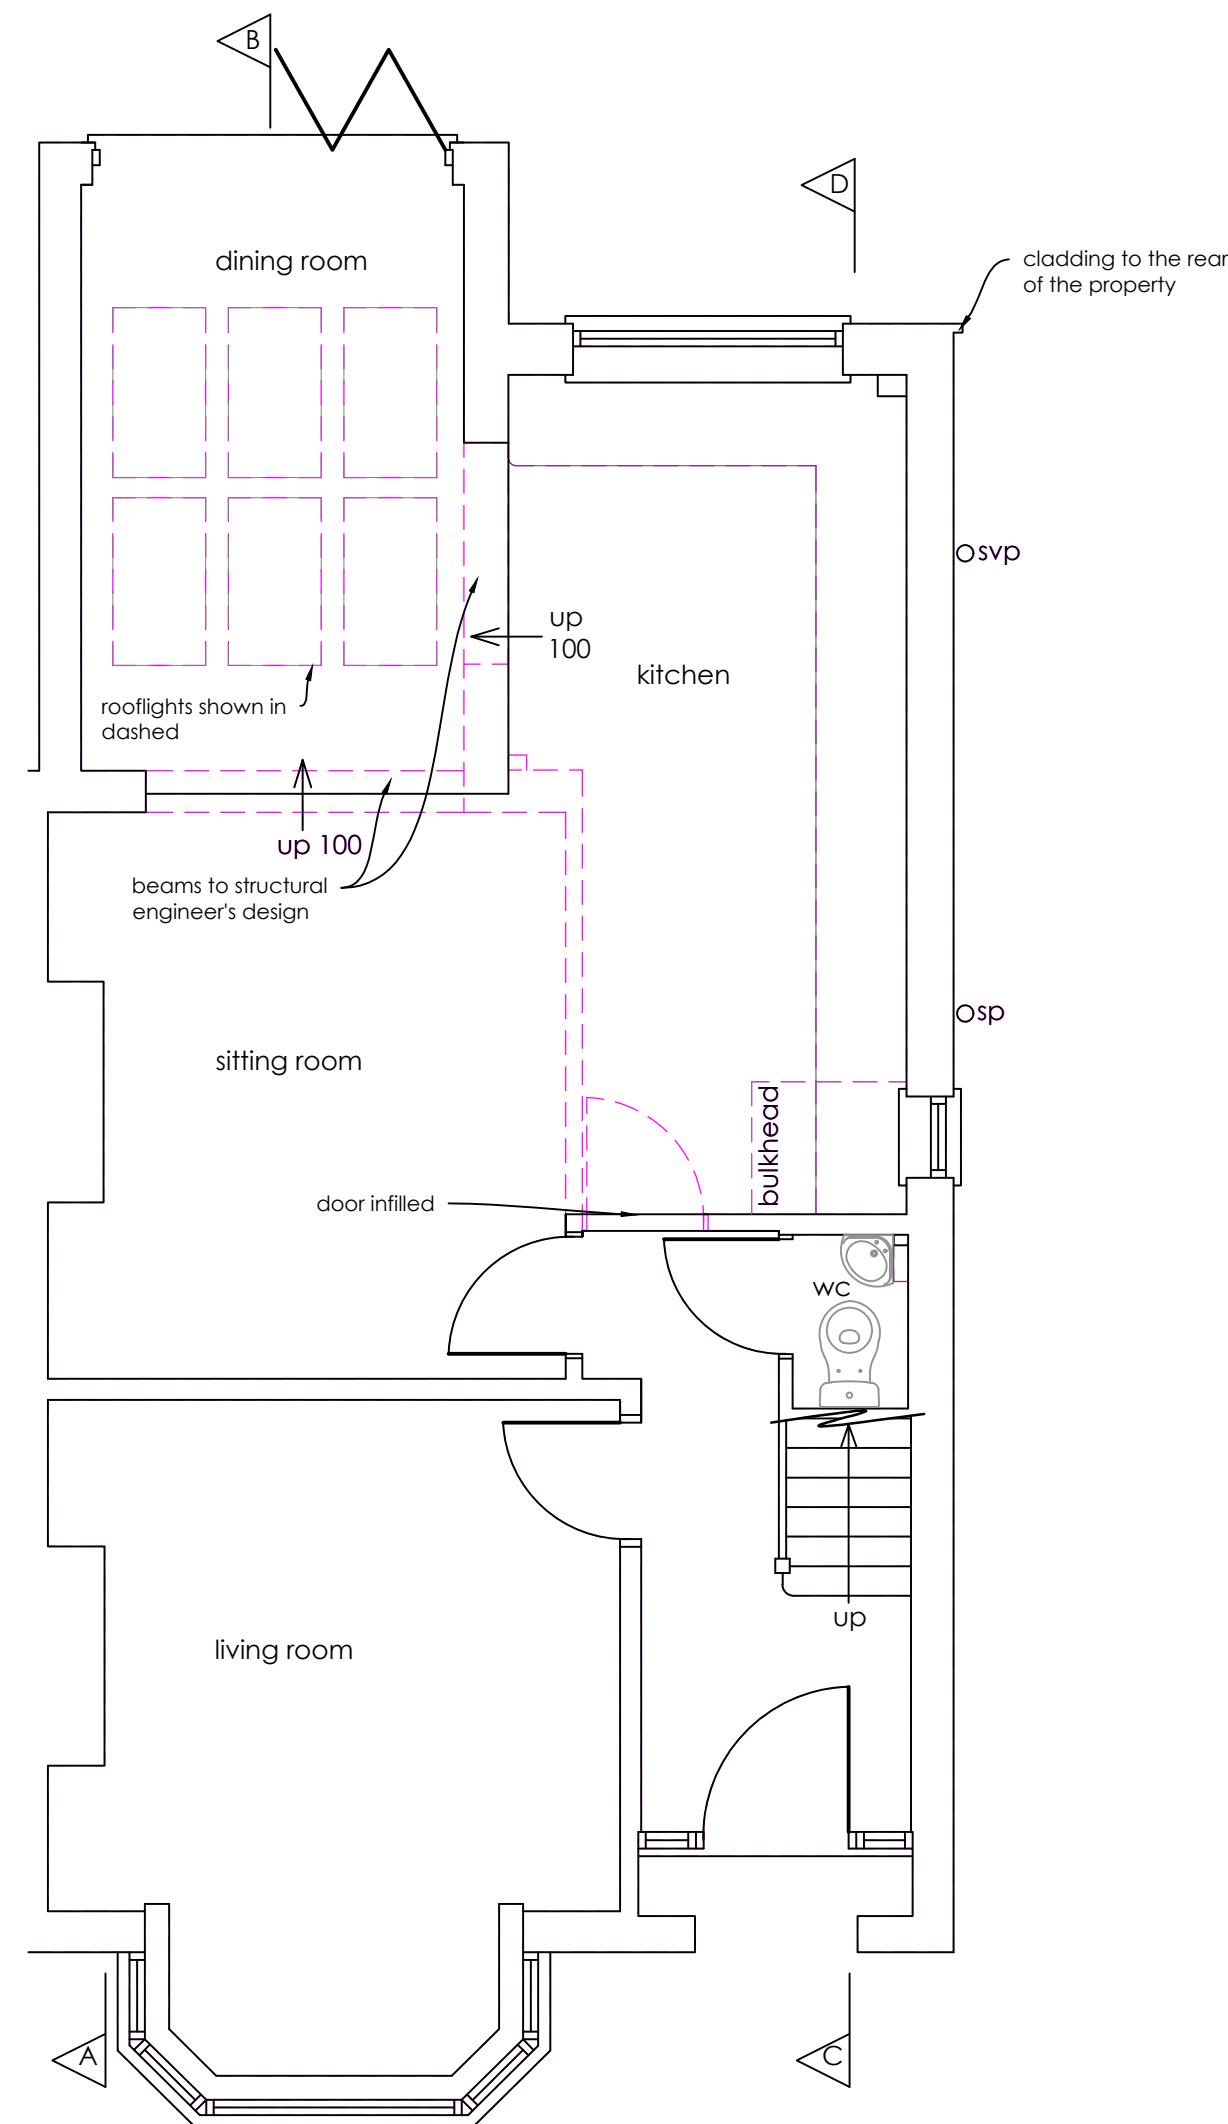
 


 

Ground floor plan
1:50

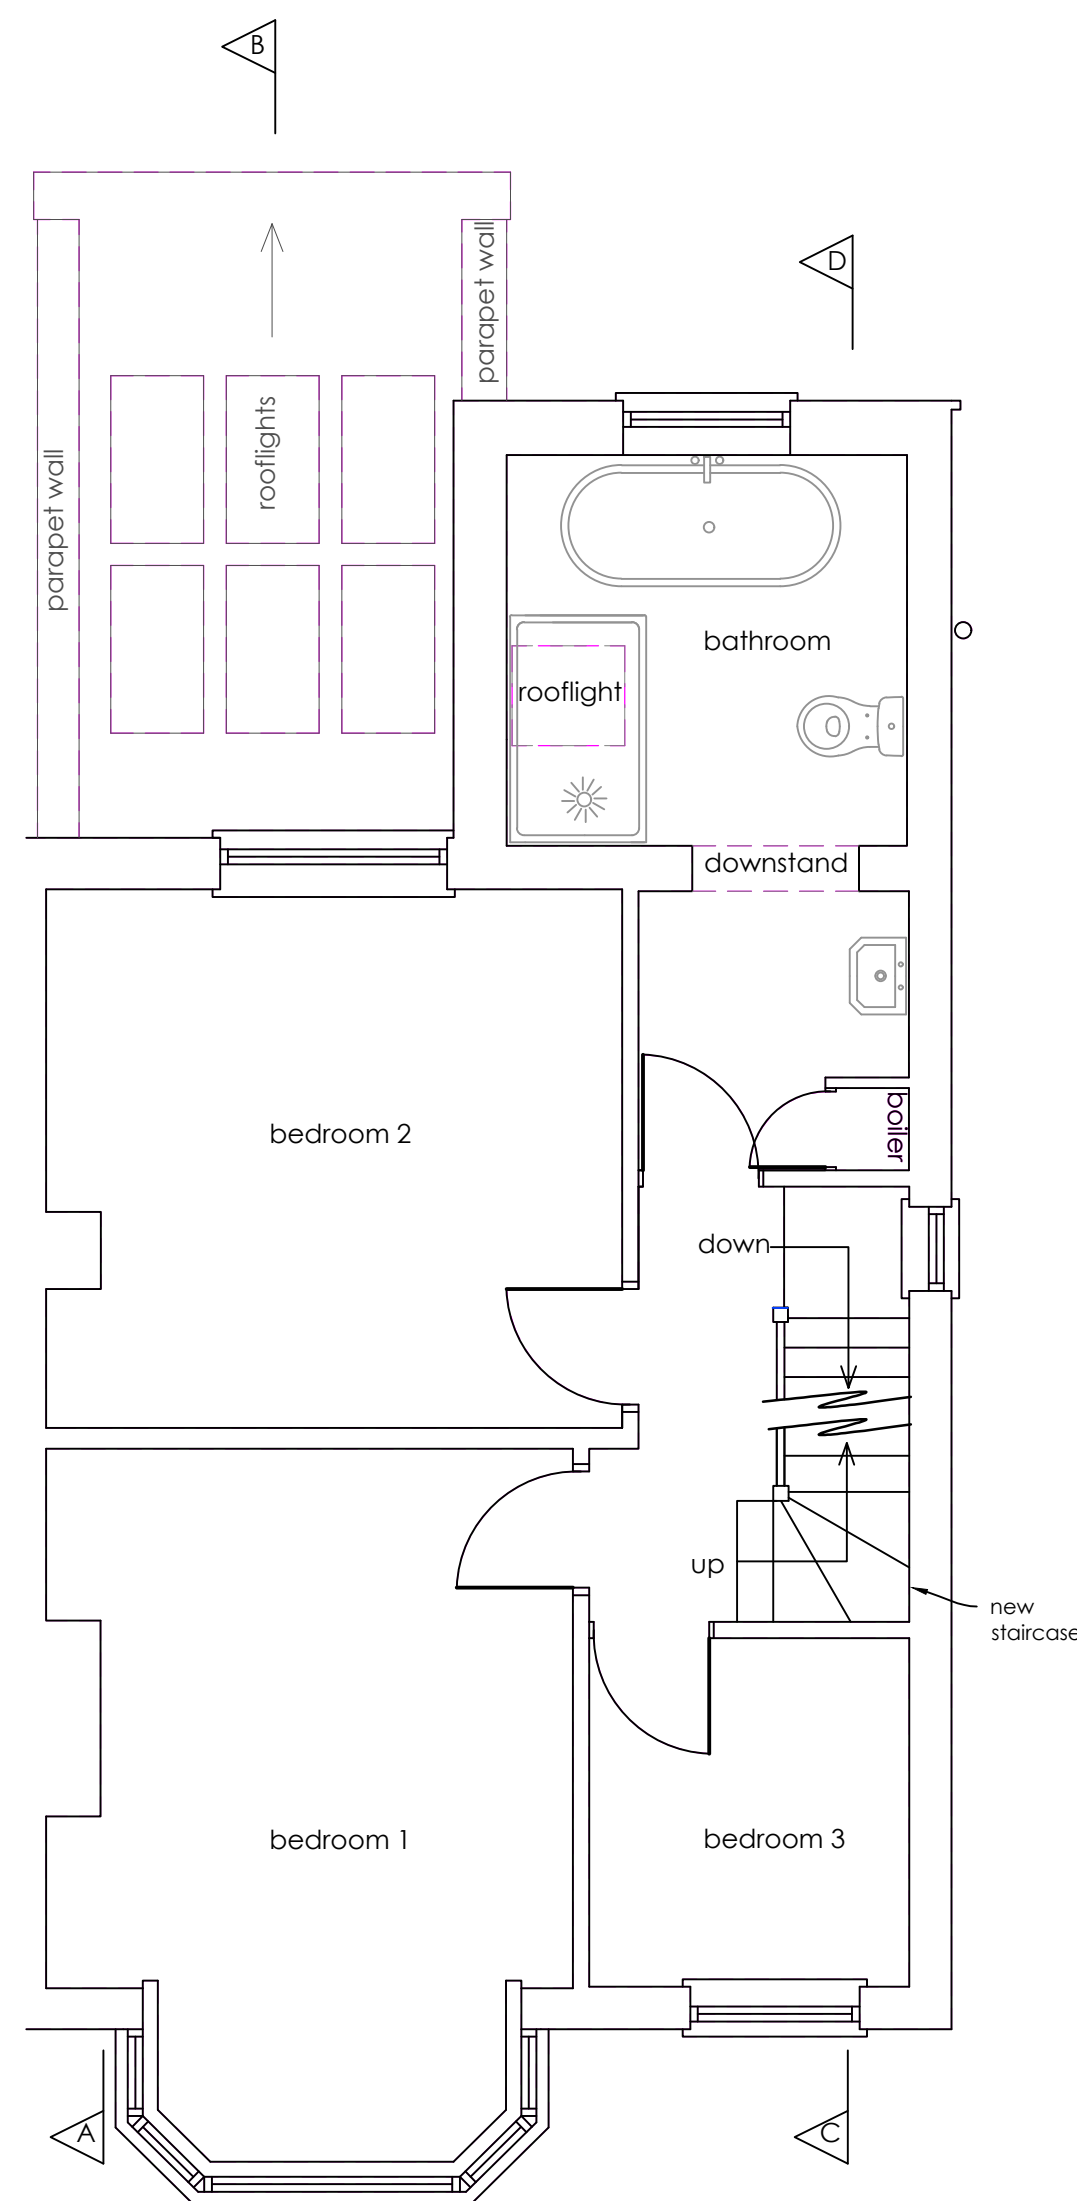

First floor plan
1:50

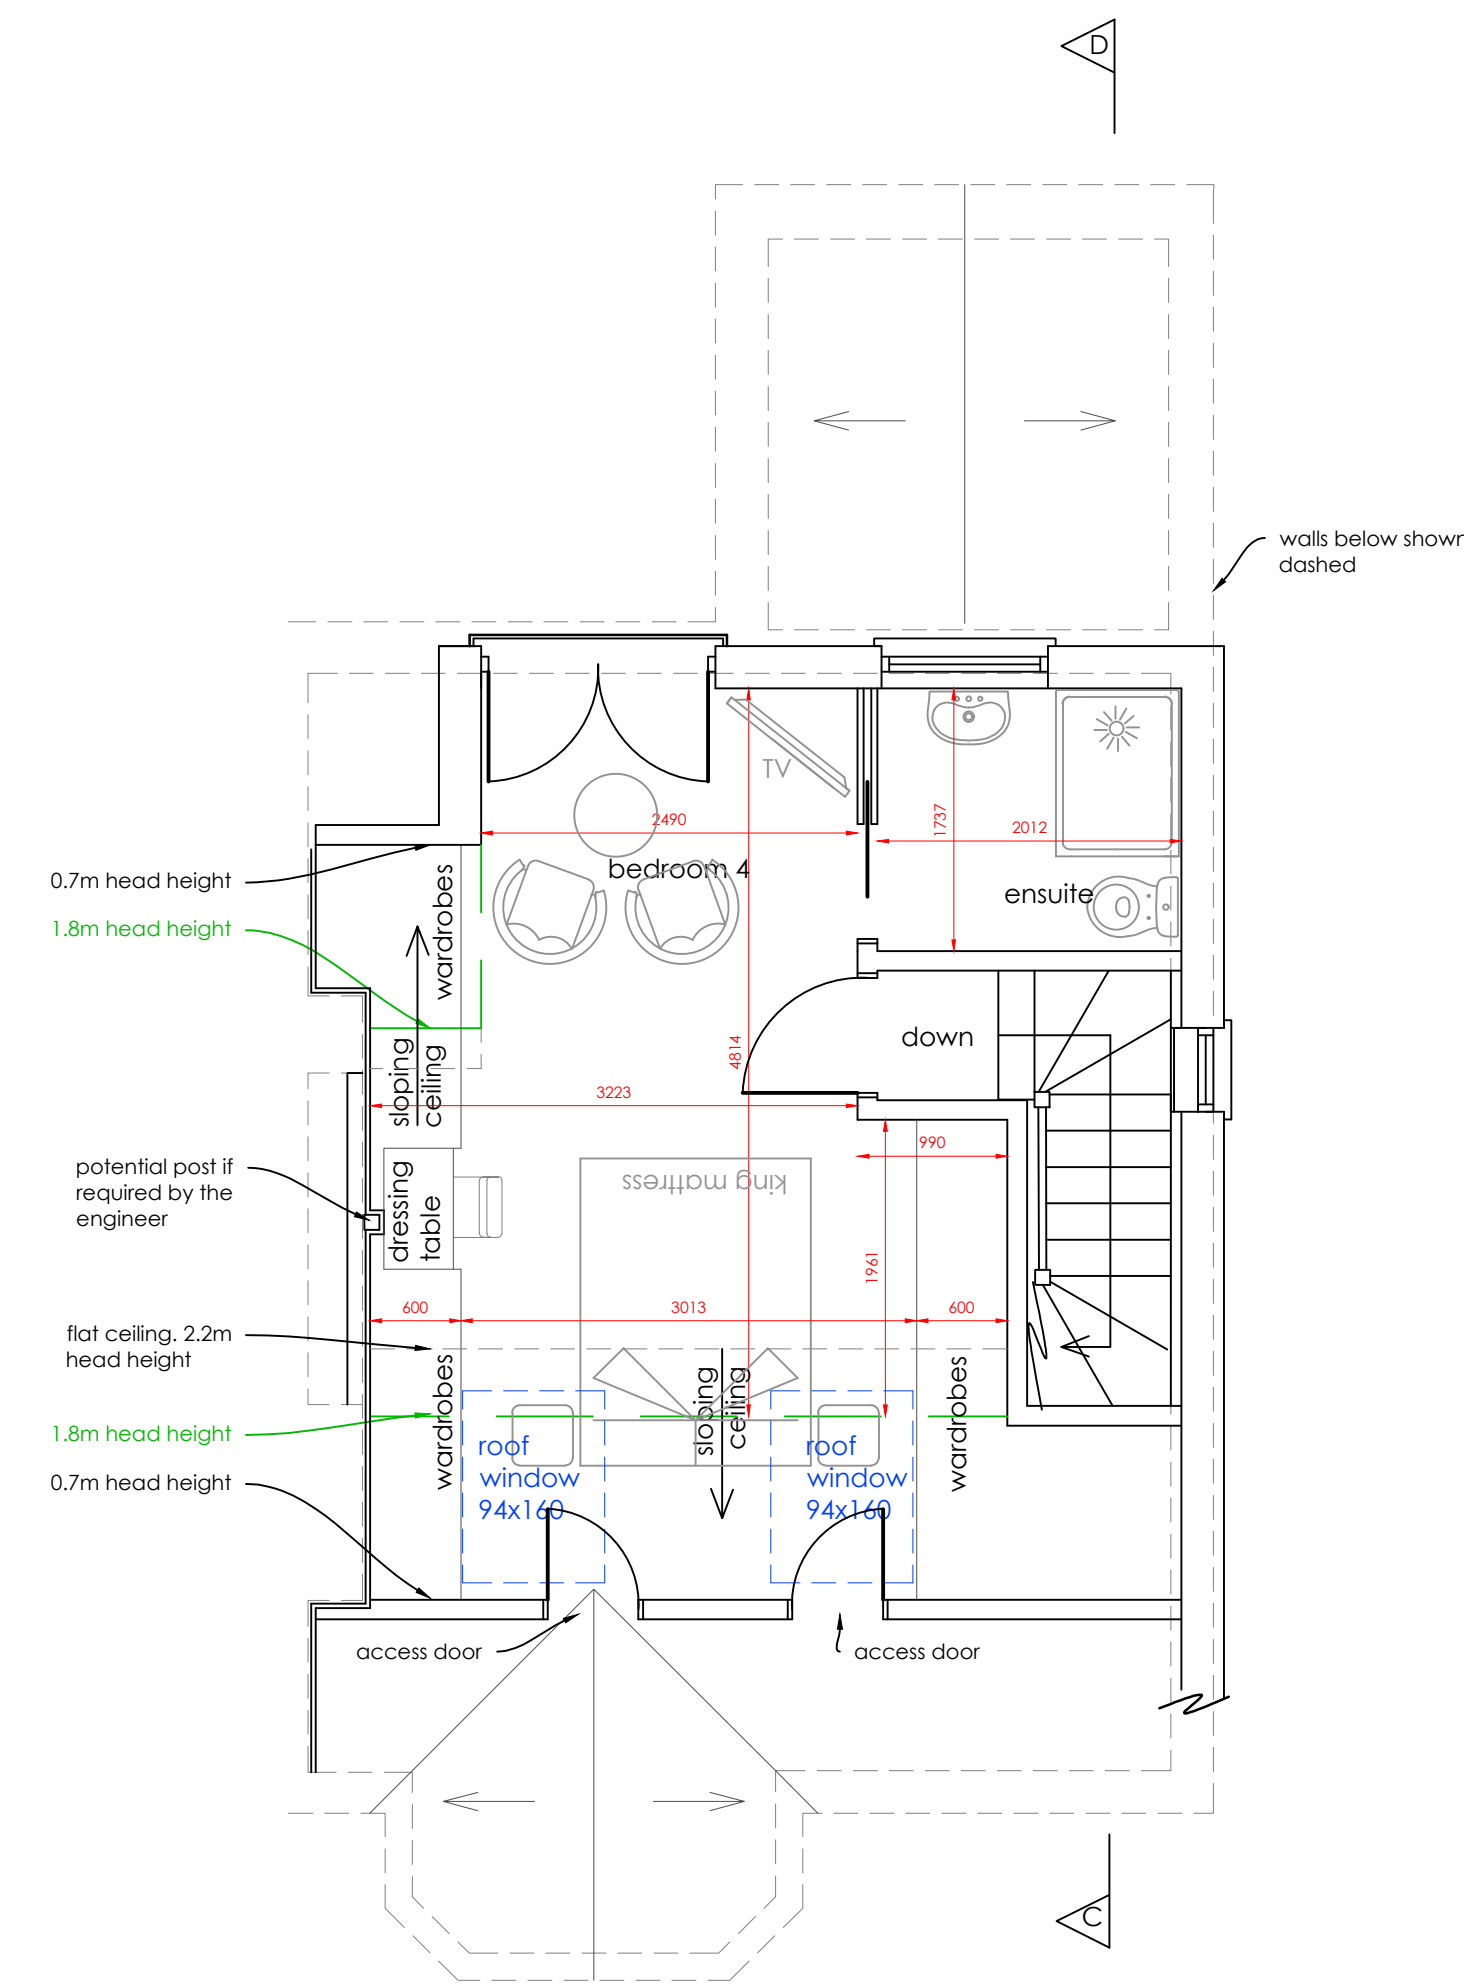

Second floor plan
1:50

Date: May 2025	Scale: @ A1	Drawn: SM	Plan no: SM515.2	Revision
-------------------	----------------	--------------	---------------------	----------