




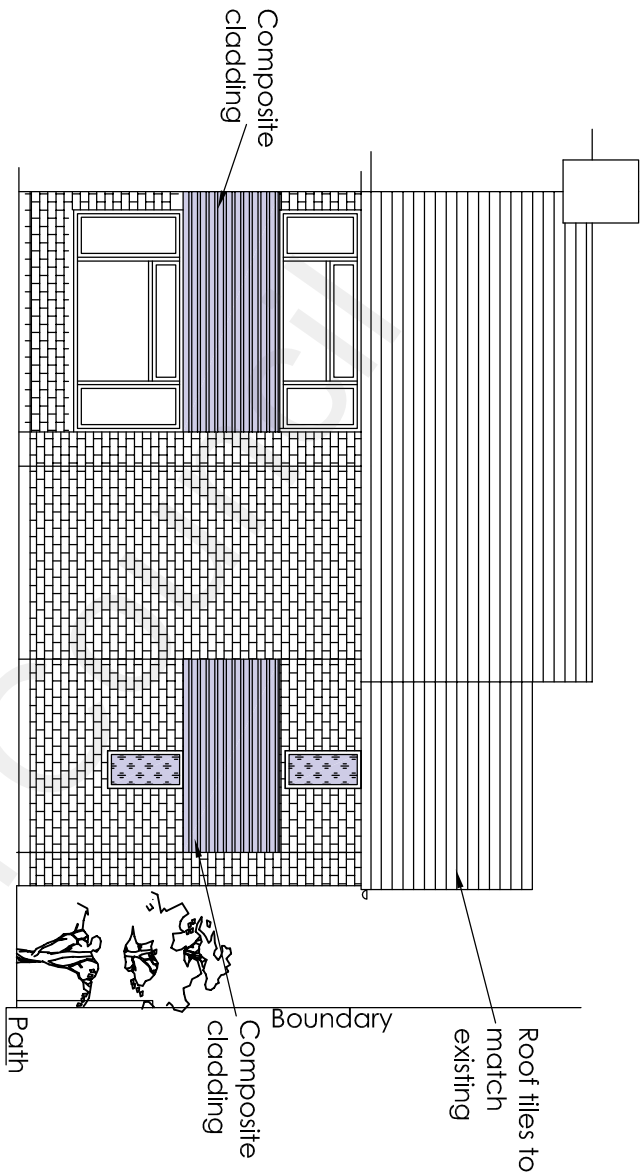


Proposed Front Elevation

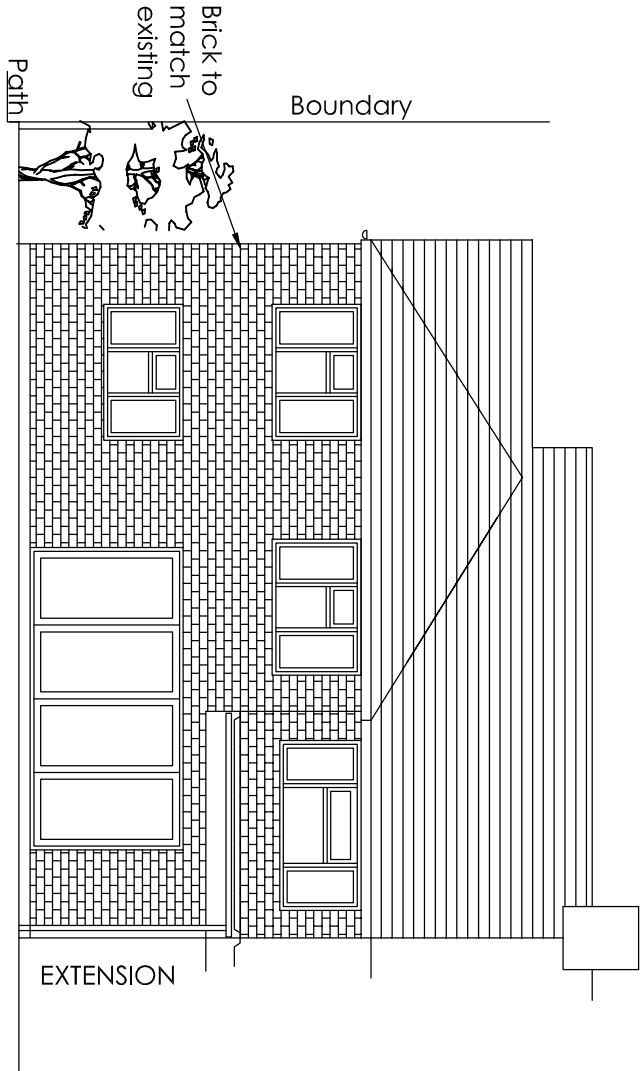

Proposed Rear Elevation

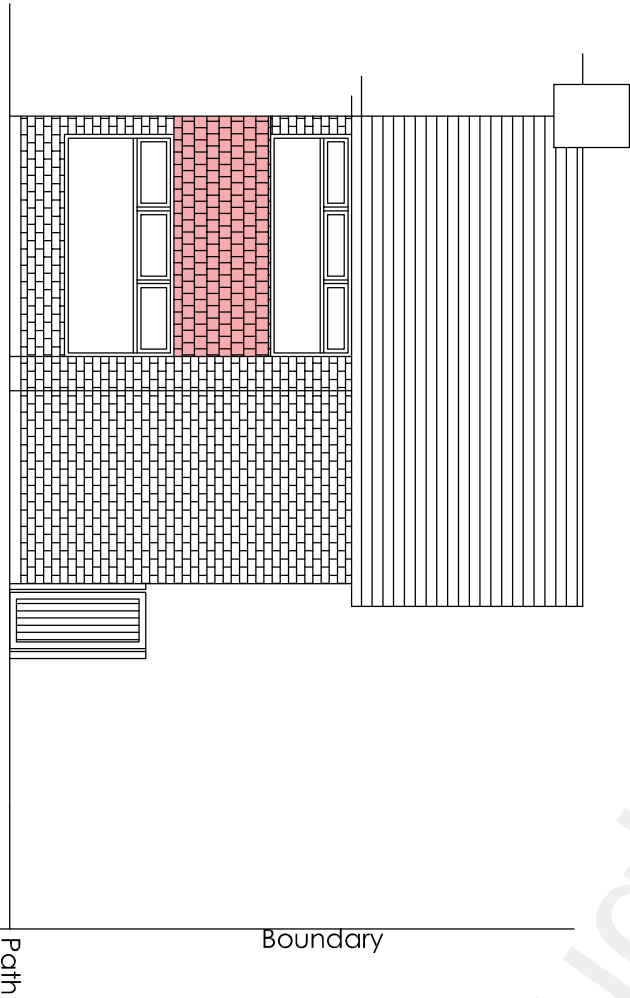

Existing Front Elevation

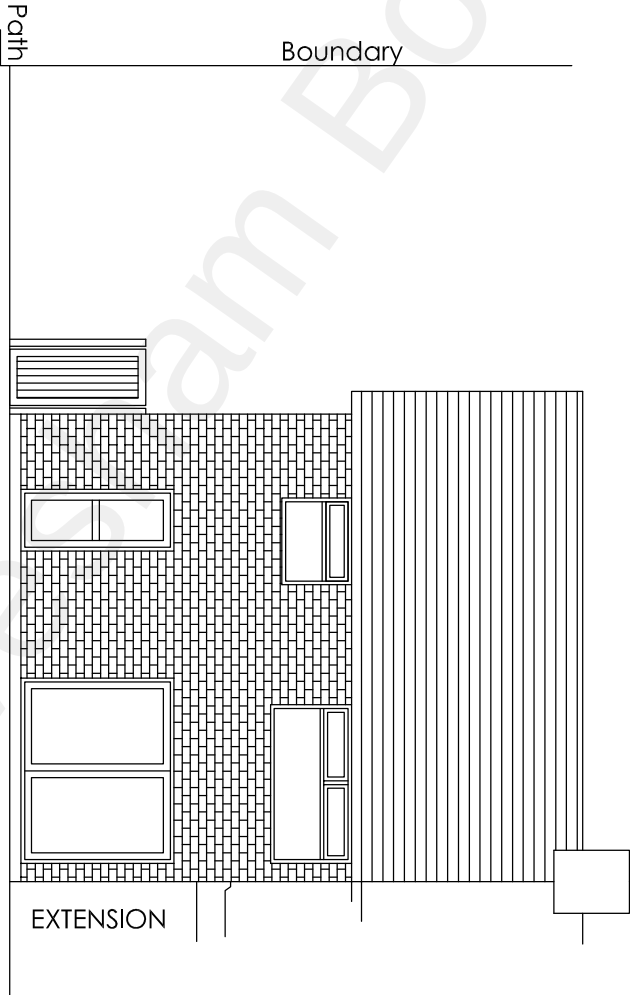

Existing Rear Elevation

Project I Sirdar Stand Gravesend Kent DA1 2 4LP Erection of a two-storey side extension and part two storey and part single storey rear extension. Erection of a double garage with electric charging point in the rear garden. Change of use of amenity land to be included within the residential curtilage of the site						H Channa Picaroons Maidstone Road Platt Kent TN15 8LB Tel: 07828277909 E-mail: hbchanna@tiscali.co.uk	
Drawing Title Existing and Proposed Front & Rear Elevations							
	B	Remove hedge from existing block plan & Elev	15/12/22				
	A	Revise red line	29/11/22	Drawn HC	Date Oct 2022	Scale 1:100	Drawing No. 155/A3/06B
	Rev	Description	Date				