



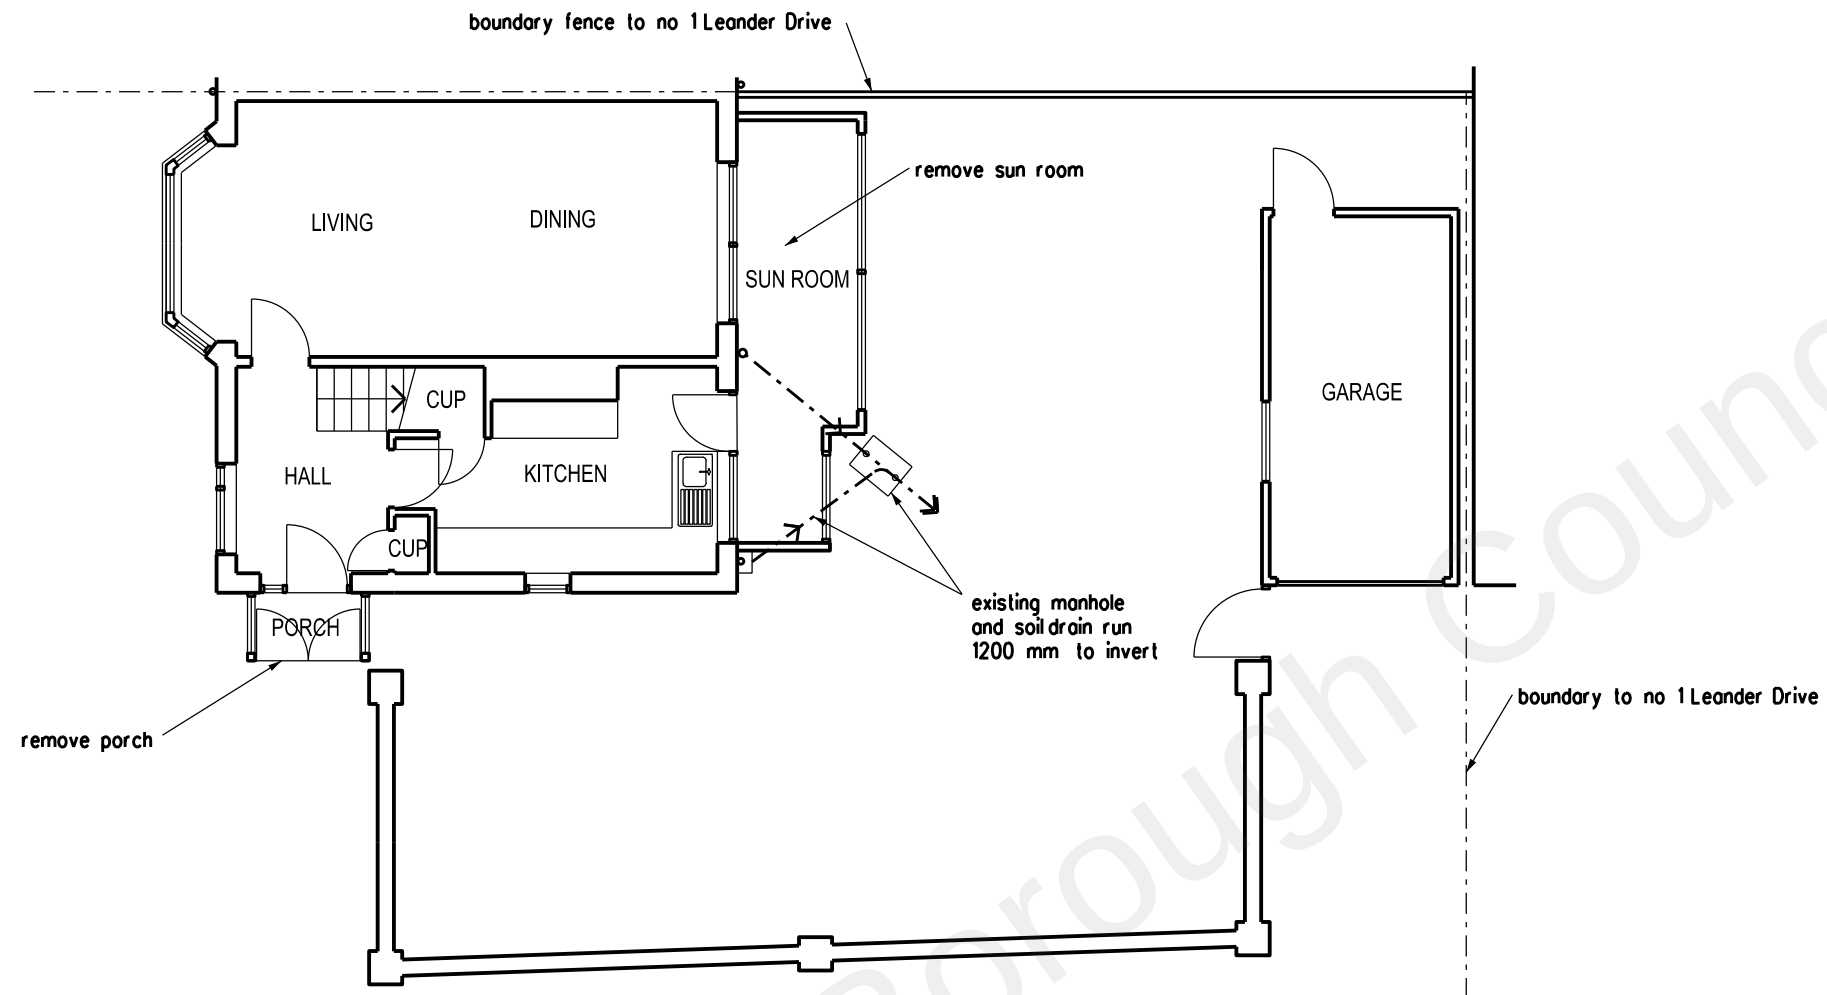

GROUND FLOOR PLAN

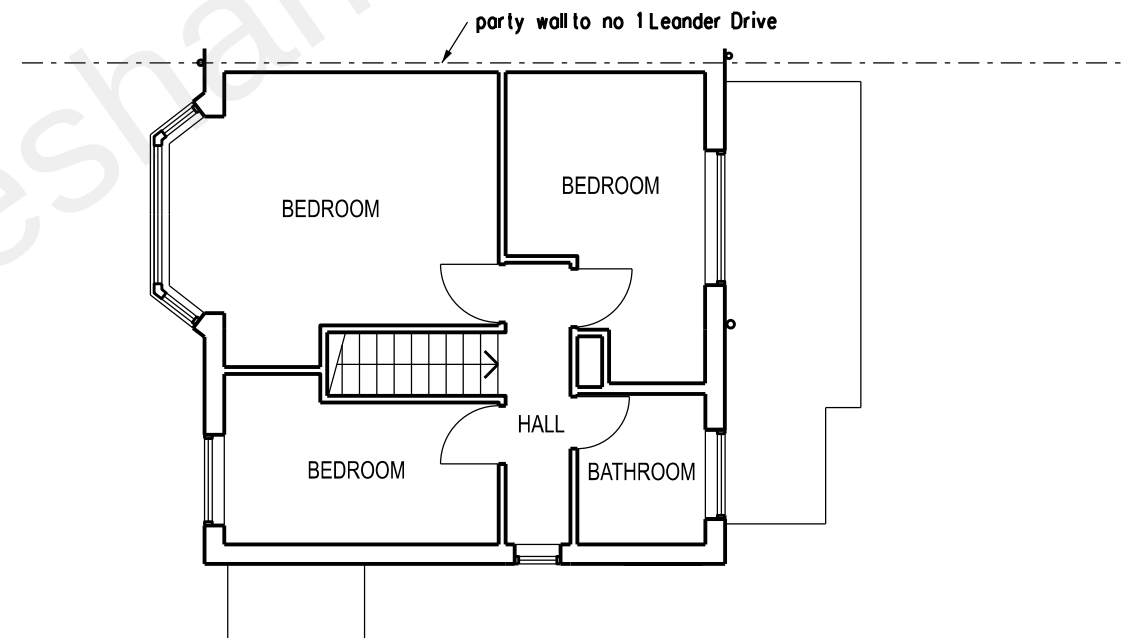

FIRST FLOOR PLAN

PLANNING APPLICATION

REVISION DATE

ARCHITECT
TA ARCHITECTS
11 JOYDENS WOOD ROAD BEXLEY
KENT DA5 2HS Tel 07905 130591
ta140256@googlemail.com

JOB
PROPOSED DOUBLE STOREY
SIDE EXTENSION
AT 1 LEANDER DRIVE
GRAVESEND KENT DA12 4NF

DRAWING
EXISTING GROUND AND FIRST
FLOOR PLANS

SCALE 1:100 AT A3 DATE JUNE 2022

DRAWING NO.
JP/02

