


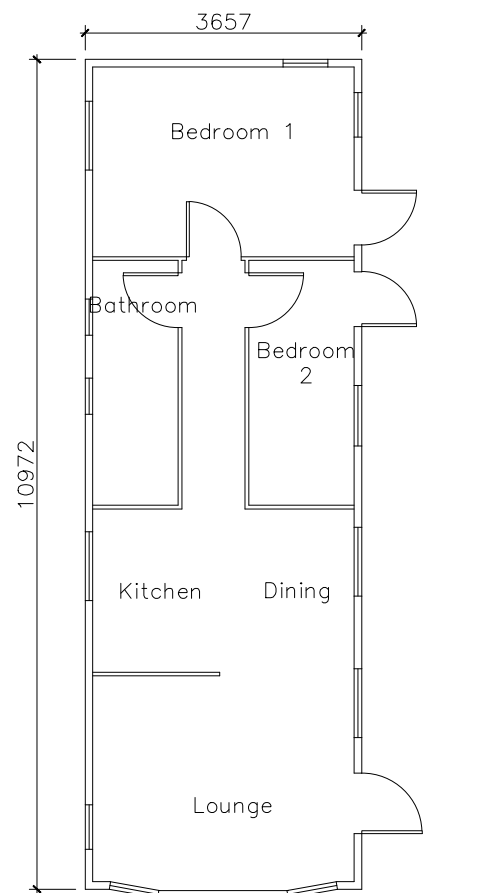


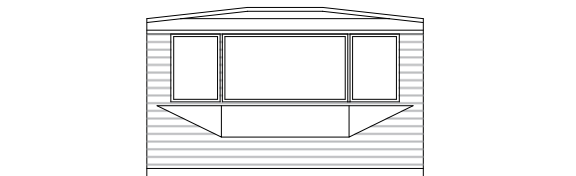


FLOOR PLAN
SCALE 1:100

 


SOUTH ELEVATION
SCALE 1:100

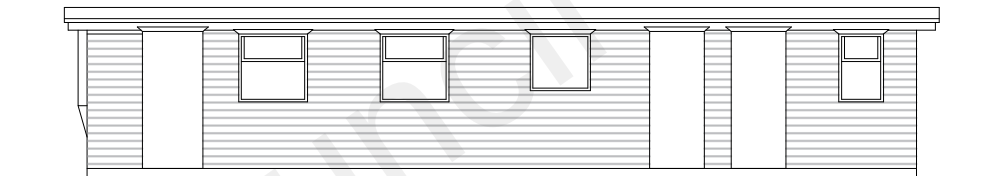


EAST ELEVATION
SCALE 1:100

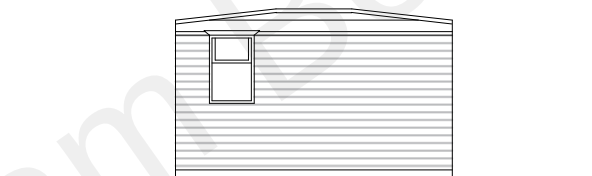

NORTH ELEVATION
SCALE 1:100

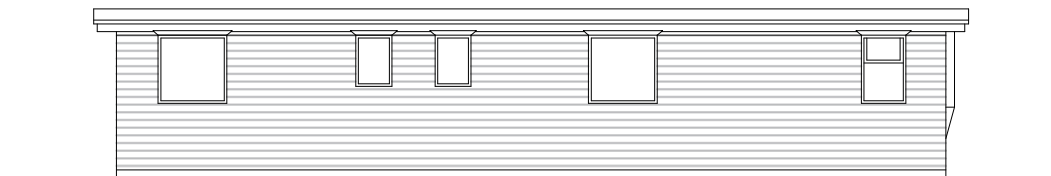

WEST ELEVATION
SCALE 1:100

 

1:100 SCALE

PLANNING

Client
Mr Chamberlain

Project
Bluebell Lodge
Little Rose Farm
Wrotham
TN15 7JS

Title
Mobile Home Floor Plan
and Elevations.
Location Plan

Project No.
4526

Drawing No.
4526-PD-02

bhdarchitects
Oak House, London Road, Sevenoaks, Kent TN13 1AF
phone: 01732 452200 fax: 01732 452245
info@bhdarchitects.co.uk www.bhdarchitects.co.uk

Scale
1:100 @ A3

Revision

Drawn
RL

Check
JH

Date
June 19

Rev	Date	Comments	Rev	Date	Comments