


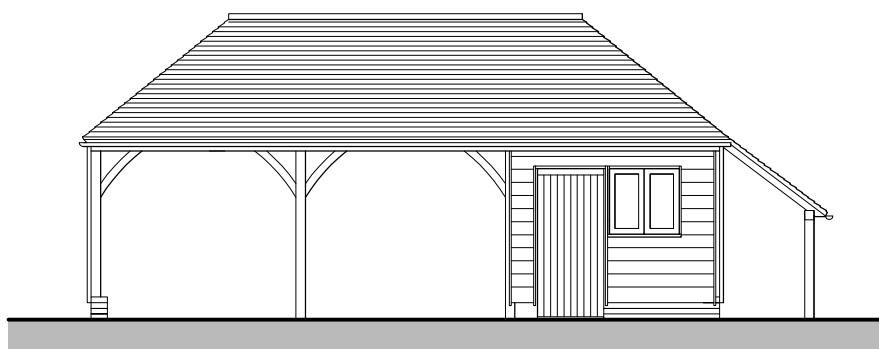


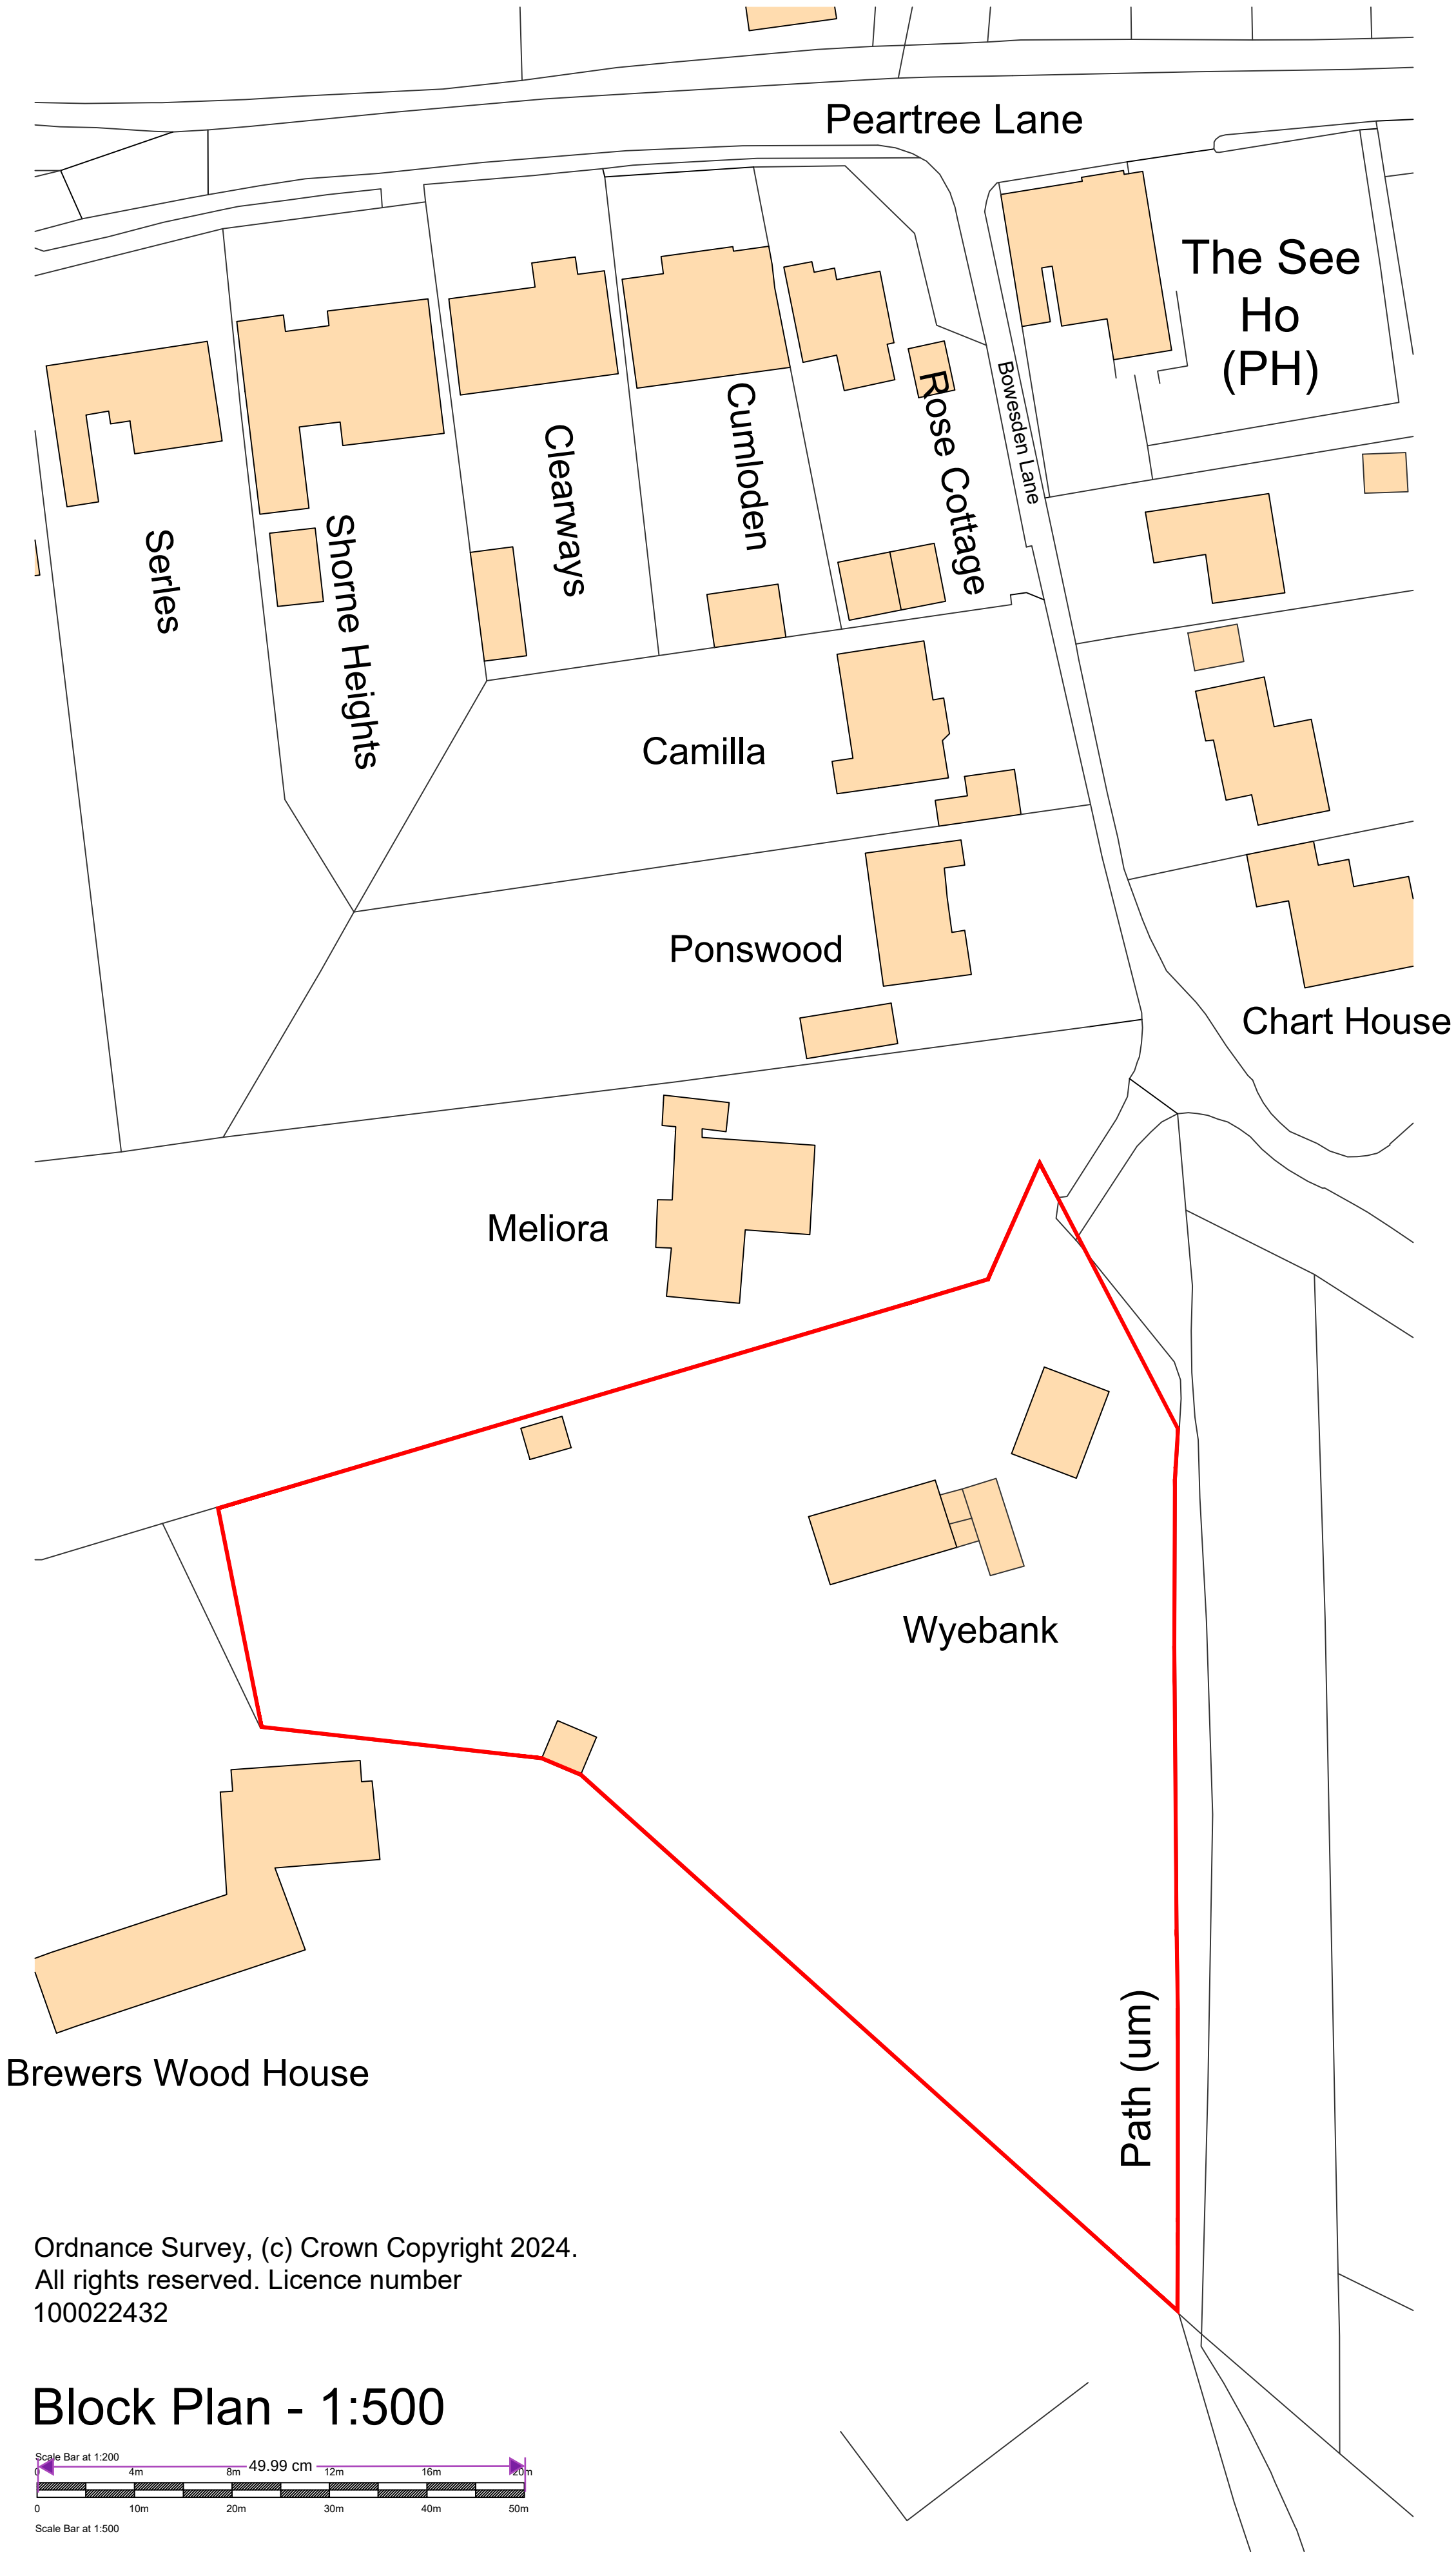


Existing Front Elevation

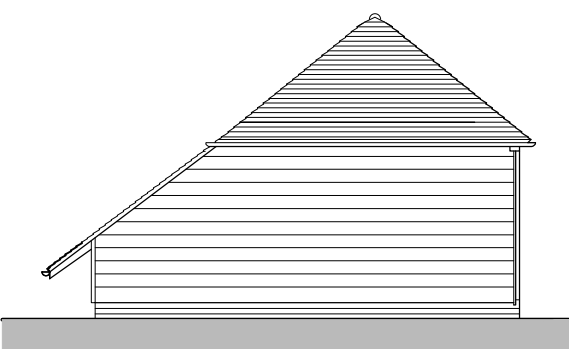


Existing Side Elevation

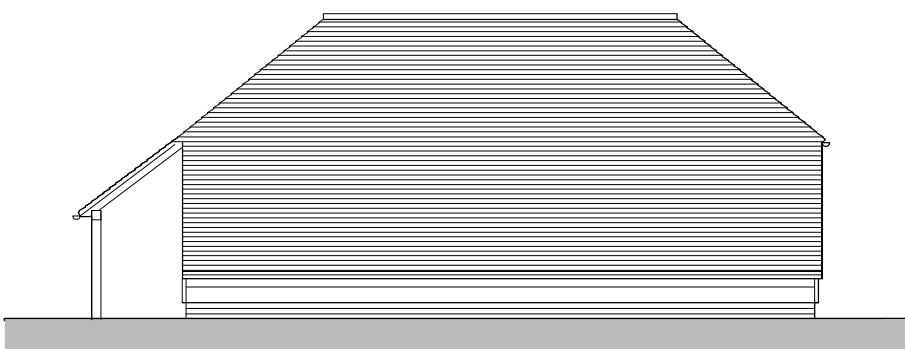

Existing Rear Elevation

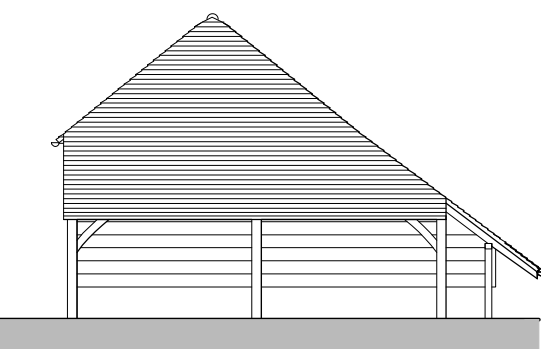


Existing Side Elevation

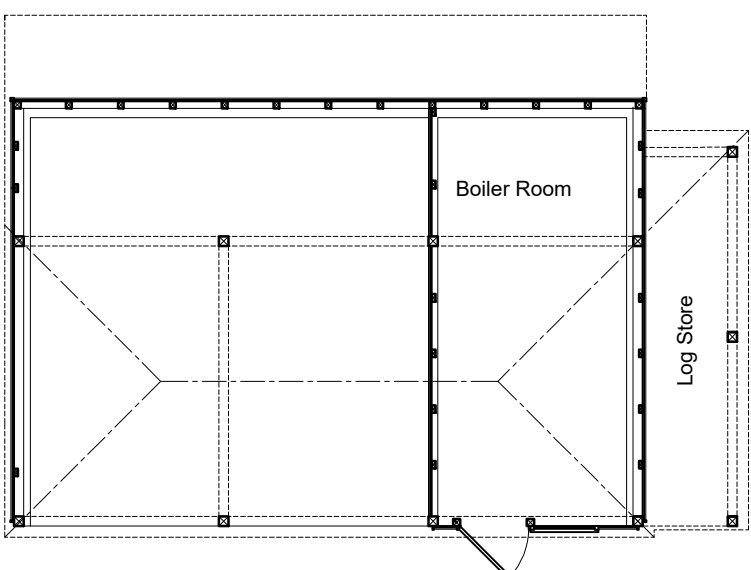


Existing Floor Plan




Proposed Front Elevation

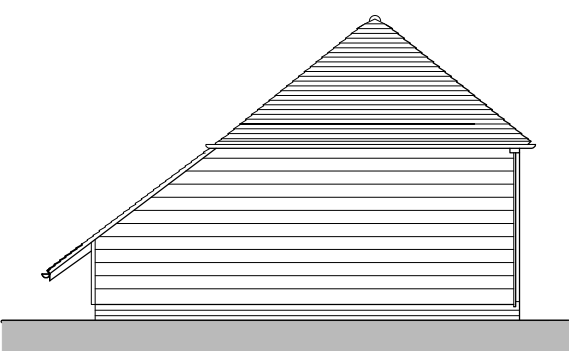


Proposed Side Elevation

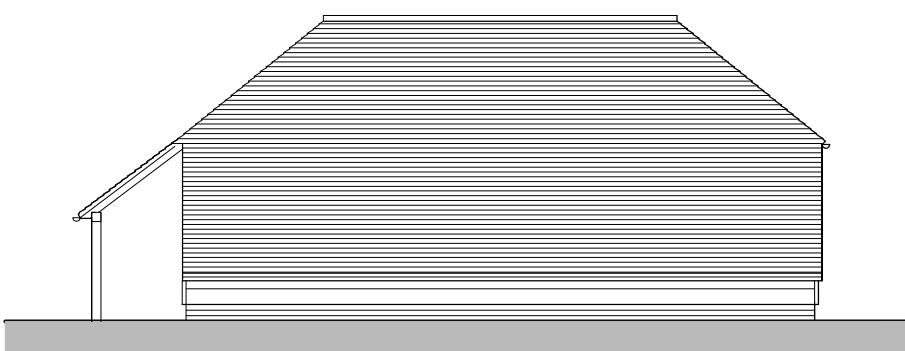


Proposed Rear Elevation

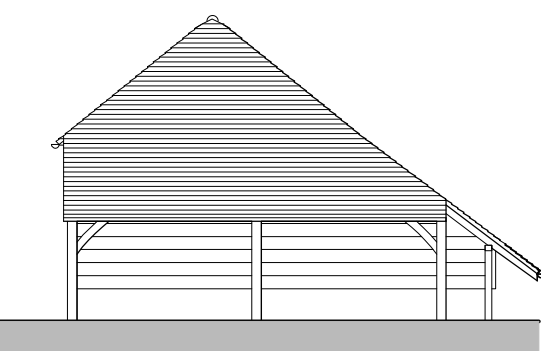

Proposed Side Elevation

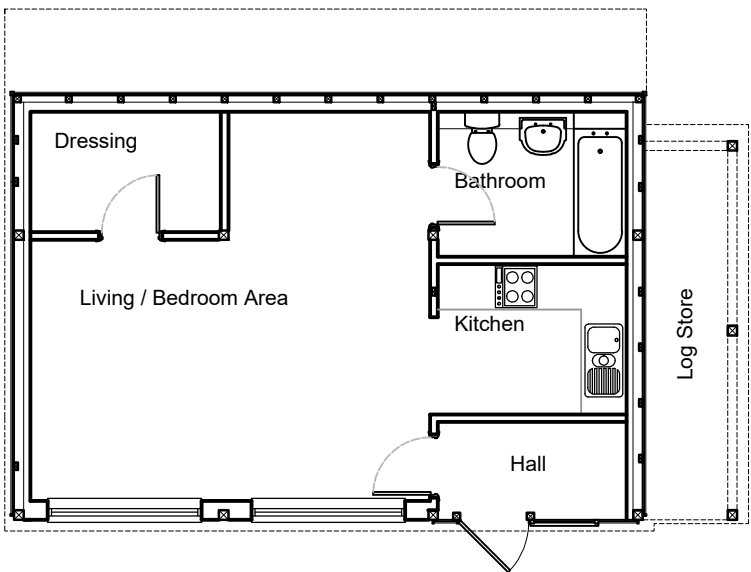

Proposed Floor Plan

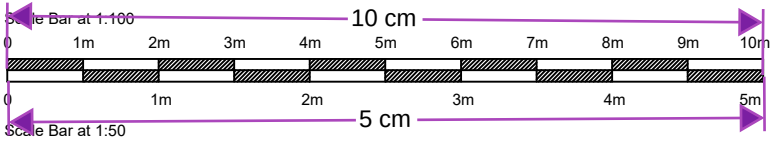

Notes:
Do not scale except for planning purposes only.
Report all discrepancies, errors and omissions.
Verify all dimensions on site before commencing any work on site or preparing shop drawings.
All materials, components and workmanship are to comply with the relevant British Standards, Codes of Practice, and appropriate manufacturers recommendations that from time to time shall apply.
For all specialist work, see relevant specialist manufacturers drawings.
This drawing and design are copyright of Andrew Wells Architectural Planning & Design Ltd.

Rev.	Date	Detail
Status		
Planning		
Client		
Mr & Mrs Goodwin		
ANDREW WELLS		
Architectural Planning & Design		
Hollywood House 76 Hollywood Lane, Wainscott, Rochester, Kent ME3 8AR Tel: 01634 786728 Mob:07535 621806 e-mail: andy@wellsdesign.co.uk		
Project Title		
Wyebank, Bowesden Lane, Gravesend, Kent, DA12 3LA		
Drawing Title		
Existing & Proposed Plans & Elevations Block Plan		
Scale	A1	Date
1 : 100		Oct 24
Contract No.	Drawing No.	Drawn
	PL / 783 / 01	AW
Rev.		-