




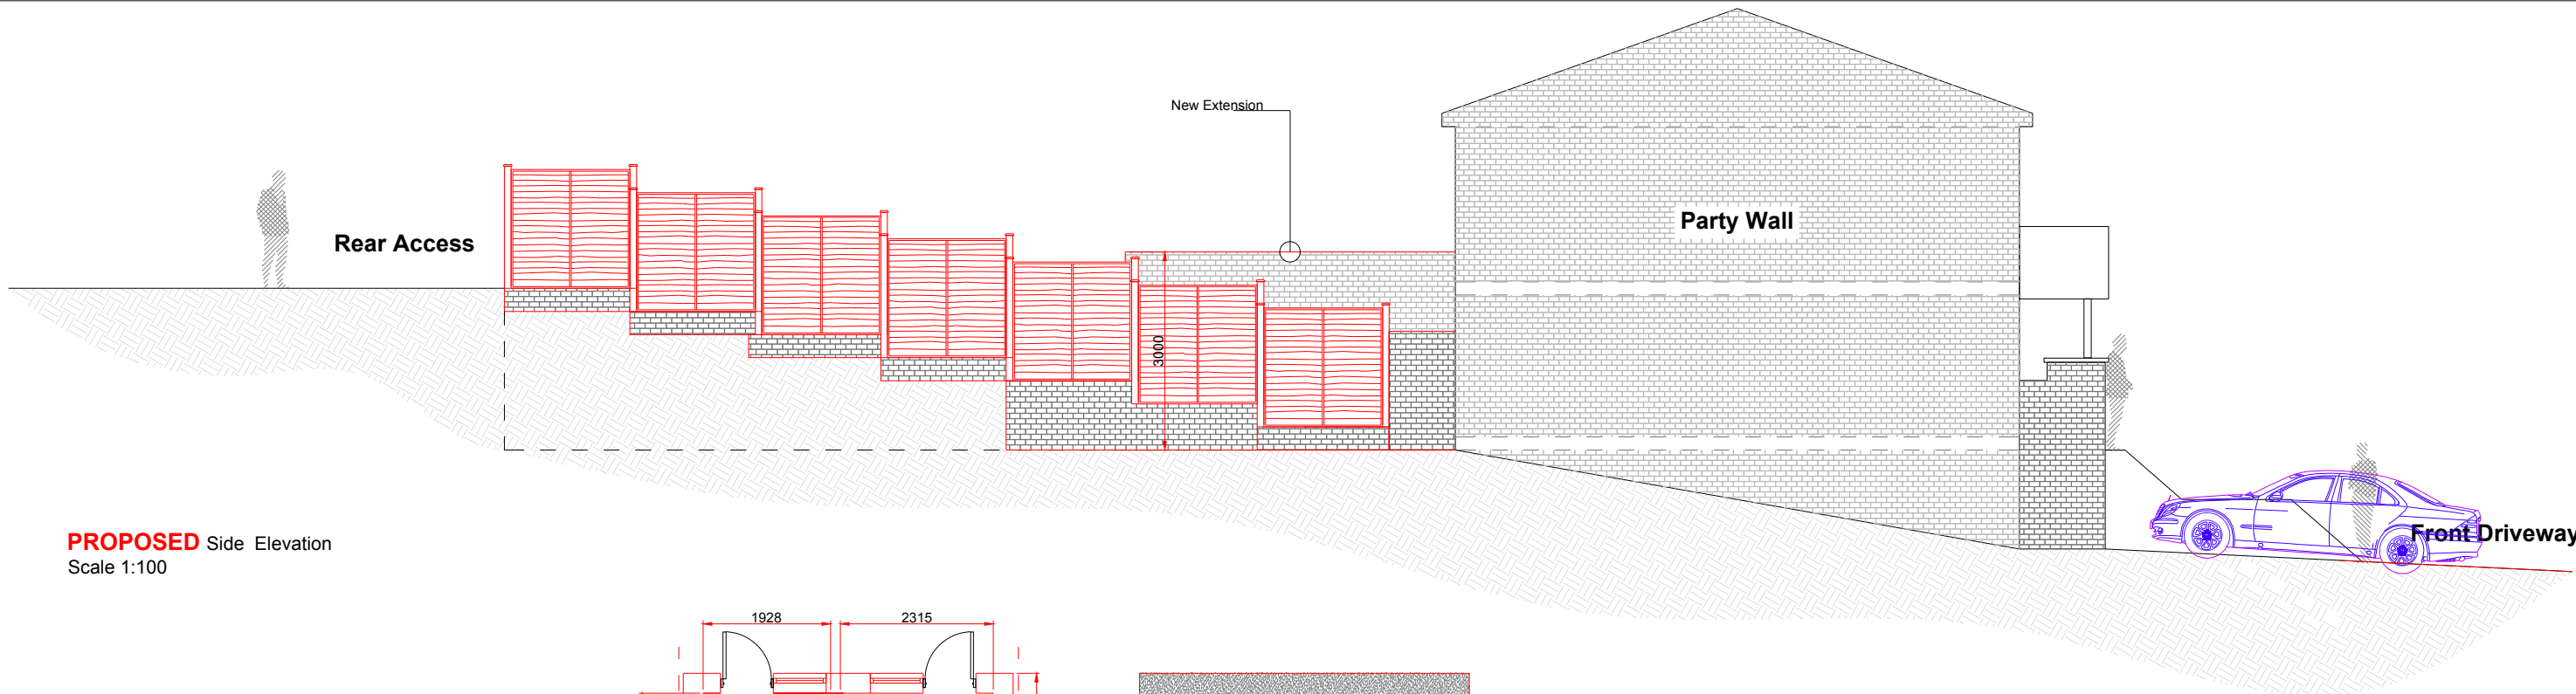


PROPOSED Side Elevation
Scale 1:100

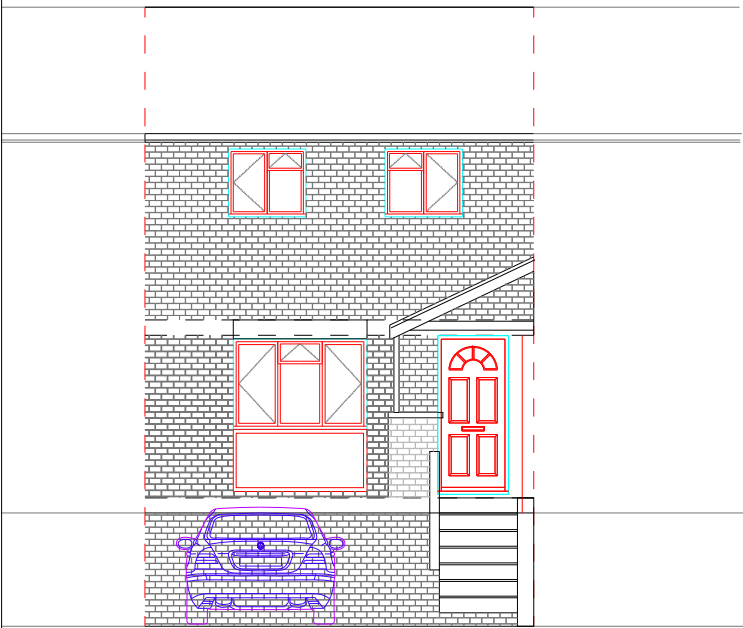


PROPOSED Front Elevation
Scale 1:100

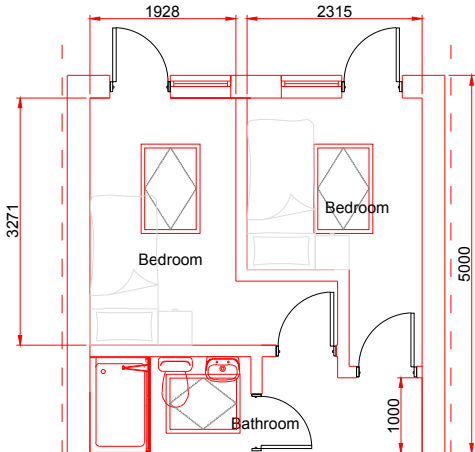

PROPOSED Ground Floor Plan
Scale 1:100

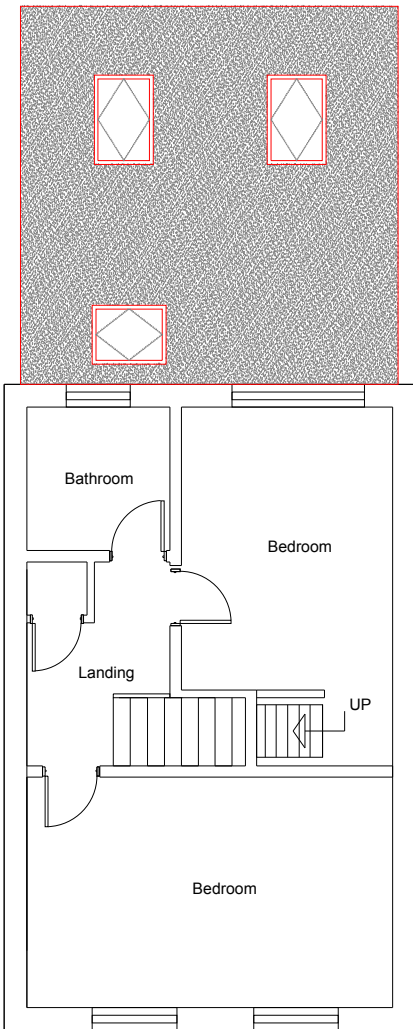

PROPOSED First Floor Plan
Scale 1:100

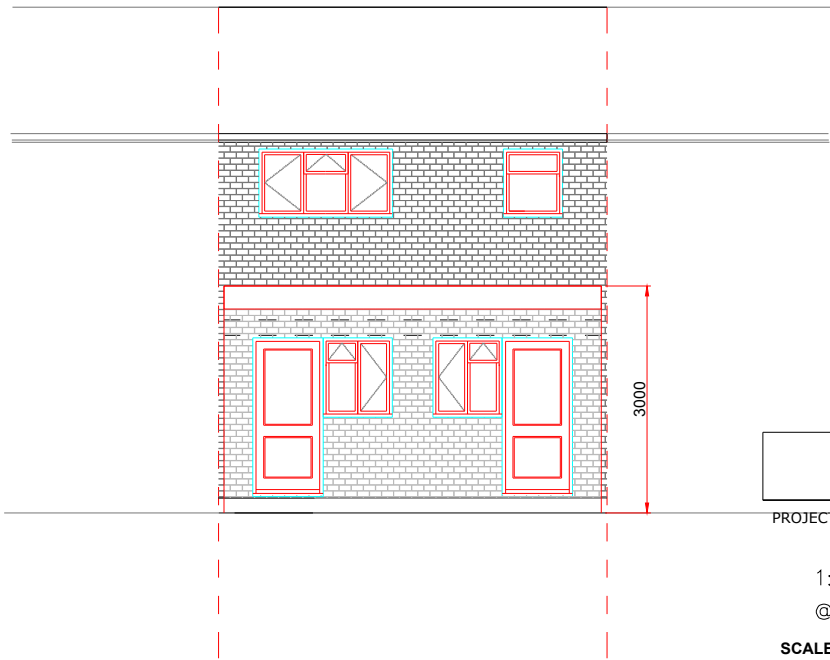

PROPOSED Rear Elevation
Scale 1:100

PRIOR APPROVAL

PROJECT

1:100

@ A3

SCALE BAR
M 1:100

DRAWING

SCALE

1:100 @ A3

JOB NO.

CD0000-00

CLIENT REF

DATE

22-APRIL-2024

DRAWING NO.

DRAWING_NO 2

AUTHOR

abc