
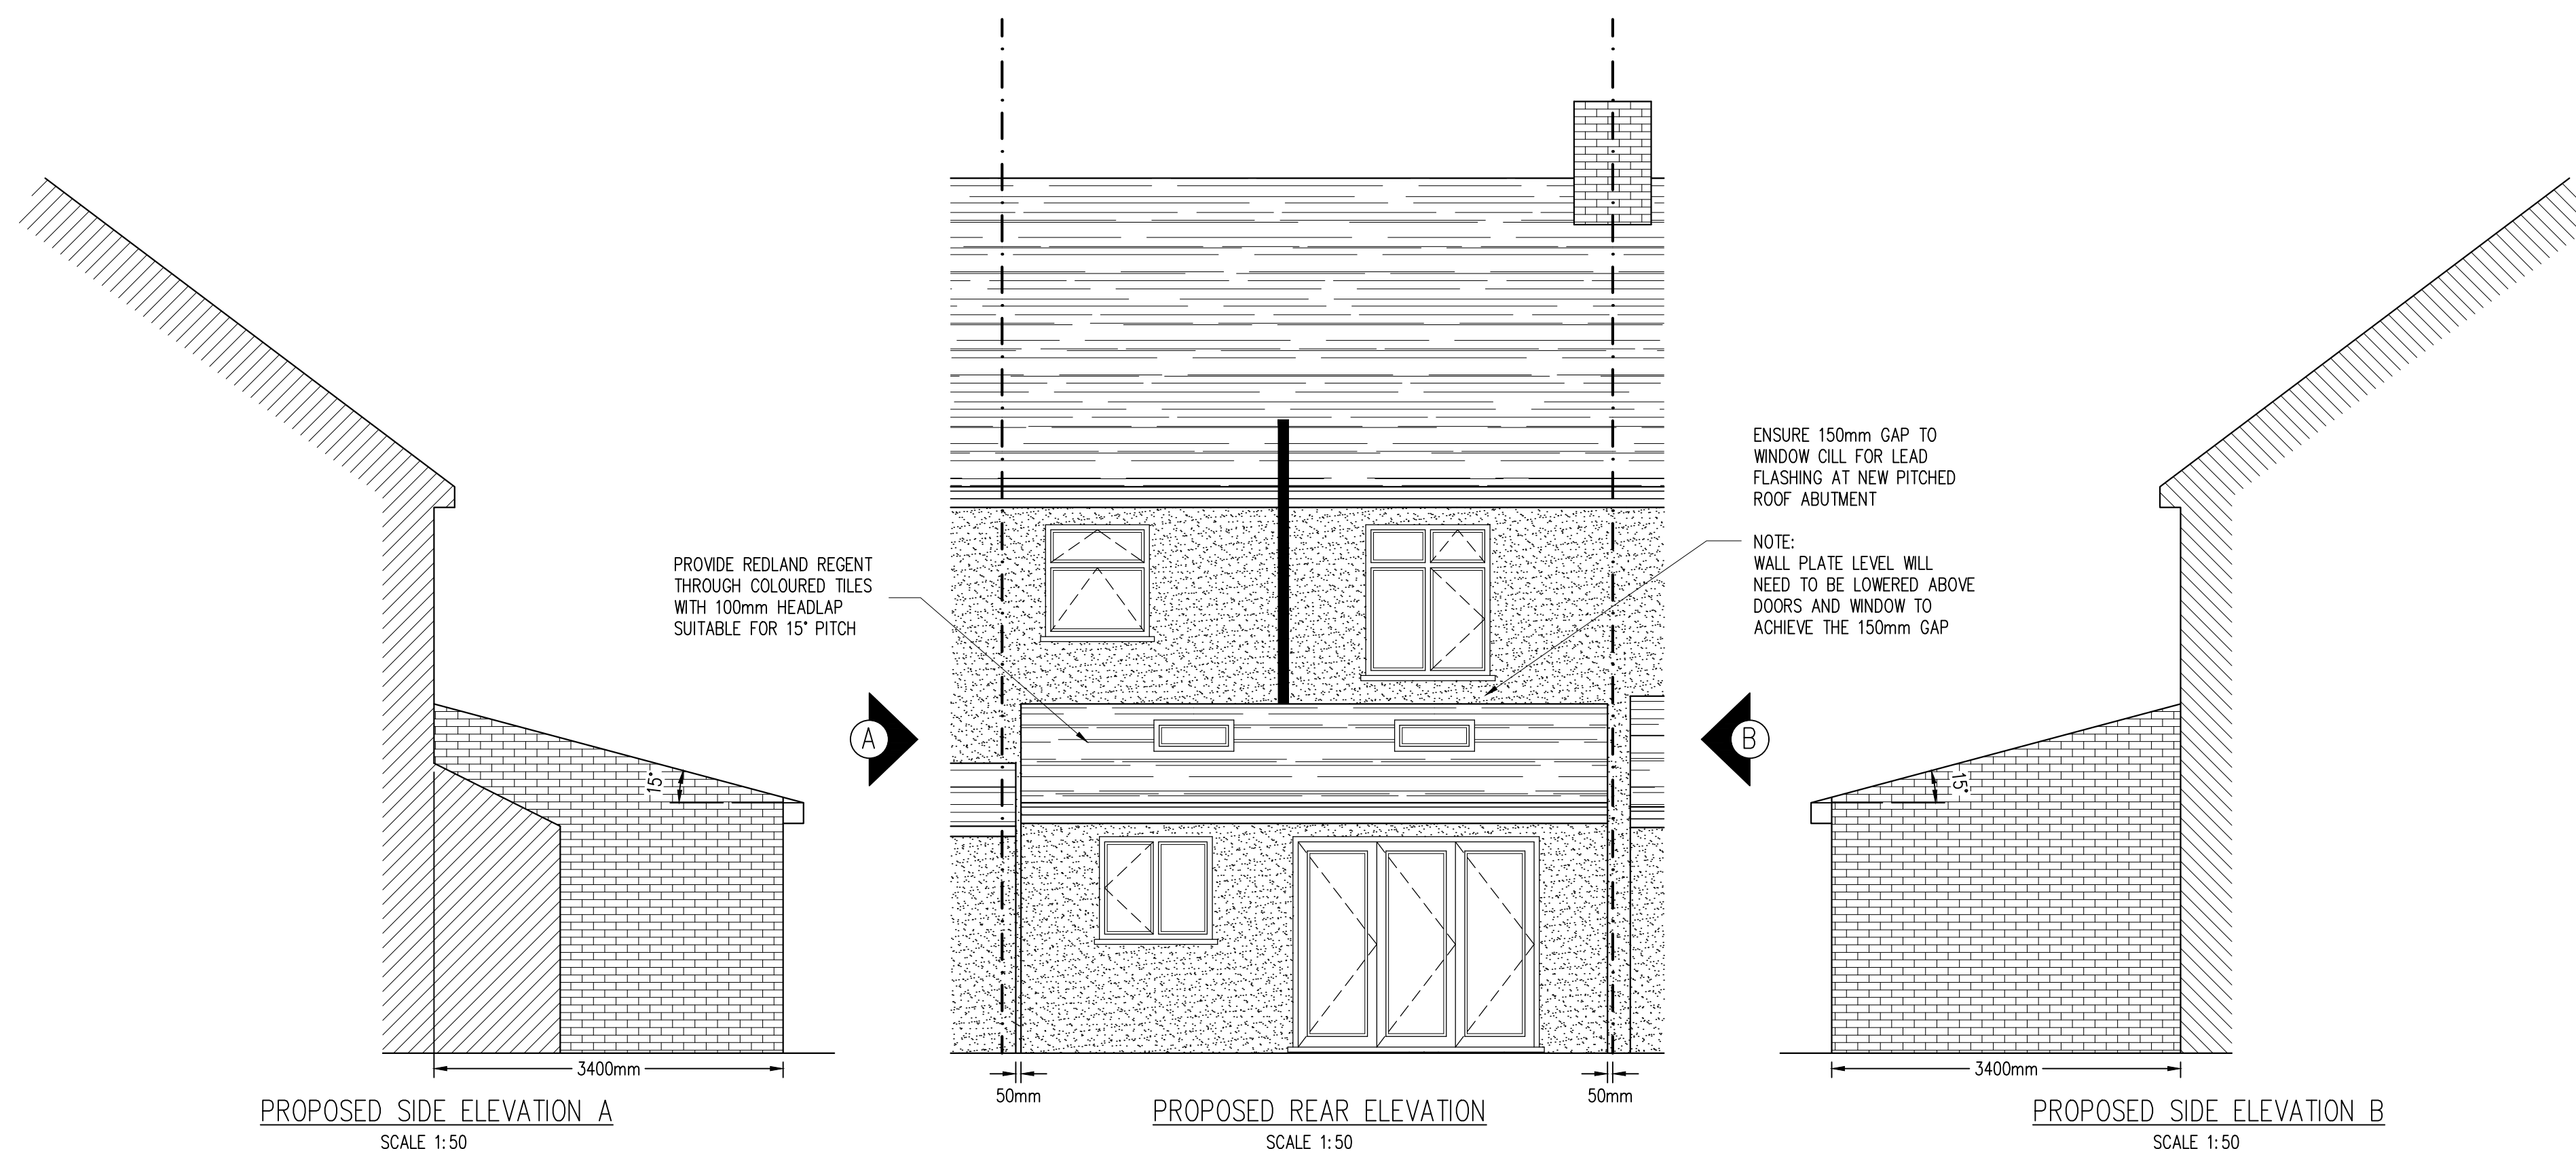
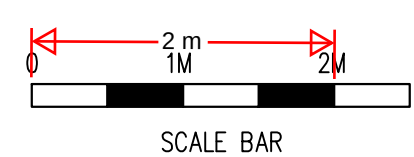
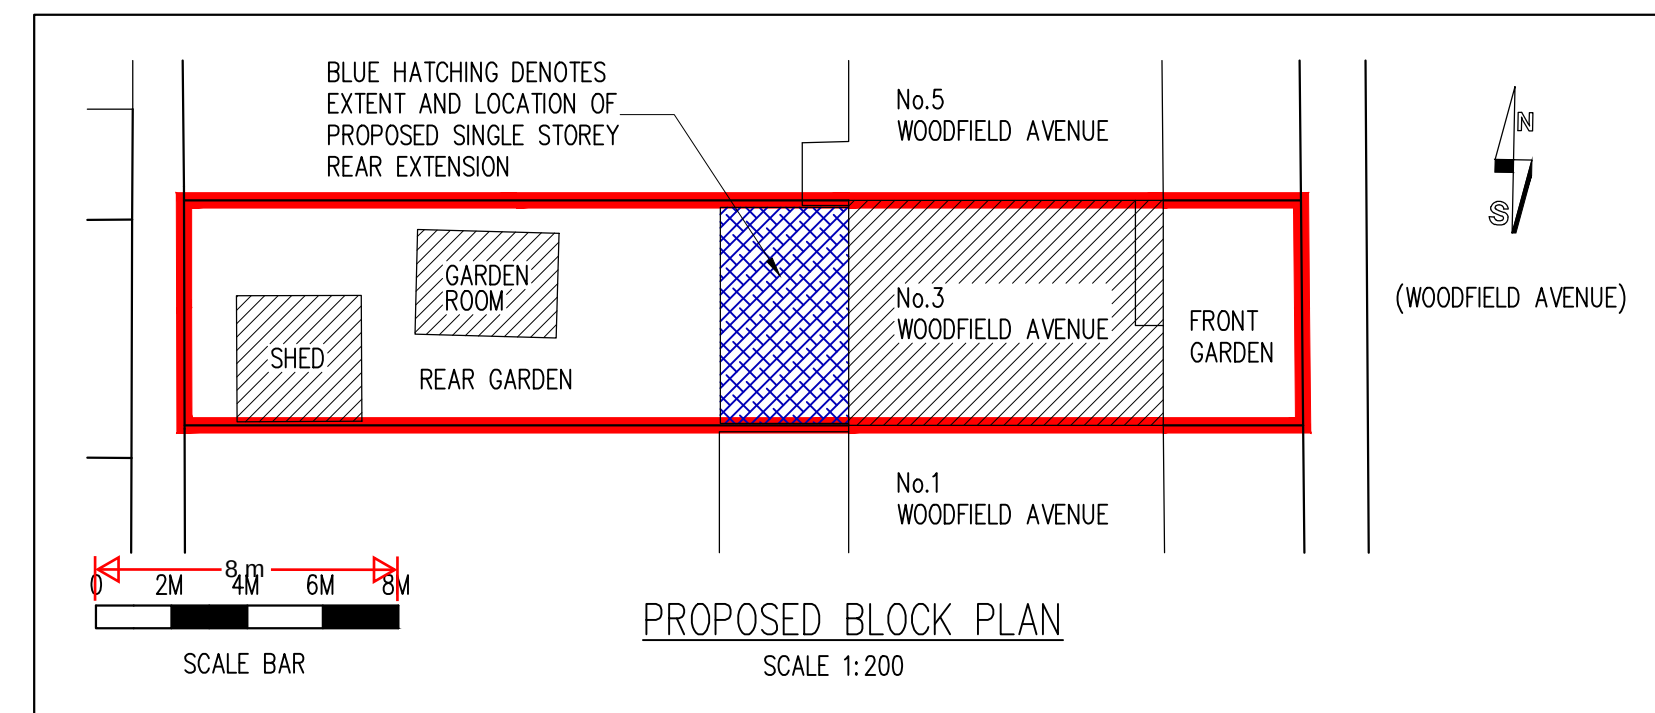
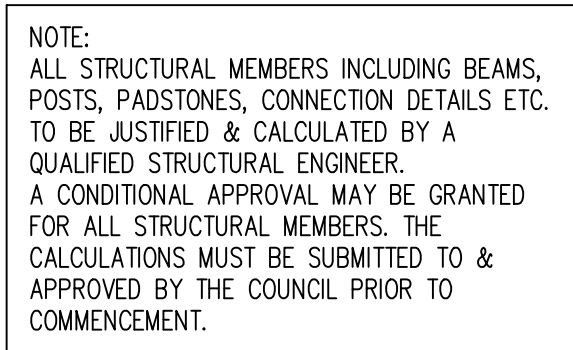


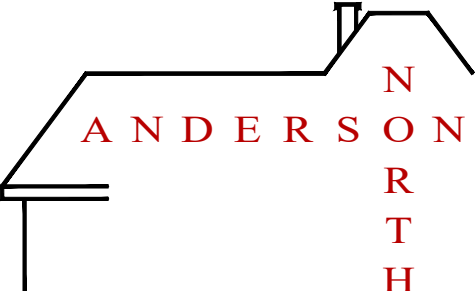

Rev	Date	By	Chkd	Revisions															
Client MR & MRS CHRIS COX																			
Job Title SINGLE STOREY REAR EXTENSION AND INTERNAL ALTERATIONS AT 3 WOODFIELD AVENUE GRAVESEND KENT DA11 7QQ																			
ARCHITECTURAL CONSULTANTS  ANDERSON NORTH LIMITED Glen Lodge Priory Close, East Farleigh Kent ME15 0EY Tel: 01732 522 455 Mob: 07957 627 440																			
Scale AS SHOWN @ A1				Date 24/10/24															
Drawing Title PROPOSED FLOOR PLAN AND ELEVATIONS																			
Drawing No. 3-WOODFIELD-AVENUE-02																Rev. A			