




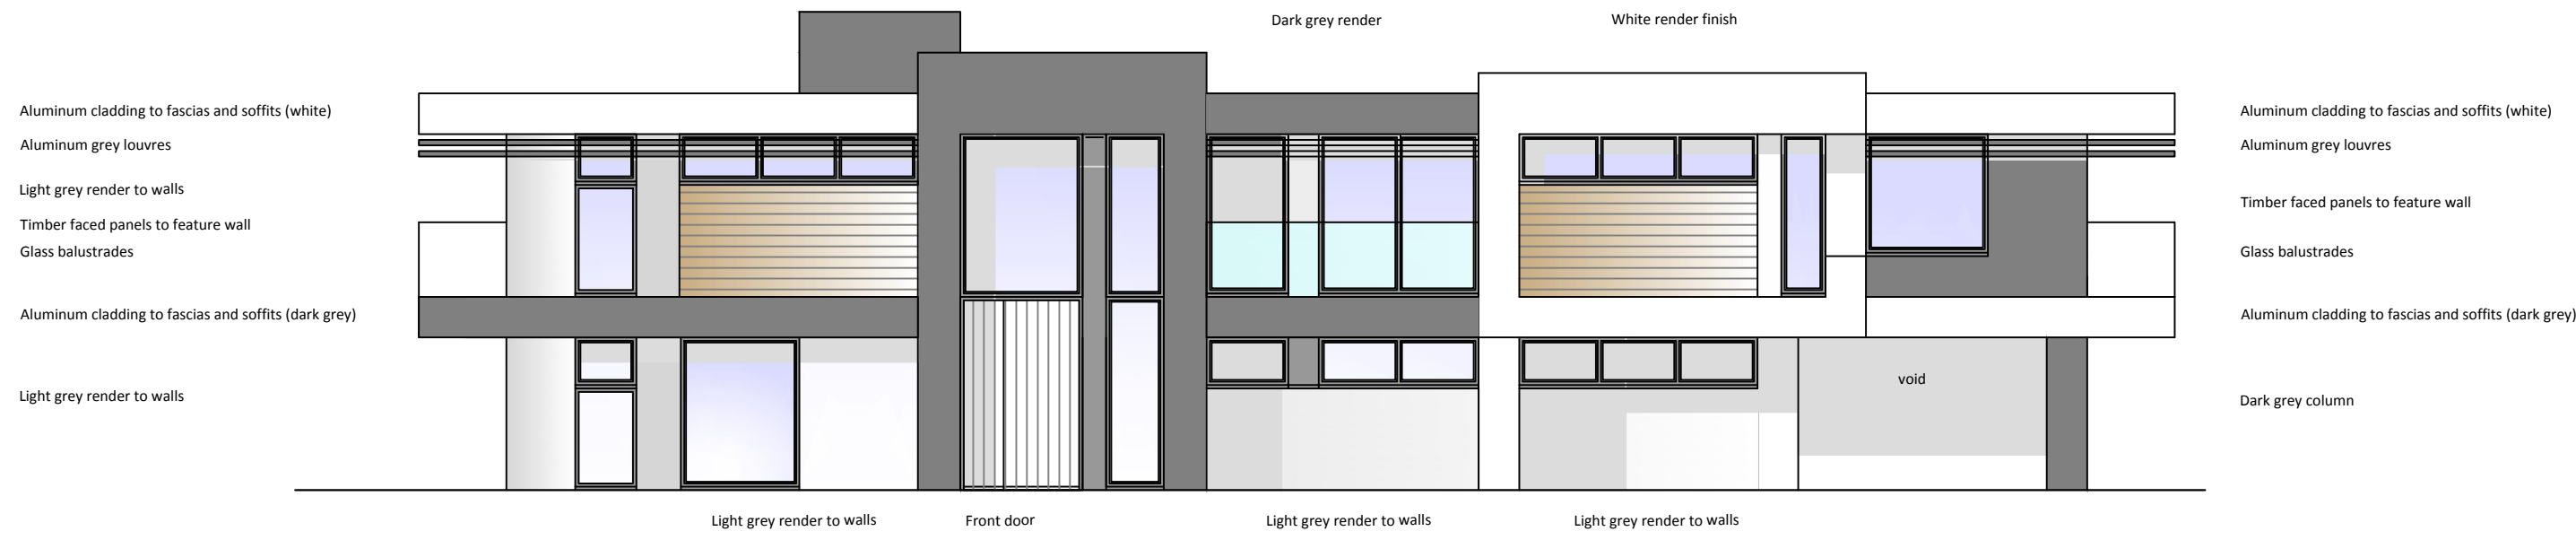


FRONT ELEVATION

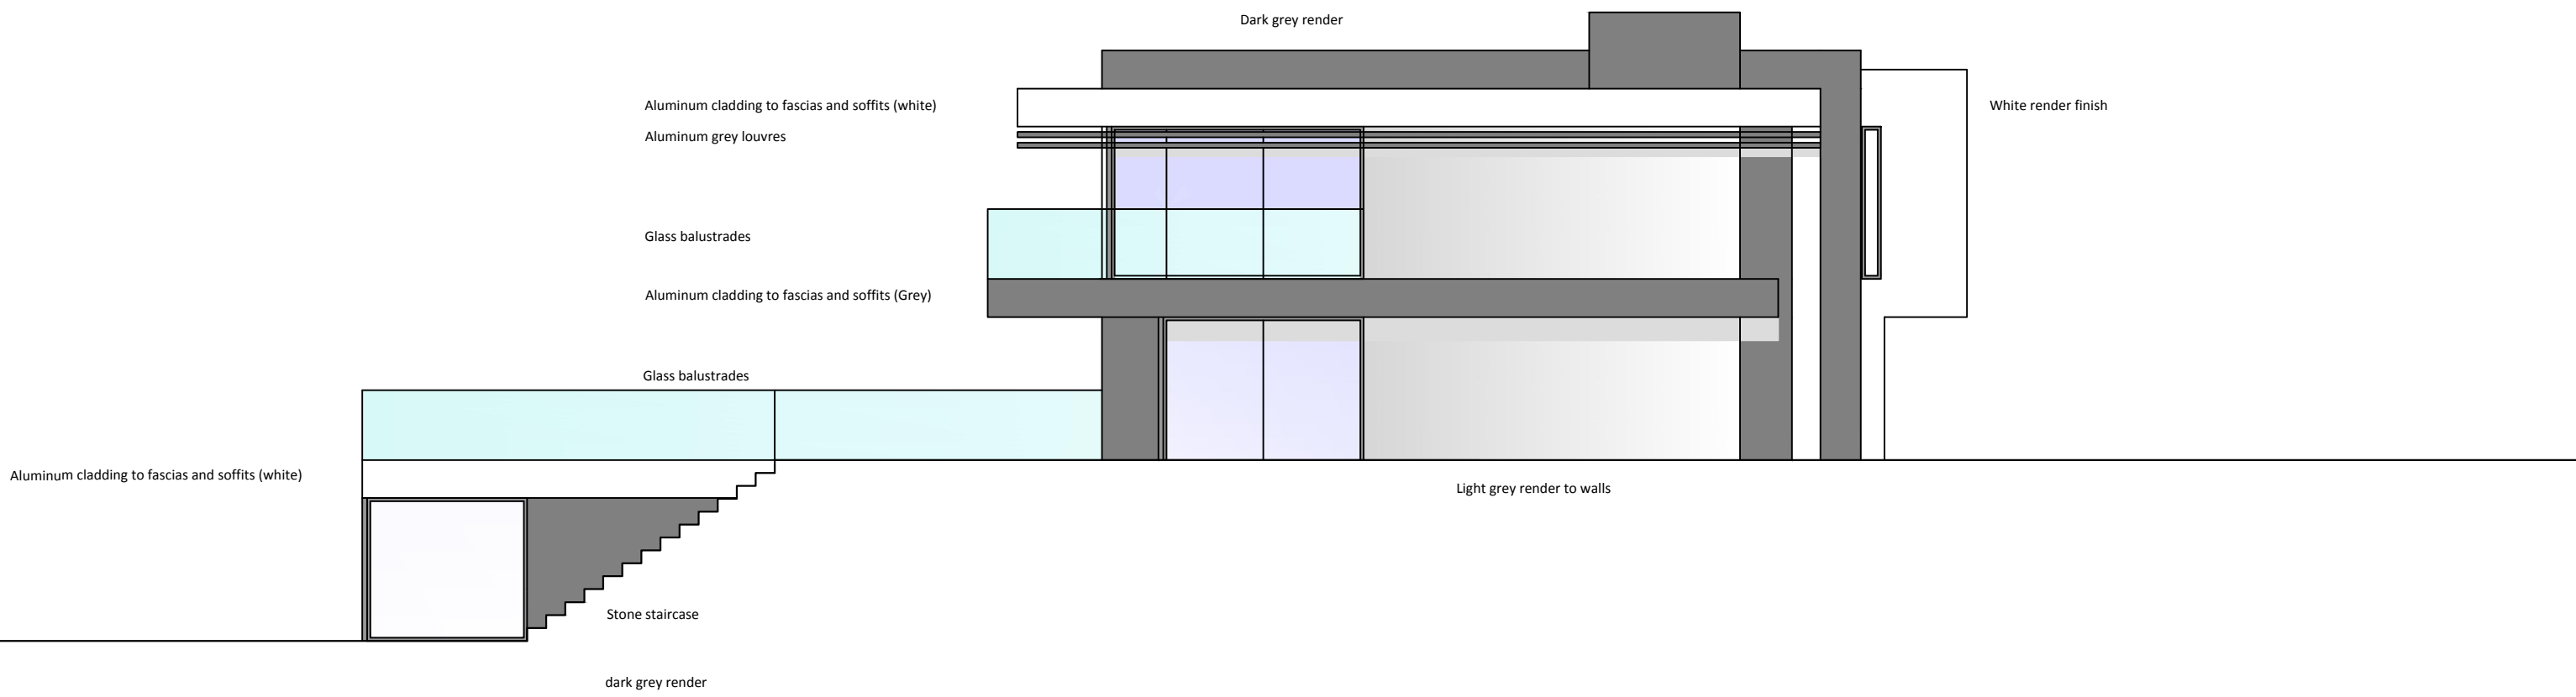


SIDE ELEVATION

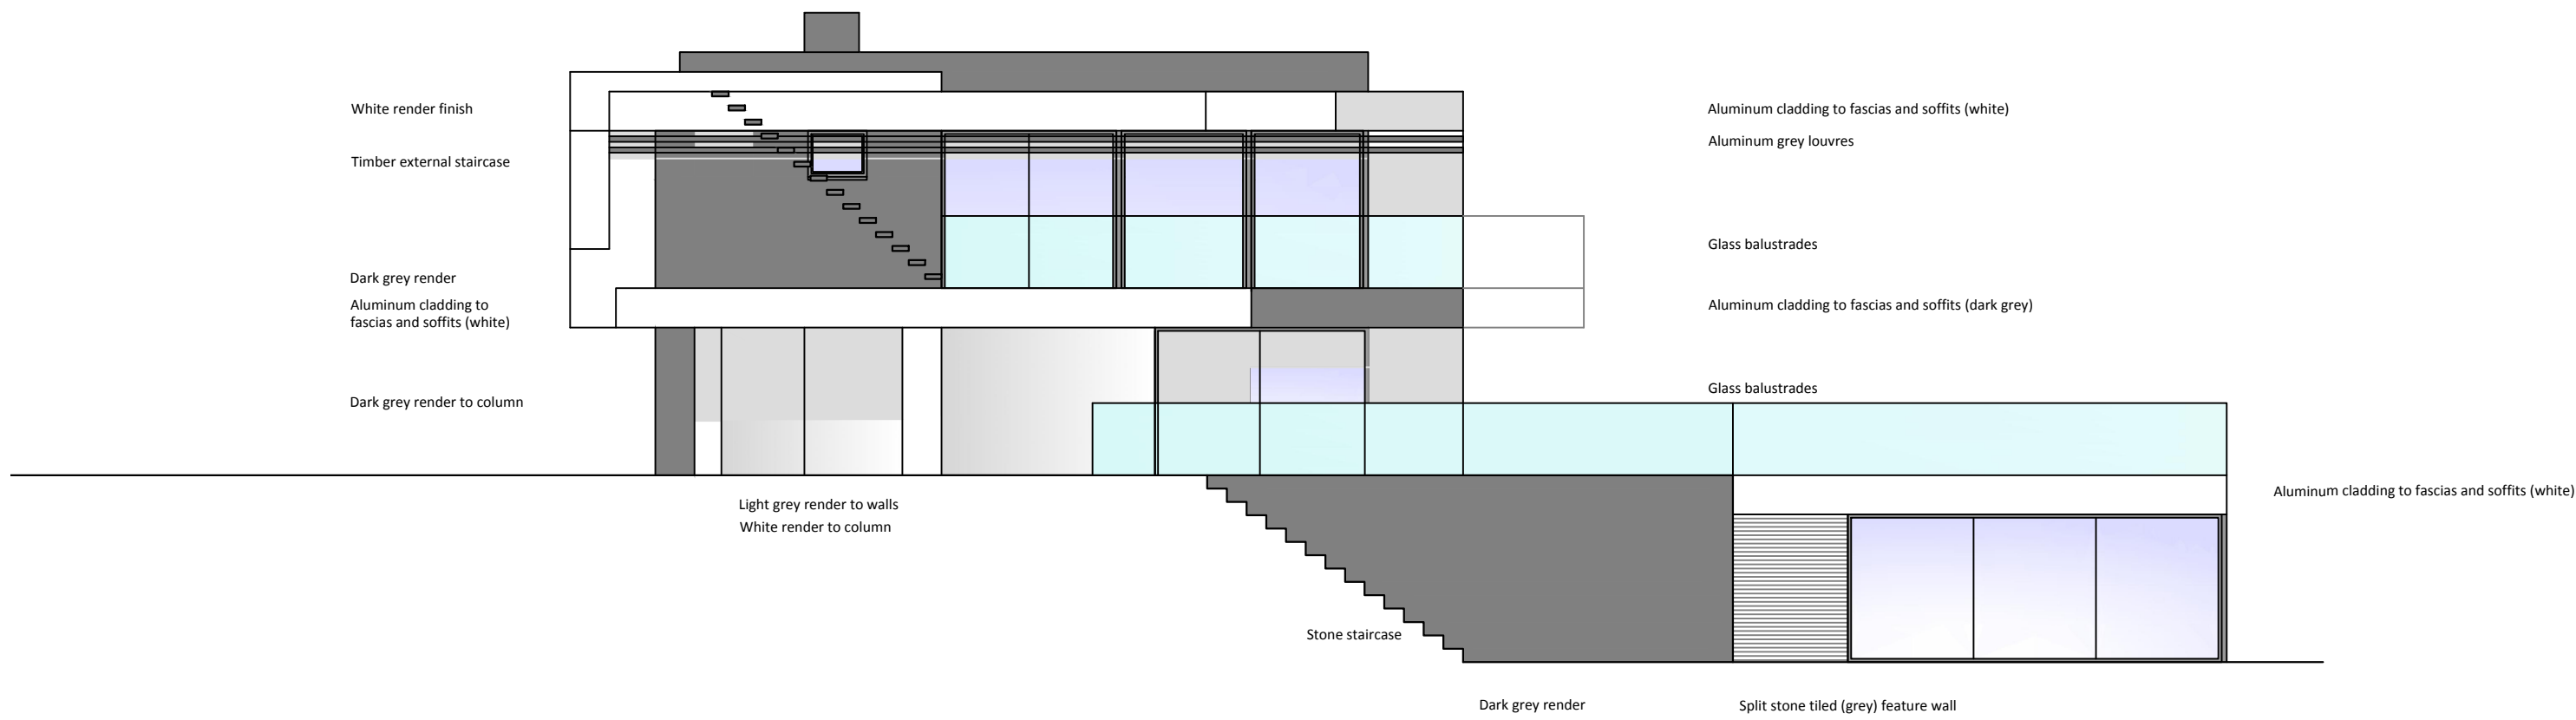

SIDE ELEVATION

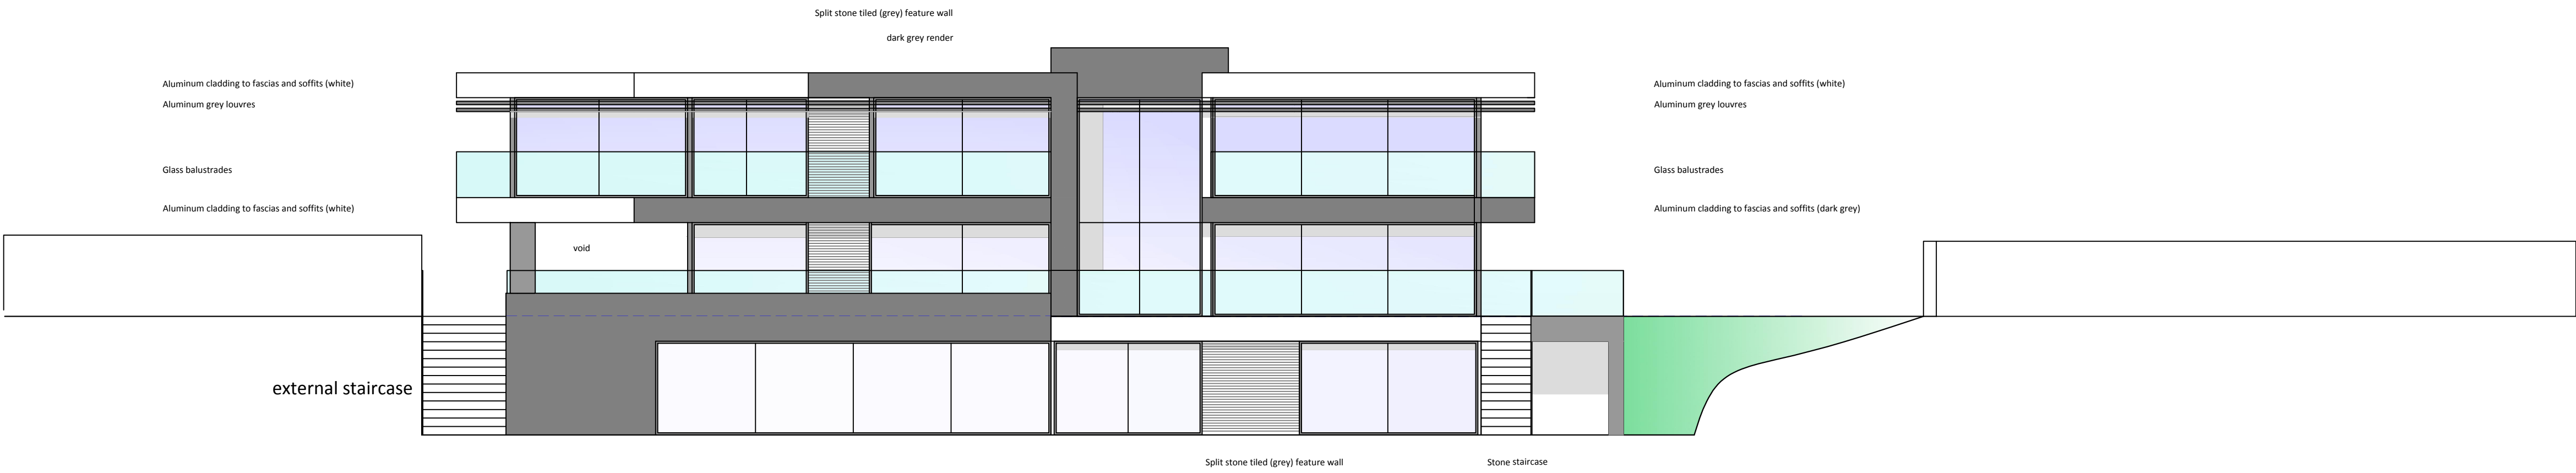


REAR ELEVATION FACING GARDEN

 

Revision	Date	Description

Status
PLANNING

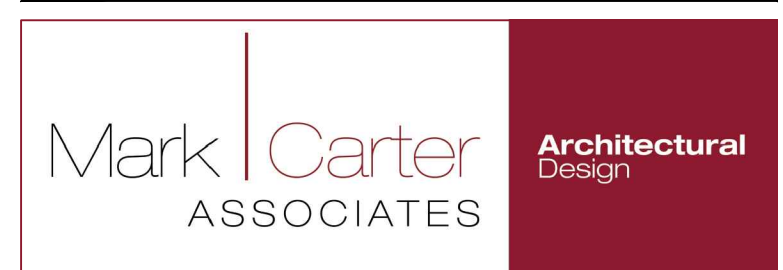

design studio
priestfield stadium gillingham kent ME7 4DD
tel 01634 304700 fax 01634 850986
e mail: markcarter.design@virgin.net

Client
MR AND MRS COWARD

Drawing Title
PROPOSED ELEVATIONS

Project Title
REPLACEMENT DWELLING AT SHORNE MEAD PEAR TREE LANE

Scale	Date	Drawn
1:100	AUG 21	MC

Drawing No	Rev
3316 - 004	D