




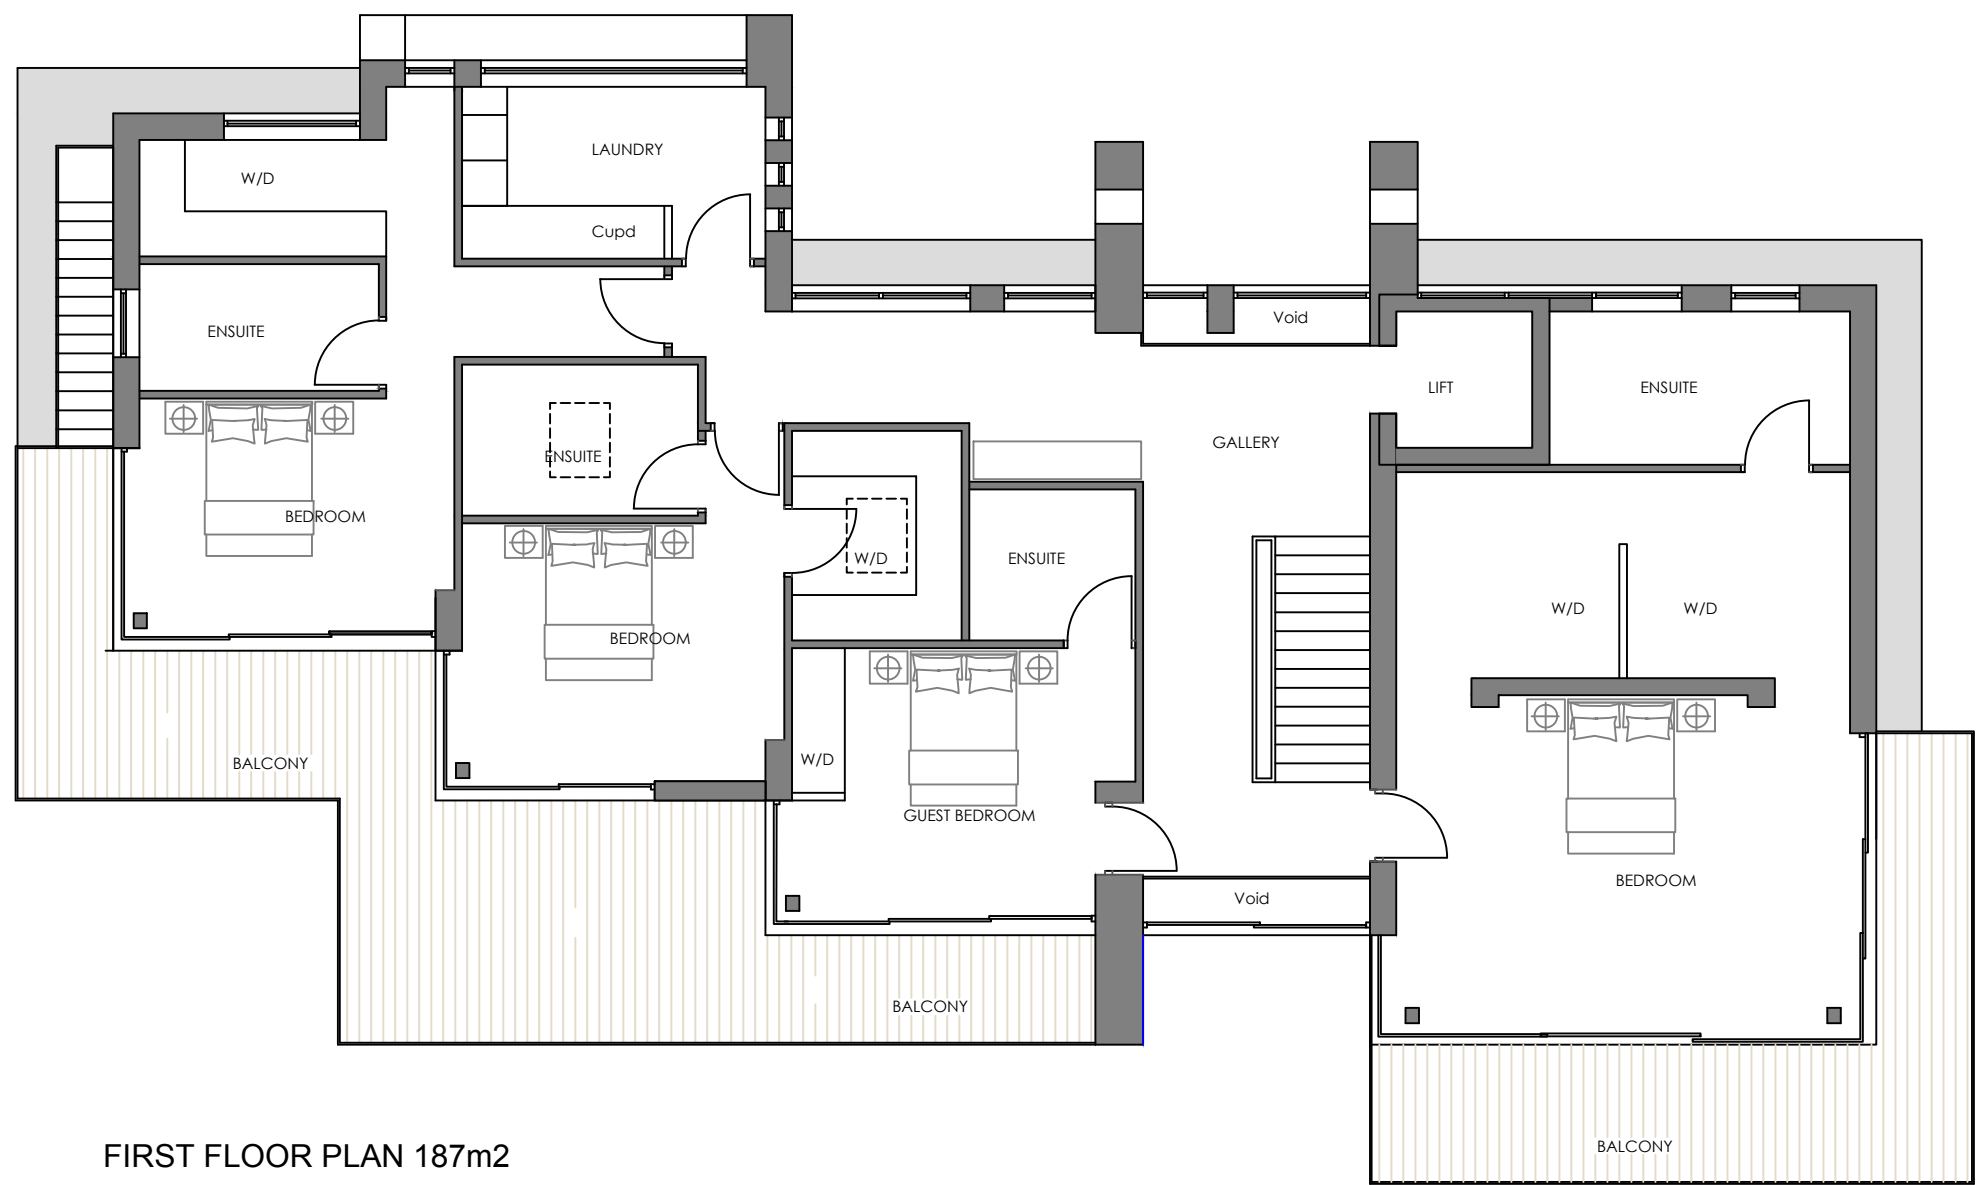

FIRST FLOOR PLAN 187m2

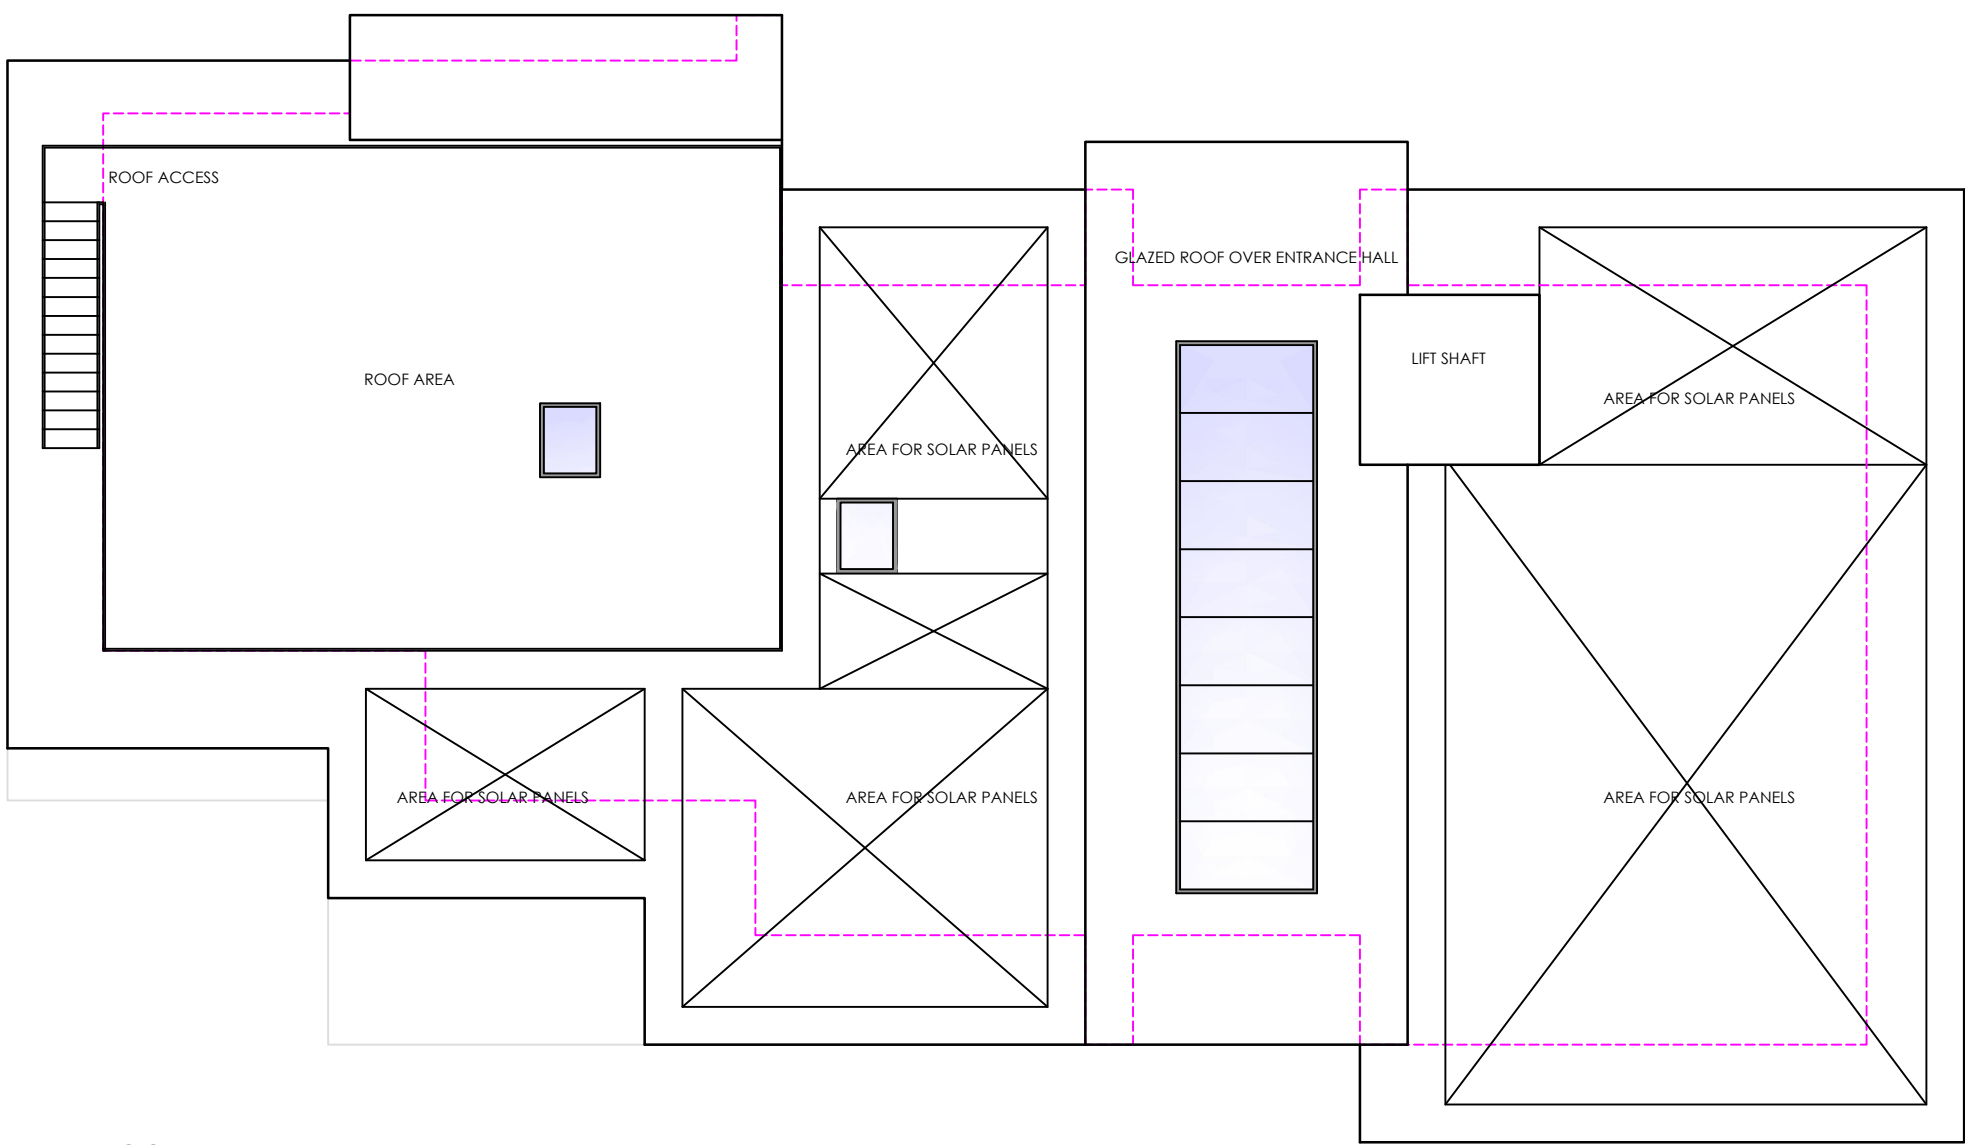

ROOF PLAN

 

Revision	Date	Description

Status
PLANNING

Mark | Carter
ASSOCIATES

Architectural
Design

design studio
priestfield stadium gillingham kent ME7 4DD
tel 01634 304700 fax 01634 850986
e mail: markcarter.design@virgin.net

Client
MR AND MRS COWARD

Drawing Title
PROPOSED UPPER FLOOR PLANS

Project Title
REPLACEMENT DWELLING AT
SHORNE MEAD
PEAR TREE LANE

Scale 1:100	Date AUG 21	Drawn MC
----------------	----------------	-------------

Drawing No 3316 - 003	Rev E
--------------------------	----------