




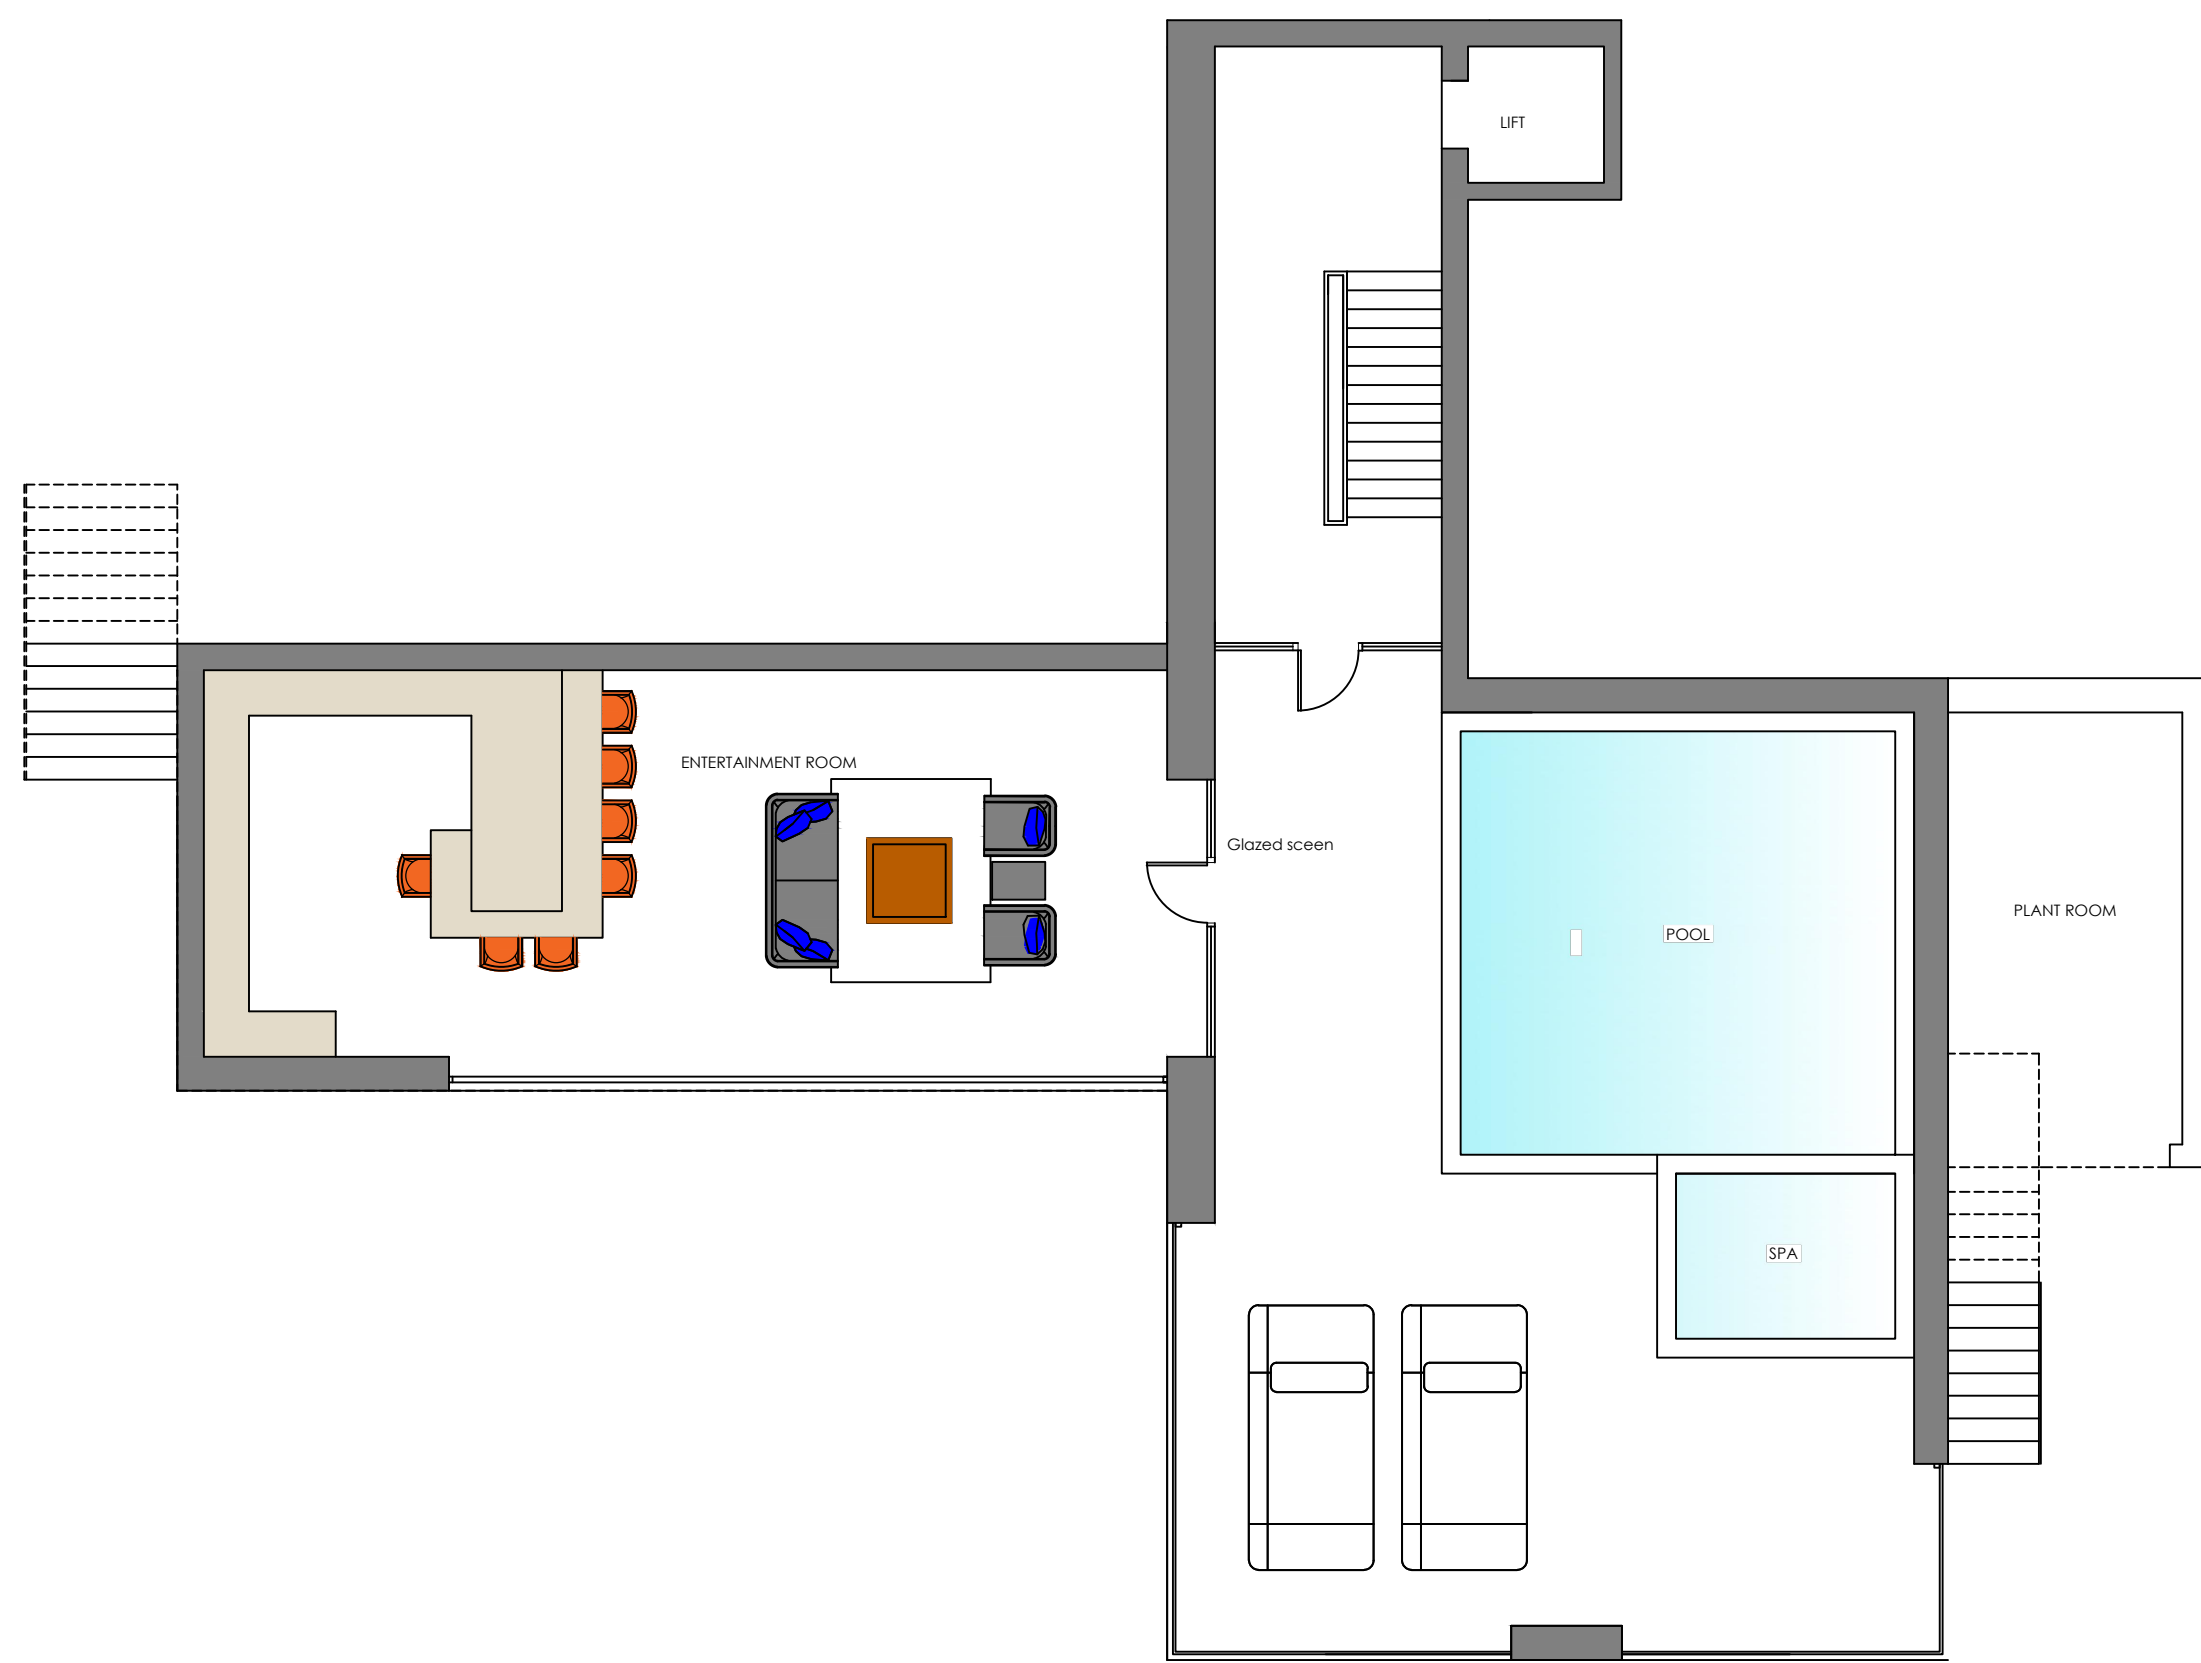

BASEMENT FLOOR PLAN.- POOL AREA 205m2  
TOTAL AREA 538m2

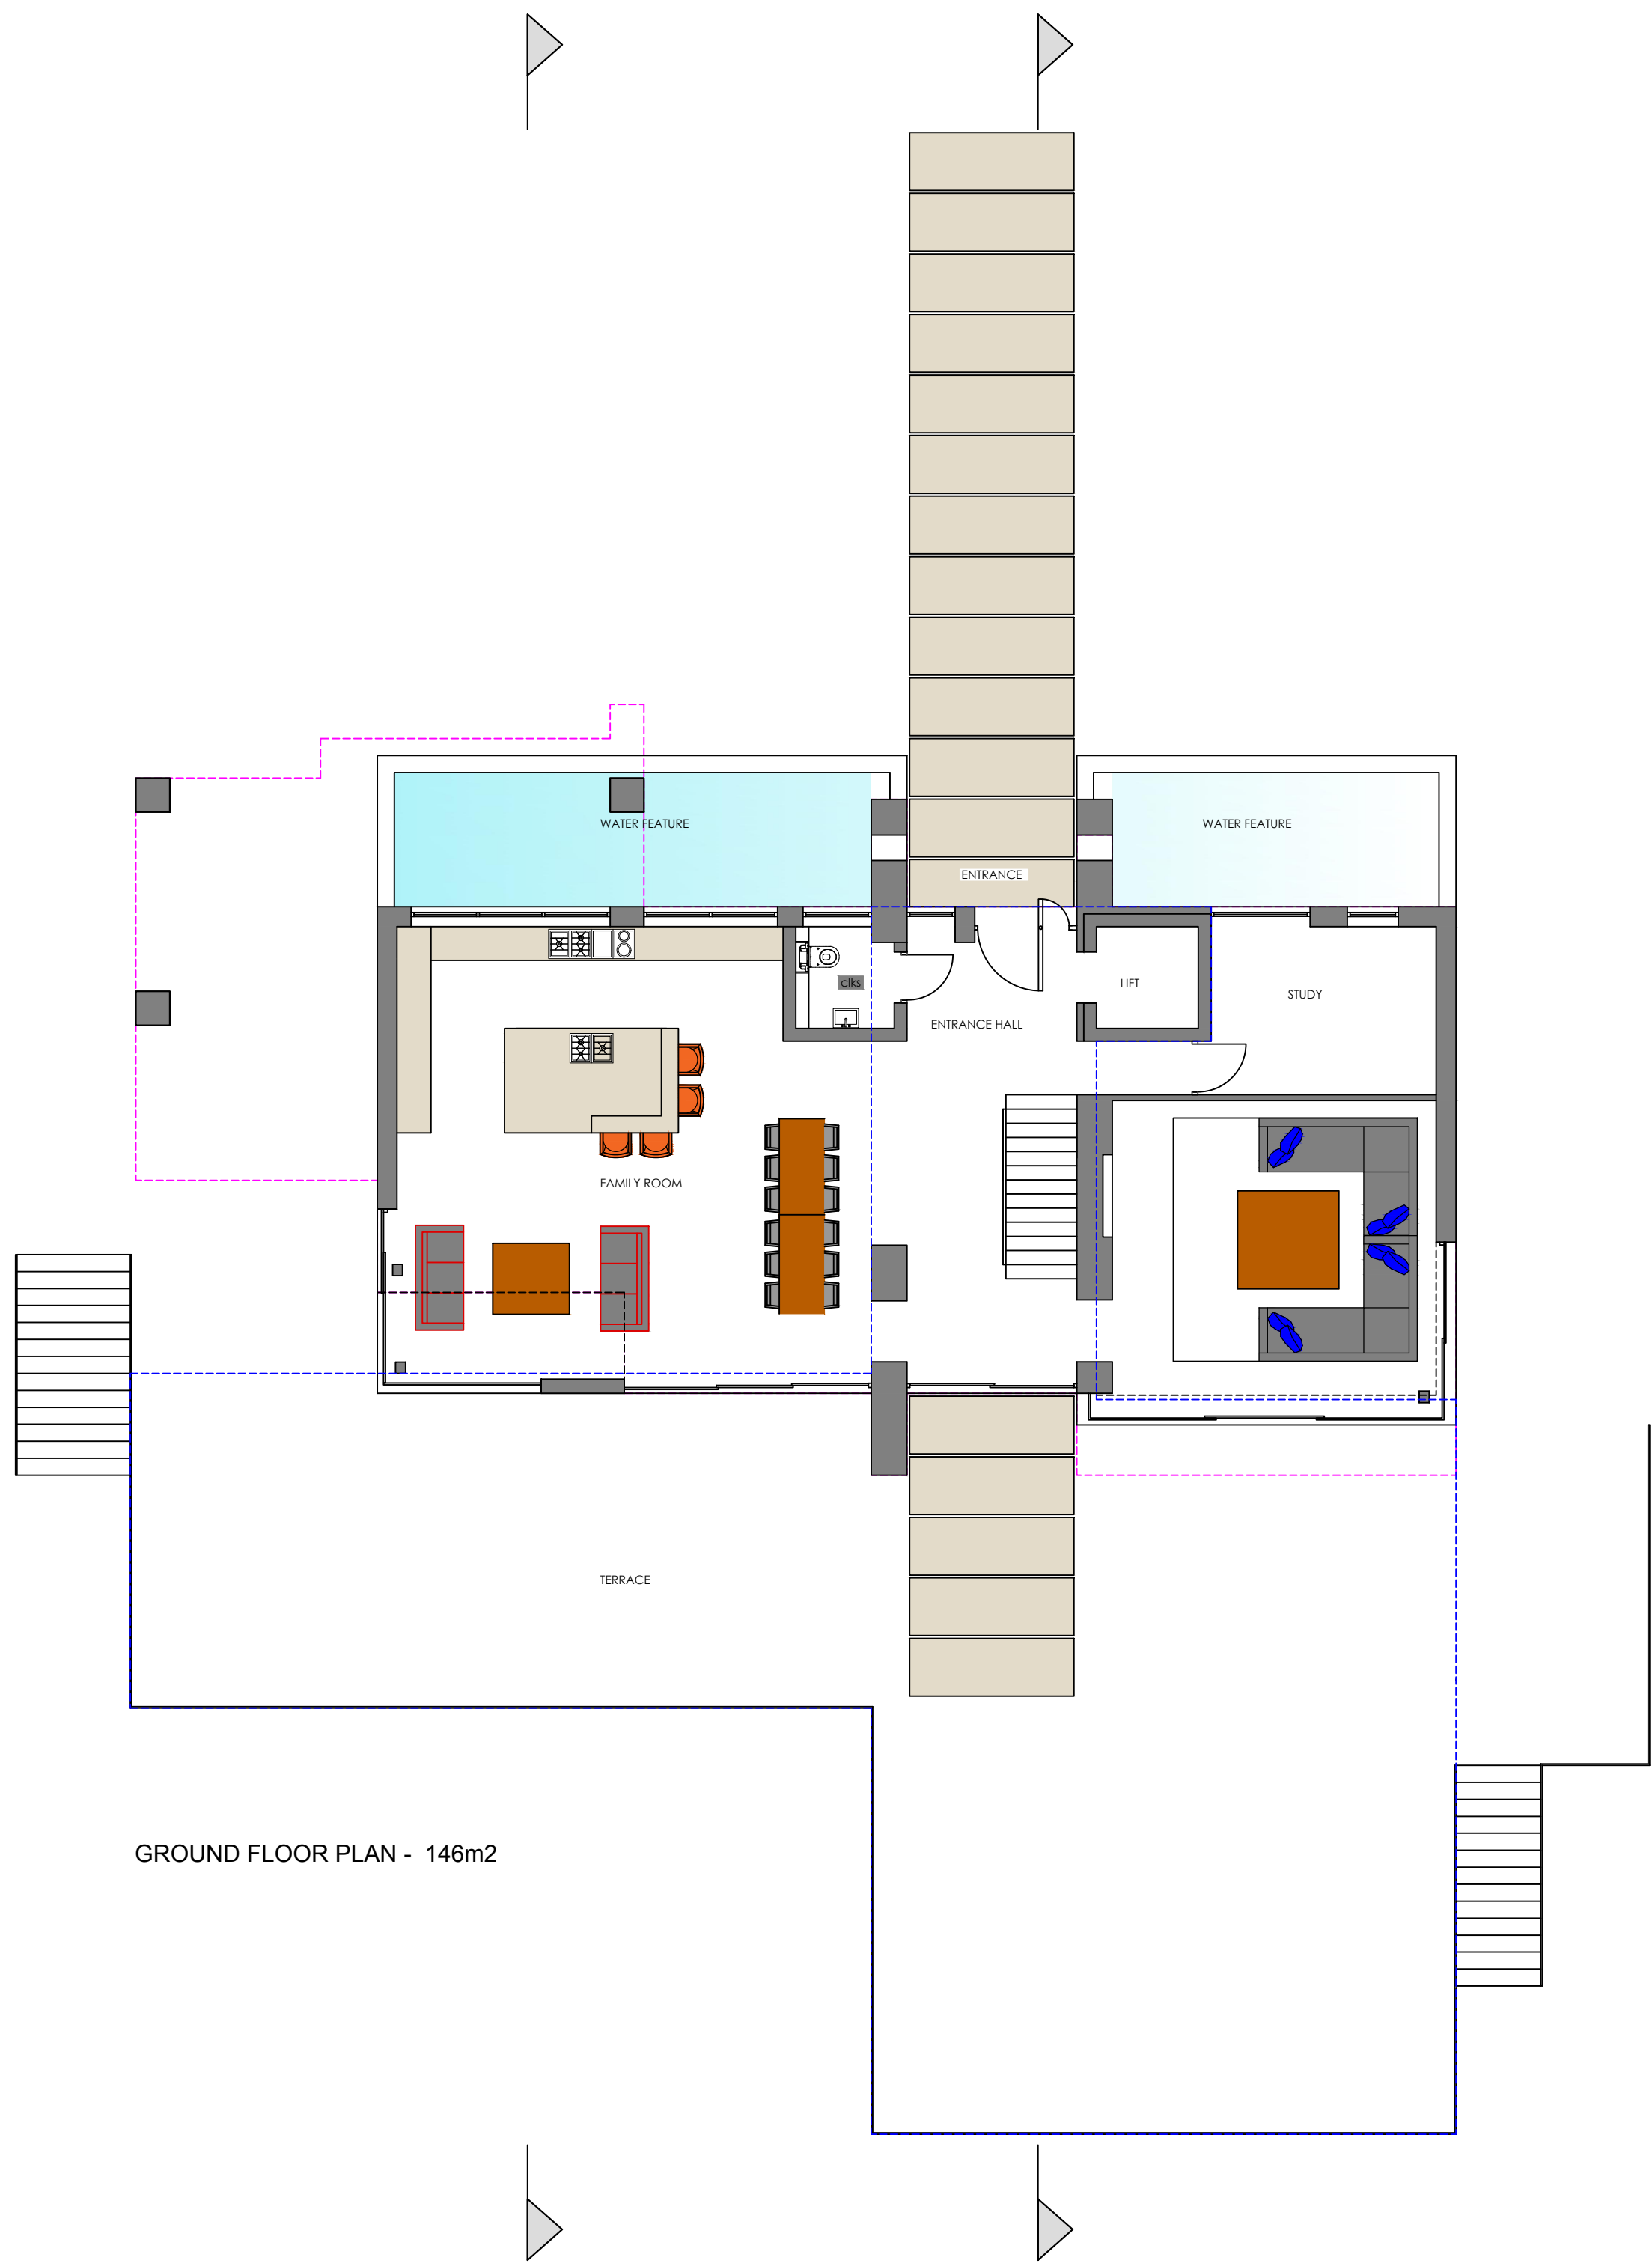

GROUND FLOOR PLAN - 146m2

 

| Revision | Date | Description |
|----------|------|-------------|
|----------|------|-------------|

|          |
|----------|
| Status   |
| PLANNING |

Mark Carter  
ASSOCIATES

Architectural  
Design

design studio  
priestfield stadium gillingham kent ME7 4DD  
tel 01634 304700 fax 01634 850986  
e mail: markcarter.design@virgin.net

Client  
MR AND MRS COWARD

Drawing Title  
PROPOSED LOWER AND GROUND  
FLOOR PLANS

Project Title  
REPLACEMENT DWELLING AT  
SHORNE MEAD  
PEAR TREE LANE

|                |                |             |
|----------------|----------------|-------------|
| Scale<br>1:100 | Date<br>AUG 21 | Drawn<br>MC |
|----------------|----------------|-------------|

|                          |          |
|--------------------------|----------|
| Drawing No<br>3316 - 002 | Rev<br>L |
|--------------------------|----------|