

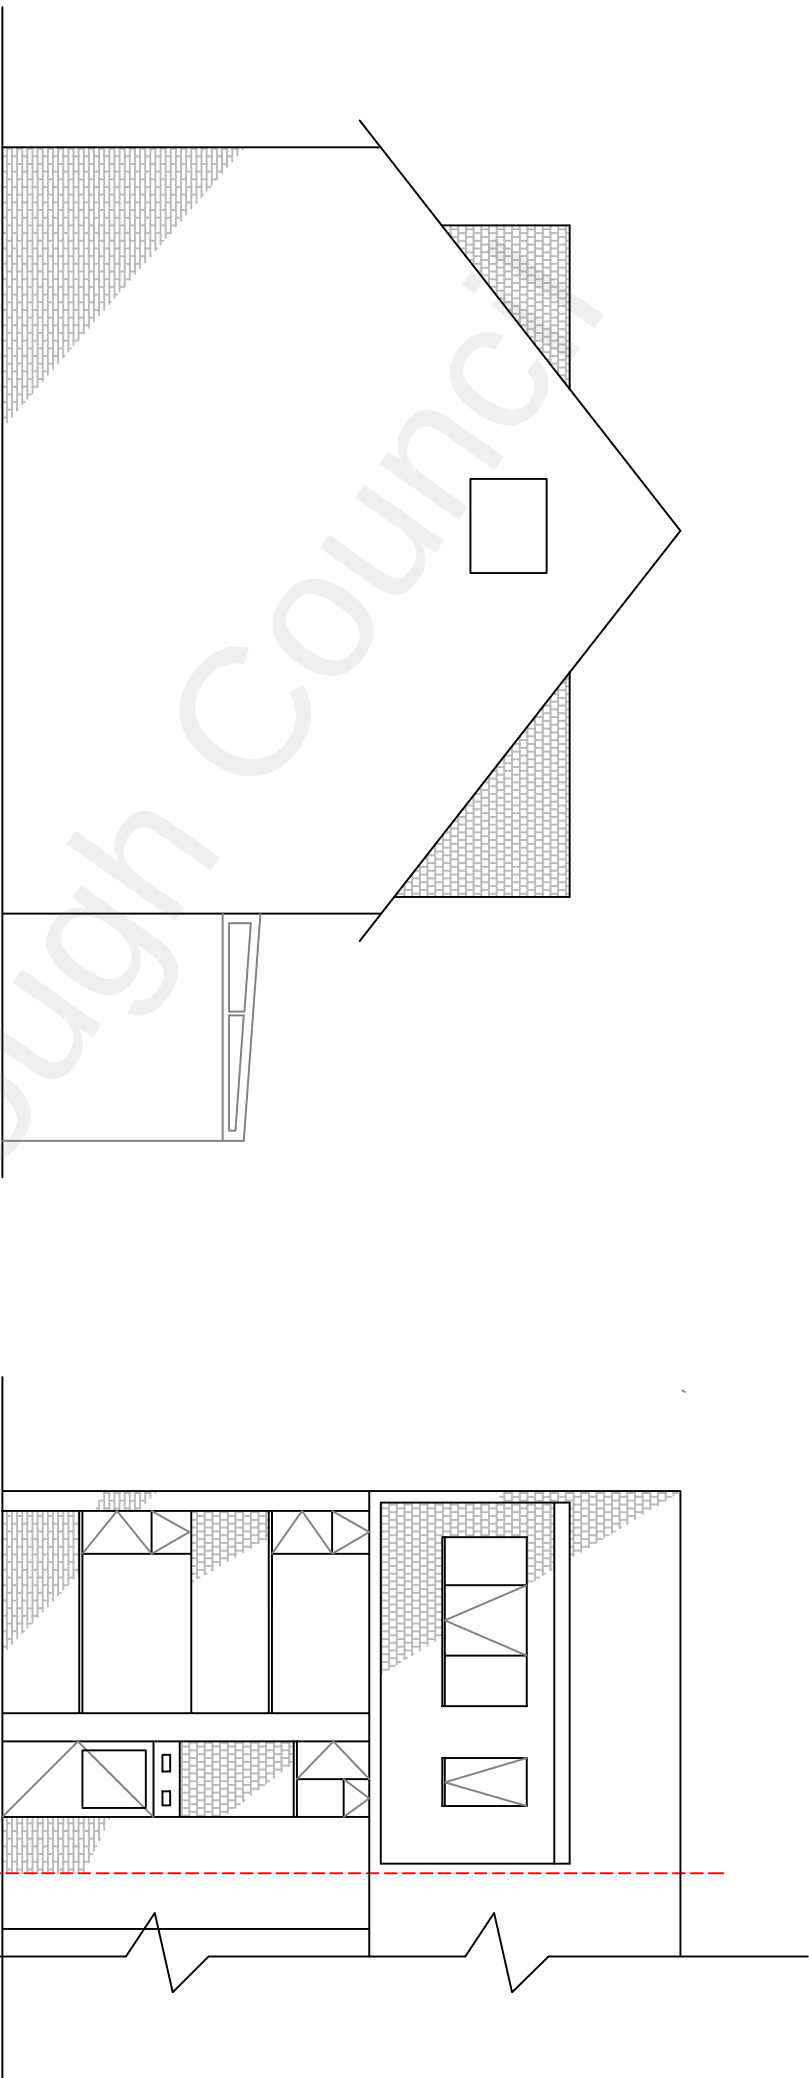


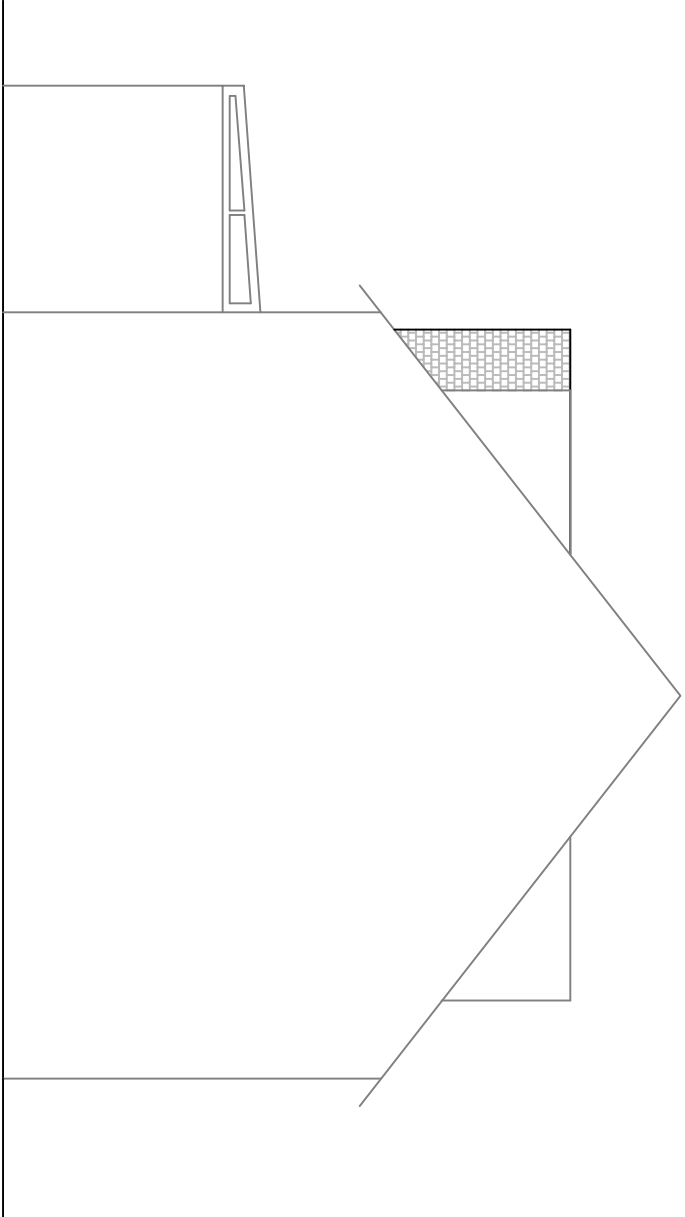

Existing East elevation

Existing rear elevation

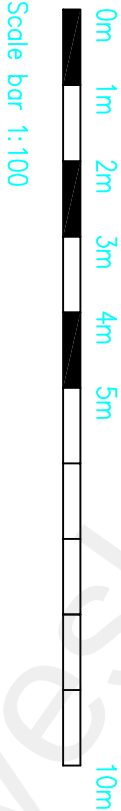

Existing West elevation

General Notes and Specification

1. All notated dimensions are to be taken in preference to scaled dimensions.
2. All dimensions must be checked on site before fabrication.
3. Materials and workmanship shall be to the best of their respective kind and in accordance with all the current British Standards and Codes of Practice, Statutory Authority and Manufacturers specifications.
4. All material specifications to be to the approval of the Local Planning Authority.
5. At start of works accurately determine boundary location to ensure no encroachment over and accurately locate any drain runs.

Rev	Date	By	Chk	Comment

Client		
Mr and Mrs M Bishop		
Project Title		
15A Bull Lane Higham Rochester Kent		
Drawing Title		
Existing elevations		
Drawn by: pld	Scale: 1:100	Date: Sept 21
DLP Structural Consultant Ltd Lower Higham Kent		
Drawing No. 756BL/02	Rev.	