



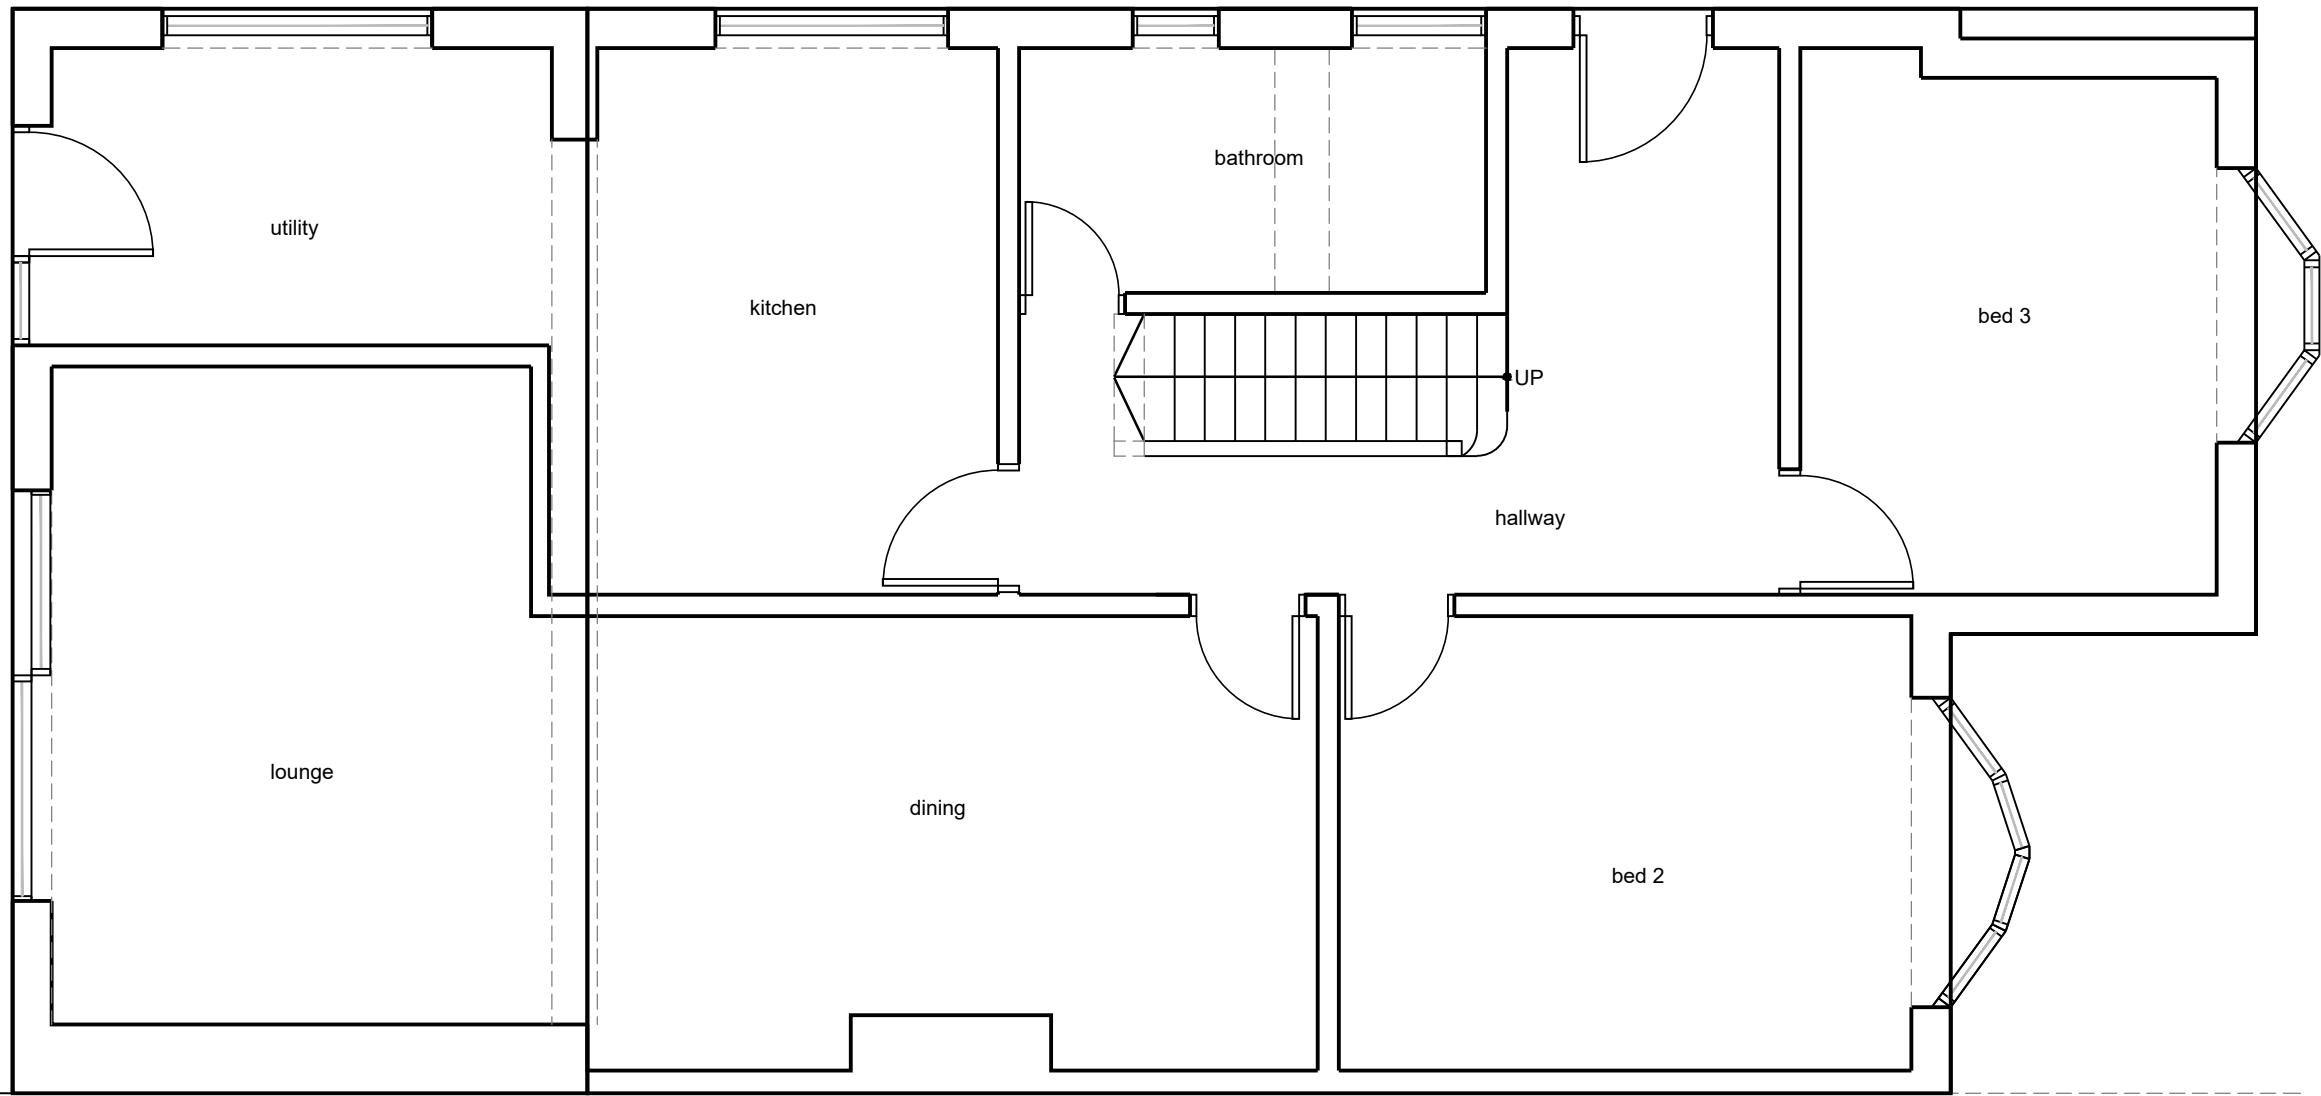


EXISTING GROUND FLOOR PLAN

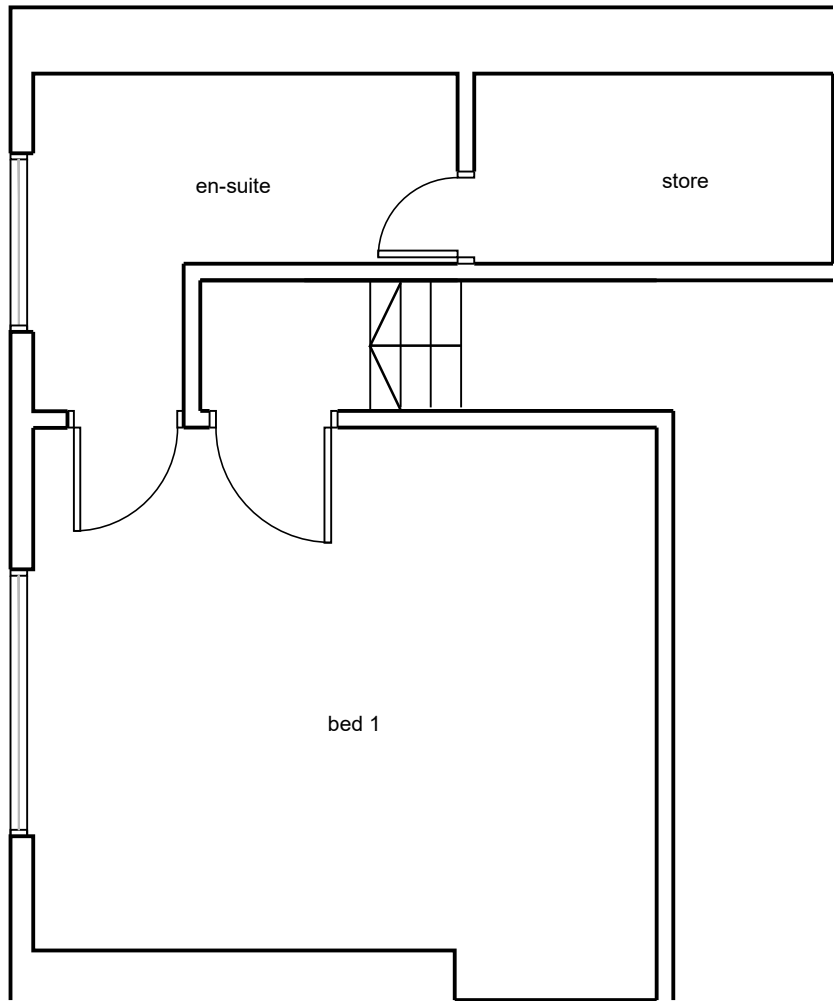


EXISTING FIRST FLOOR PLAN



EXISTING SIDE ELEVATION

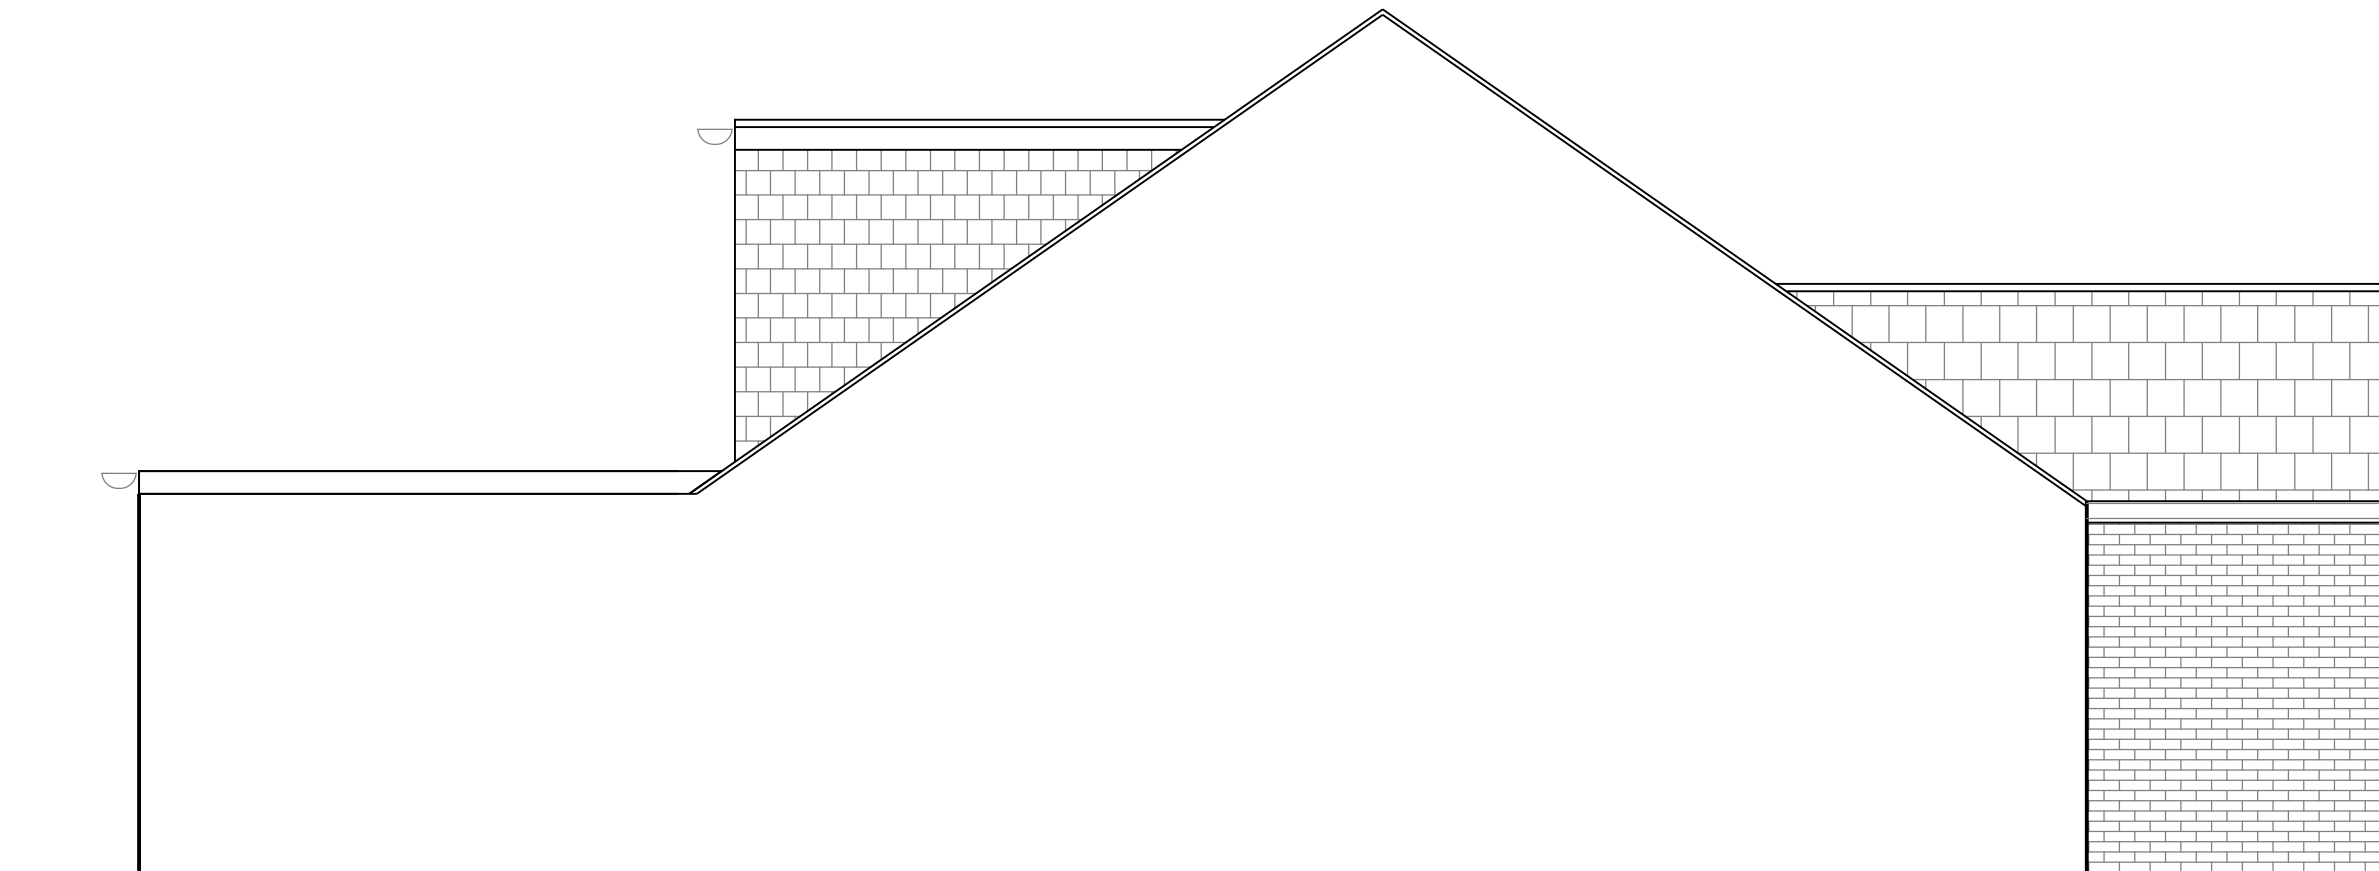

EXISTING SIDE ELEVATION

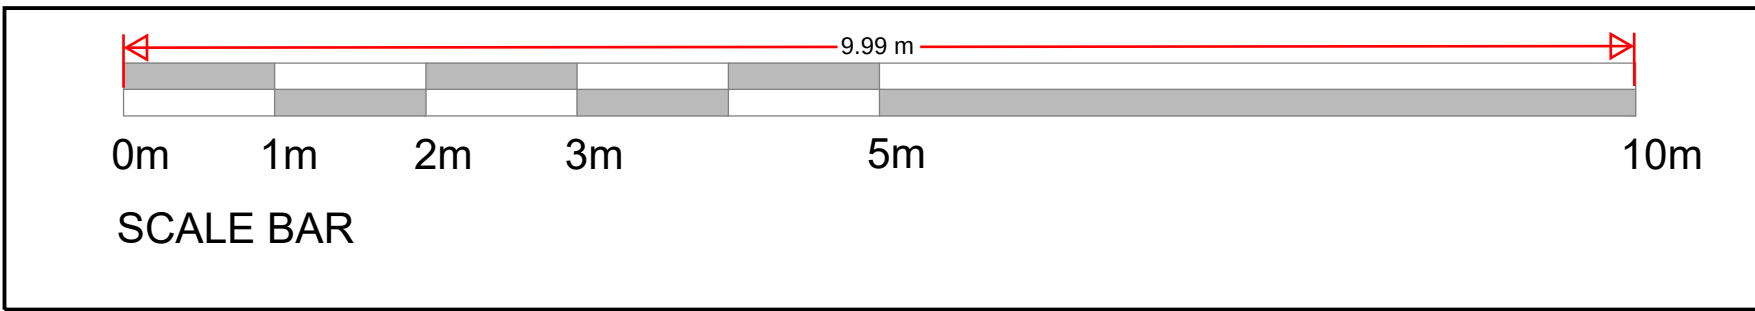

SCALE BAR




EXISTING FRONT ELEVATION



EXISTING REAR ELEVATION



SITE LOCATION PLAN
@1:1250 SCALE

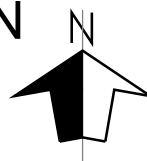

NOTES		
- DO NOT SCALE FROM THIS DRAWING. - ALL DIMENSIONS MUST BE CHECKED ON SITE. - ALL RIGHTS RESERVED. NO REPRODUCTION IN ANY MATERIAL FORM IS PERMITTED WITHOUT CONSENT. - THIS DRAWING IS COPYRIGHT OF KENT ARCHITECTURAL SERVICES.		
client		
MR DEAKIN		
project		
27 FAIRVIEW RD, ISTEAD RISE		
GRAVESEND, KENT, DA13 9DP		
title		
EXISTING FLOOR PLANS		
& ELEVATIONS		
scales		
1:50 @A1		
date	drawn	size
20.10.2023	mss	A1
drawing no.	revision	
FA-001-500	P1	