



EXISTING & PROPOSED BLOCK PLAN GROUND FLOOR
SCALE 1:200

EXISTING 3 BED, 6 PERSON BUNGALOW
WITH PITCHED ROOF AND SEPARATE
GARAGE


GROSS INTERNAL AREA: 115SQM
(rounded)

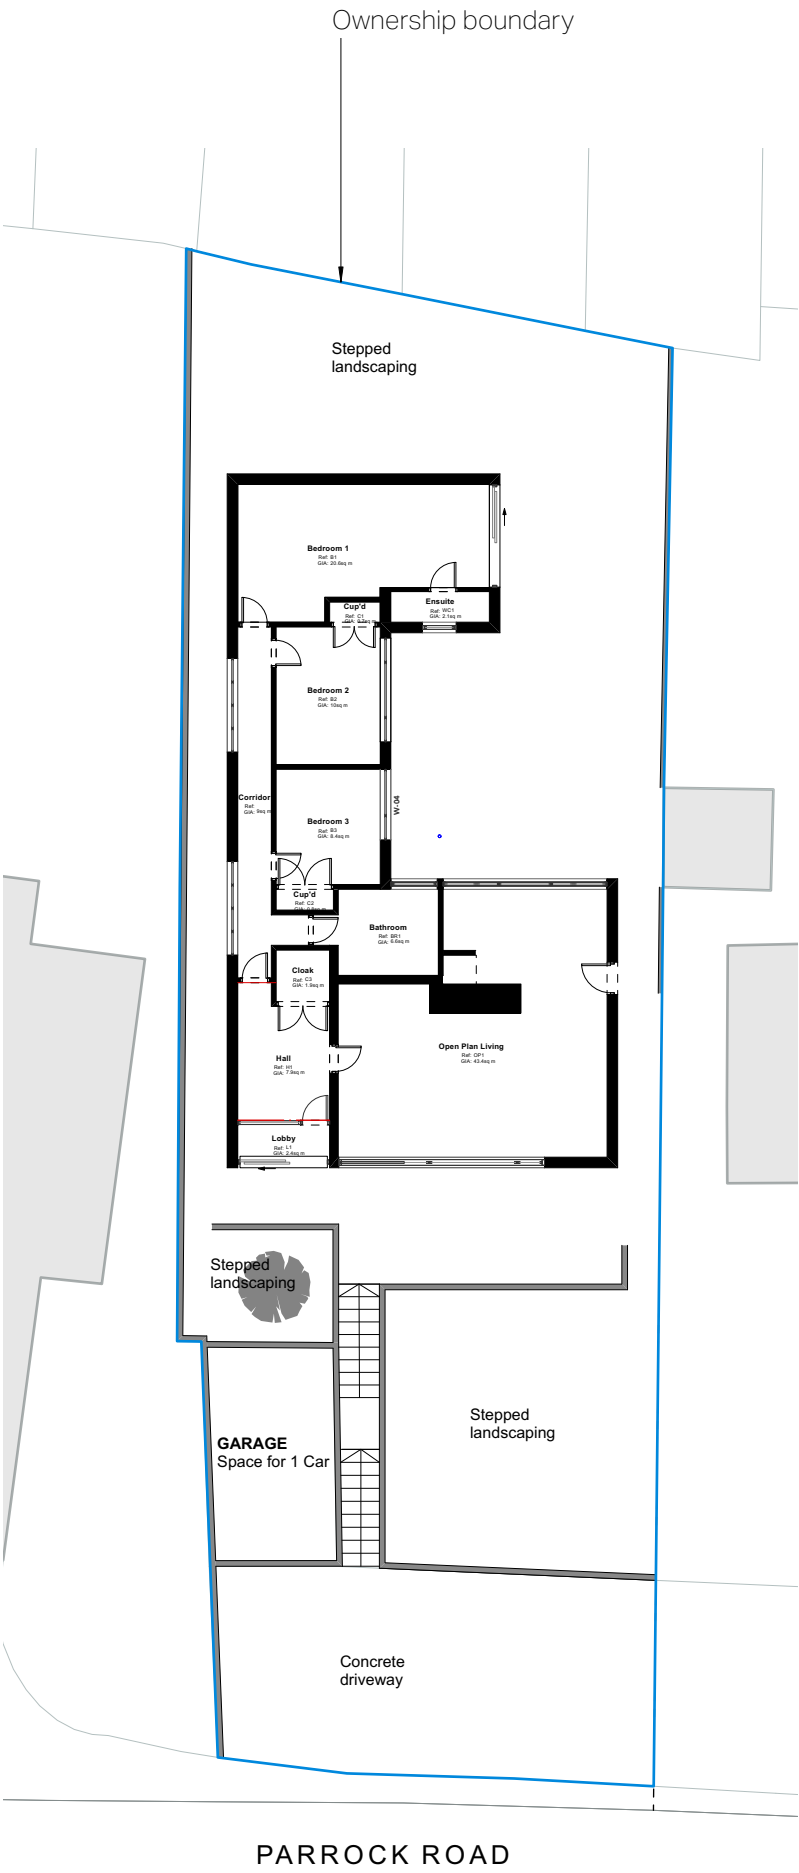

EXISTING BLOCK PLAN

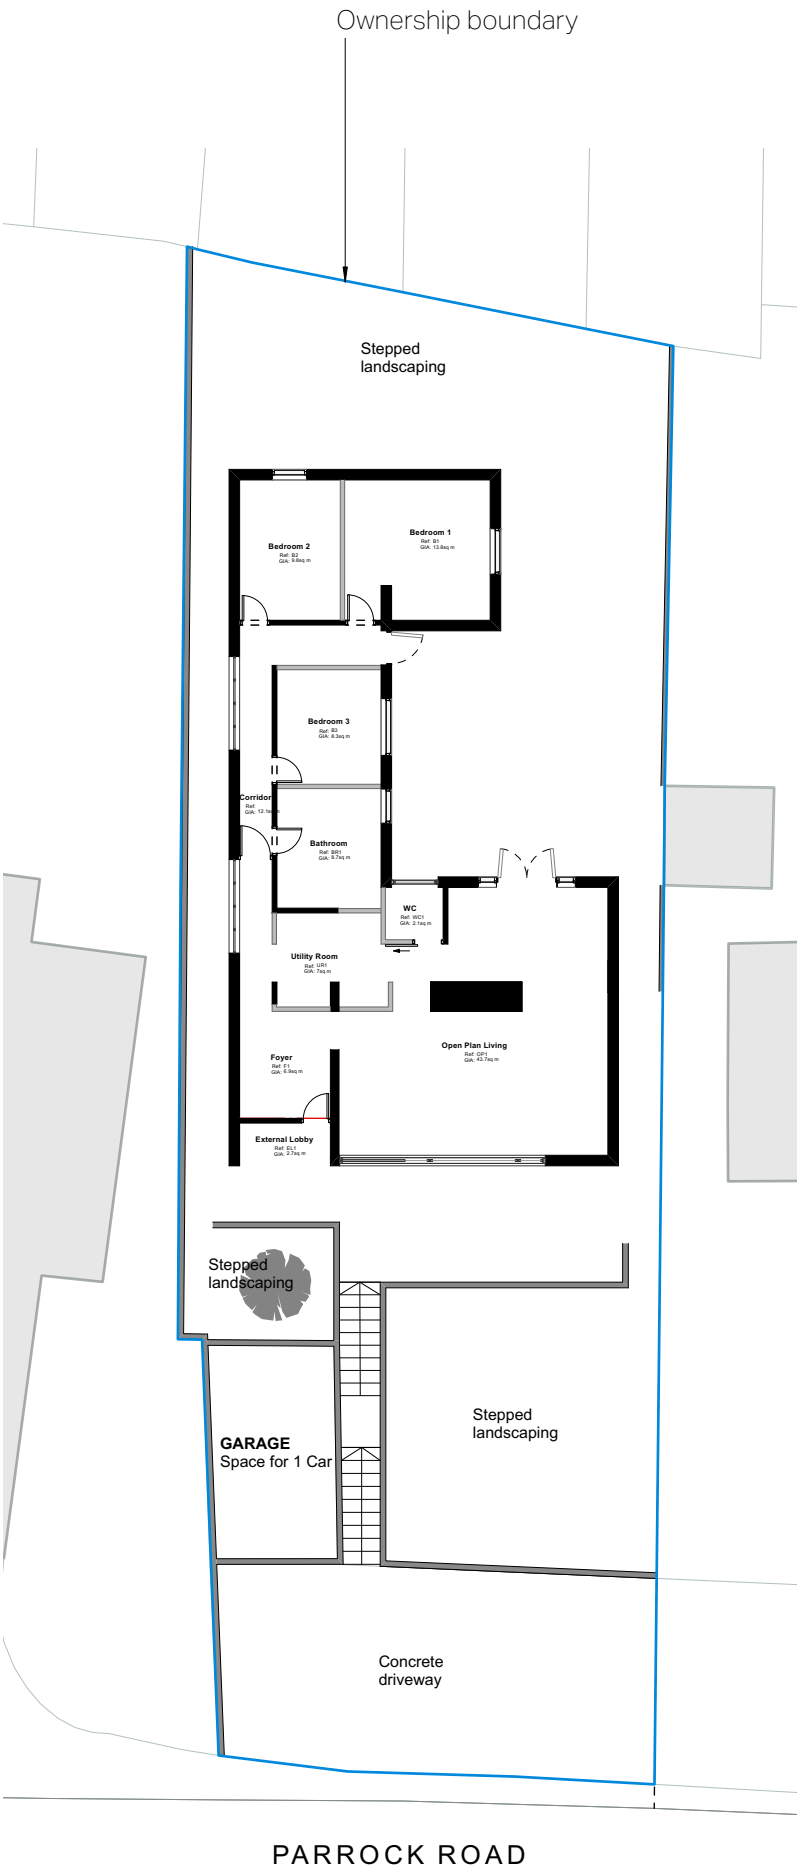

PROPOSED BLOCK PLAN

 

PROJECT: BUNGALOW REMODEL
ADDRESS: 7B PARROCK RD,
GRAVESEND,
KENT. DA12 1PY

PURPOSE: FOR PLANNING PERMISSION

TITLE: BLOCK FLOOR PLANS
DRAWING No. 01-02-003
SCALE: 1:200
PAGE SIZE: A3
DRAWN BY: RC

DATE: 02/01/24
REVISION: A