




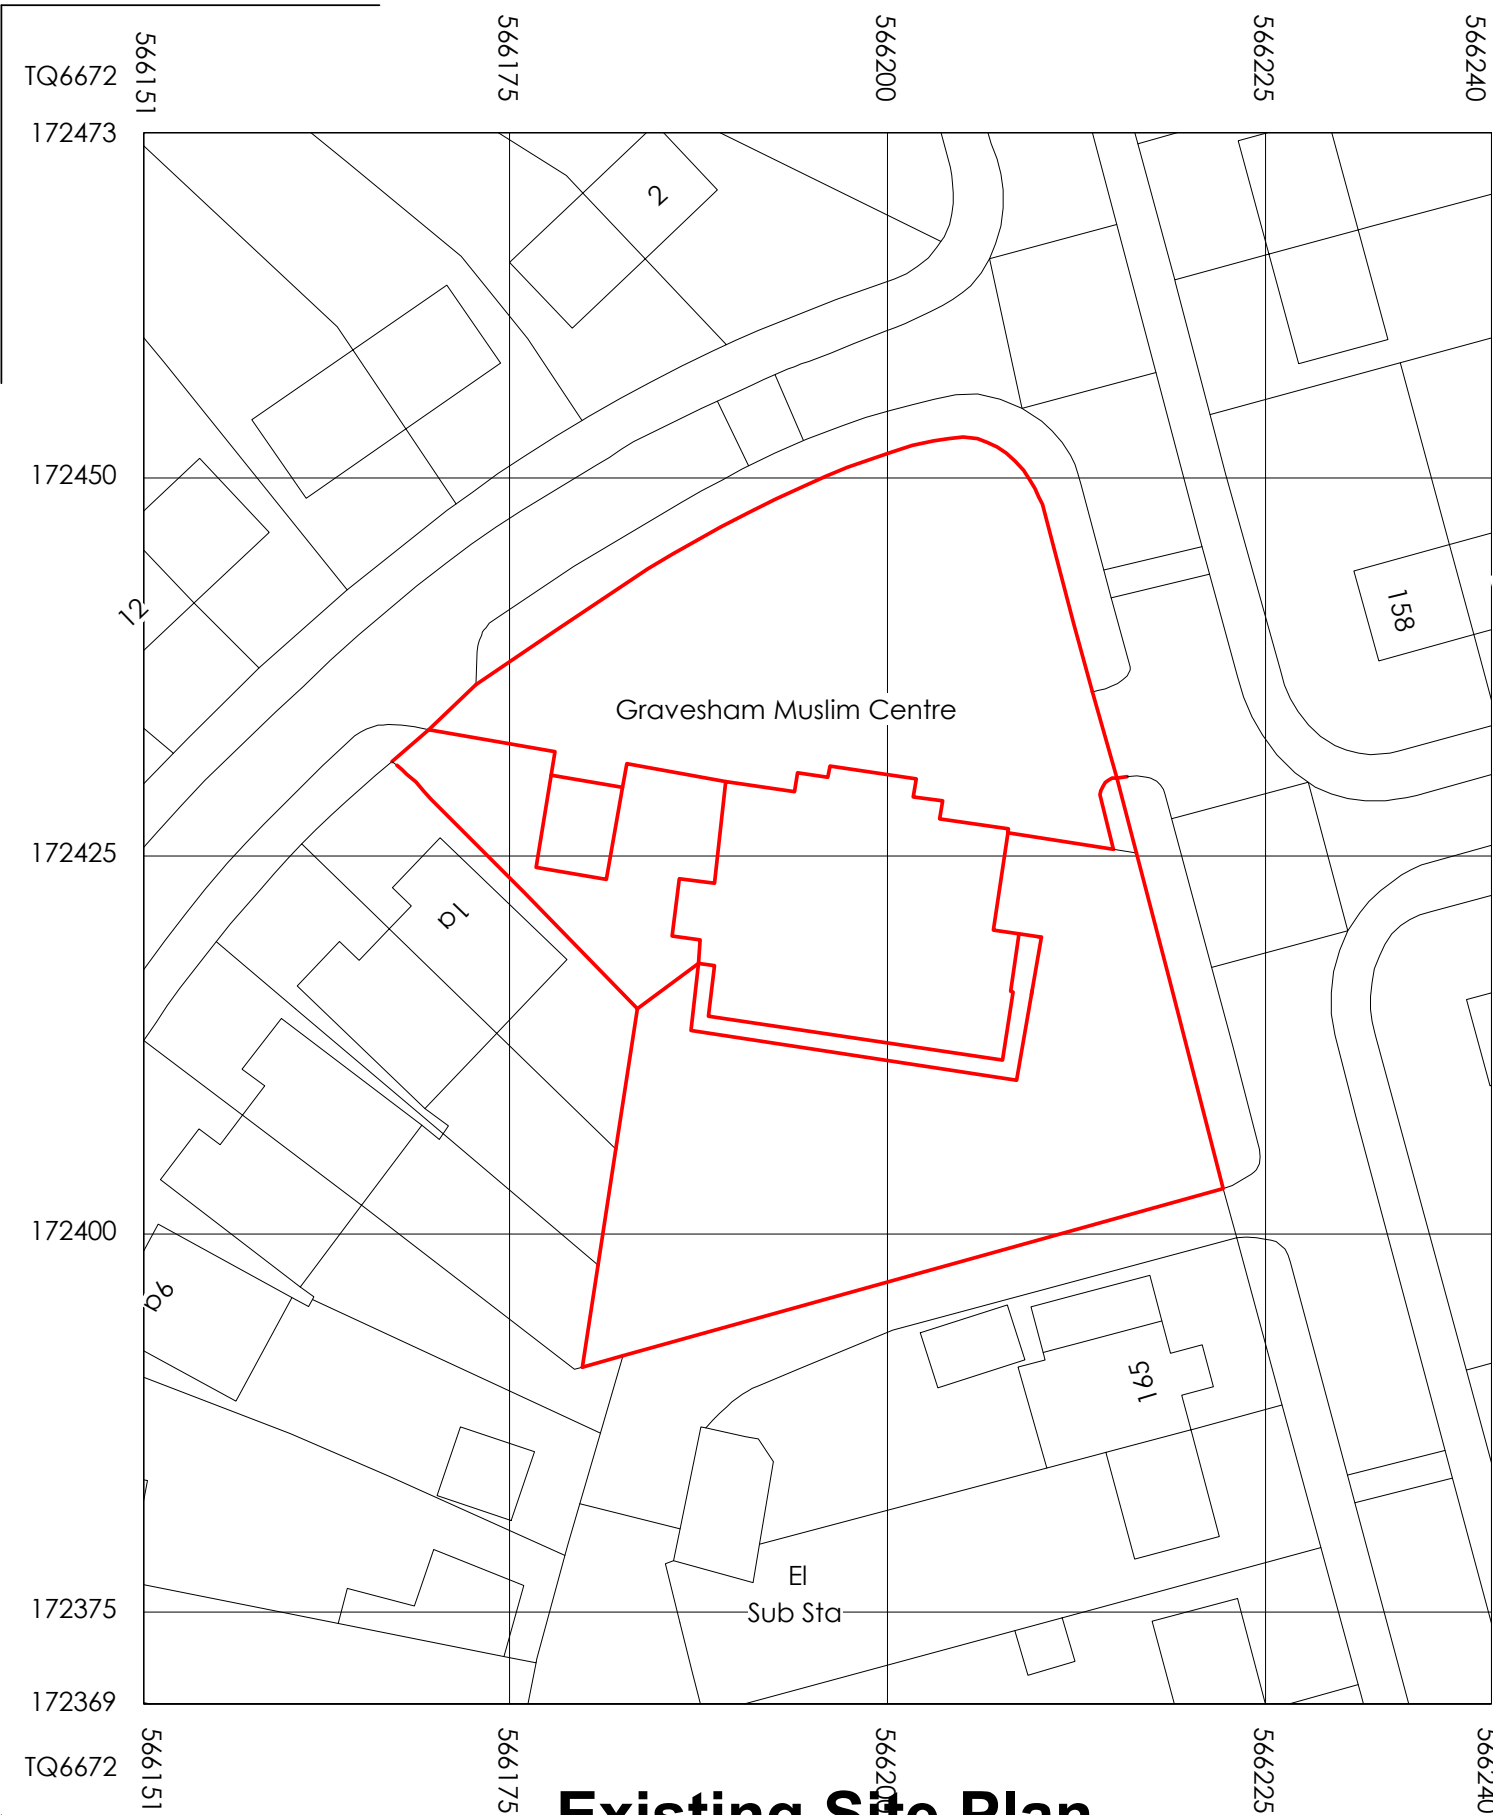

Existing Site Plan
1 : 500

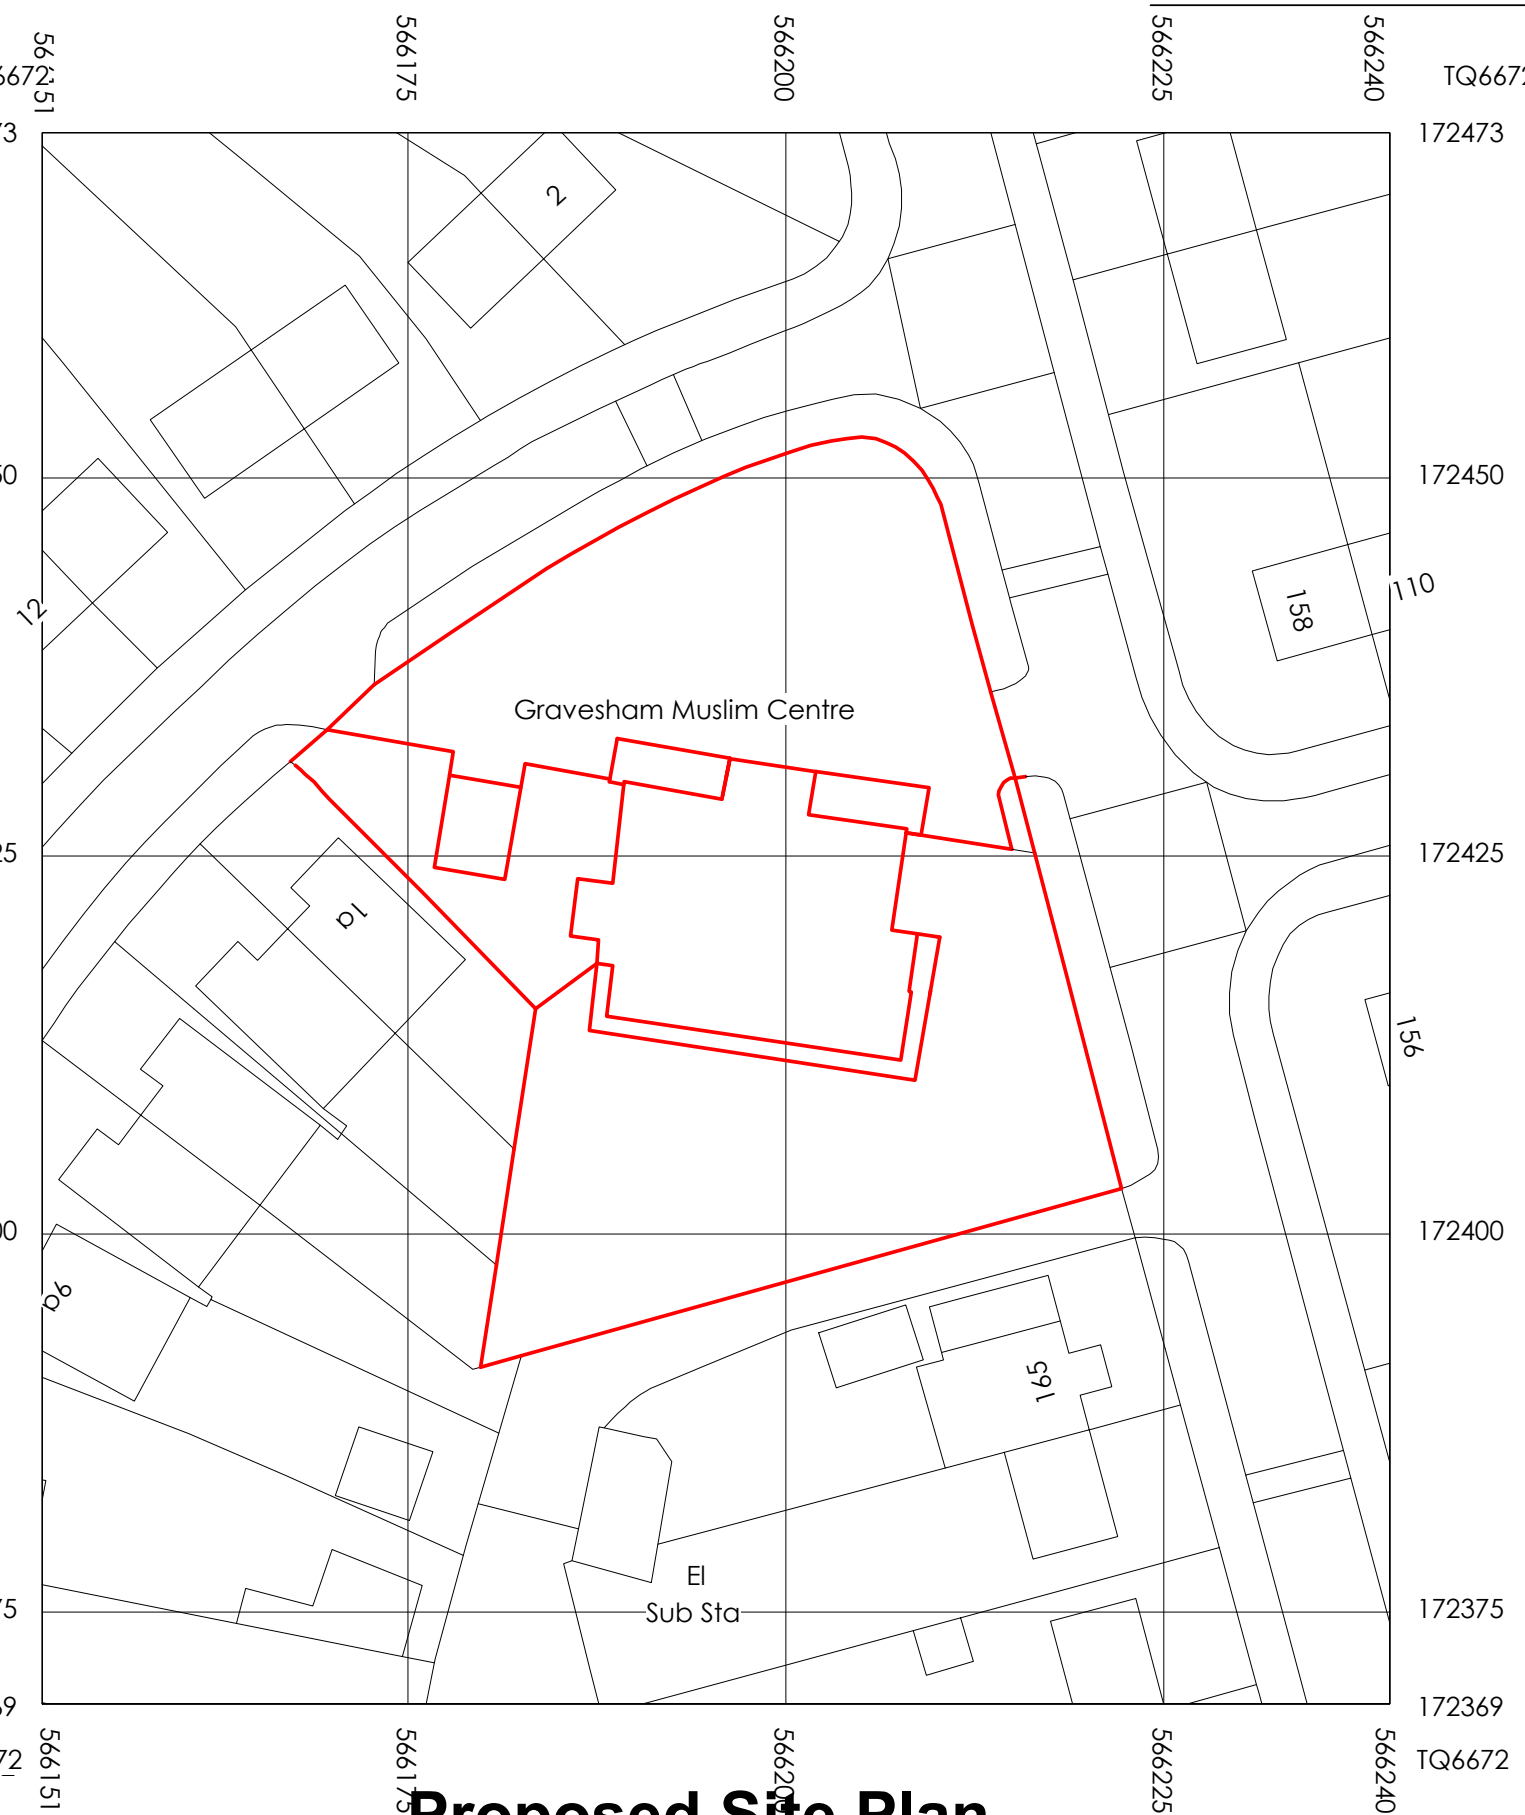

Proposed Site Plan
1 : 500

 

No .	Description	Date	St Hilda's Way, Gravesend DA12 4AZ	Client		REF	REV
				Gravesham Muslim Centre			
			Existing and Proposed Site Plan	Date	Sheet number PL/GMCEC/SD107	Scale (@ A3) 1 : 500	
				Drawn MMK	Sanaa Designs		
				Checked by TK	18 Grenadier Close Rainham, Kent ME8 8NQ	Email - sanaadesigns@outlook.com Mobile - 07583 437570	